

# MELNITZ STAIRS STUDY

LD-2

ASHLEY VAN PELT

MARCH 21, 2026

STUDENT NAME:

Ashley Van Pelt

COURSE:

LD-2

INSTRUCTOR:

J. Smith

SITE NAME AND ADDRESS:

Melnitz Stairs  
UCLA  
Westwood

DRAWING TITLE:

Title Page

AERIAL IMAGE:

DRAWING NOTES:

NORTH ARROW:

SCALE BAR:

DRAWING SCALE:

NTS


SHEET NUMBER:

1


SHEET NUMBER IN SET:

1 of 7




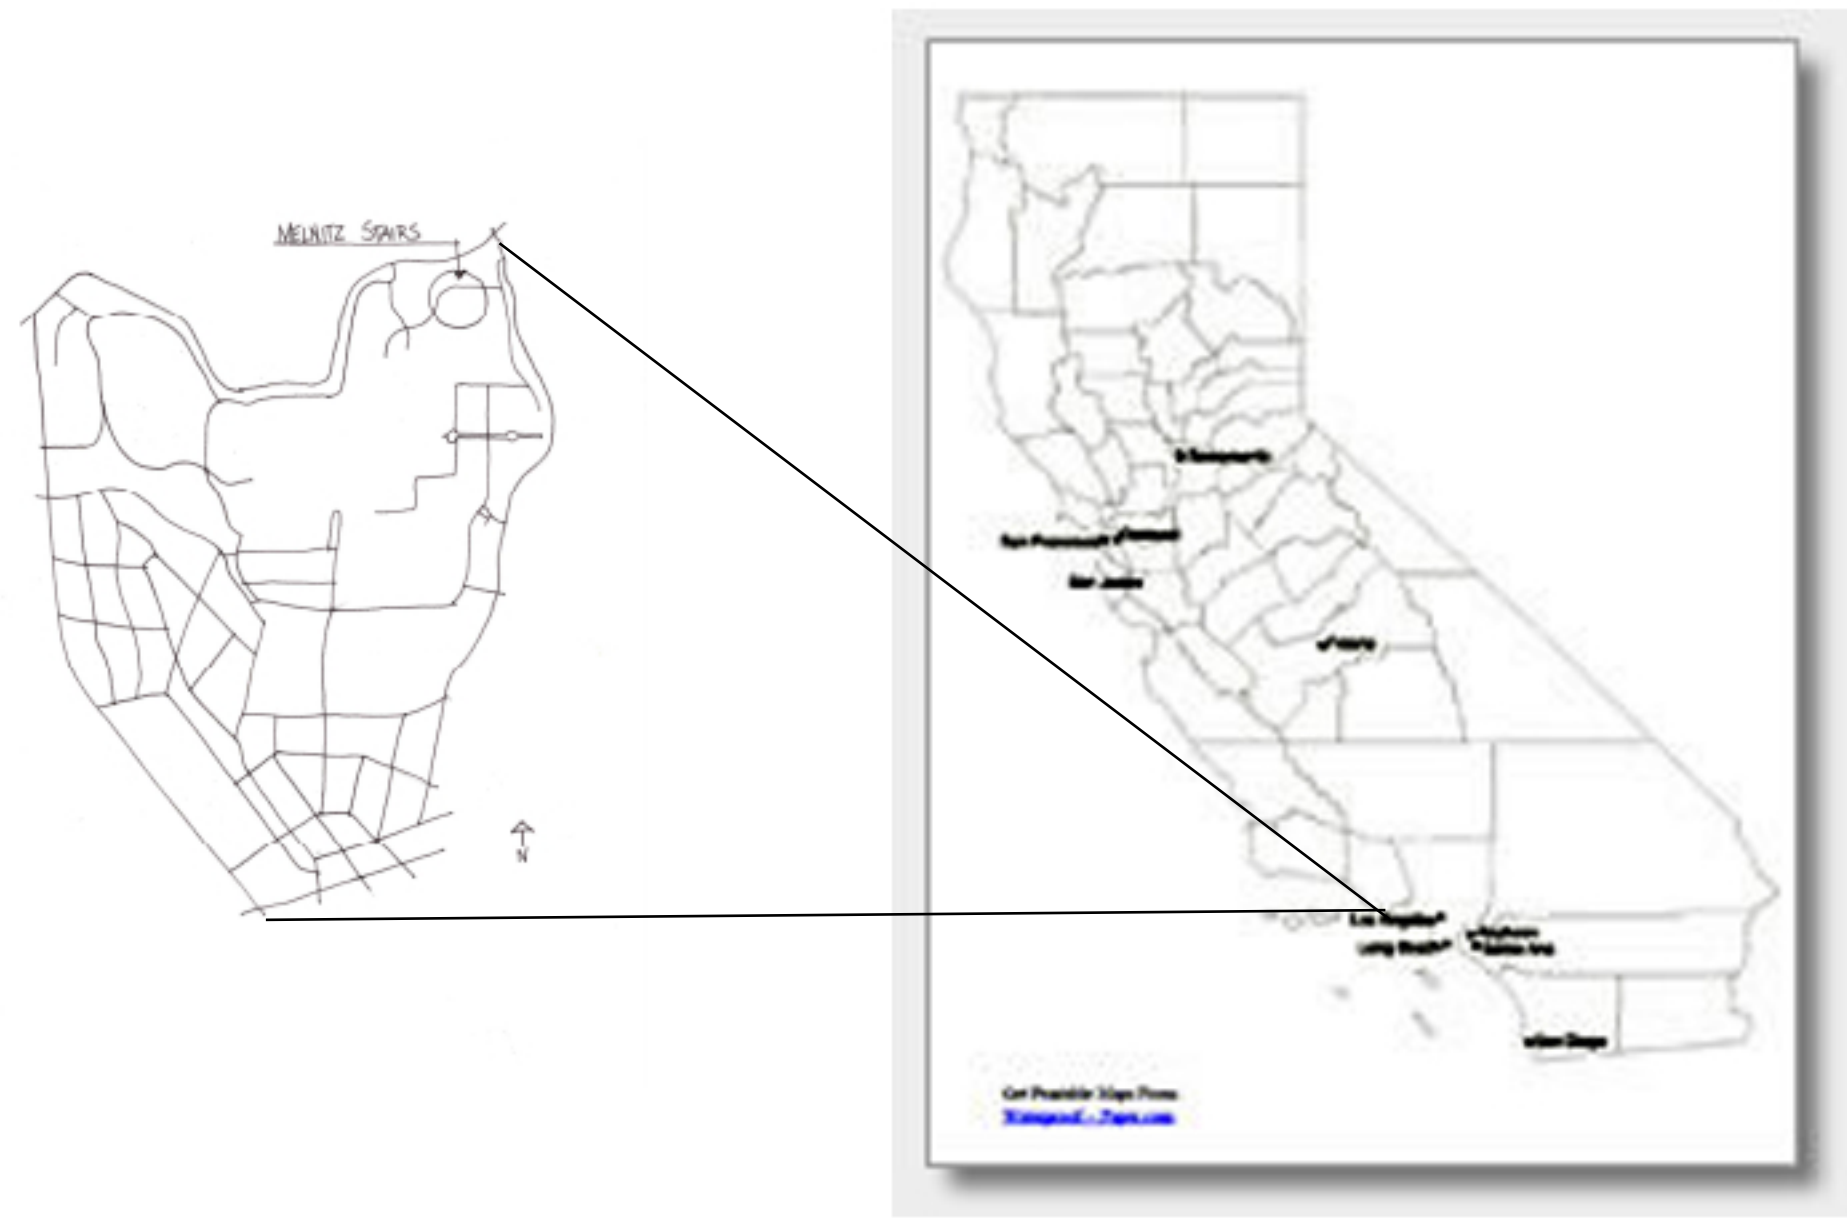

LOCATION

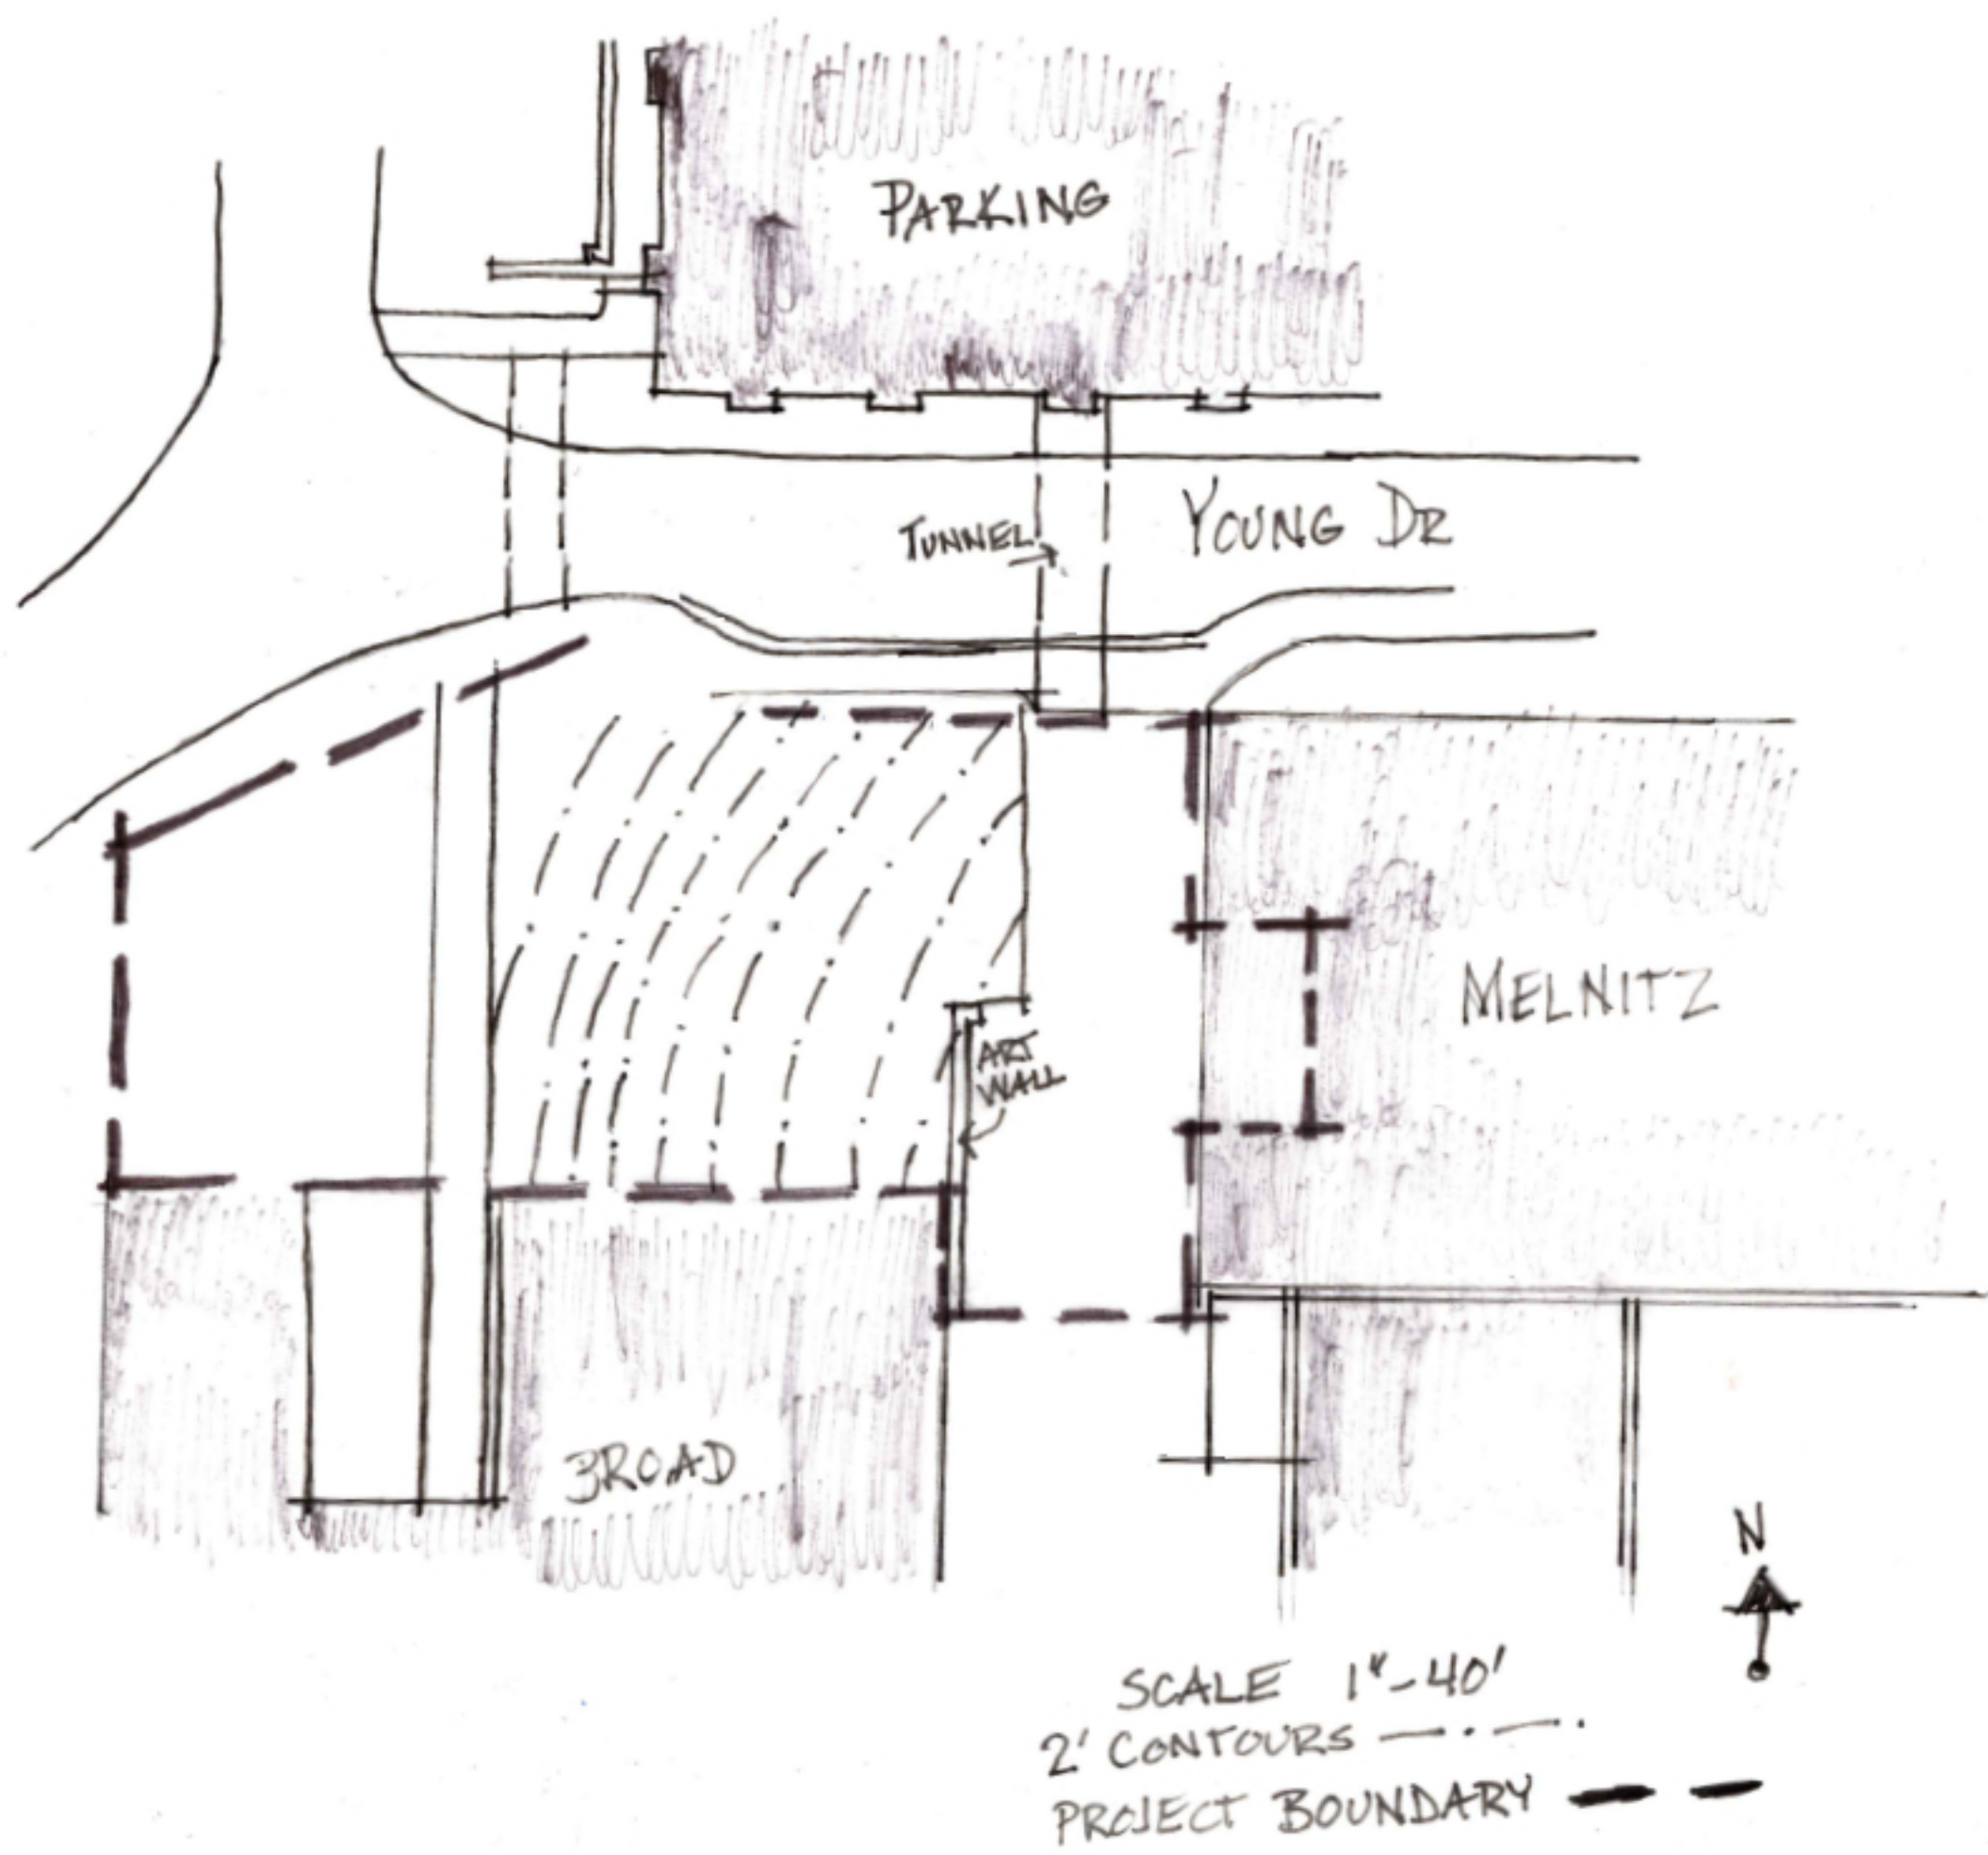


CONTEXT

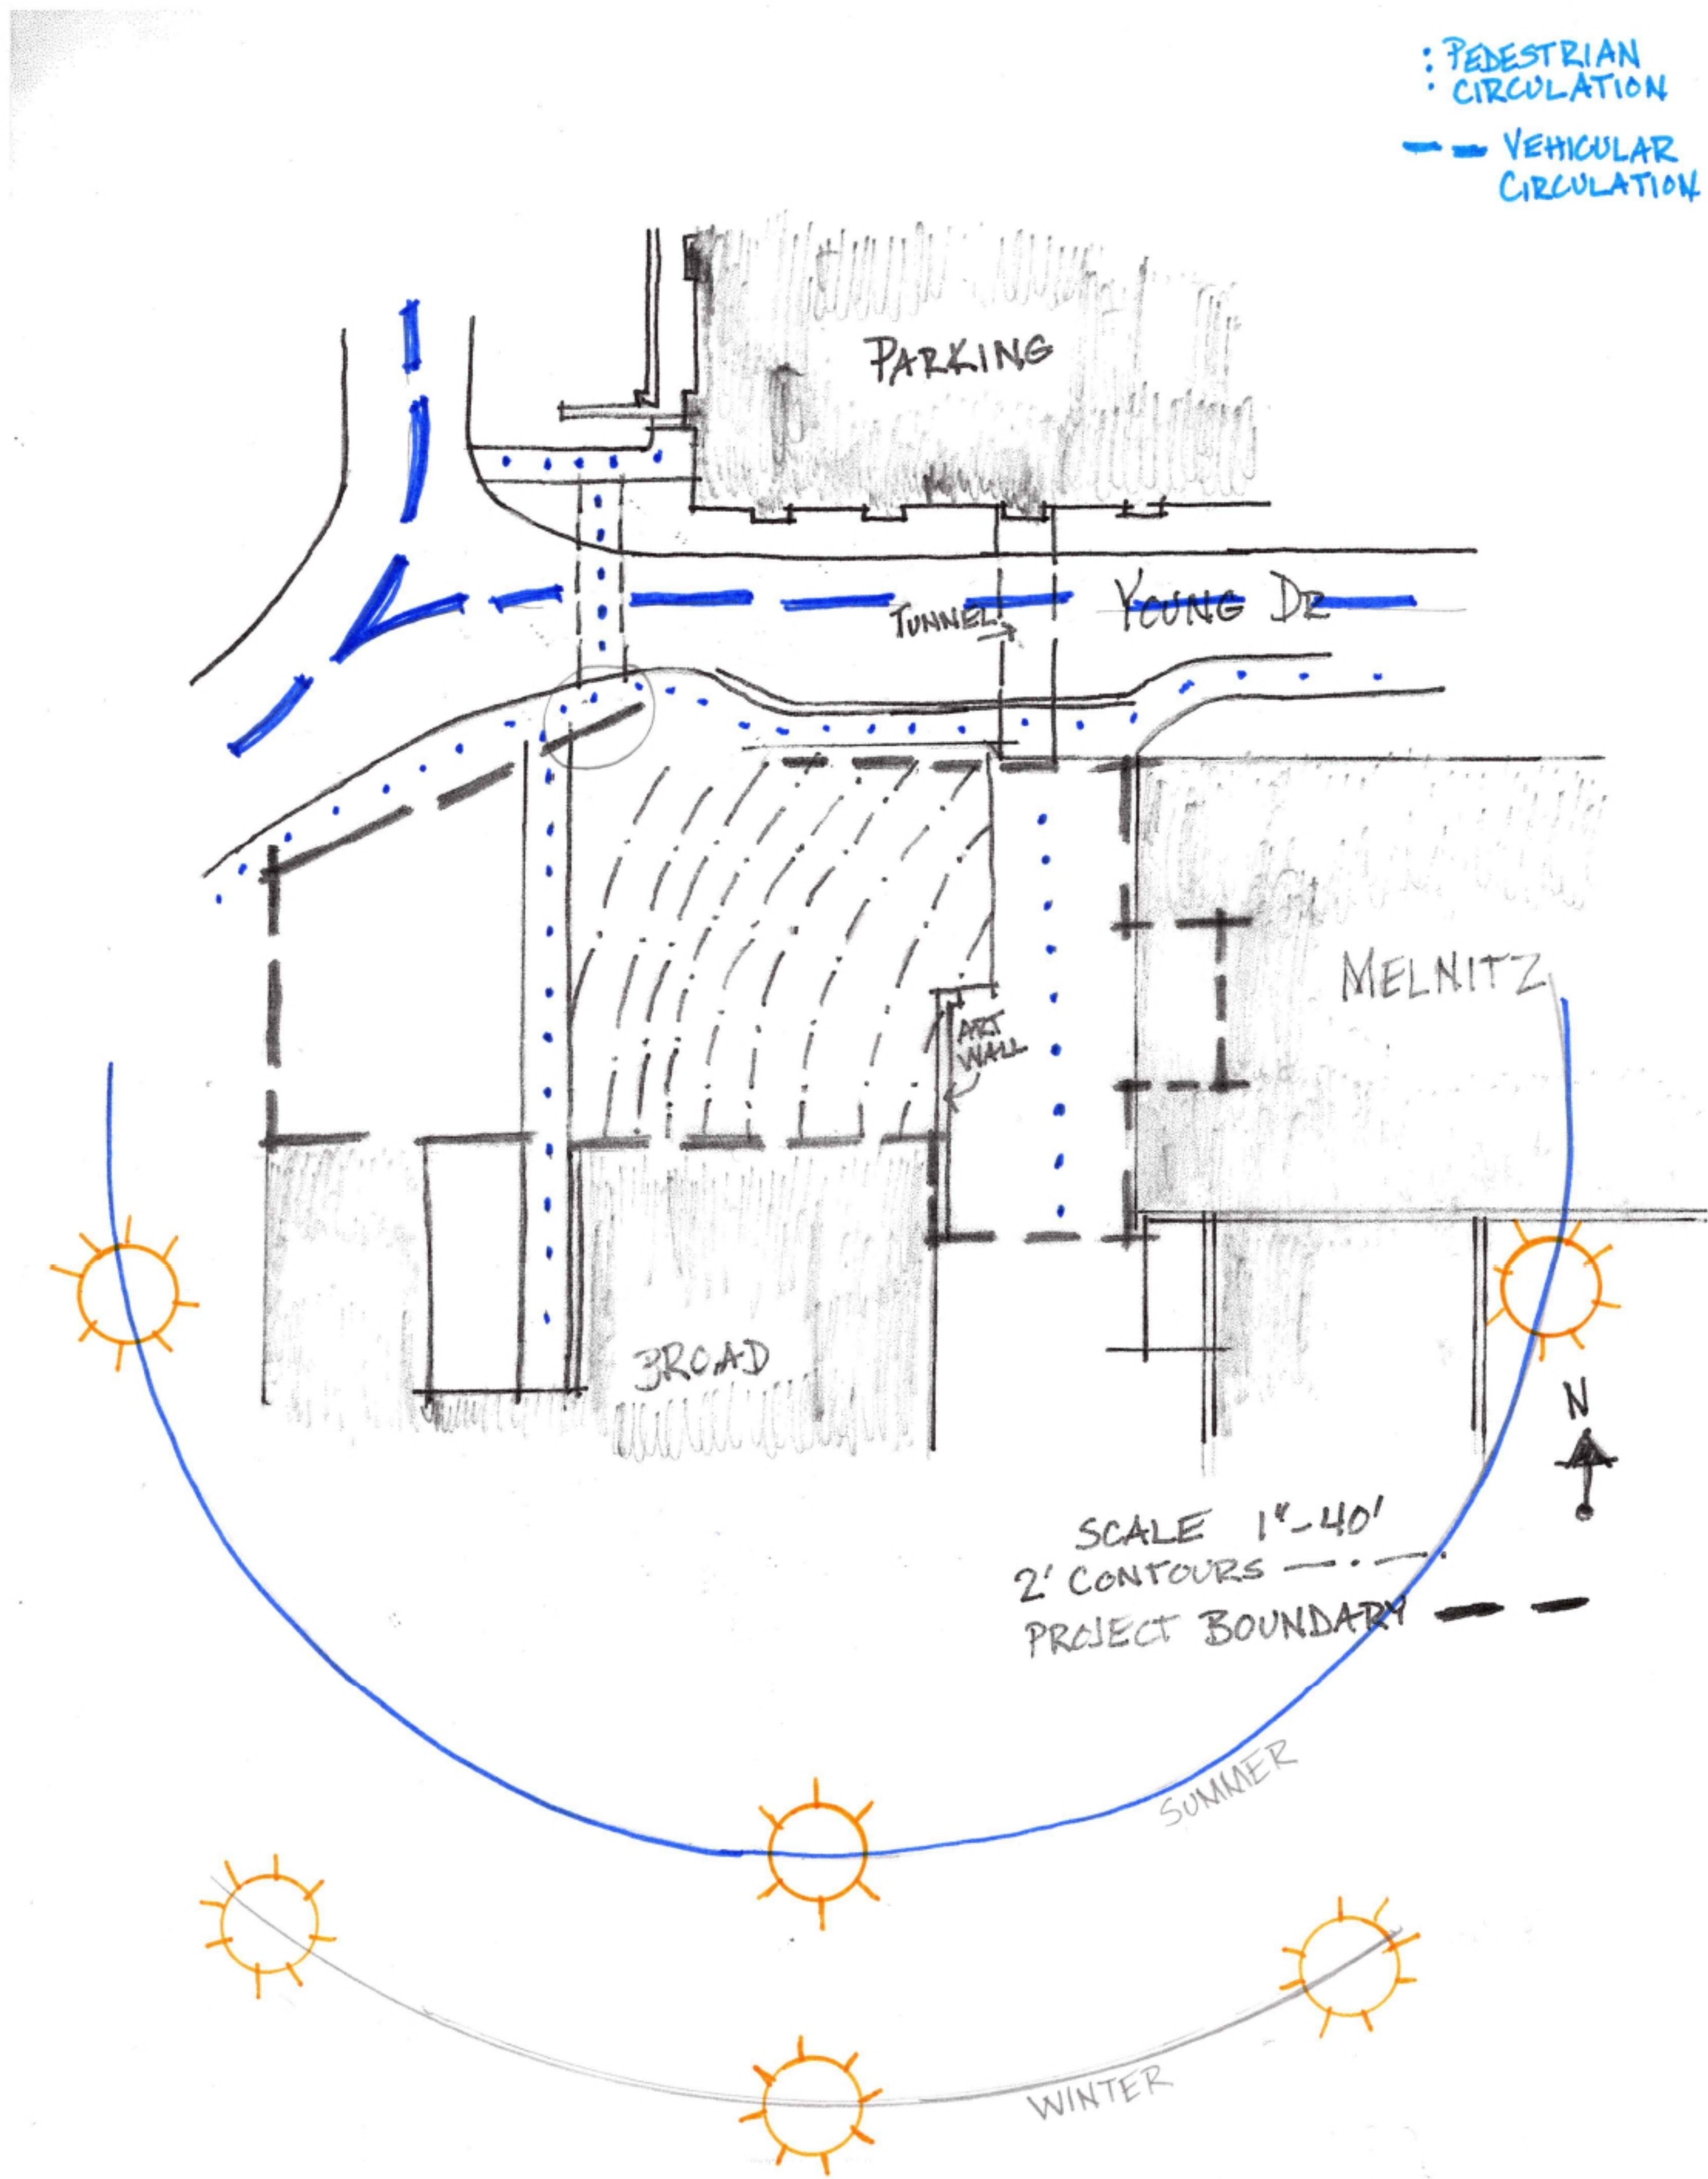


SITE ANALYSIS

|                                                              |                                |
|--------------------------------------------------------------|--------------------------------|
| STUDENT NAME:<br>Ashley Van Pelt                             |                                |
| COURSE:<br>LD-2                                              |                                |
| INSTRUCTOR:<br>J. Smith                                      |                                |
| SITE NAME AND ADDRESS:<br>Melnitz Stairs<br>UCLA<br>Westwood |                                |
| DRAWING TITLE:<br>Location / Context /<br>Site Analysis      |                                |
| AERIAL IMAGE:                                                |                                |
| DRAWING NOTES:                                               |                                |
| NORTH ARROW:                                                 |                                |
| SCALE BAR:                                                   |                                |
| DRAWING SCALE:<br>NTS                                        |                                |
| SHEET NUMBER:<br>2                                           | SHEET NUMBER IN SET:<br>2 of 7 |




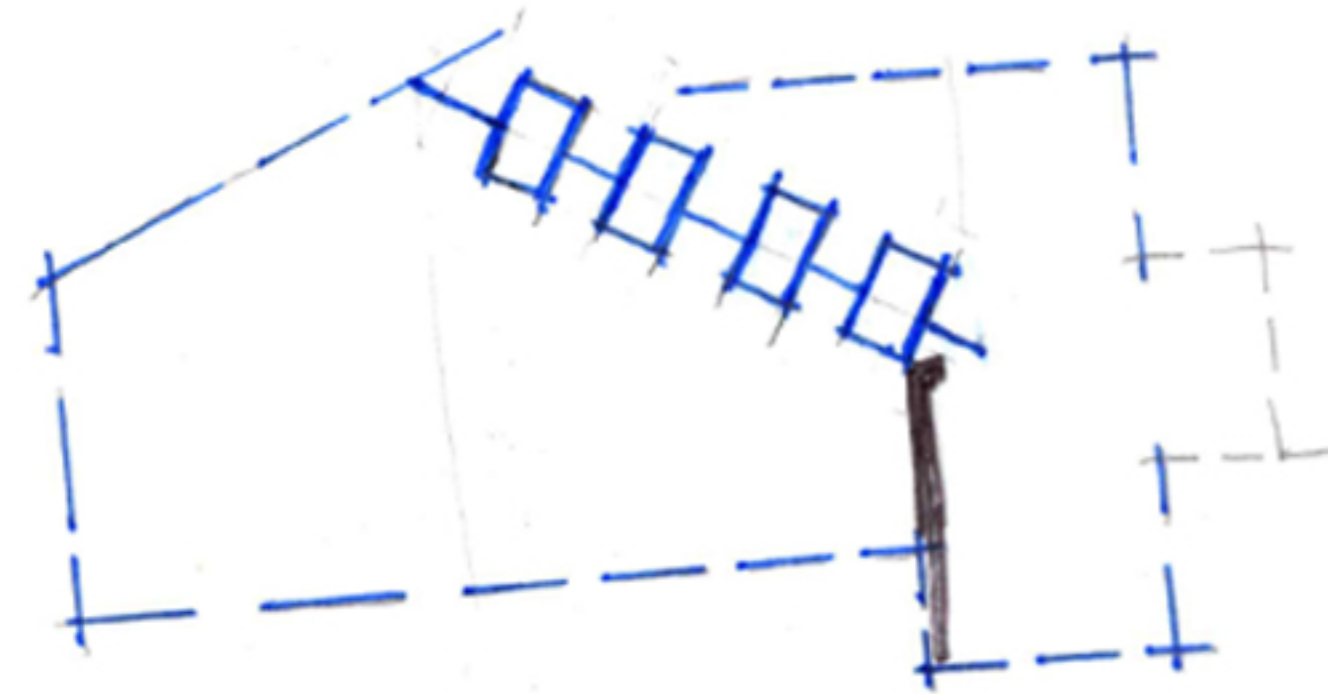


MELNITZ  
CONCEPT 1  
AVP 3/4/26

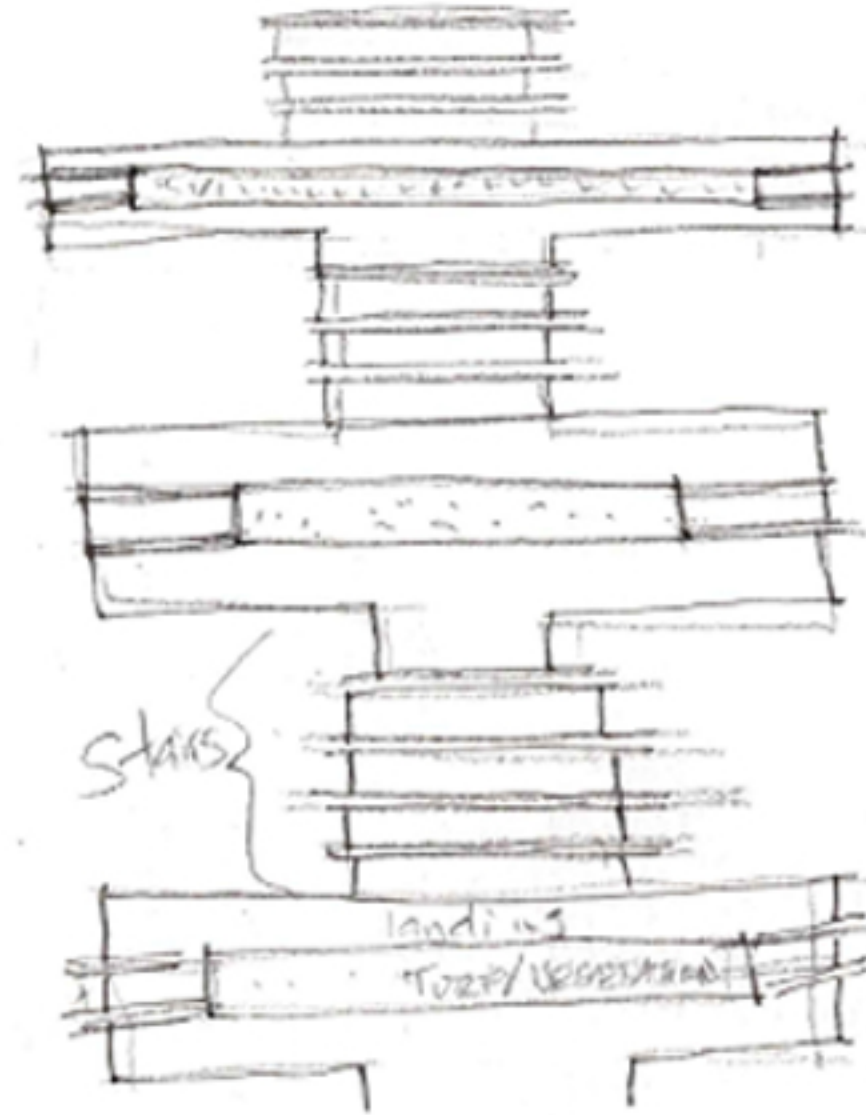


OPTION 1

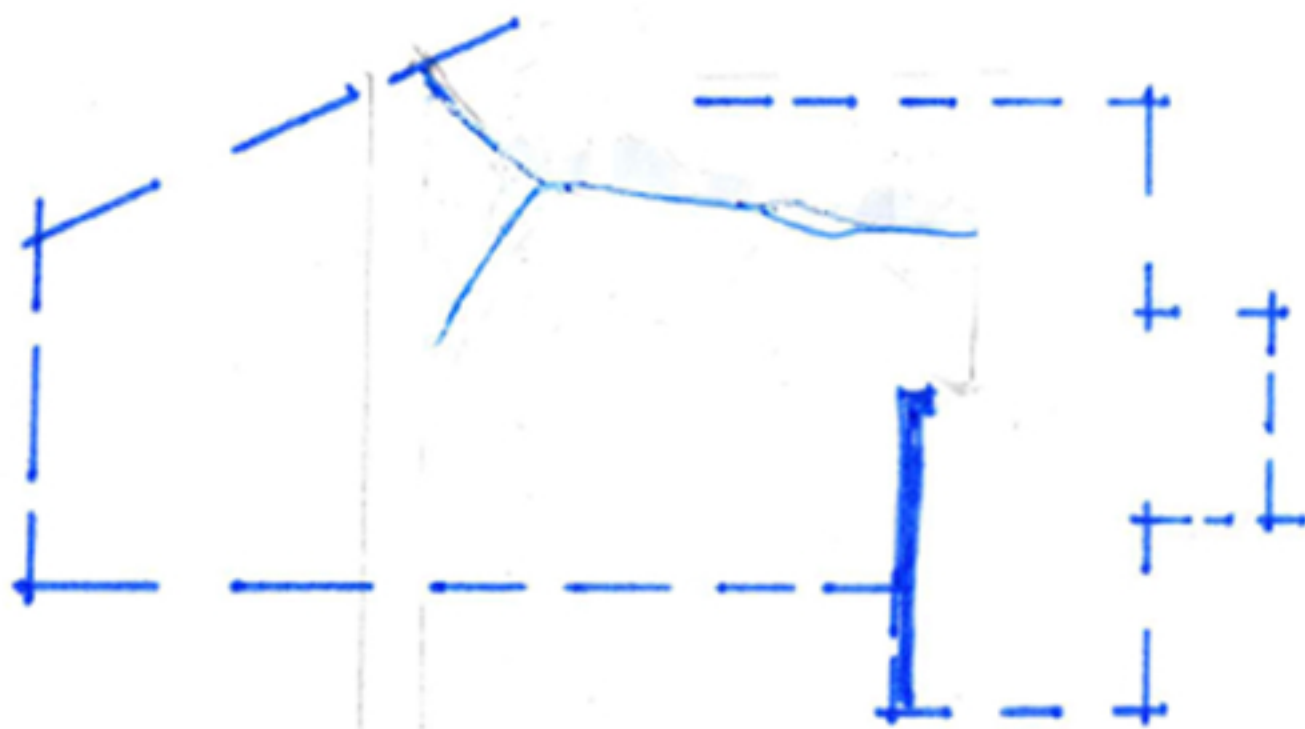

MELNITZ CONCEPT 2  
AVP 3/4/26

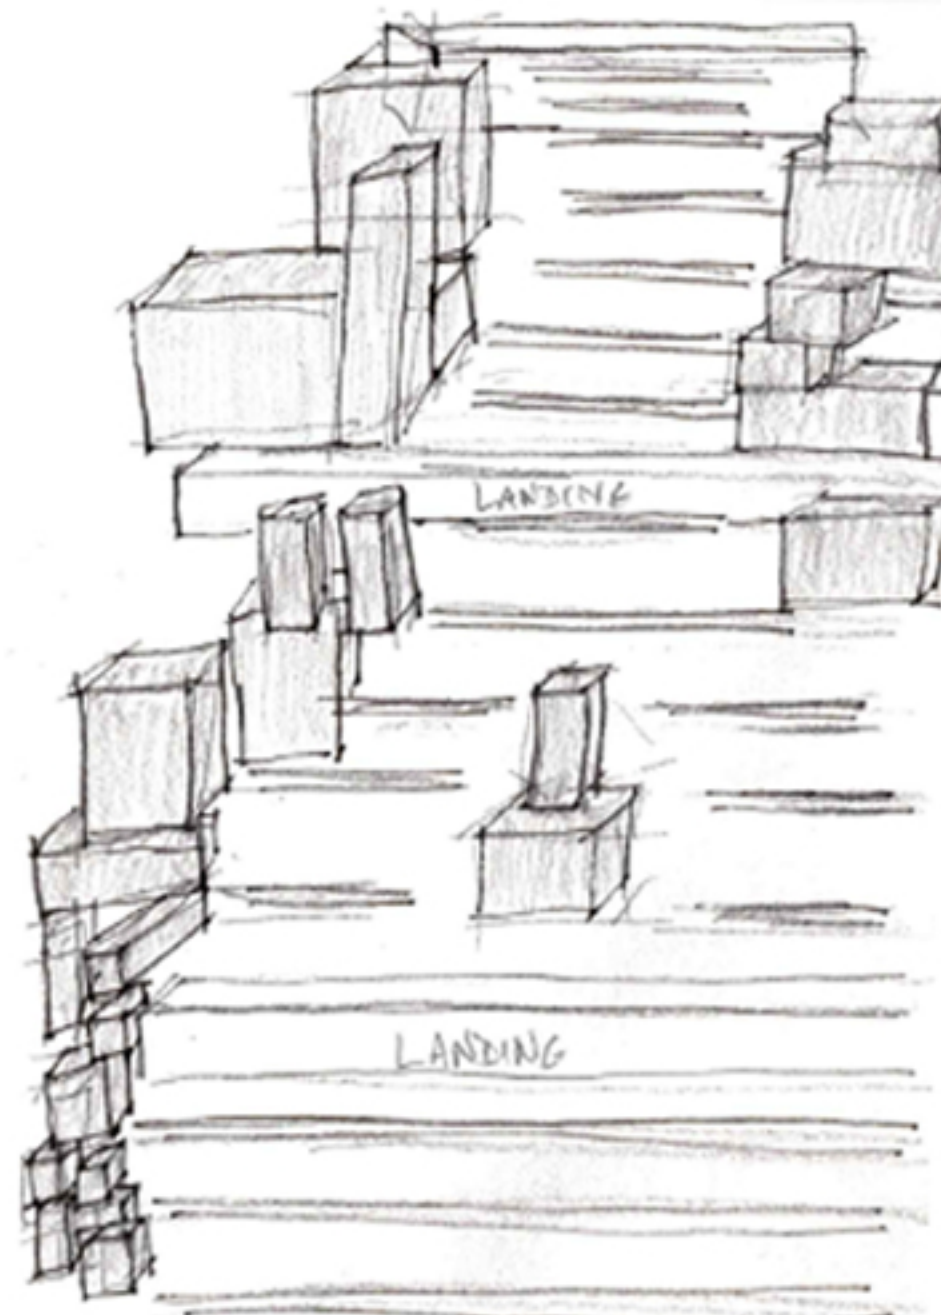


OPTION 2 (LEFT HALF)

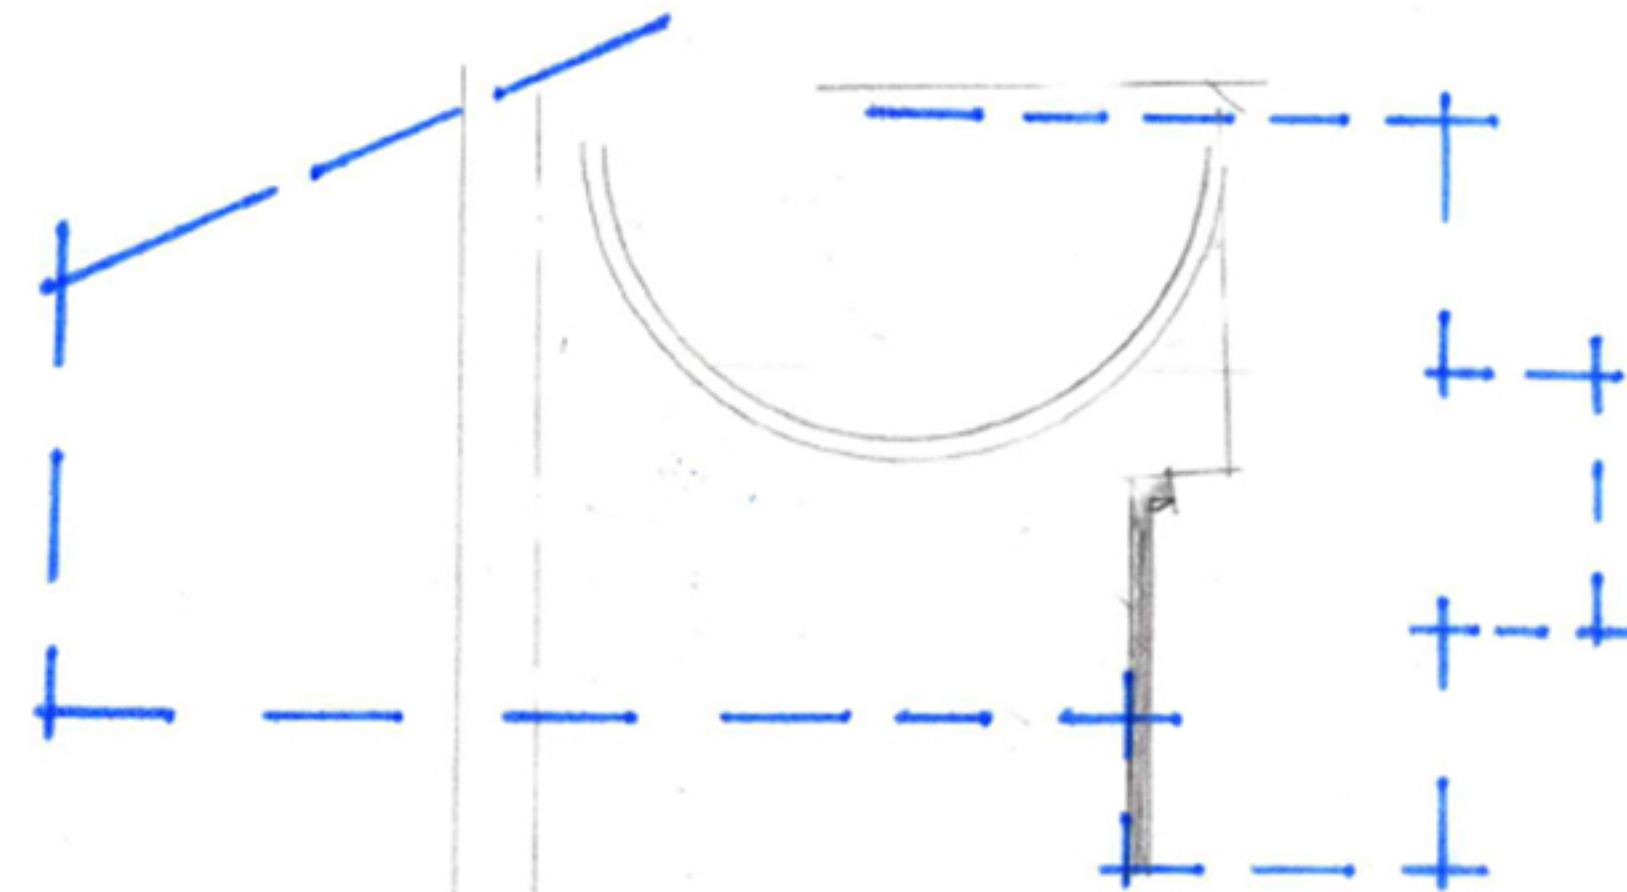

MELNITZ CONCEPT 3  
AVP 3/4/26

OPTION 3

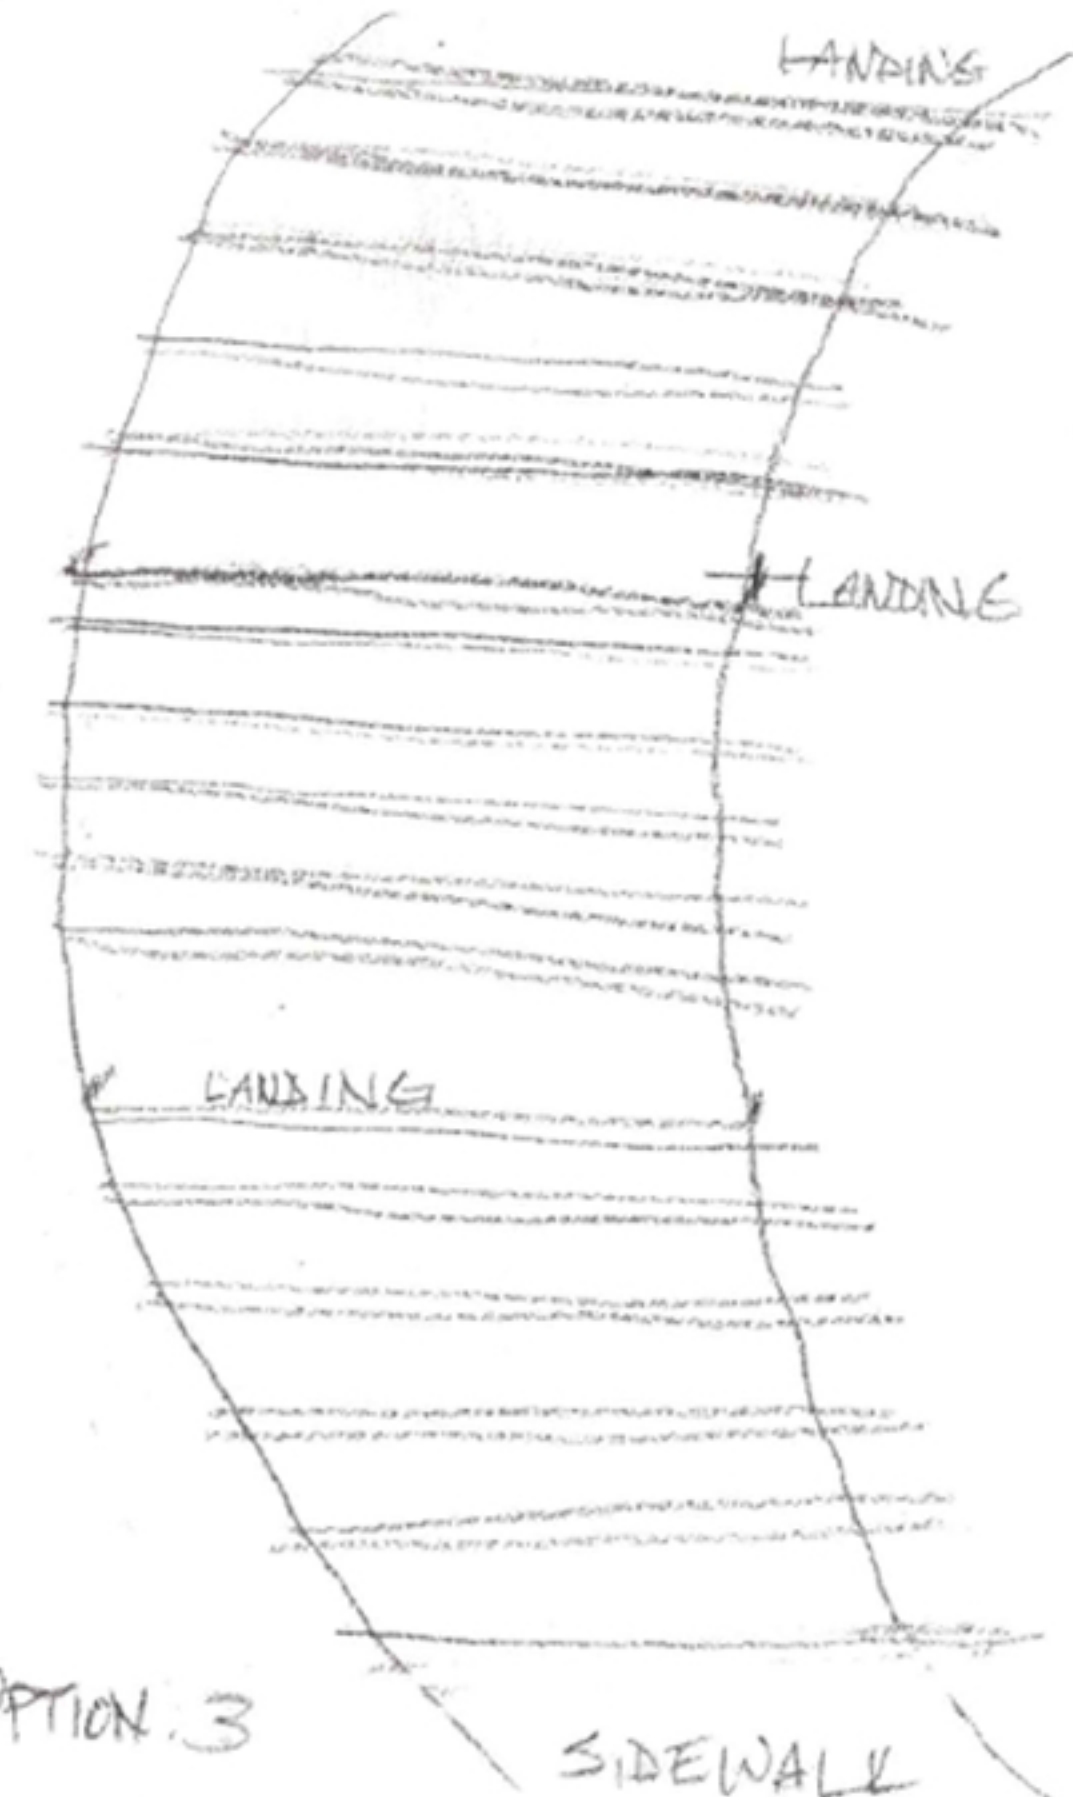

STUDENT NAME:  
Ashley Van Pelt

COURSE:  
LD-2

INSTRUCTOR:  
J. Smith

SITE NAME AND ADDRESS:  
Melnitz Stairs  
UCLA  
Westwood, CA

DRAWING TITLE:  
Concepts

AERIAL IMAGE:

DRAWING NOTES:

NORTH ARROW:


SCALE BAR:

DRAWING SCALE:  
NTS

SHEET NUMBER:  
3

SHEET NUMBER IN SET:  
3 of 7




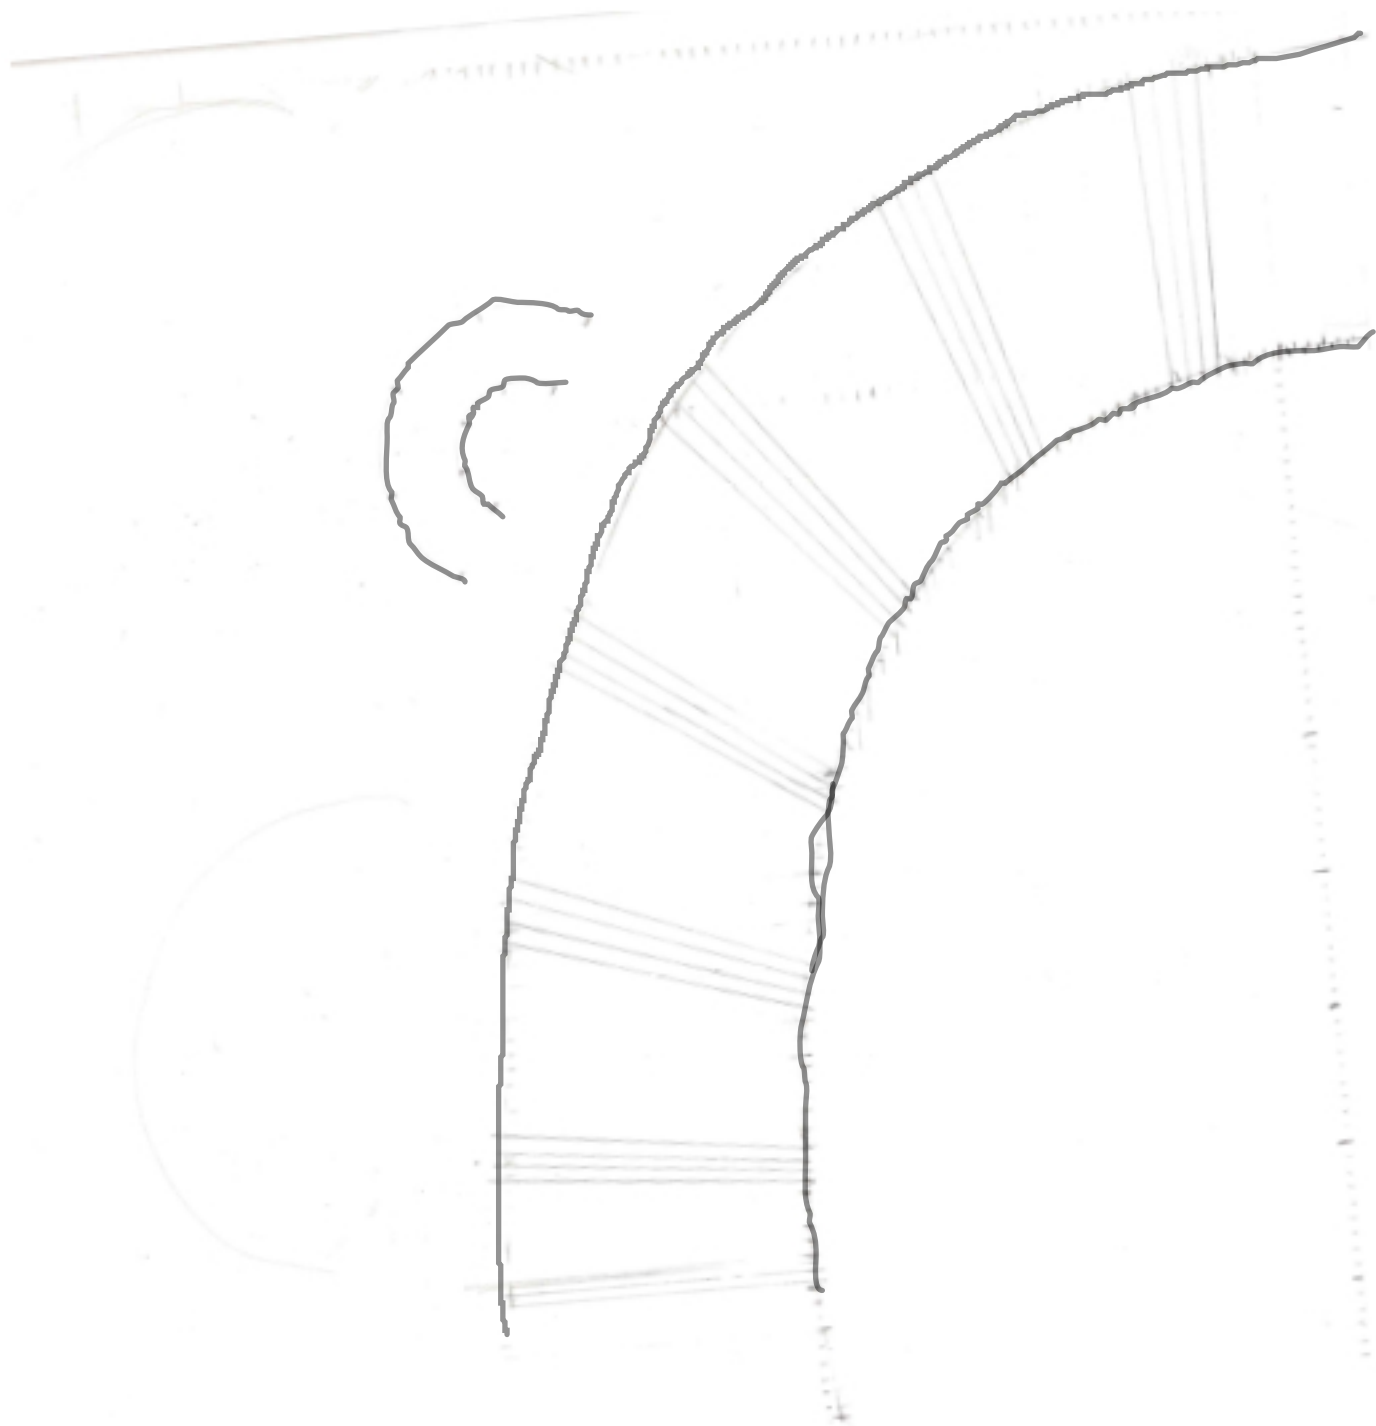

ORIGINAL CONCEPT SKETCH



OPTIONAL AREA: CONCEPT DEVELOPMENT

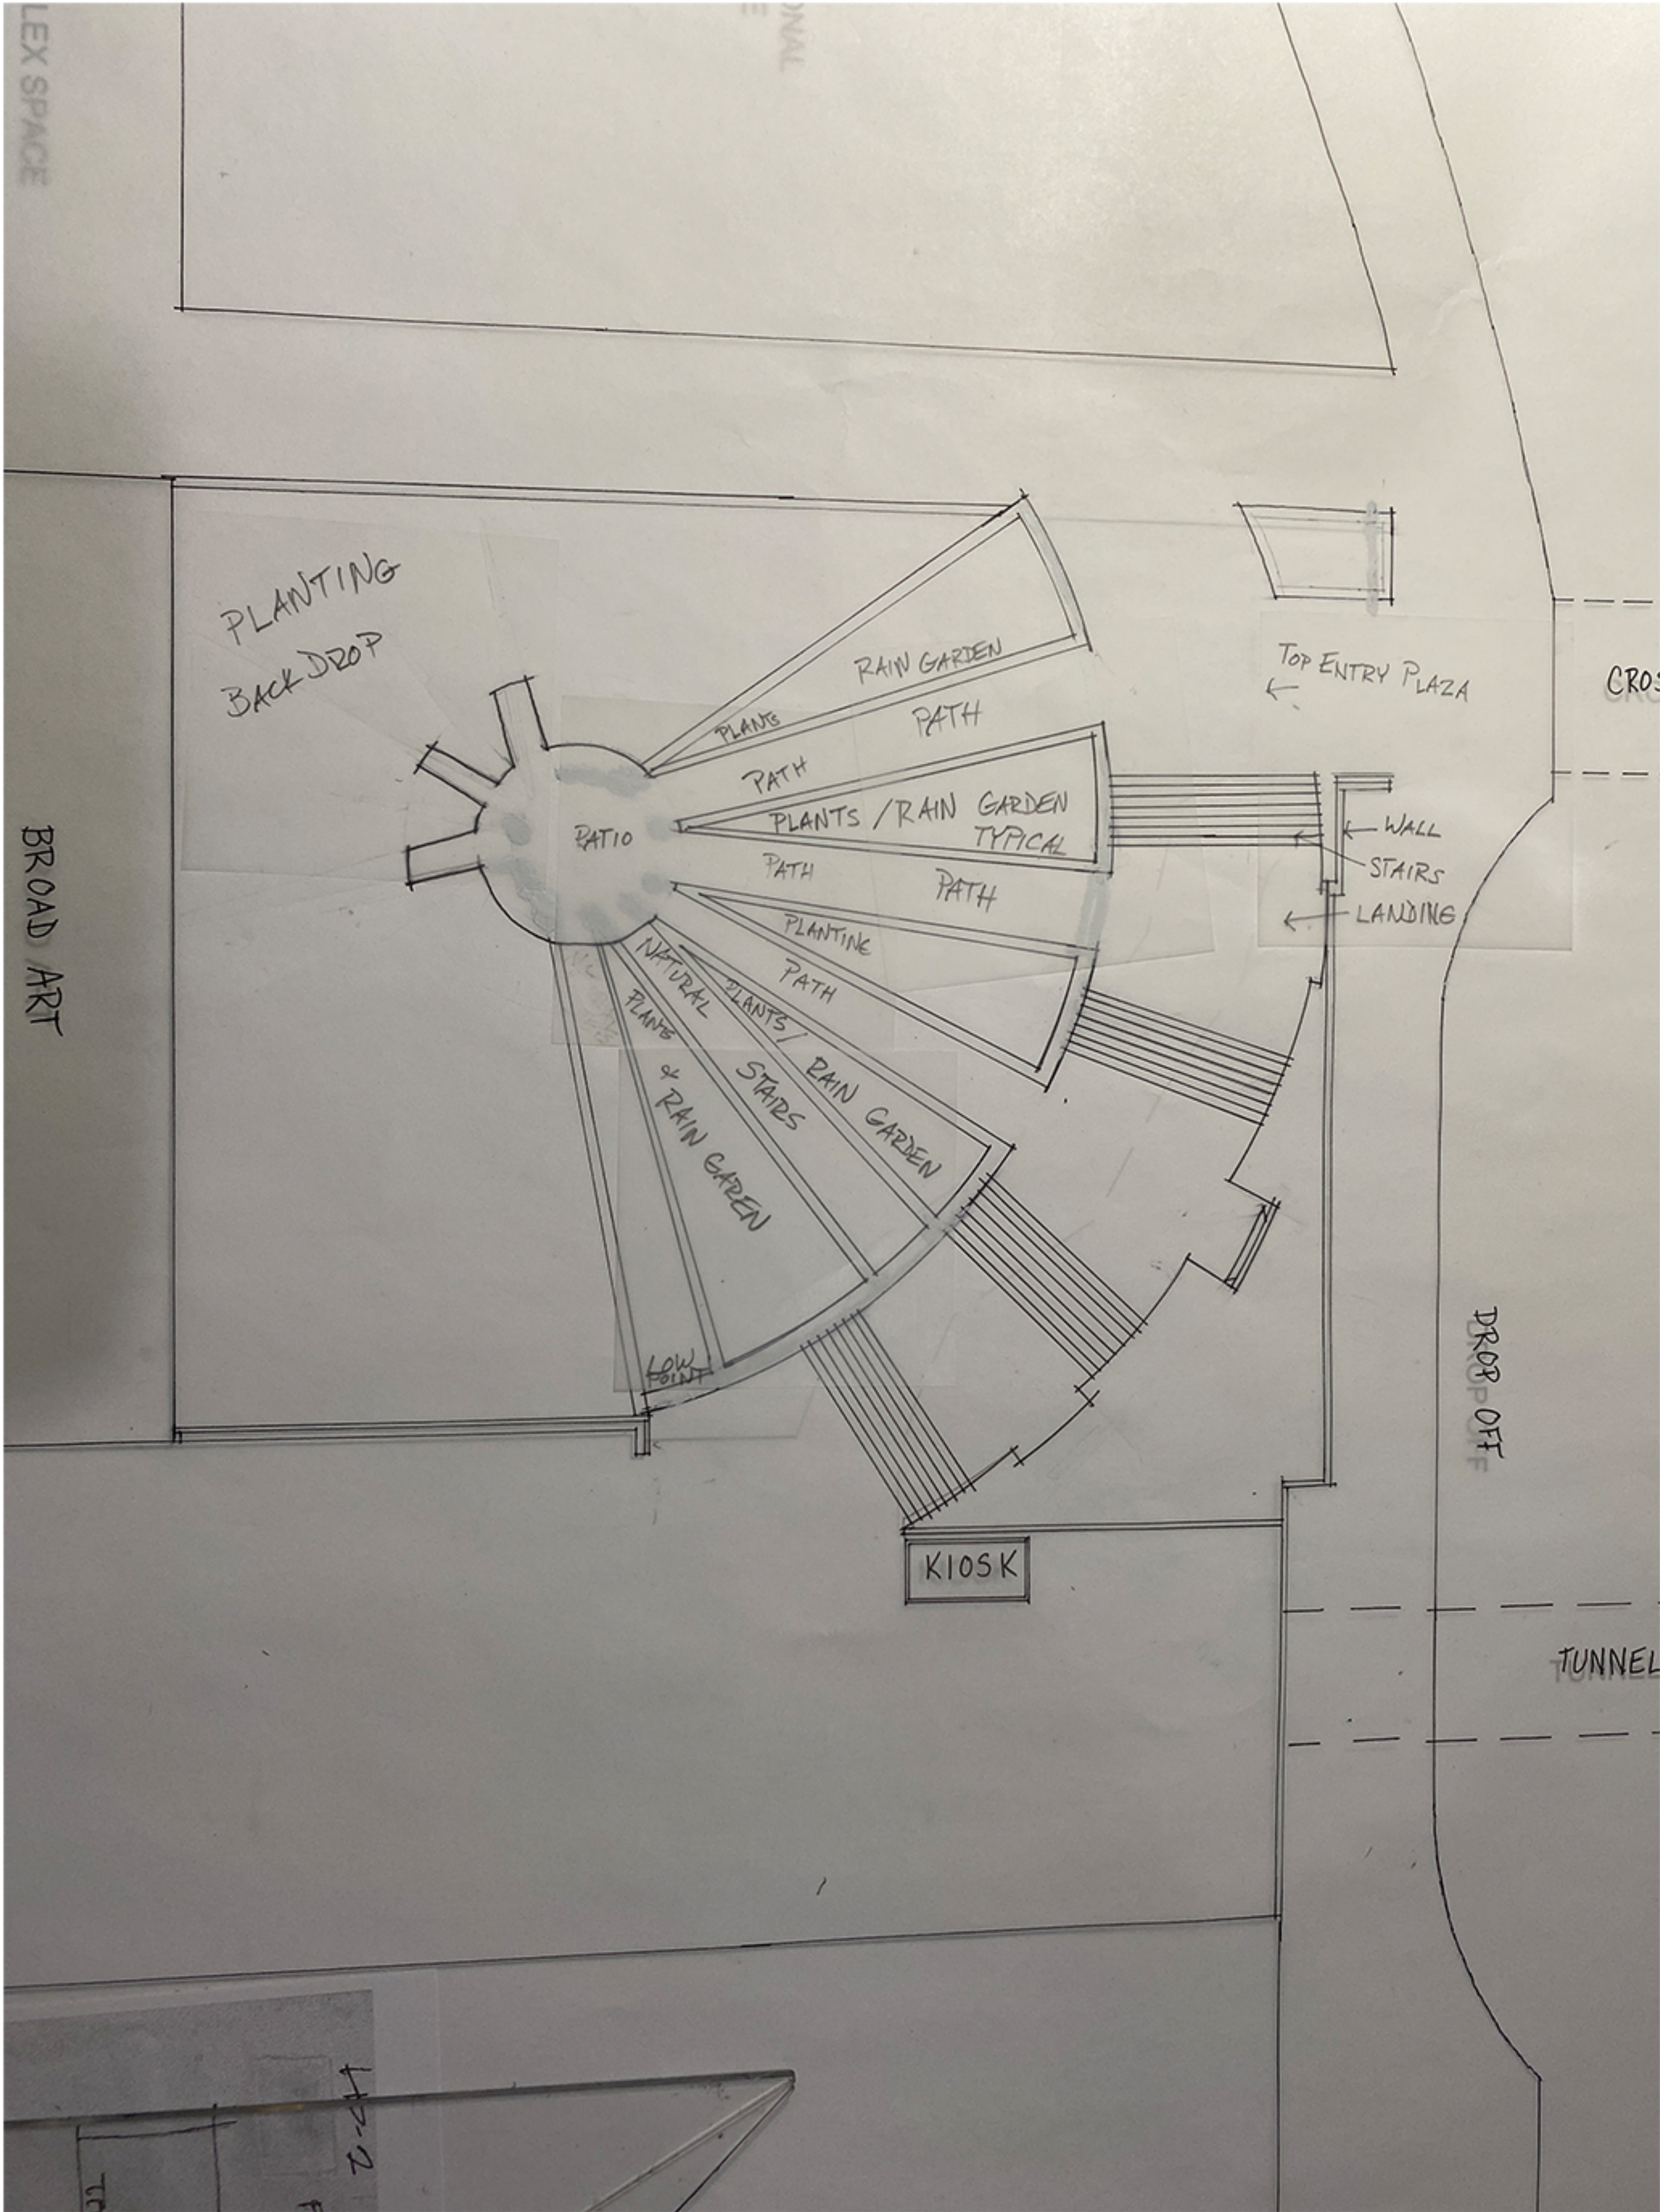


CONCEPT DEVELOPMENT




INSPIRATION IMAGES




|                                                                      |                                |
|----------------------------------------------------------------------|--------------------------------|
| STUDENT NAME:<br>Ashley Van Pelt                                     |                                |
| COURSE:<br>LD-2                                                      |                                |
| INSTRUCTOR:<br>J. Smith                                              |                                |
| SITE NAME AND ADDRESS:<br><br>Melnitz Stairs<br>UCLA<br>Westwood, CA |                                |
| DRAWING TITLE:<br><br>Concept Development                            |                                |
| AERIAL IMAGE:                                                        |                                |
| DRAWING NOTES:                                                       |                                |
| NORTH ARROW:                                                         |                                |
| SCALE BAR:                                                           |                                |
| DRAWING SCALE:<br>NTS                                                |                                |
| SHEET NUMBER:<br>4                                                   | SHEET NUMBER IN SET:<br>4 of 7 |



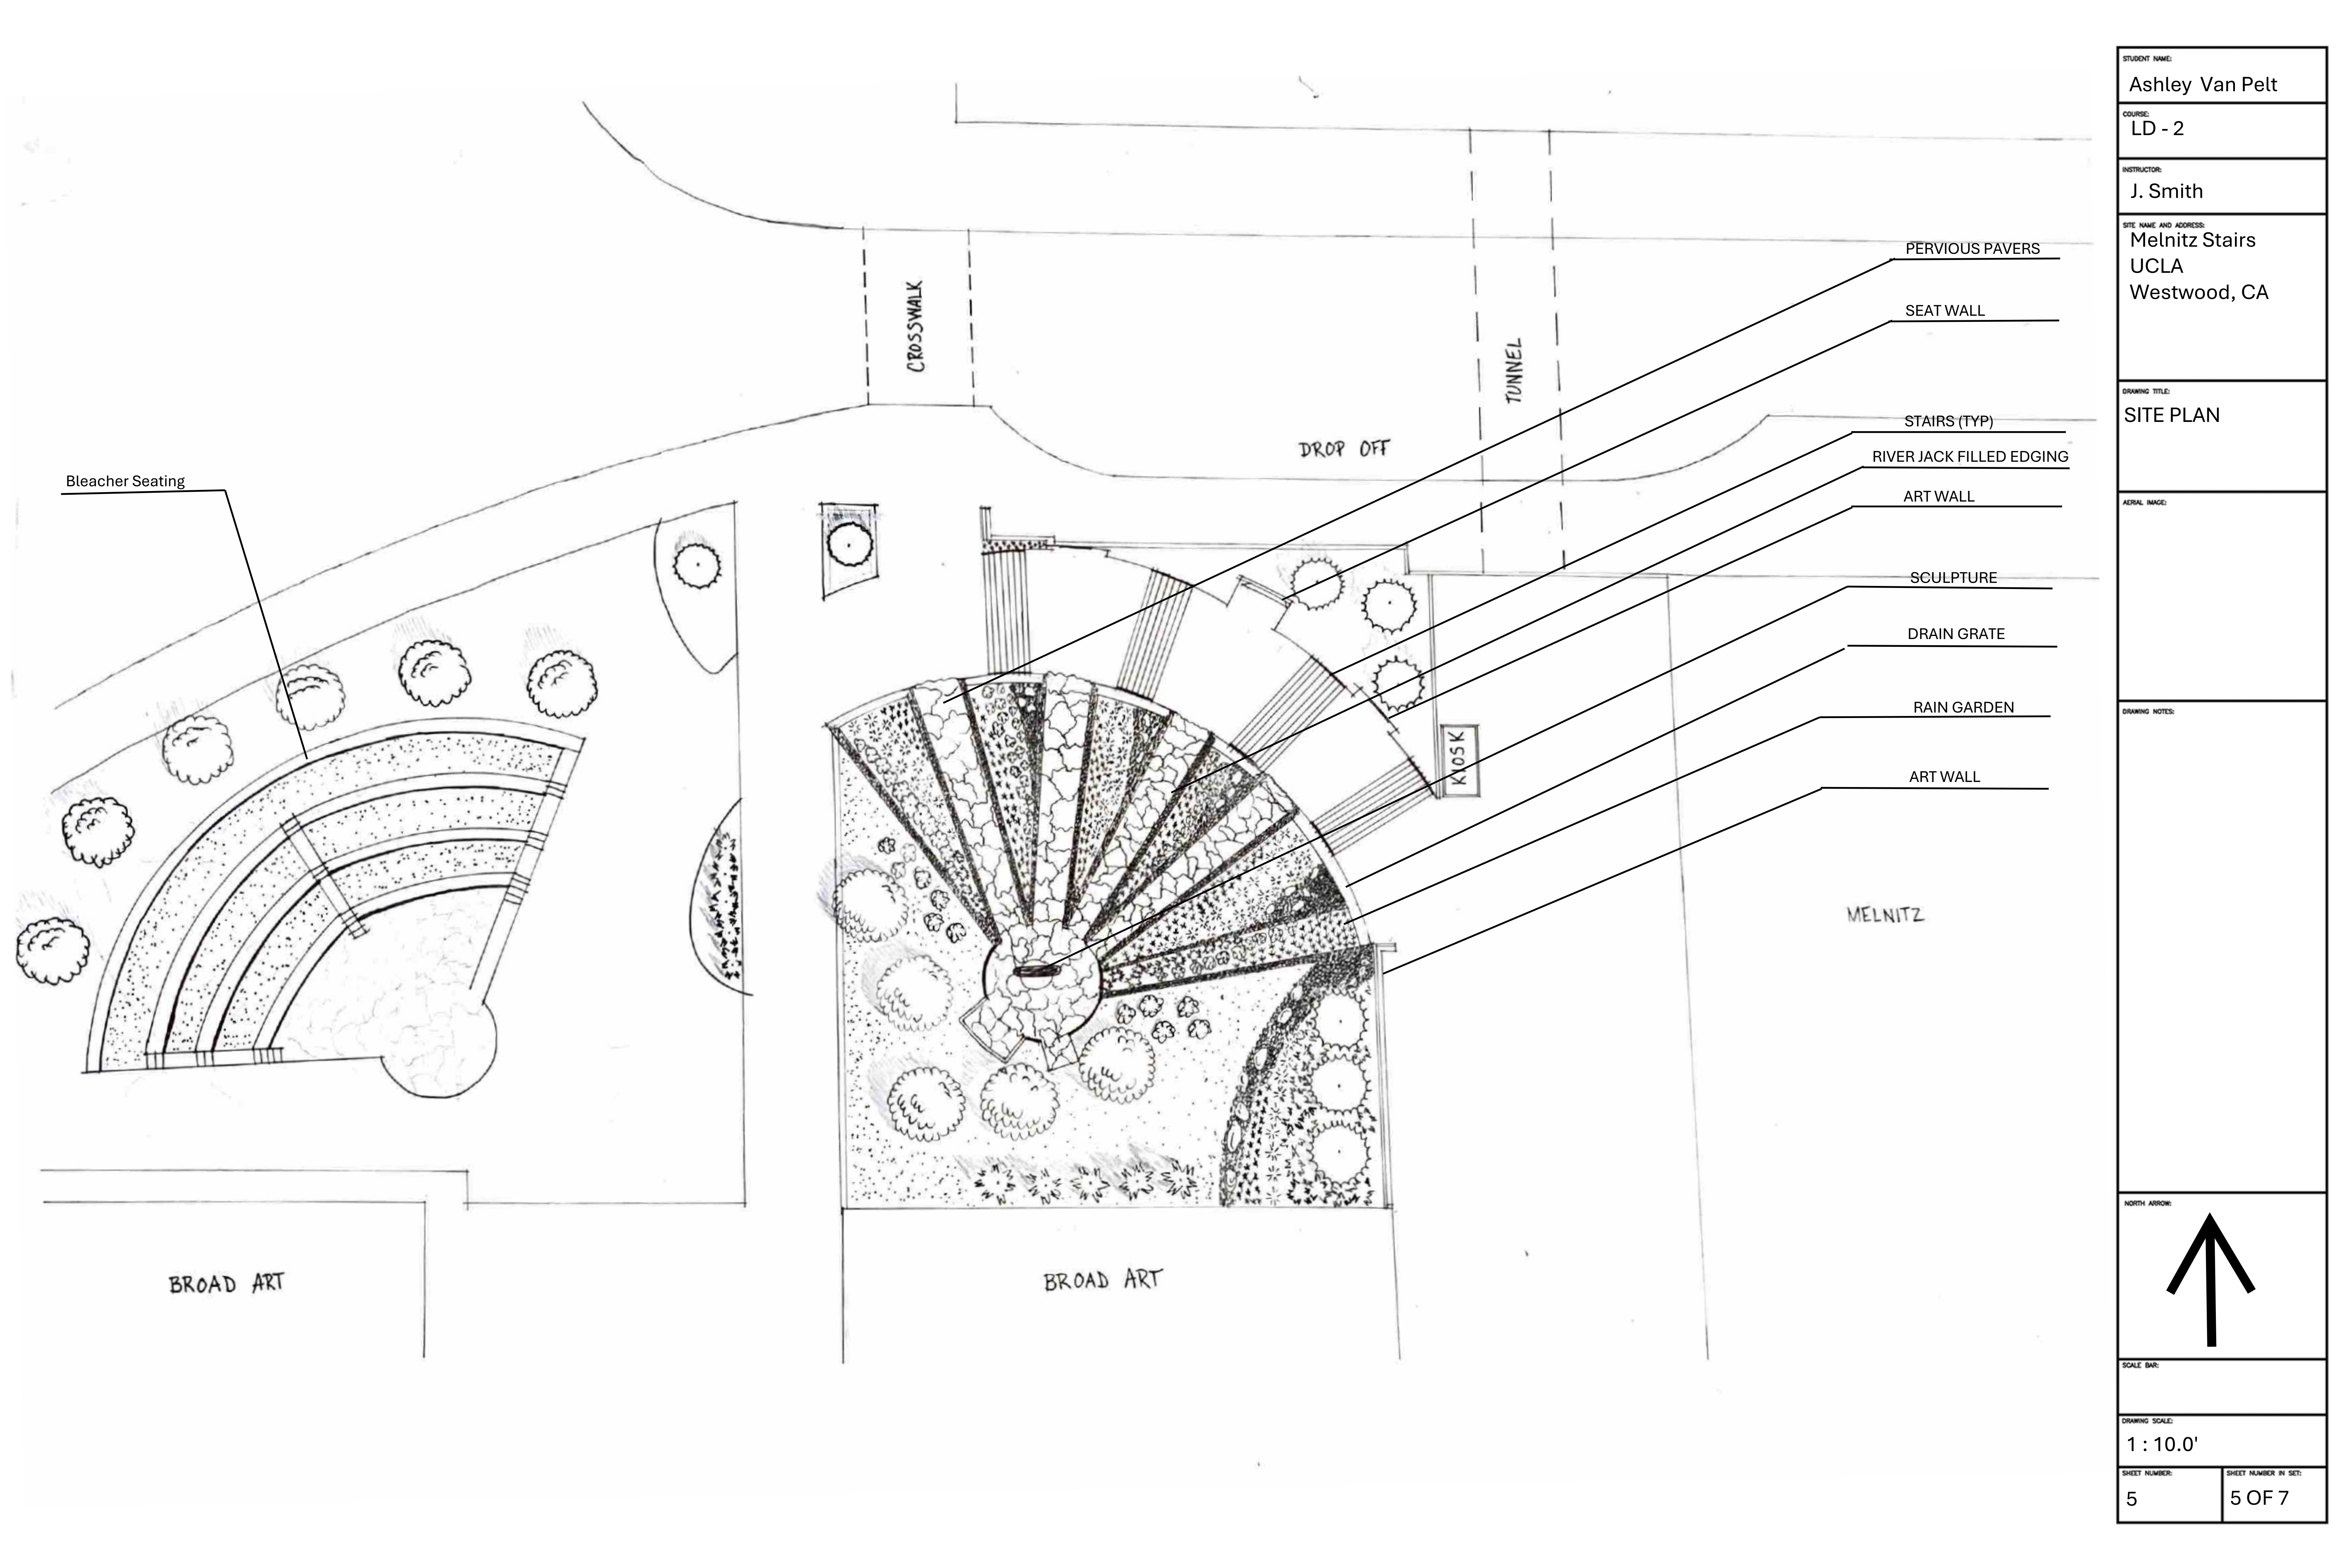
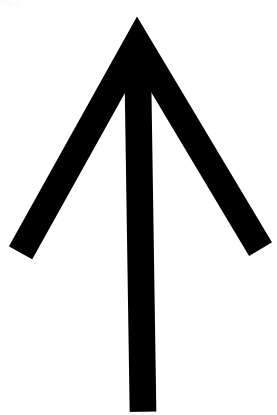
|   |                                |
|---|--------------------------------|
| STUDENT NAME:<br>Ashley Van Pelt                                                                      |                                |
| COURSE:<br>LD - 2                                                                                     |                                |
| INSTRUCTOR:<br>J. Smith                                                                               |                                |
| SITE NAME AND ADDRESS:<br>Melnitz Stairs<br>UCLA<br>Westwood, CA                                      |                                |
| DRAWING TITLE:<br>SITE PLAN                                                                           |                                |
| AERIAL IMAGE:                                                                                         |                                |
| DRAWING NOTES:                                                                                        |                                |
| NORTH ARROW:<br> |                                |
| SCALE BAR:                                                                                            |                                |
| DRAWING SCALE:<br>1 : 10.0'                                                                           |                                |
| SHEET NUMBER:<br>5                                                                                    | SHEET NUMBER IN SET:<br>5 OF 7 |



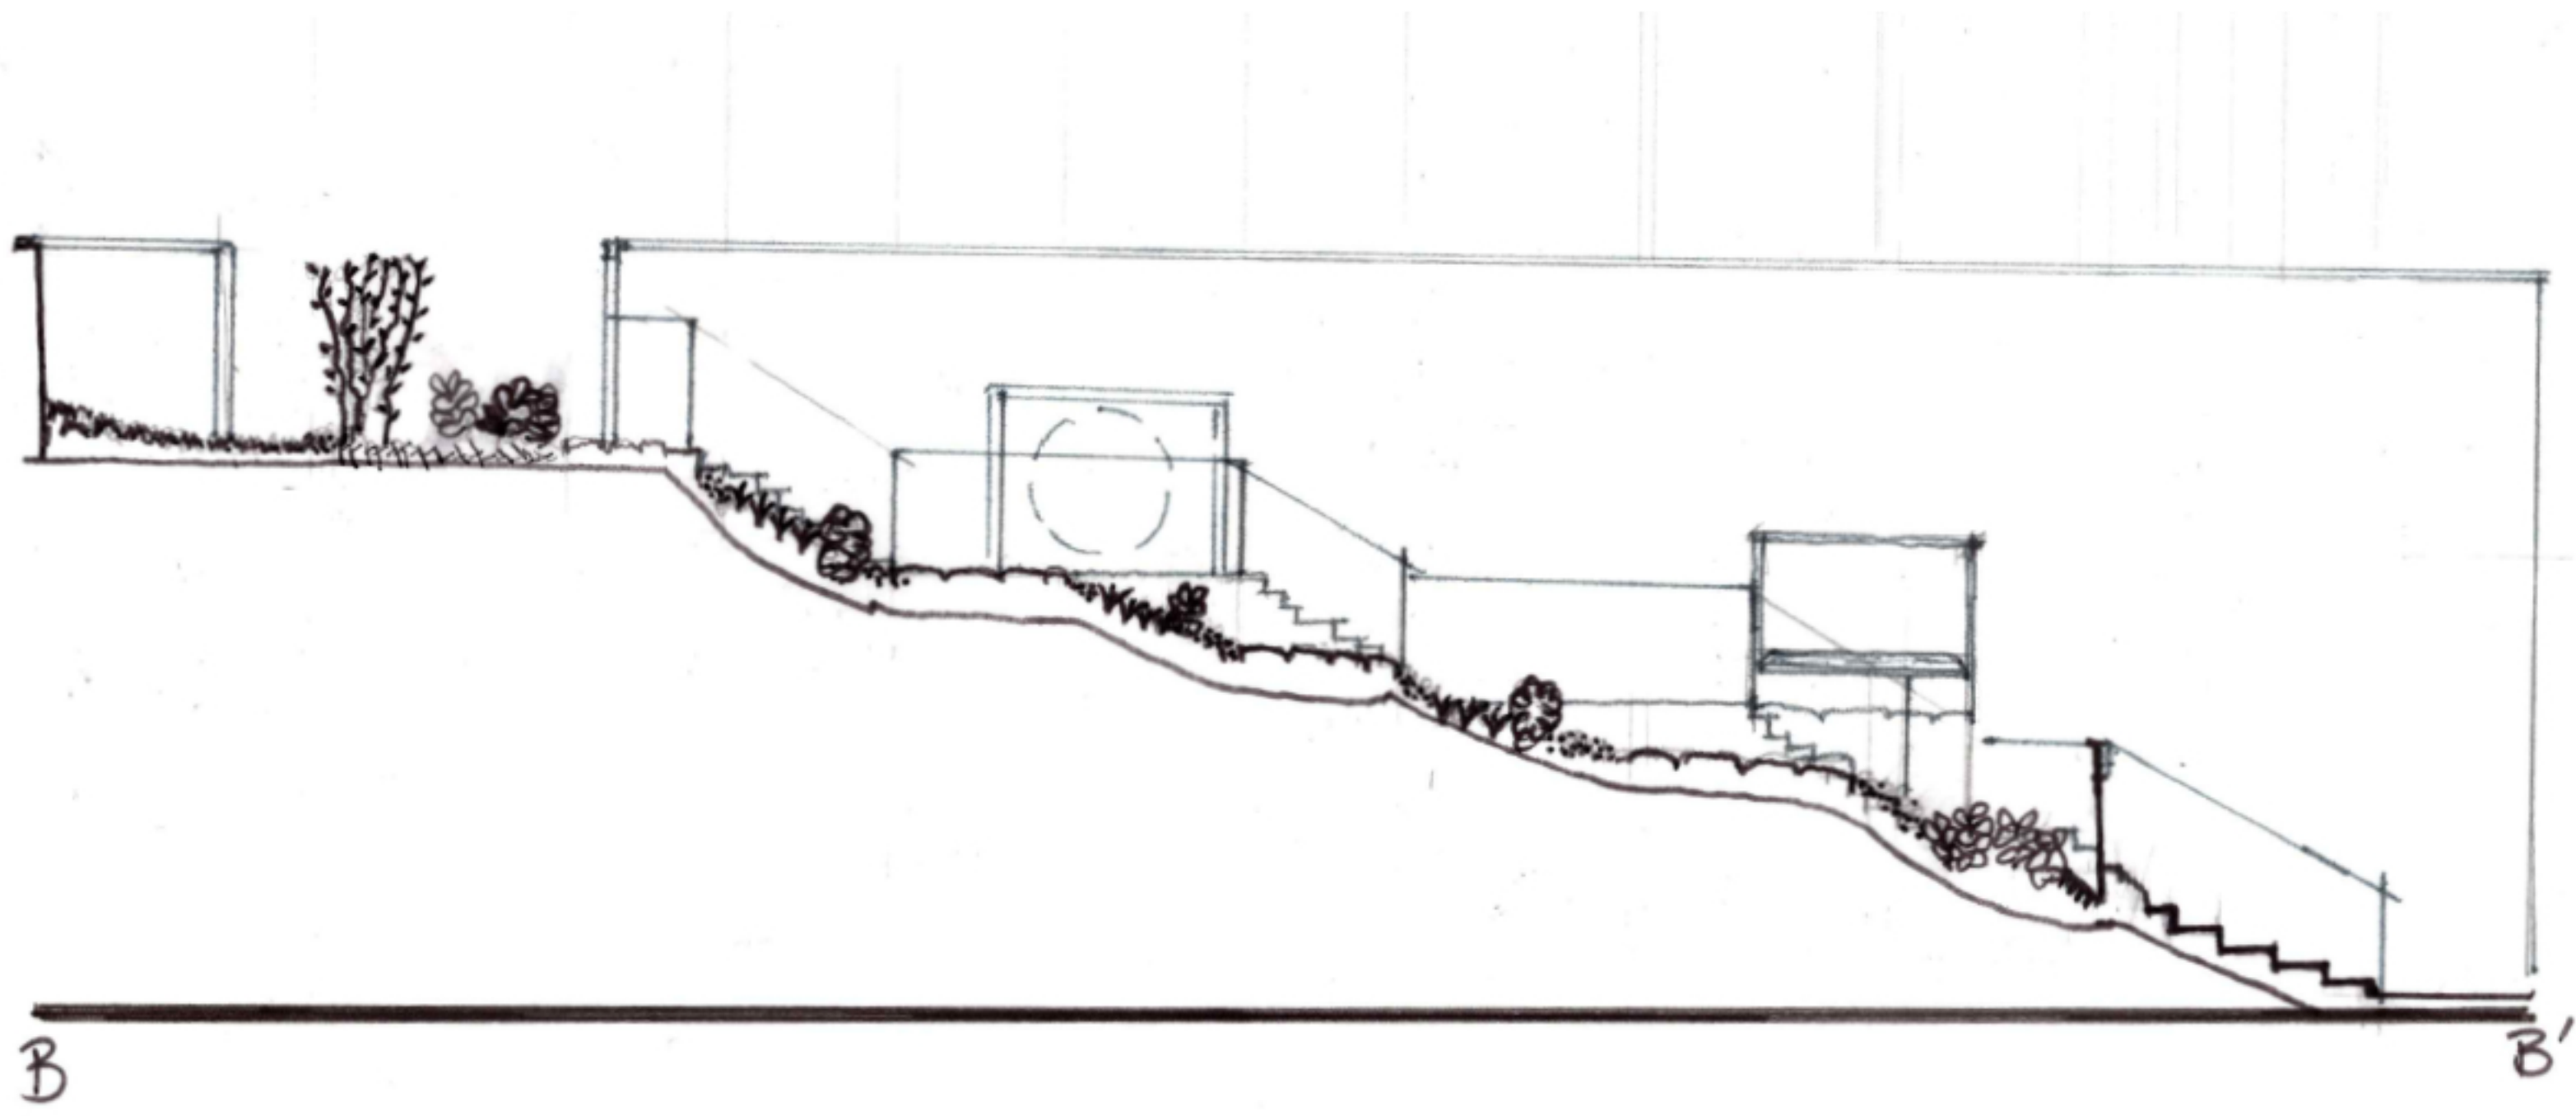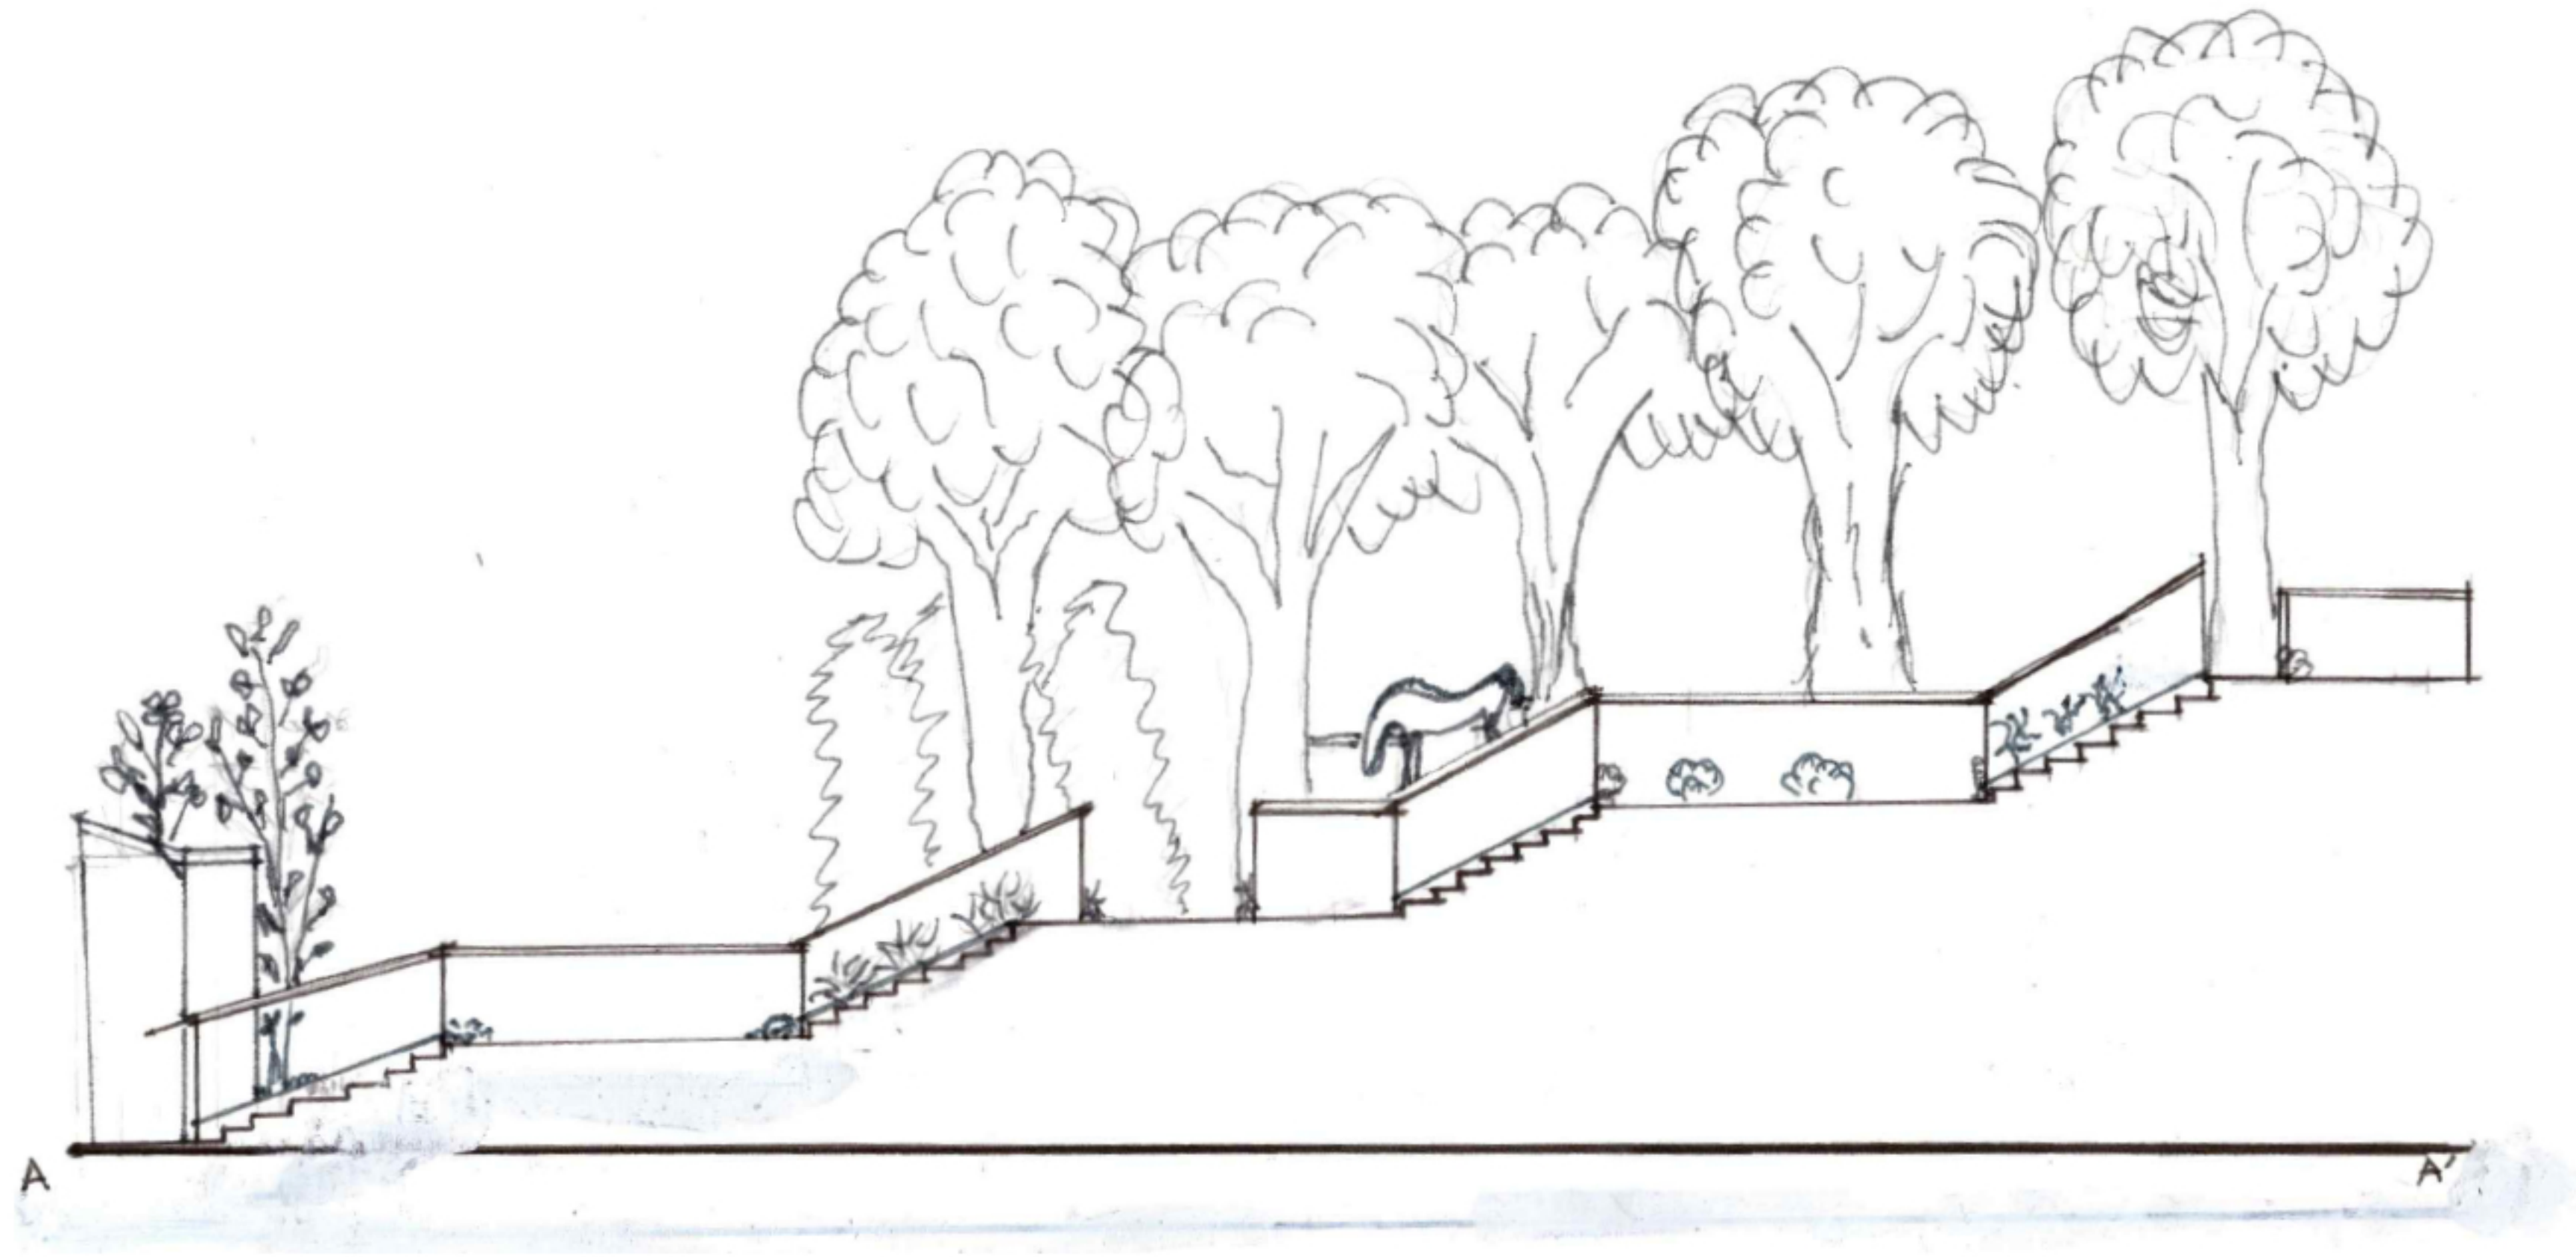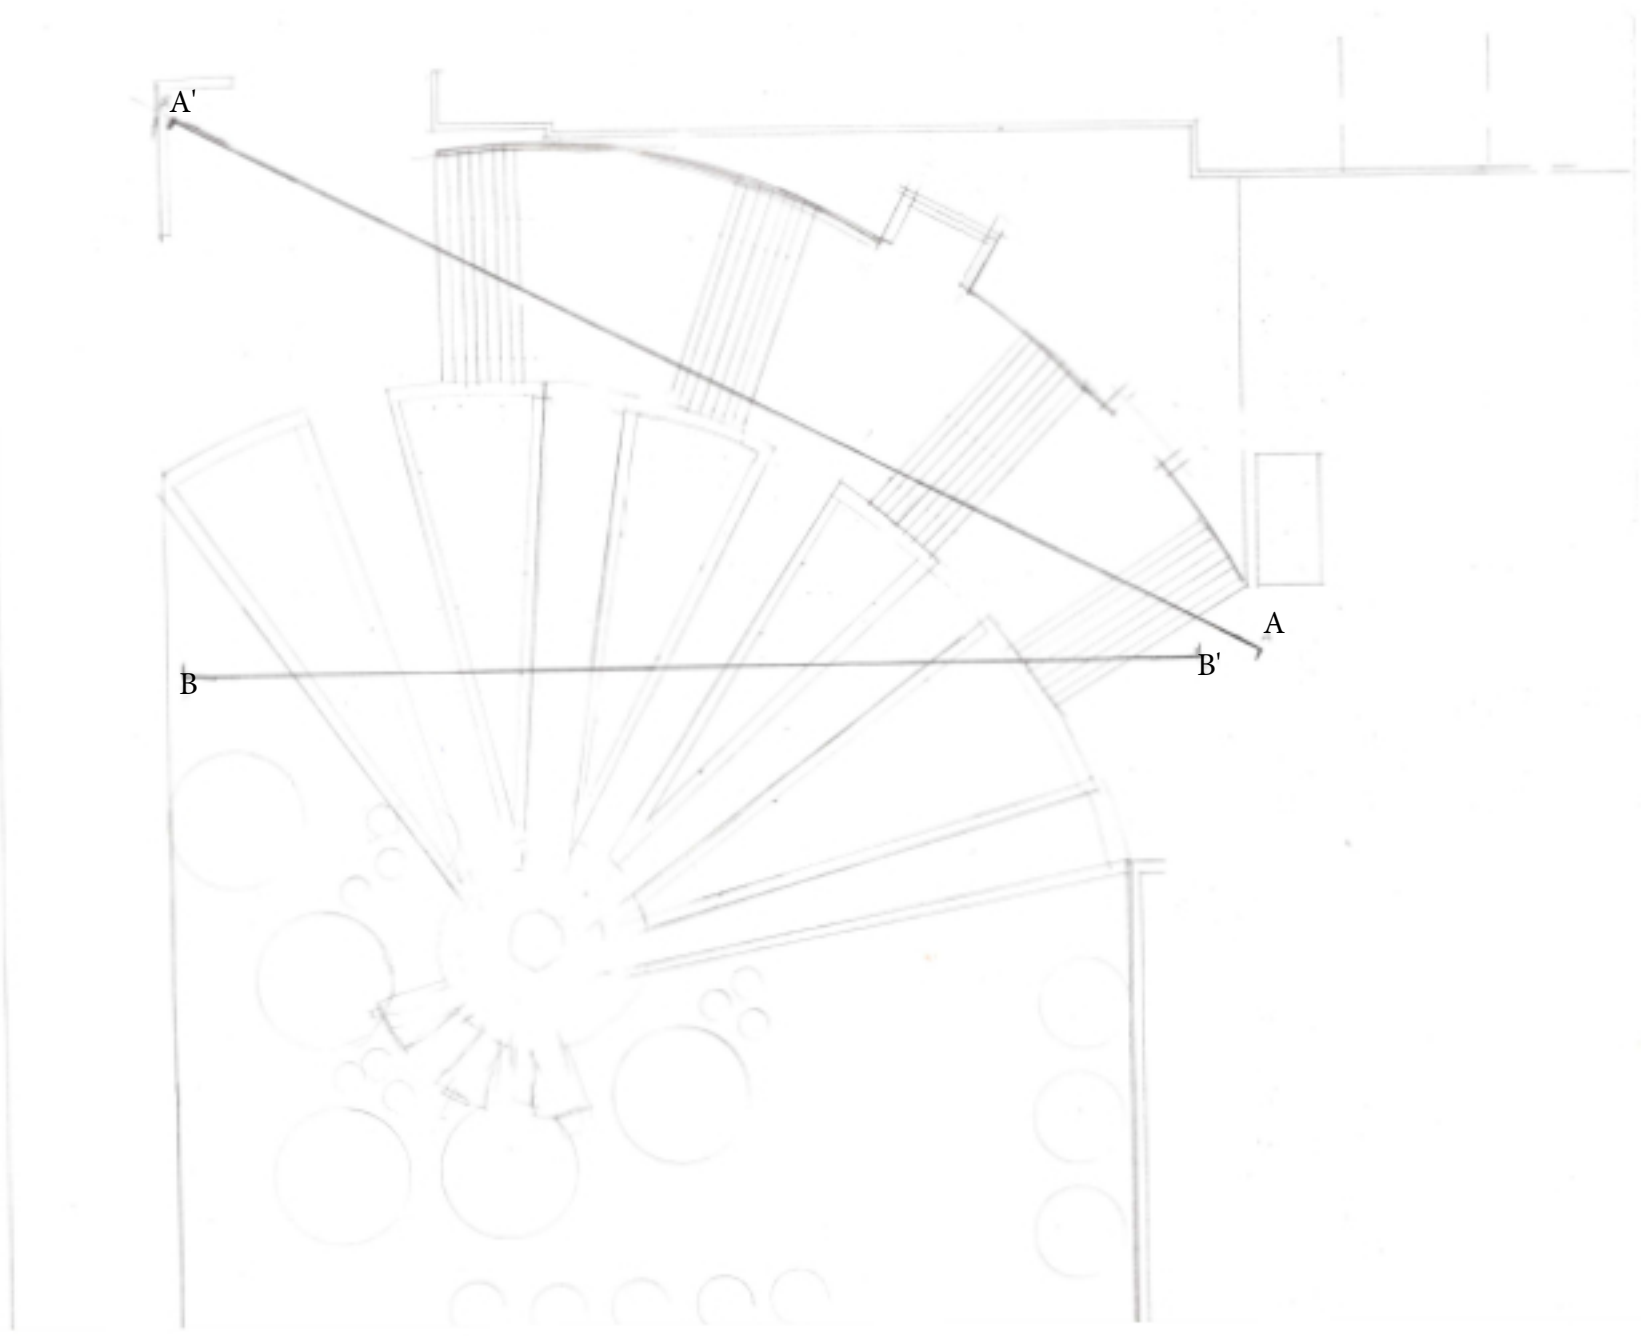

STUDENT NAME:

Ashley Van Pelt

COURSE:

LD - 2

INSTRUCTOR:

J. Smith

SITE NAME AND ADDRESS:

Melnitz Stairs  
UCLA Campus  
Westwood, CA

DRAWING TITLE:

SECTION ELEVATION

AERIAL IMAGE:

DRAWING NOTES:

NORTH ARROW:

SCALE BAR:

DRAWING SCALE:

1 : 10.0'

SHEET NUMBER:


6

SHEET NUMBER IN SET:

6 of 7




SKETCH VIEW KEY

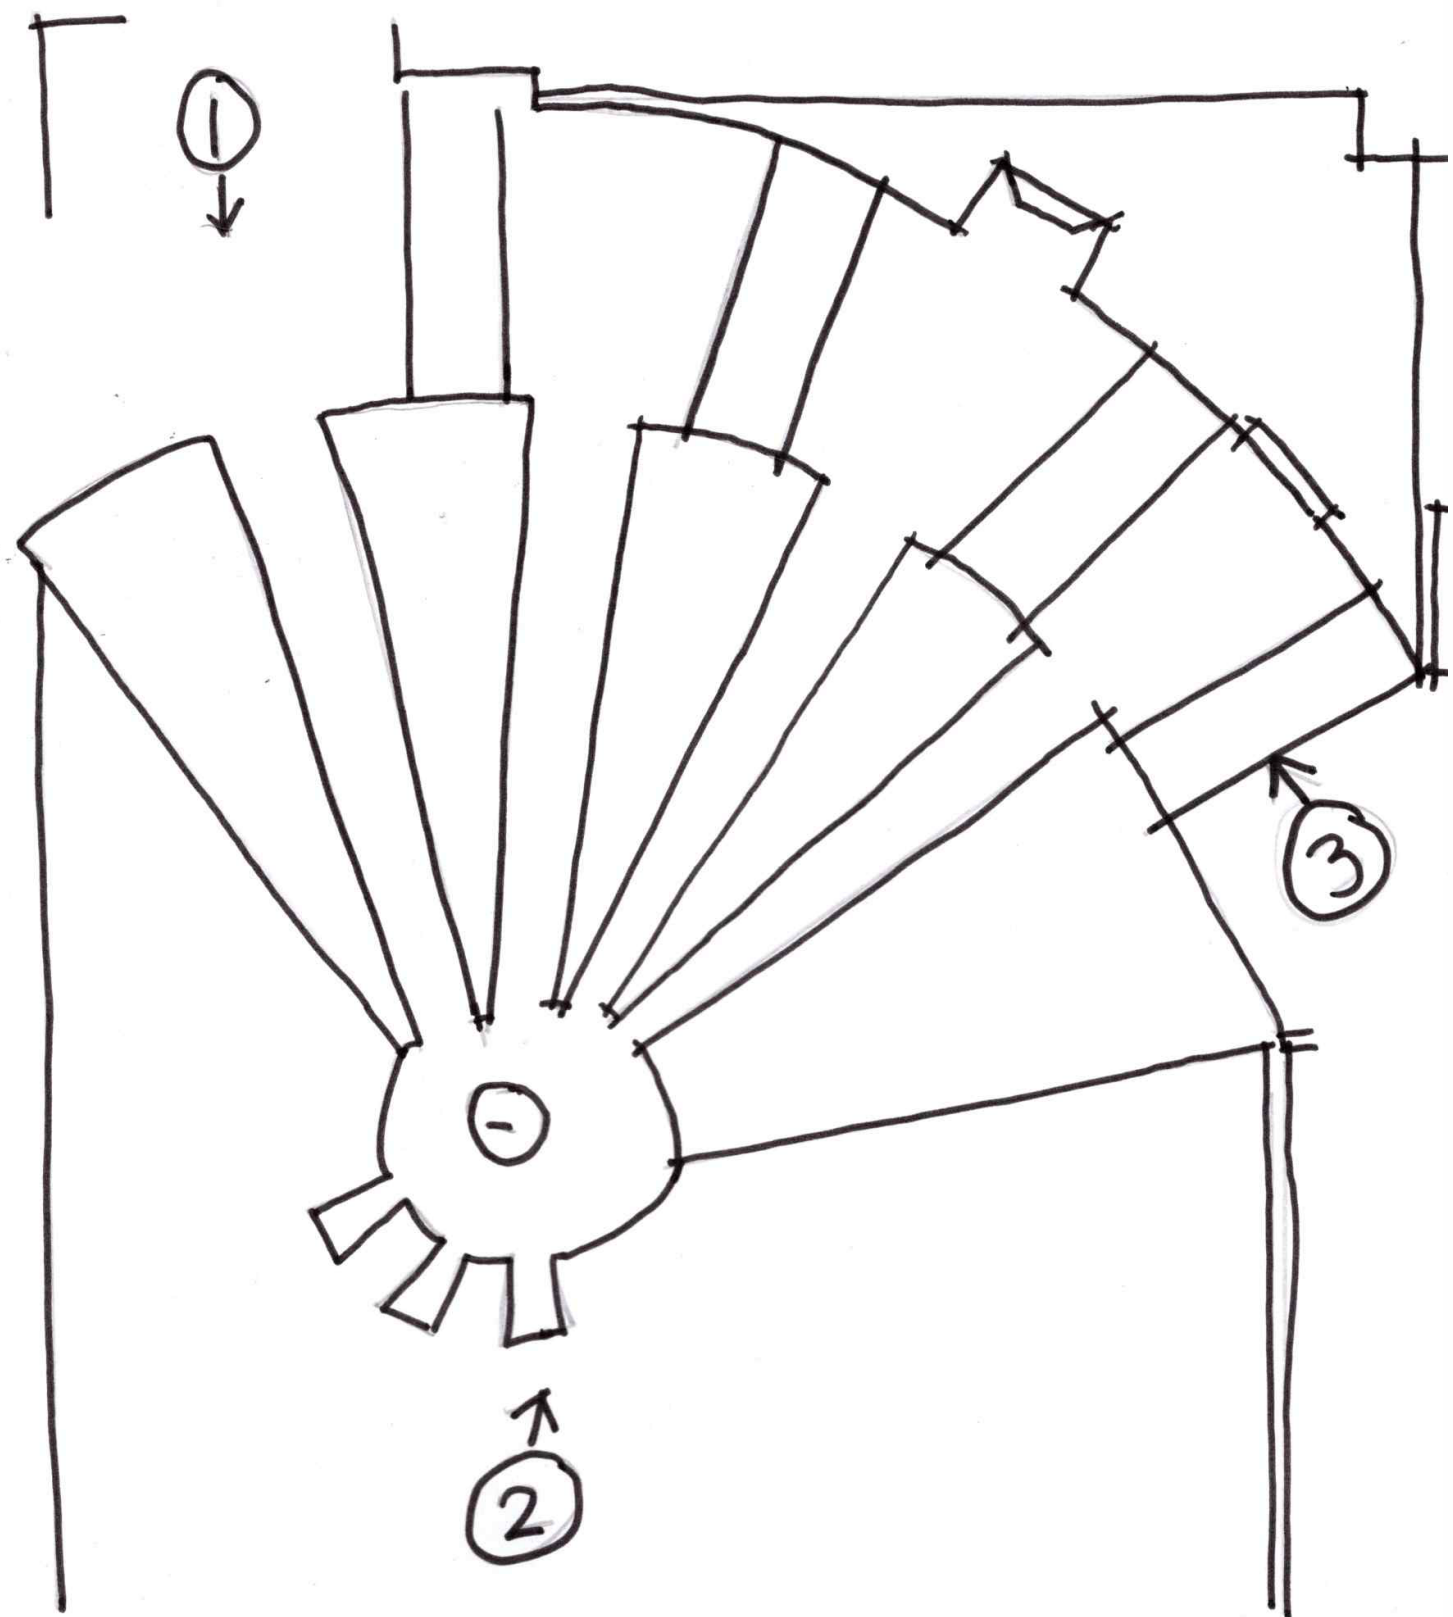


VIEW 1



VIEW 2

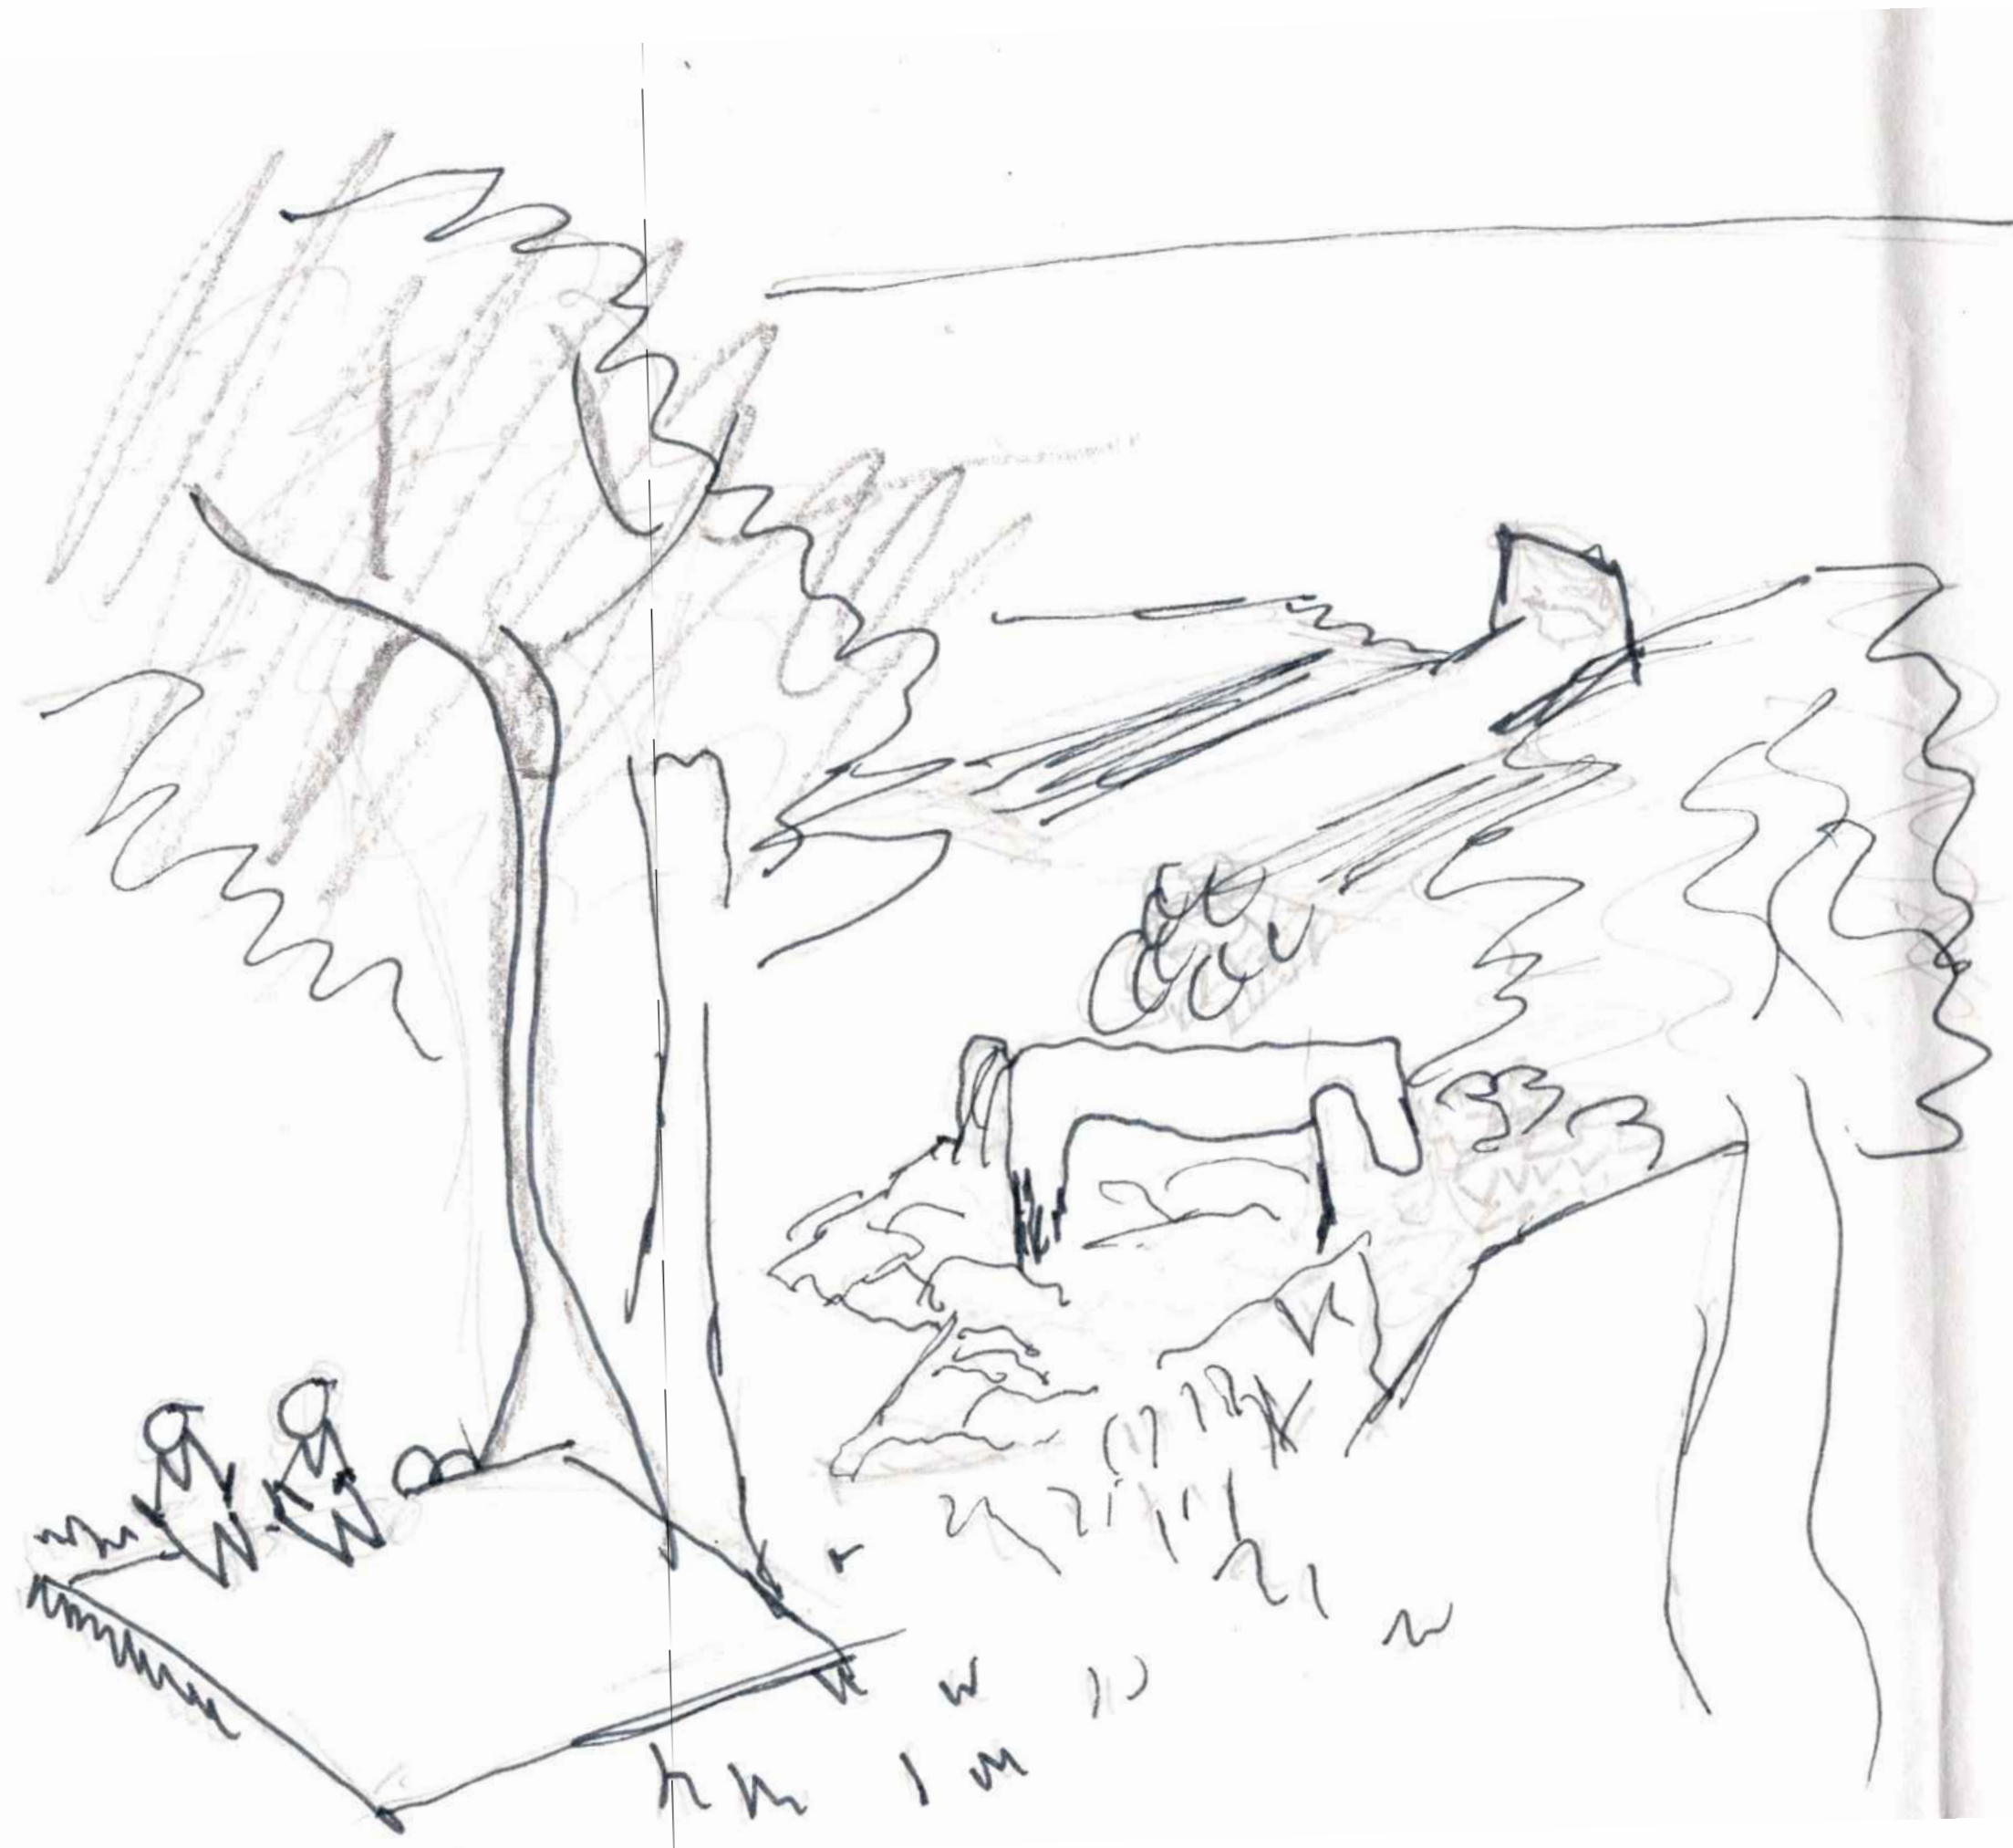

VIEW 3

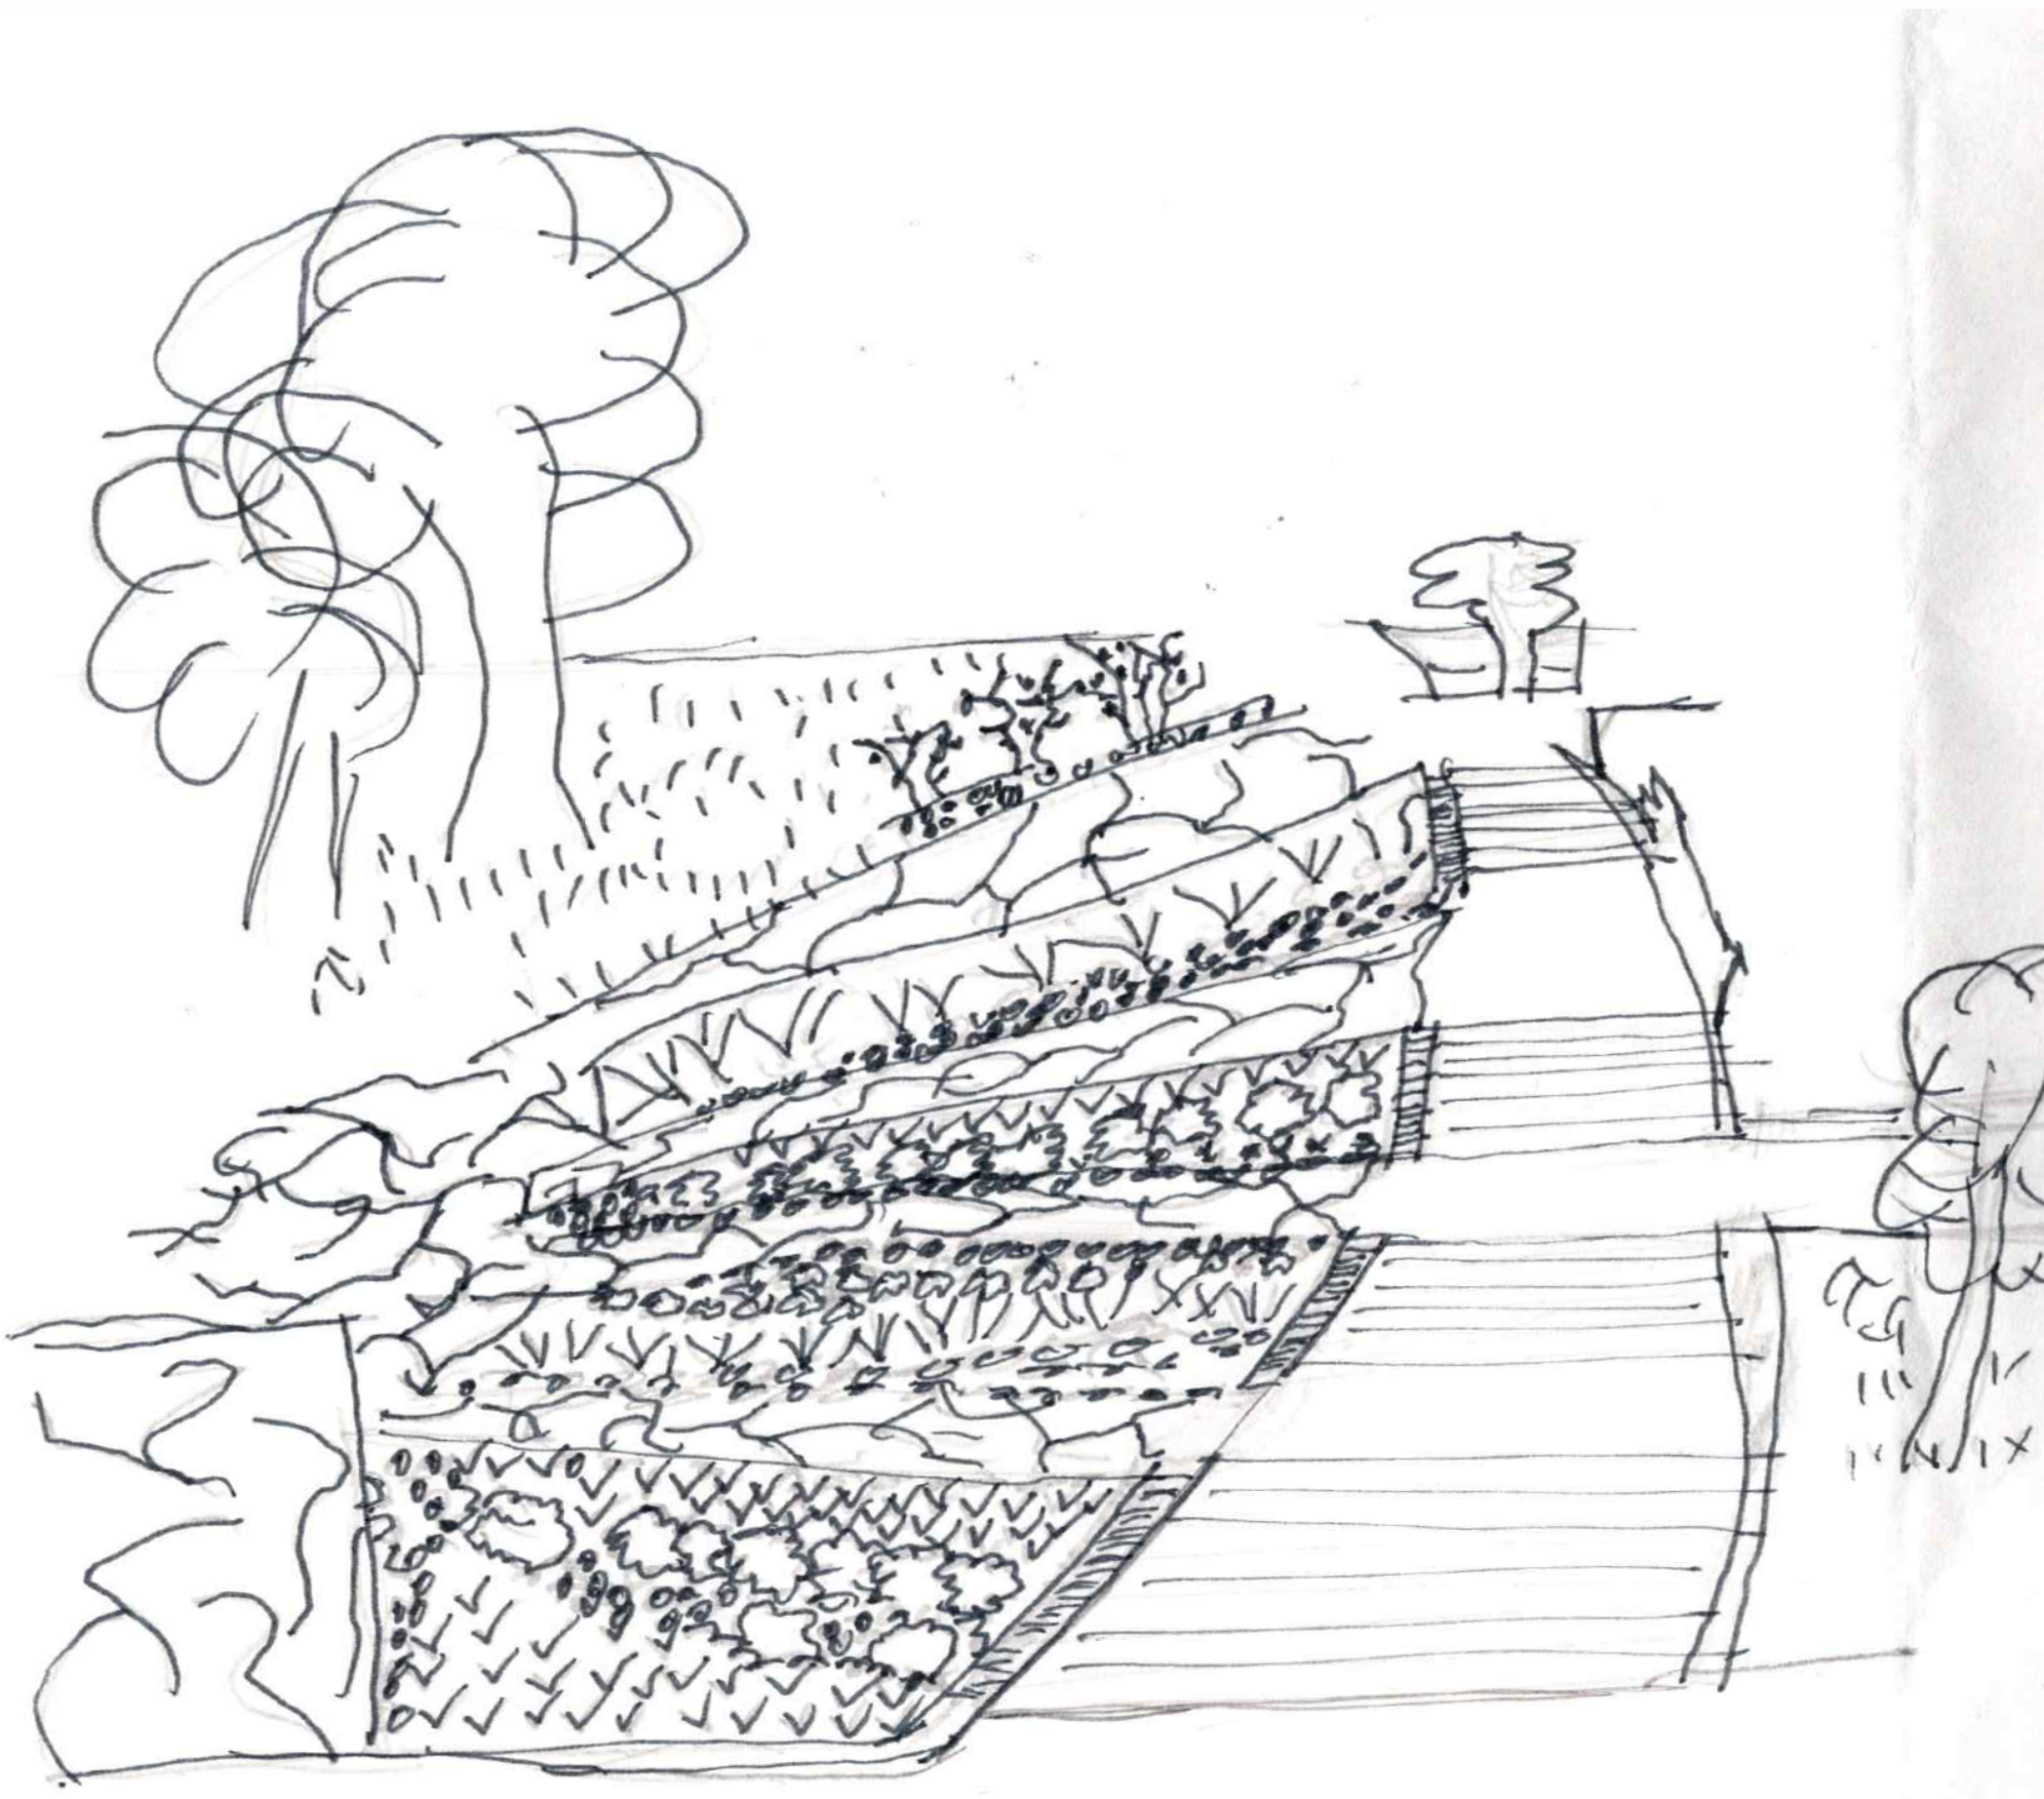

|                                                                  |                                |
|------------------------------------------------------------------|--------------------------------|
| STUDENT NAME:<br>Ashley Van Pelt                                 |                                |
| COURSE:<br>LD - 2                                                |                                |
| INSTRUCTOR:<br>J. Smith                                          |                                |
| SITE NAME AND ADDRESS:<br>Melnitz Stairs<br>UCLA<br>Westwood, CA |                                |
| DRAWING TITLE:<br>SKETCHES                                       |                                |
| AERIAL IMAGE:                                                    |                                |
| DRAWING NOTES:                                                   |                                |
| NORTH ARROW:                                                     |                                |
| SCALE BAR:                                                       |                                |
| DRAWING SCALE:<br>1: 10.0'                                       |                                |
| SHEET NUMBER:<br>7                                               | SHEET NUMBER IN SET:<br>7 of 7 |