



MELNITZ STAIRS REMODEL

LANDSCAPE DESIGN 2
SPRING 2026
SHEET 1 OF 7
REED HEISLEY-SHELLABY





SITE LOCATION

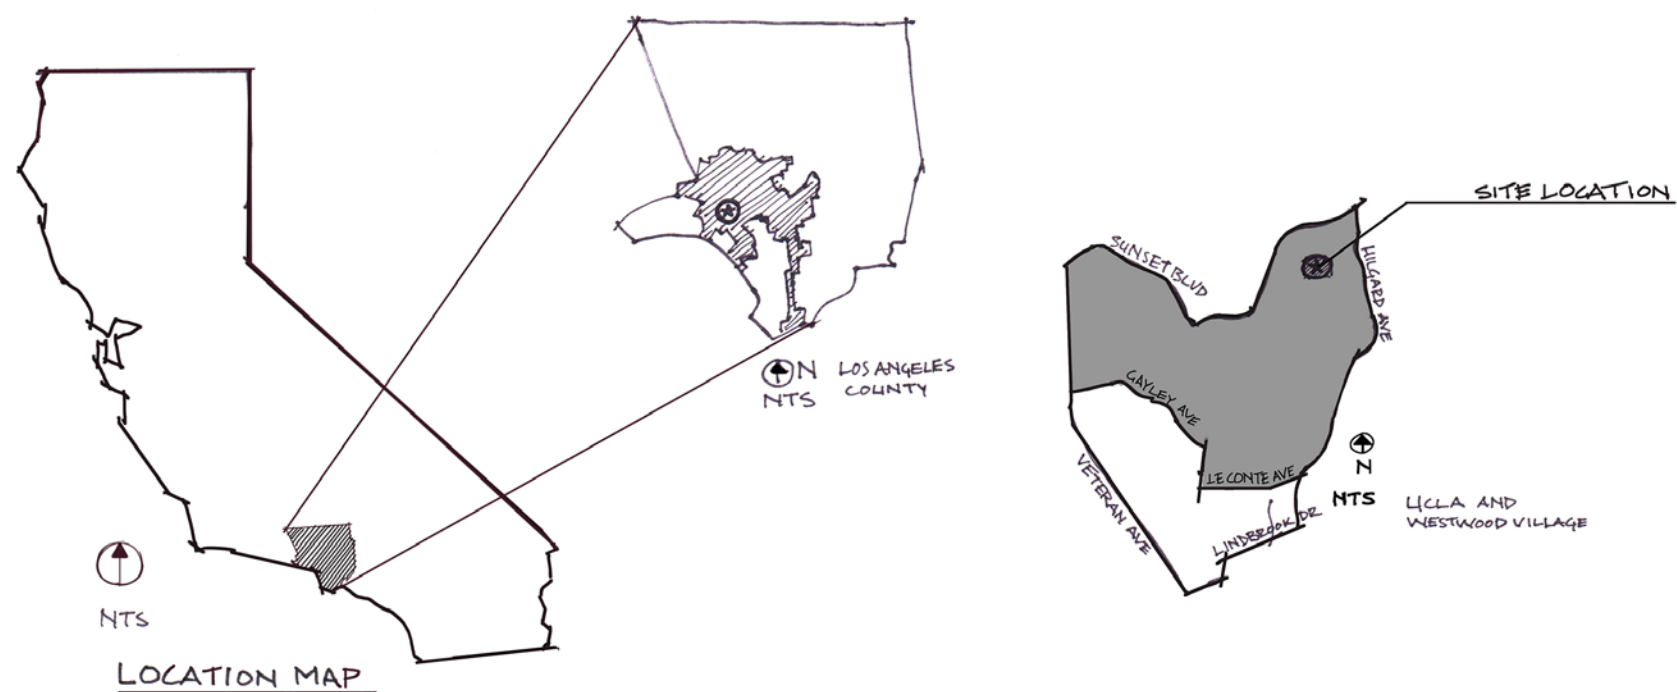

VICINITY MAP

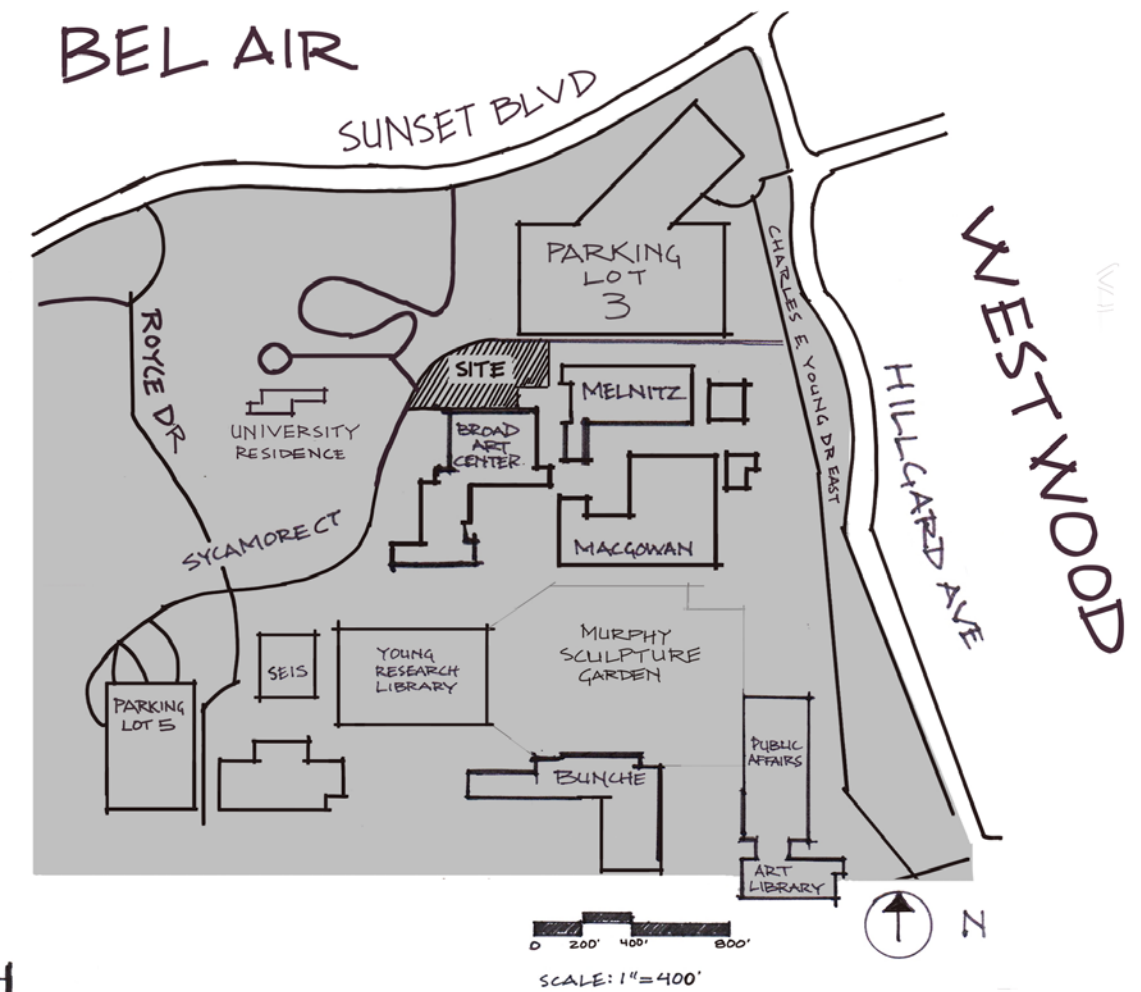


ANALYSIS DIAGRAMS

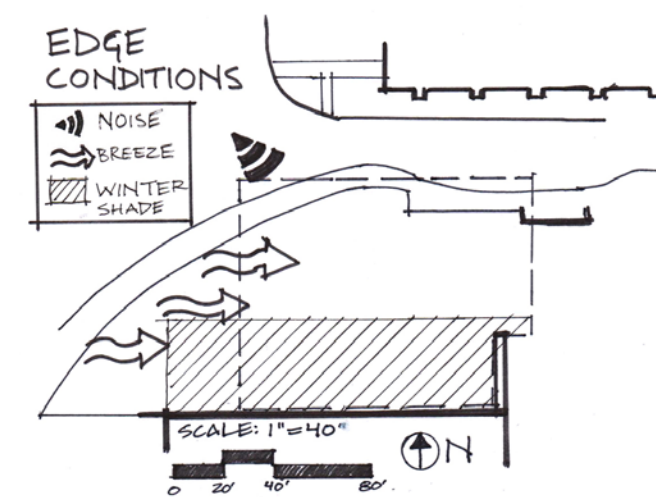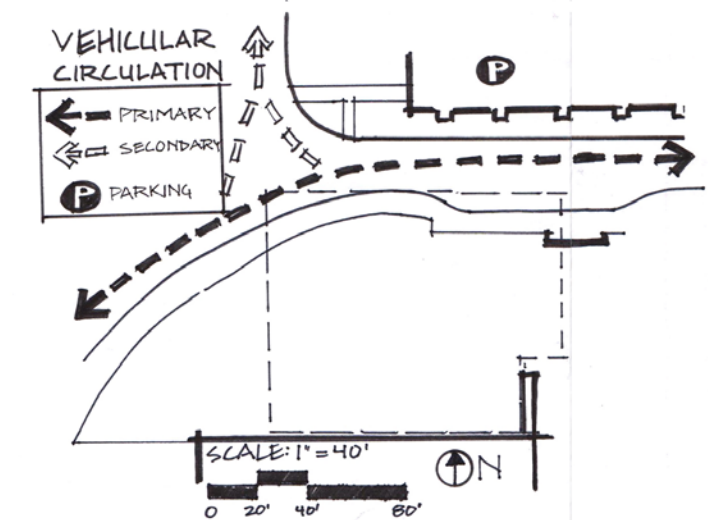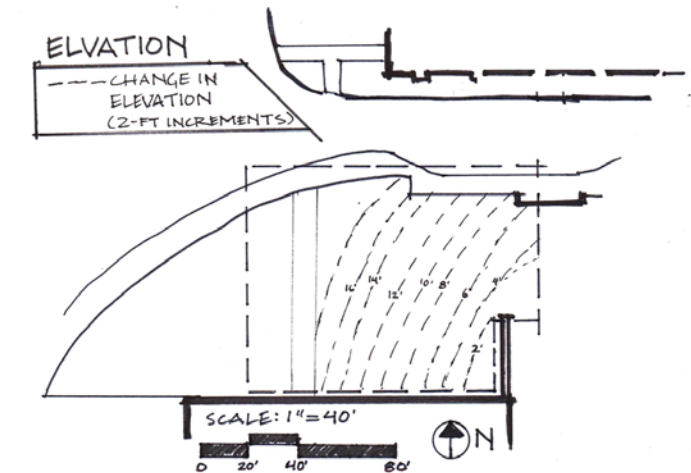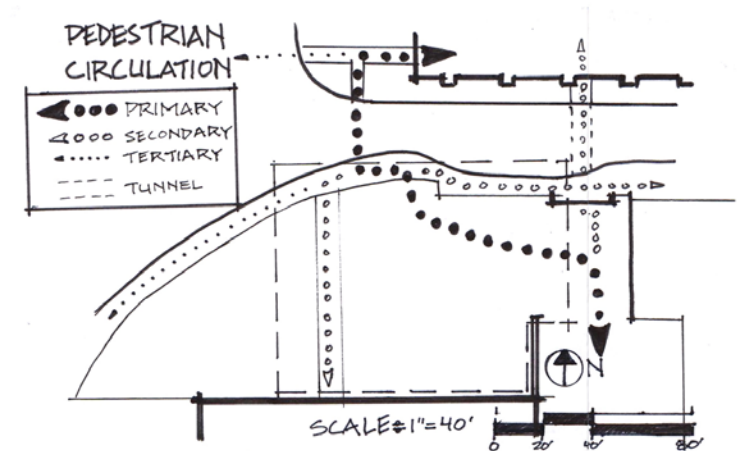


MELNITZ STAIRS REMODEL
LANDSCAPE DESIGN 2
SPRING 2026 SHEET 2 OF 7
REED HEISLEY-SHELLABY

CONCEPT OPTIONS



CONCEPT 1

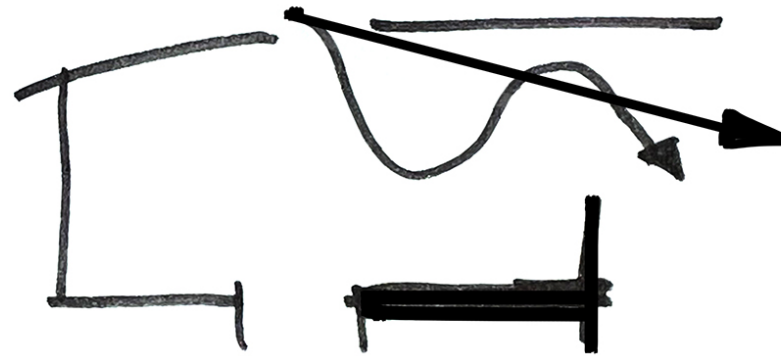


CONCEPT 2

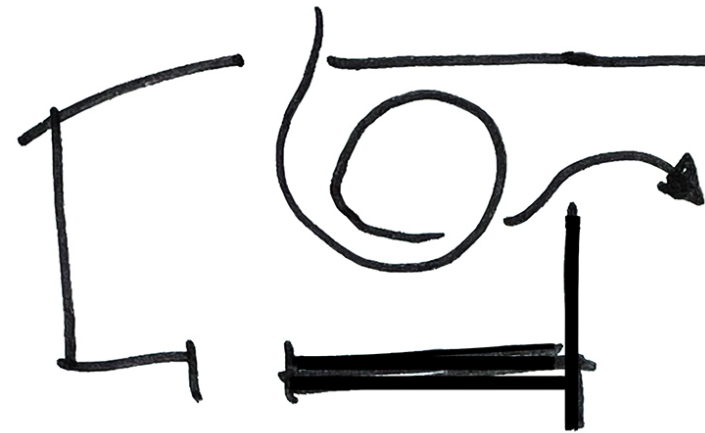


CONCEPT 3

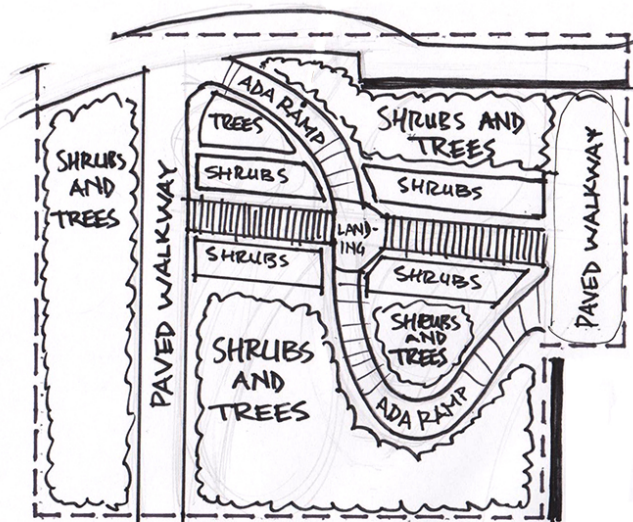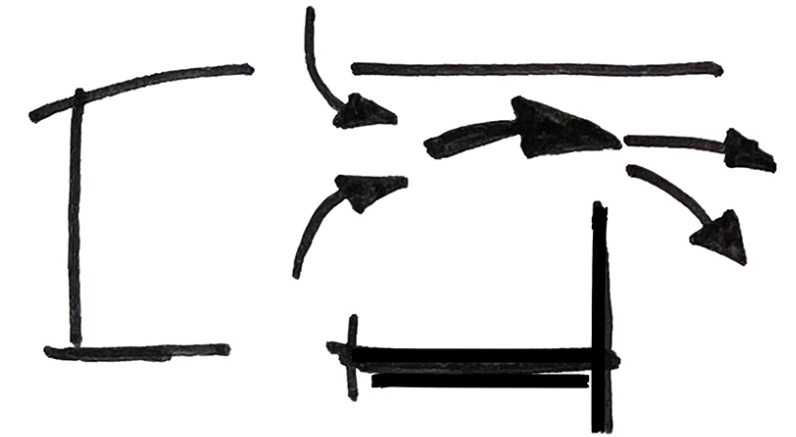


SCALE: 1" = 20'

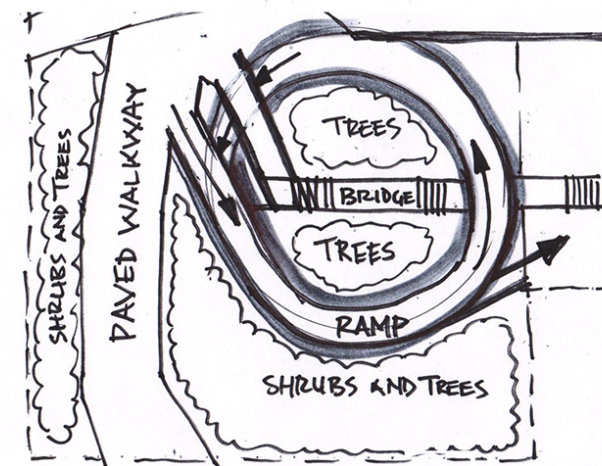

SCALE: 1" = 20'

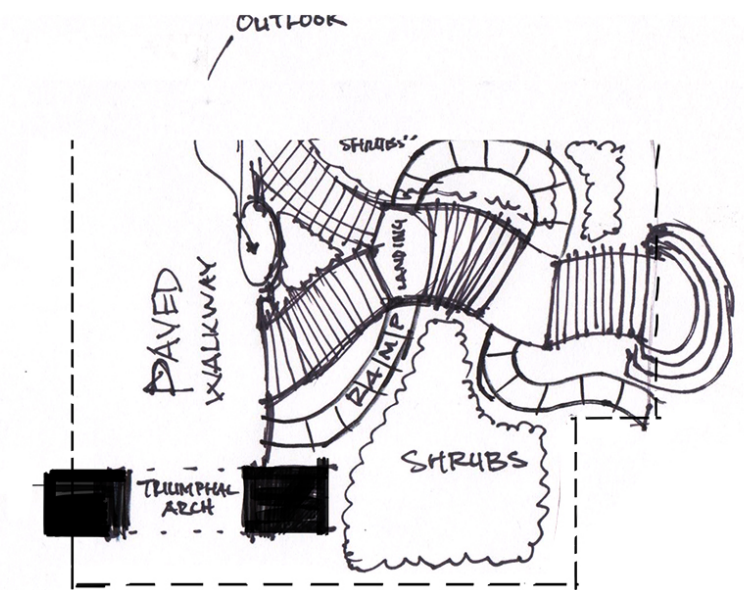


SCALE: 1" = 20'

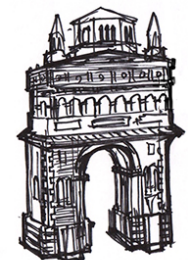


MELNITZ STAIRS REMODEL
LANDSCAPE DESIGN 2
SPRING 2026 SHEET 3 OF 7
REED HEISLEY-SHELLABY

FINAL CONCEPT DEVELOPMENT


THREE REVISIONS

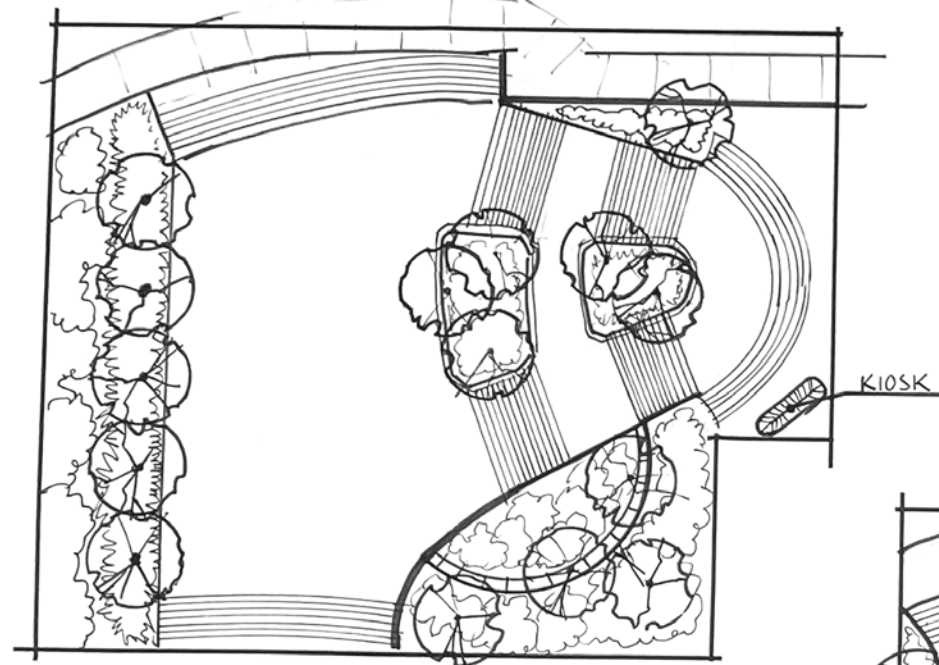

0 5' 10' 20'
SCALE: 1"=15'

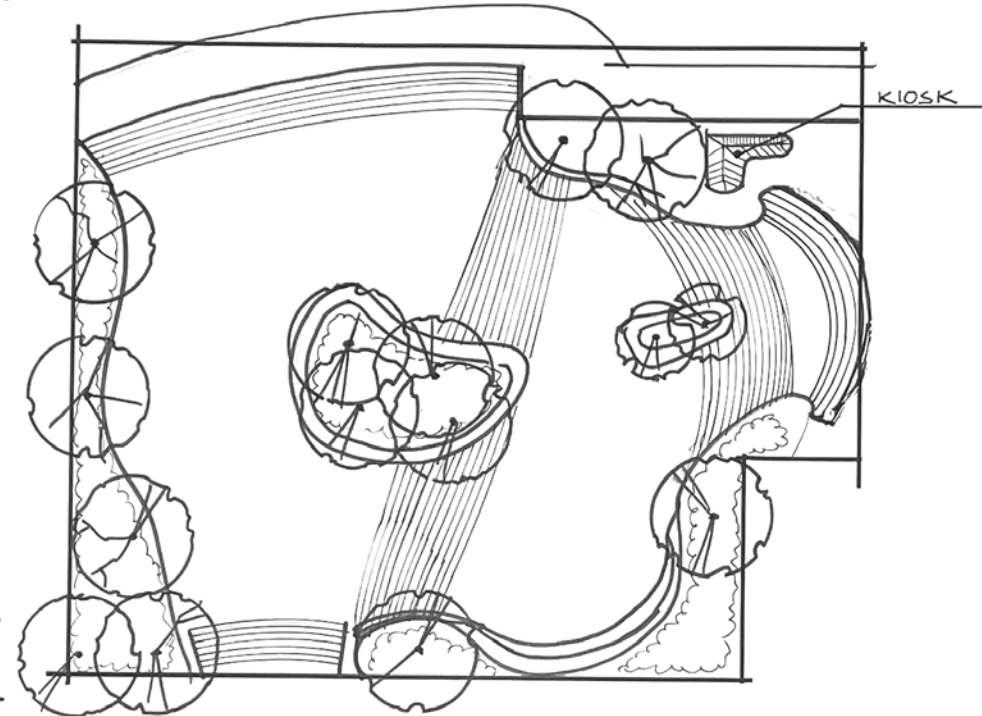


0 5' 10' 20'
SCALE: 1"=15'

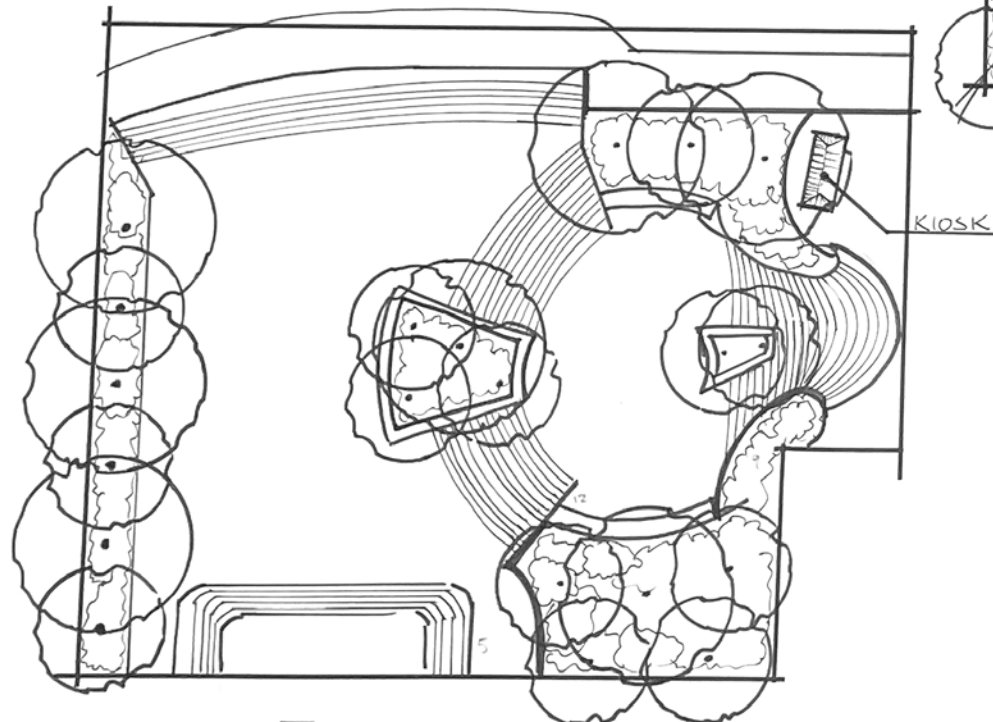

0 5' 10' 20'
SCALE: 1"=15'




BUBBLE DIAGRAM

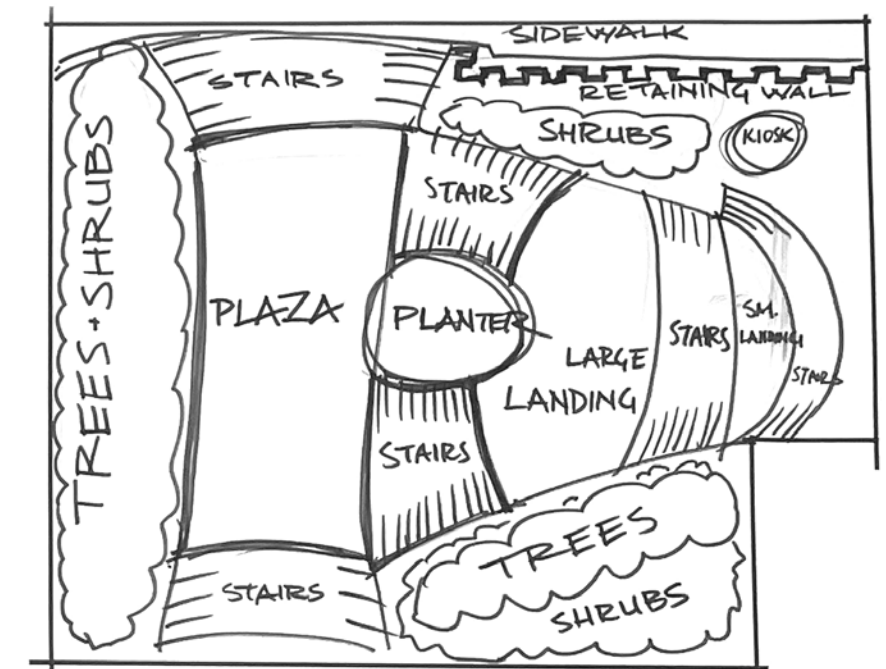

0 5' 10' 20'
SCALE: 1"=15'



MELNITZ STAIRS REMODEL
LANDSCAPE DESIGN 2
SPRING 2026 SHEET 4 OF 7
REED HEISLEY-SHELLABY

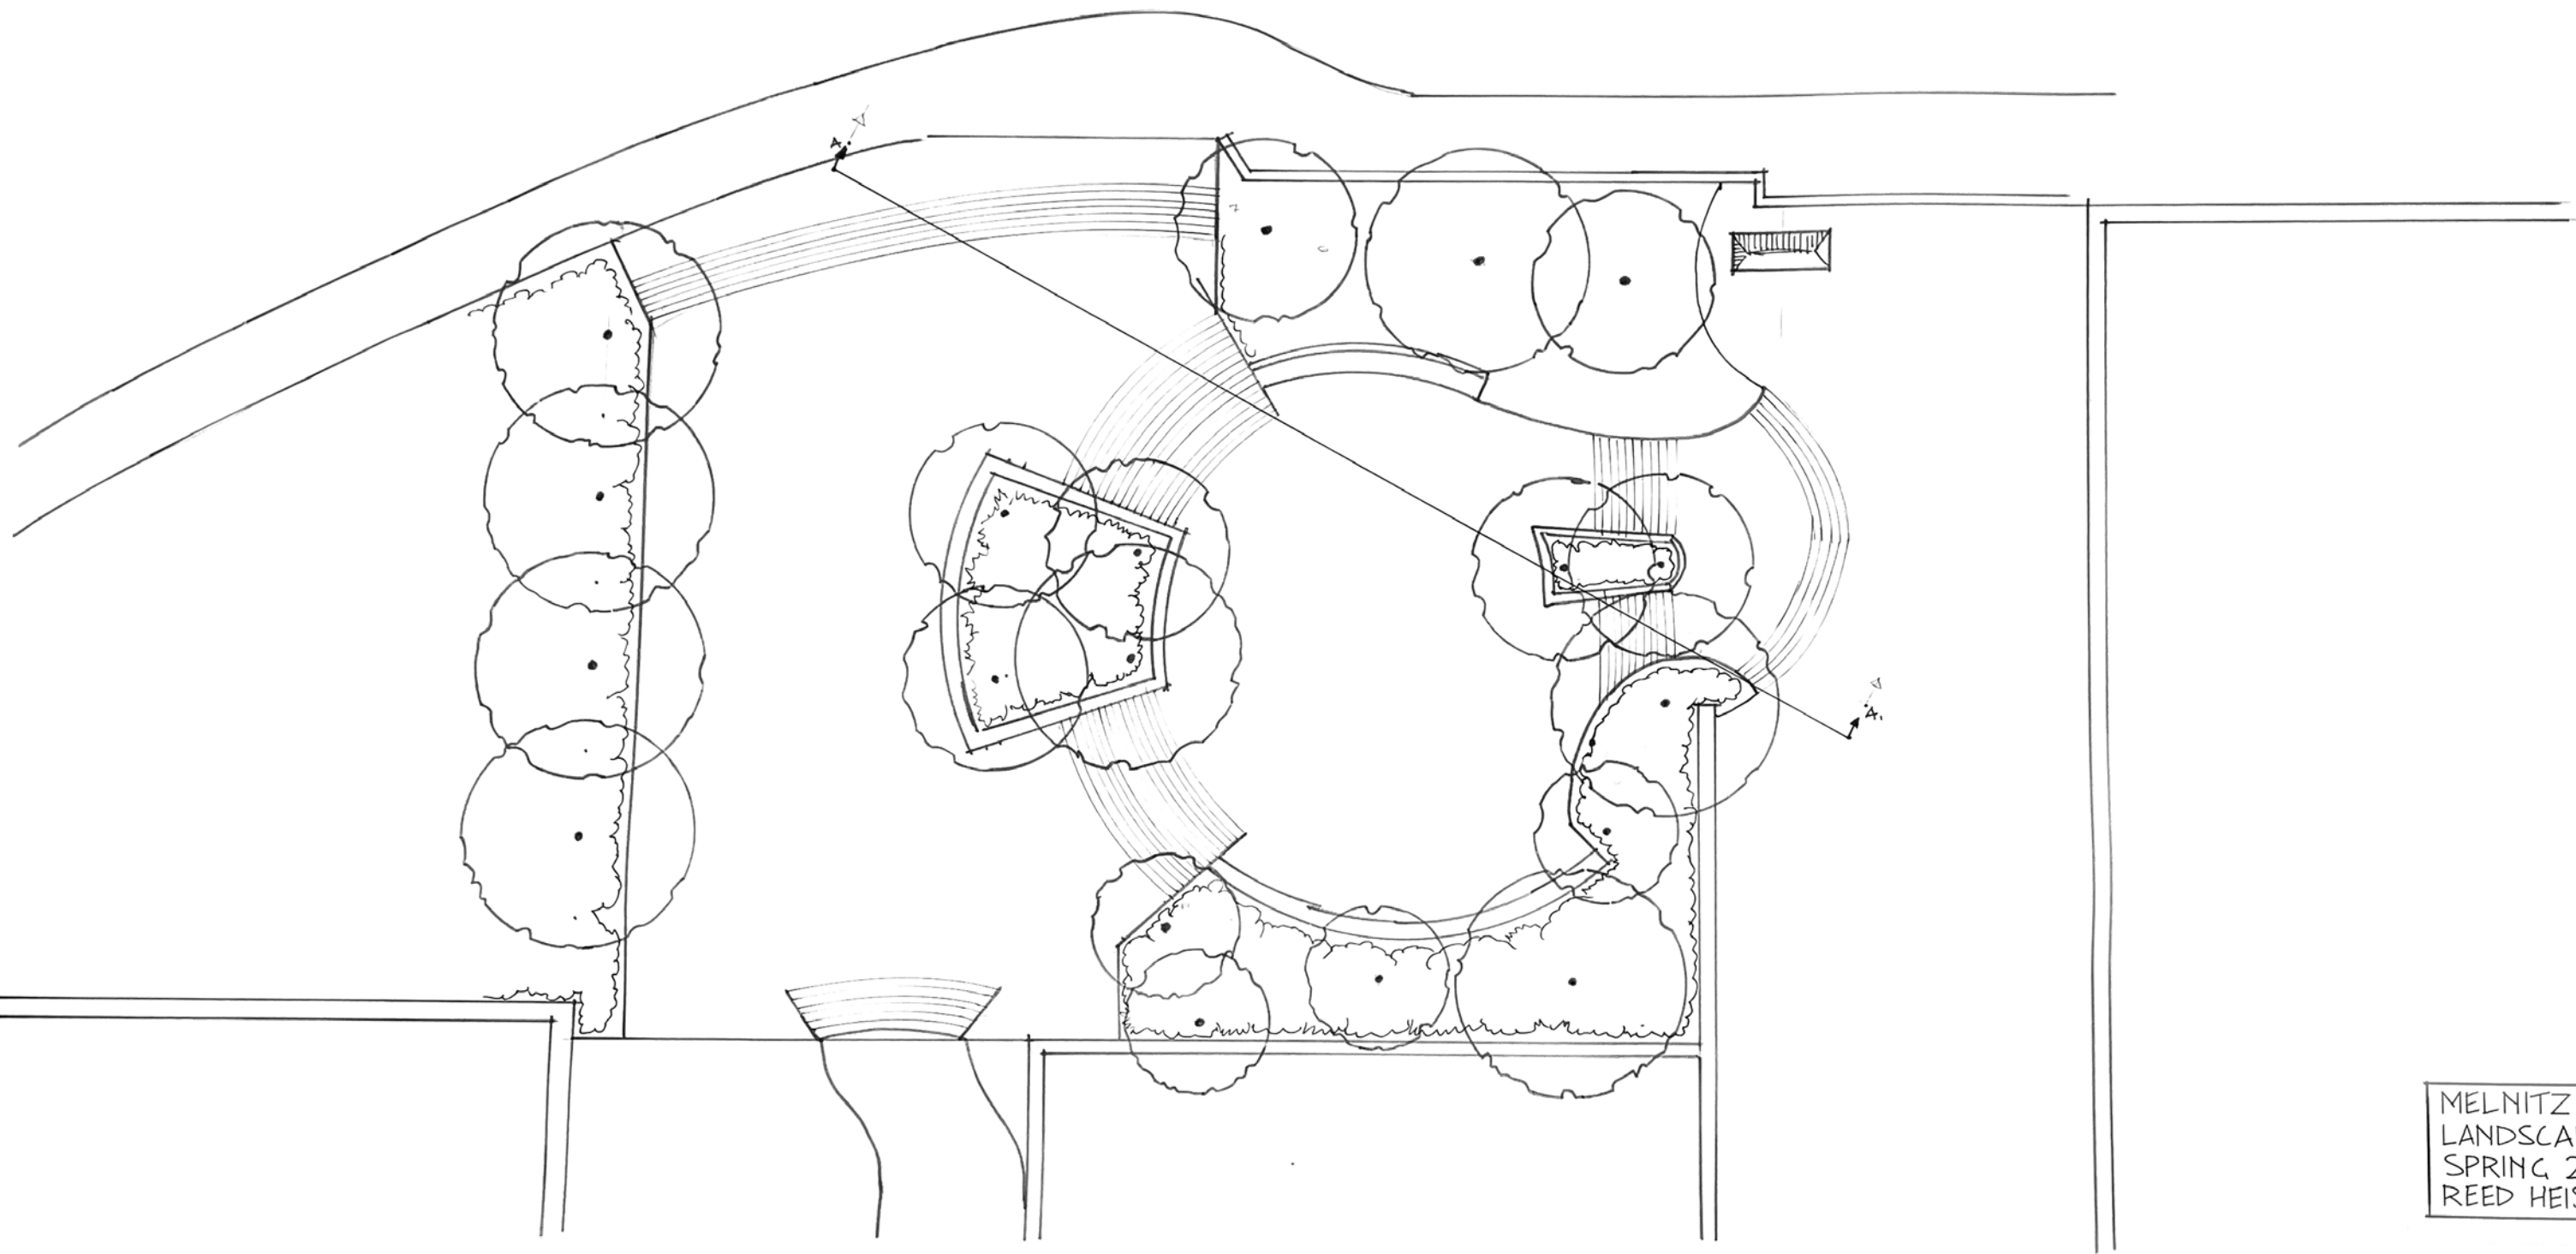


MELNITZ STAIRS REMODEL
LANDSCAPE DESIGN 2
SPRING 2026 SHEET 5 OF 7
REED HEISLEY-SHELLABY

SITE PLAN




SECTION/ELEVATION

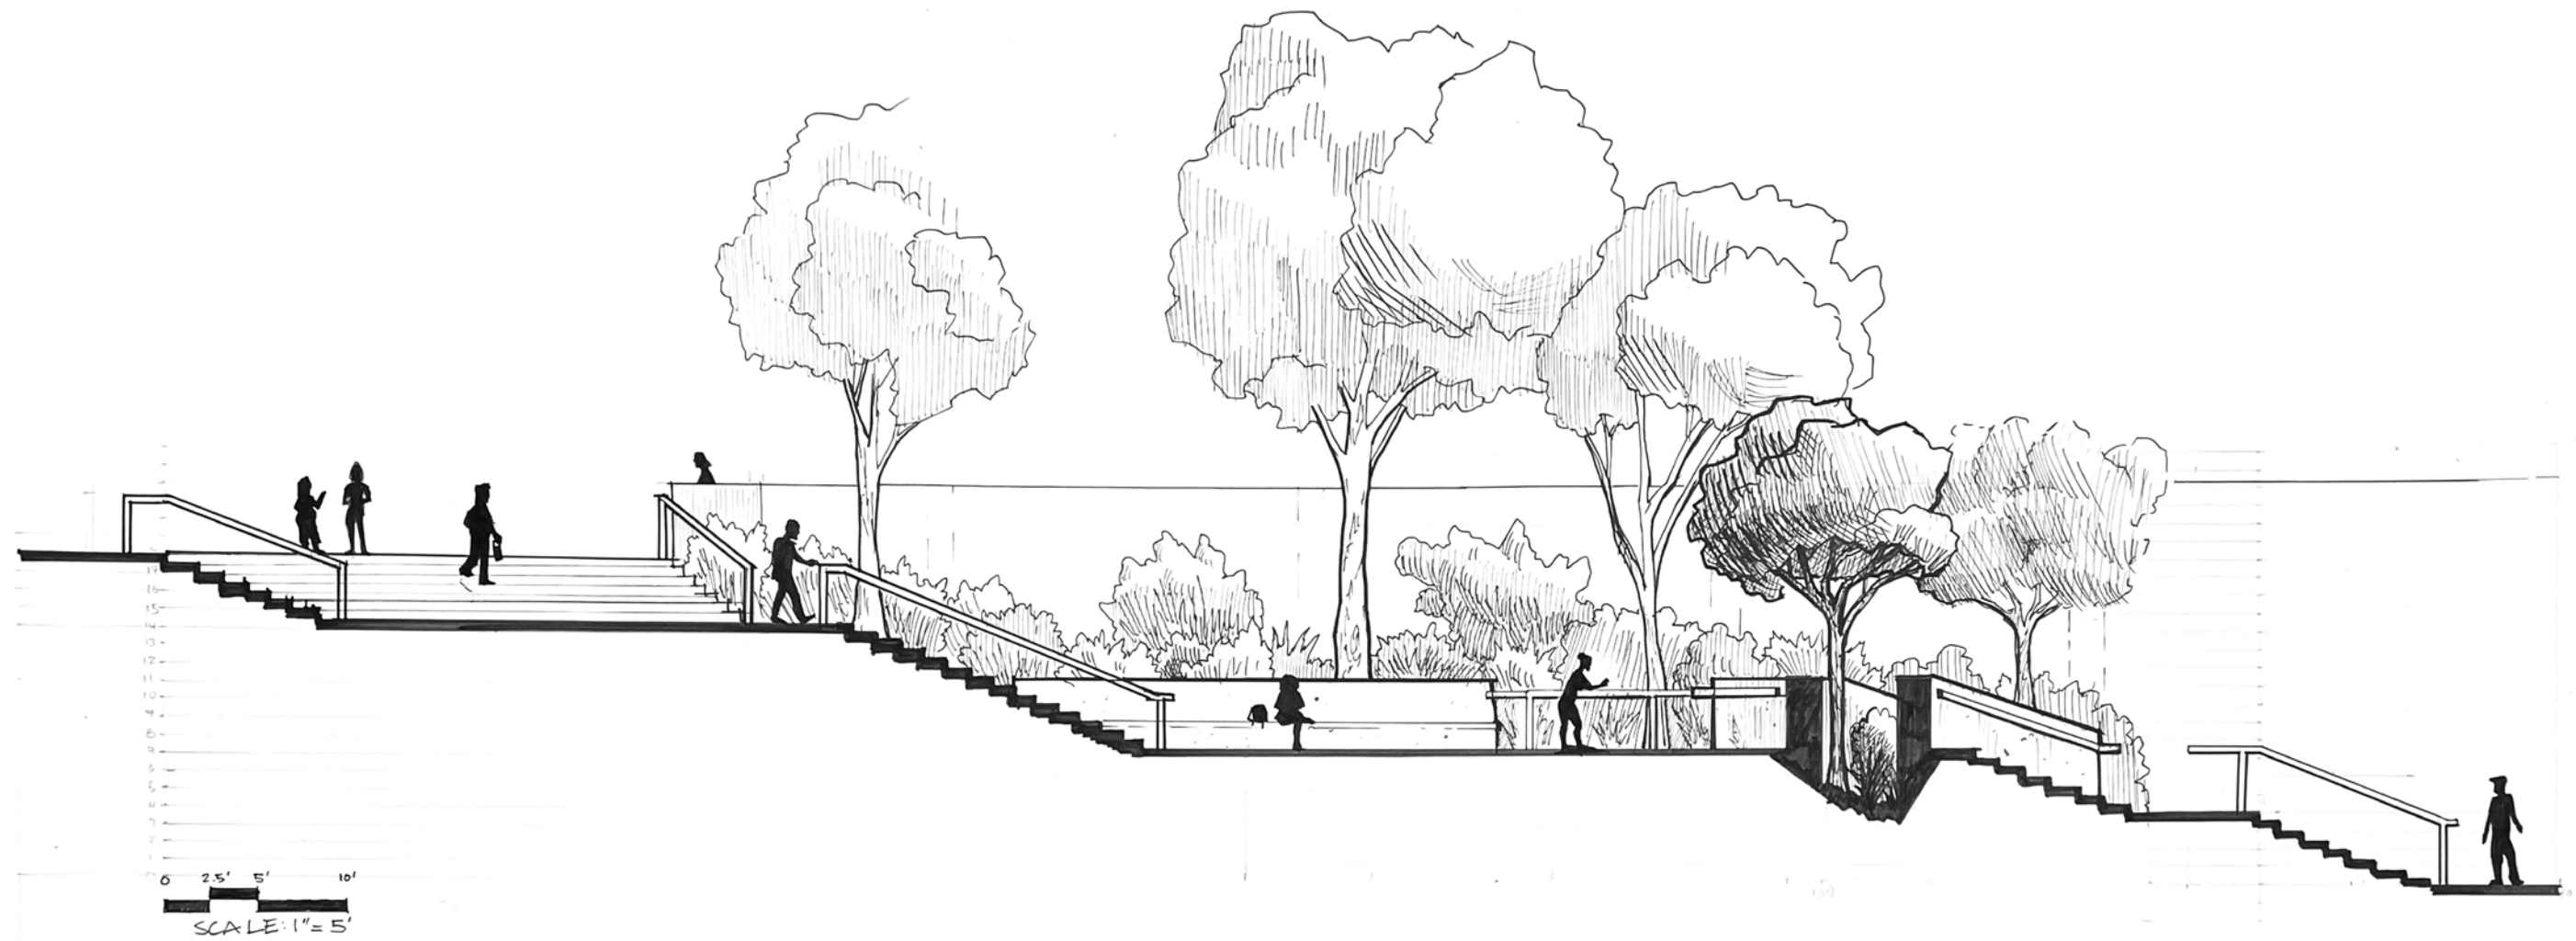


MELNITZ STAIRS REMODEL
LANDSCAPE DESIGN 2
SPRING 2026 SHEET 6 of 7
REED HEISLEY-SHELLABY

PERSPECTIVE SKETCHES


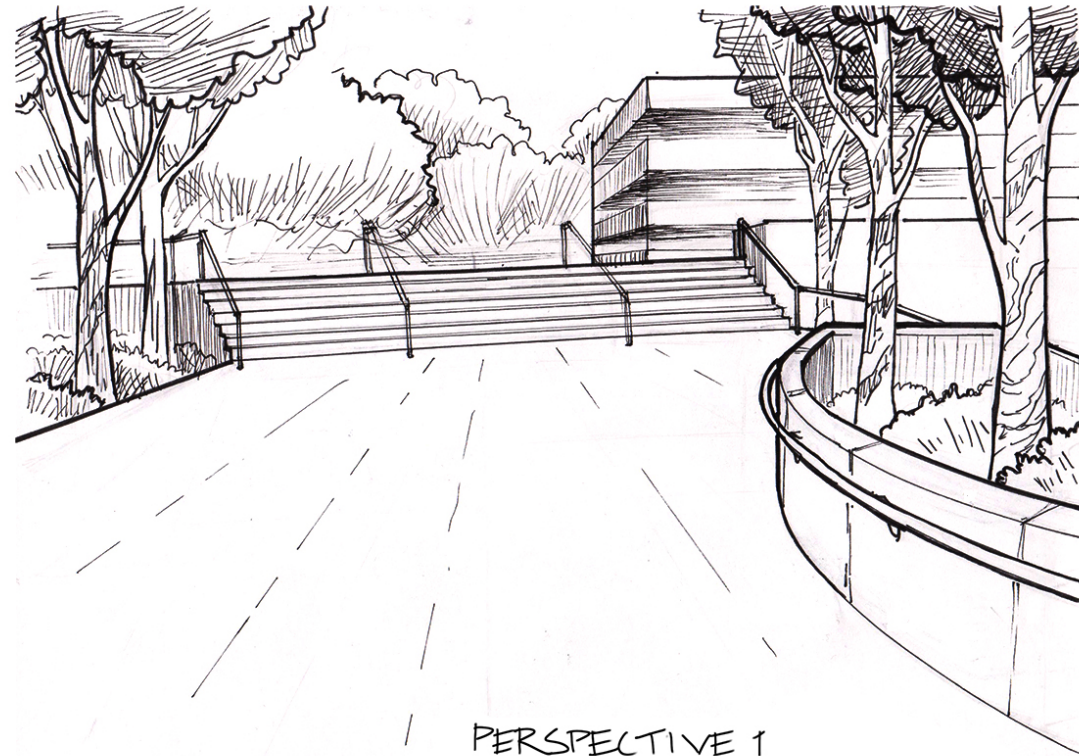


PERSPECTIVE 1

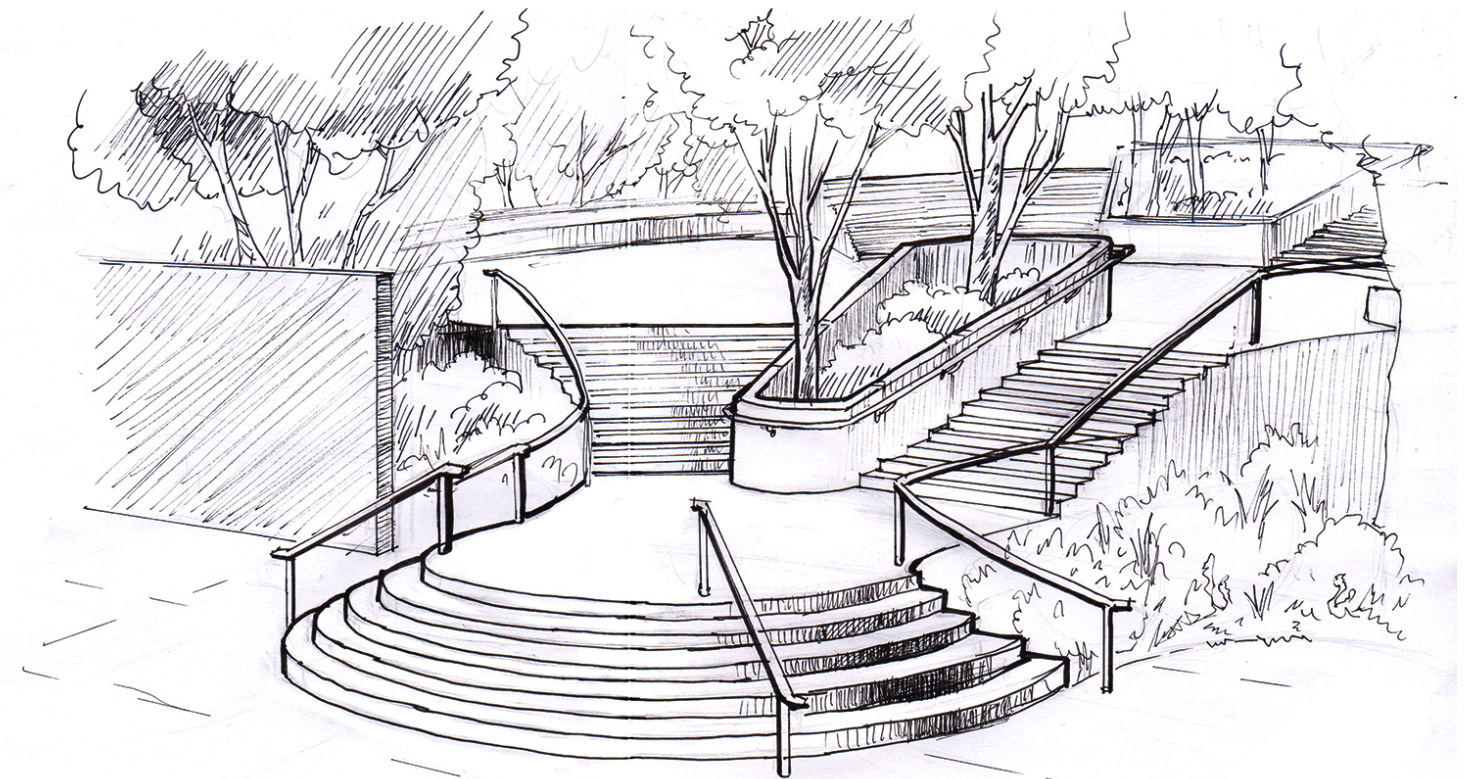

PERSPECTIVE 2

KEY MAP

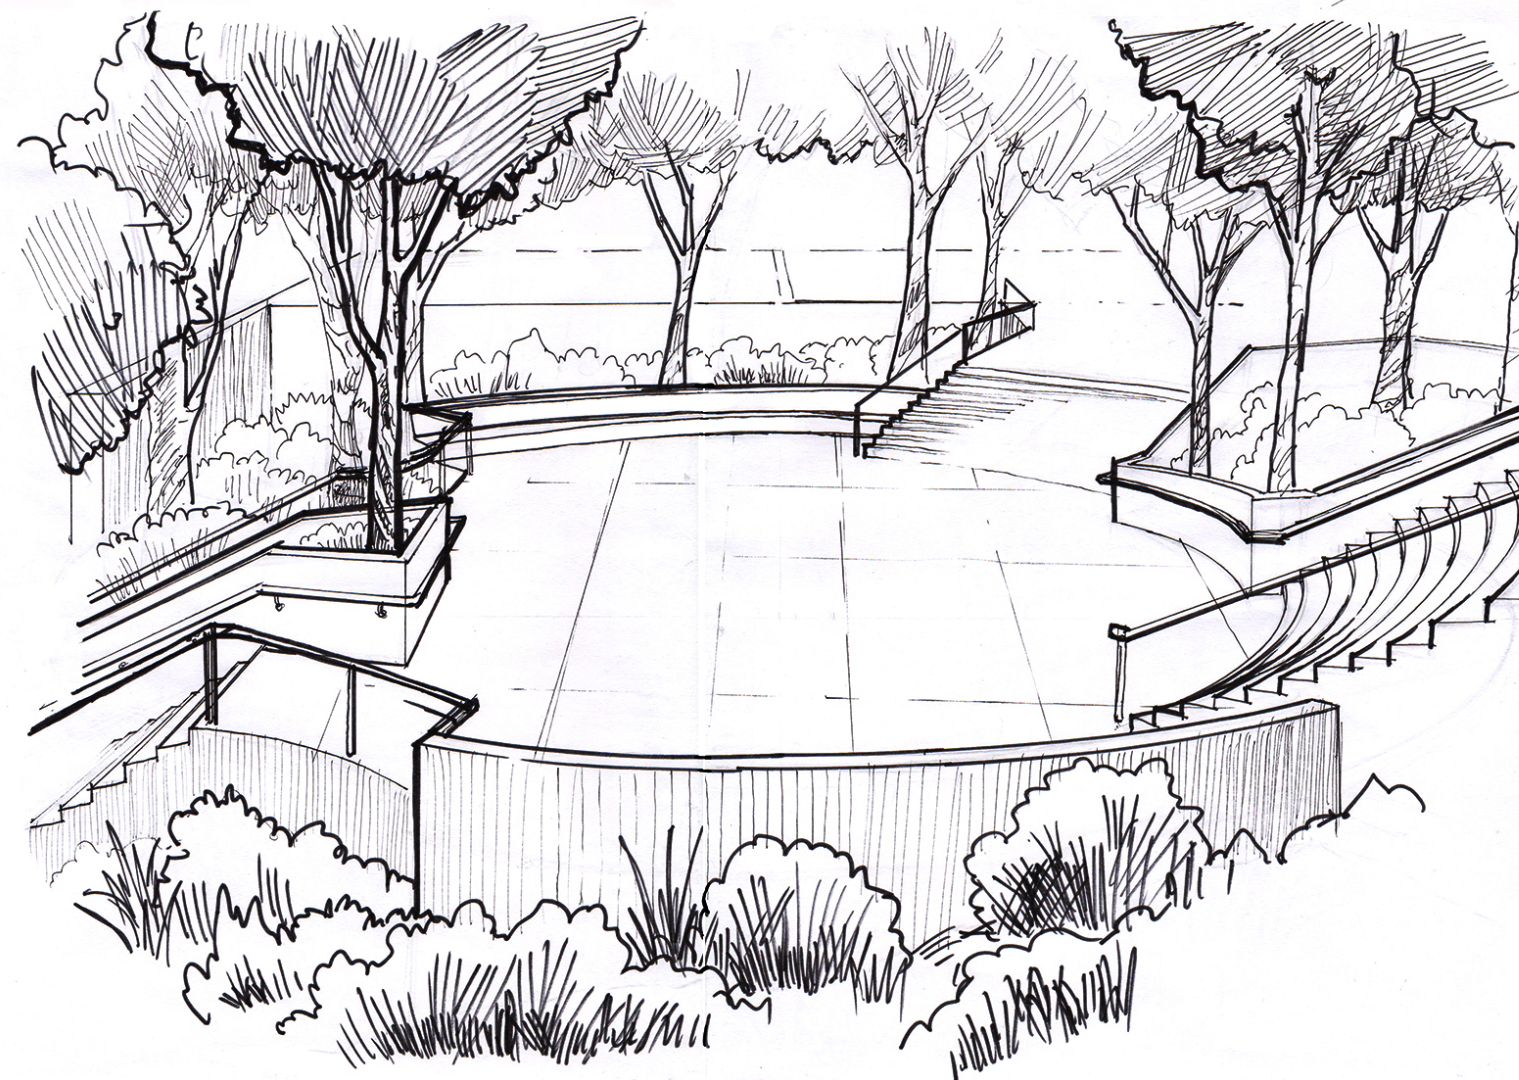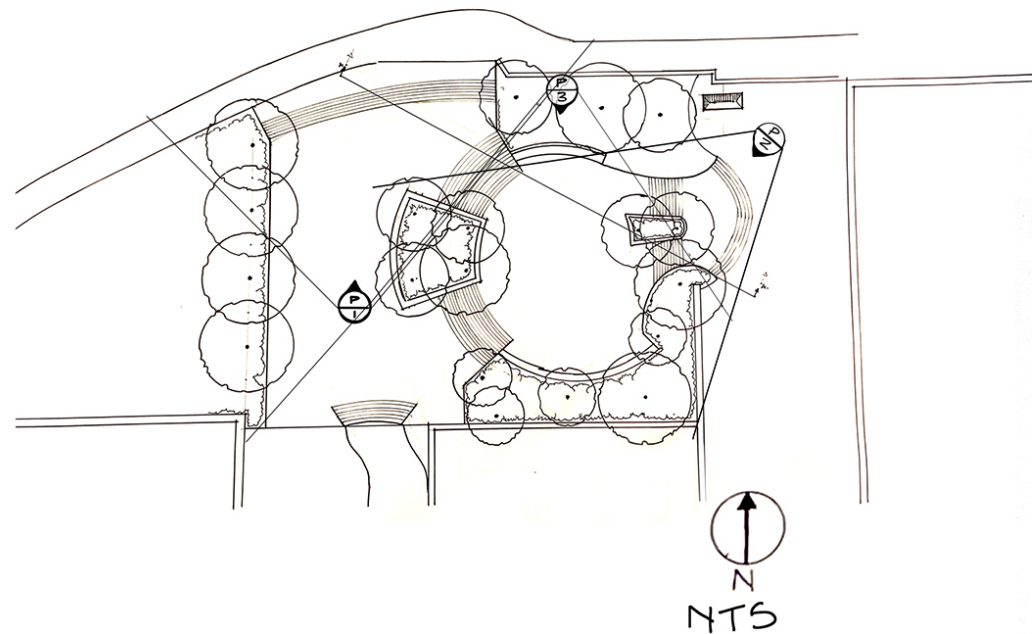

PERSPECTIVE 3

MELNITZ STAIRS REMODEL
LANDSCAPE DESIGN 2
SPRING 2026 SHEET 7 OF 7
REED HEISLEY-SHELLABY