

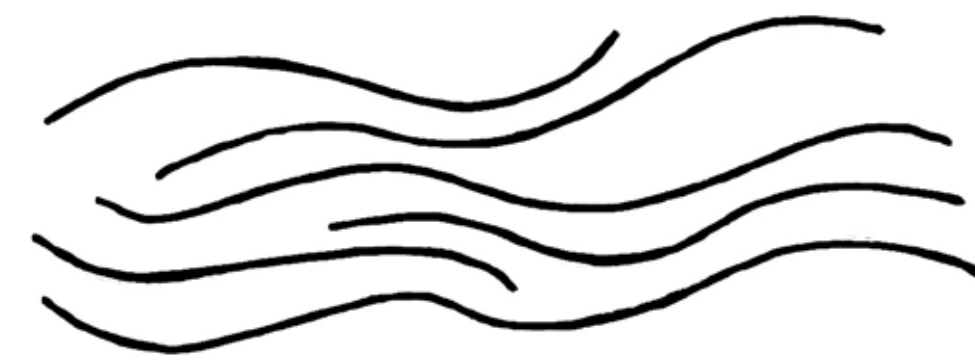
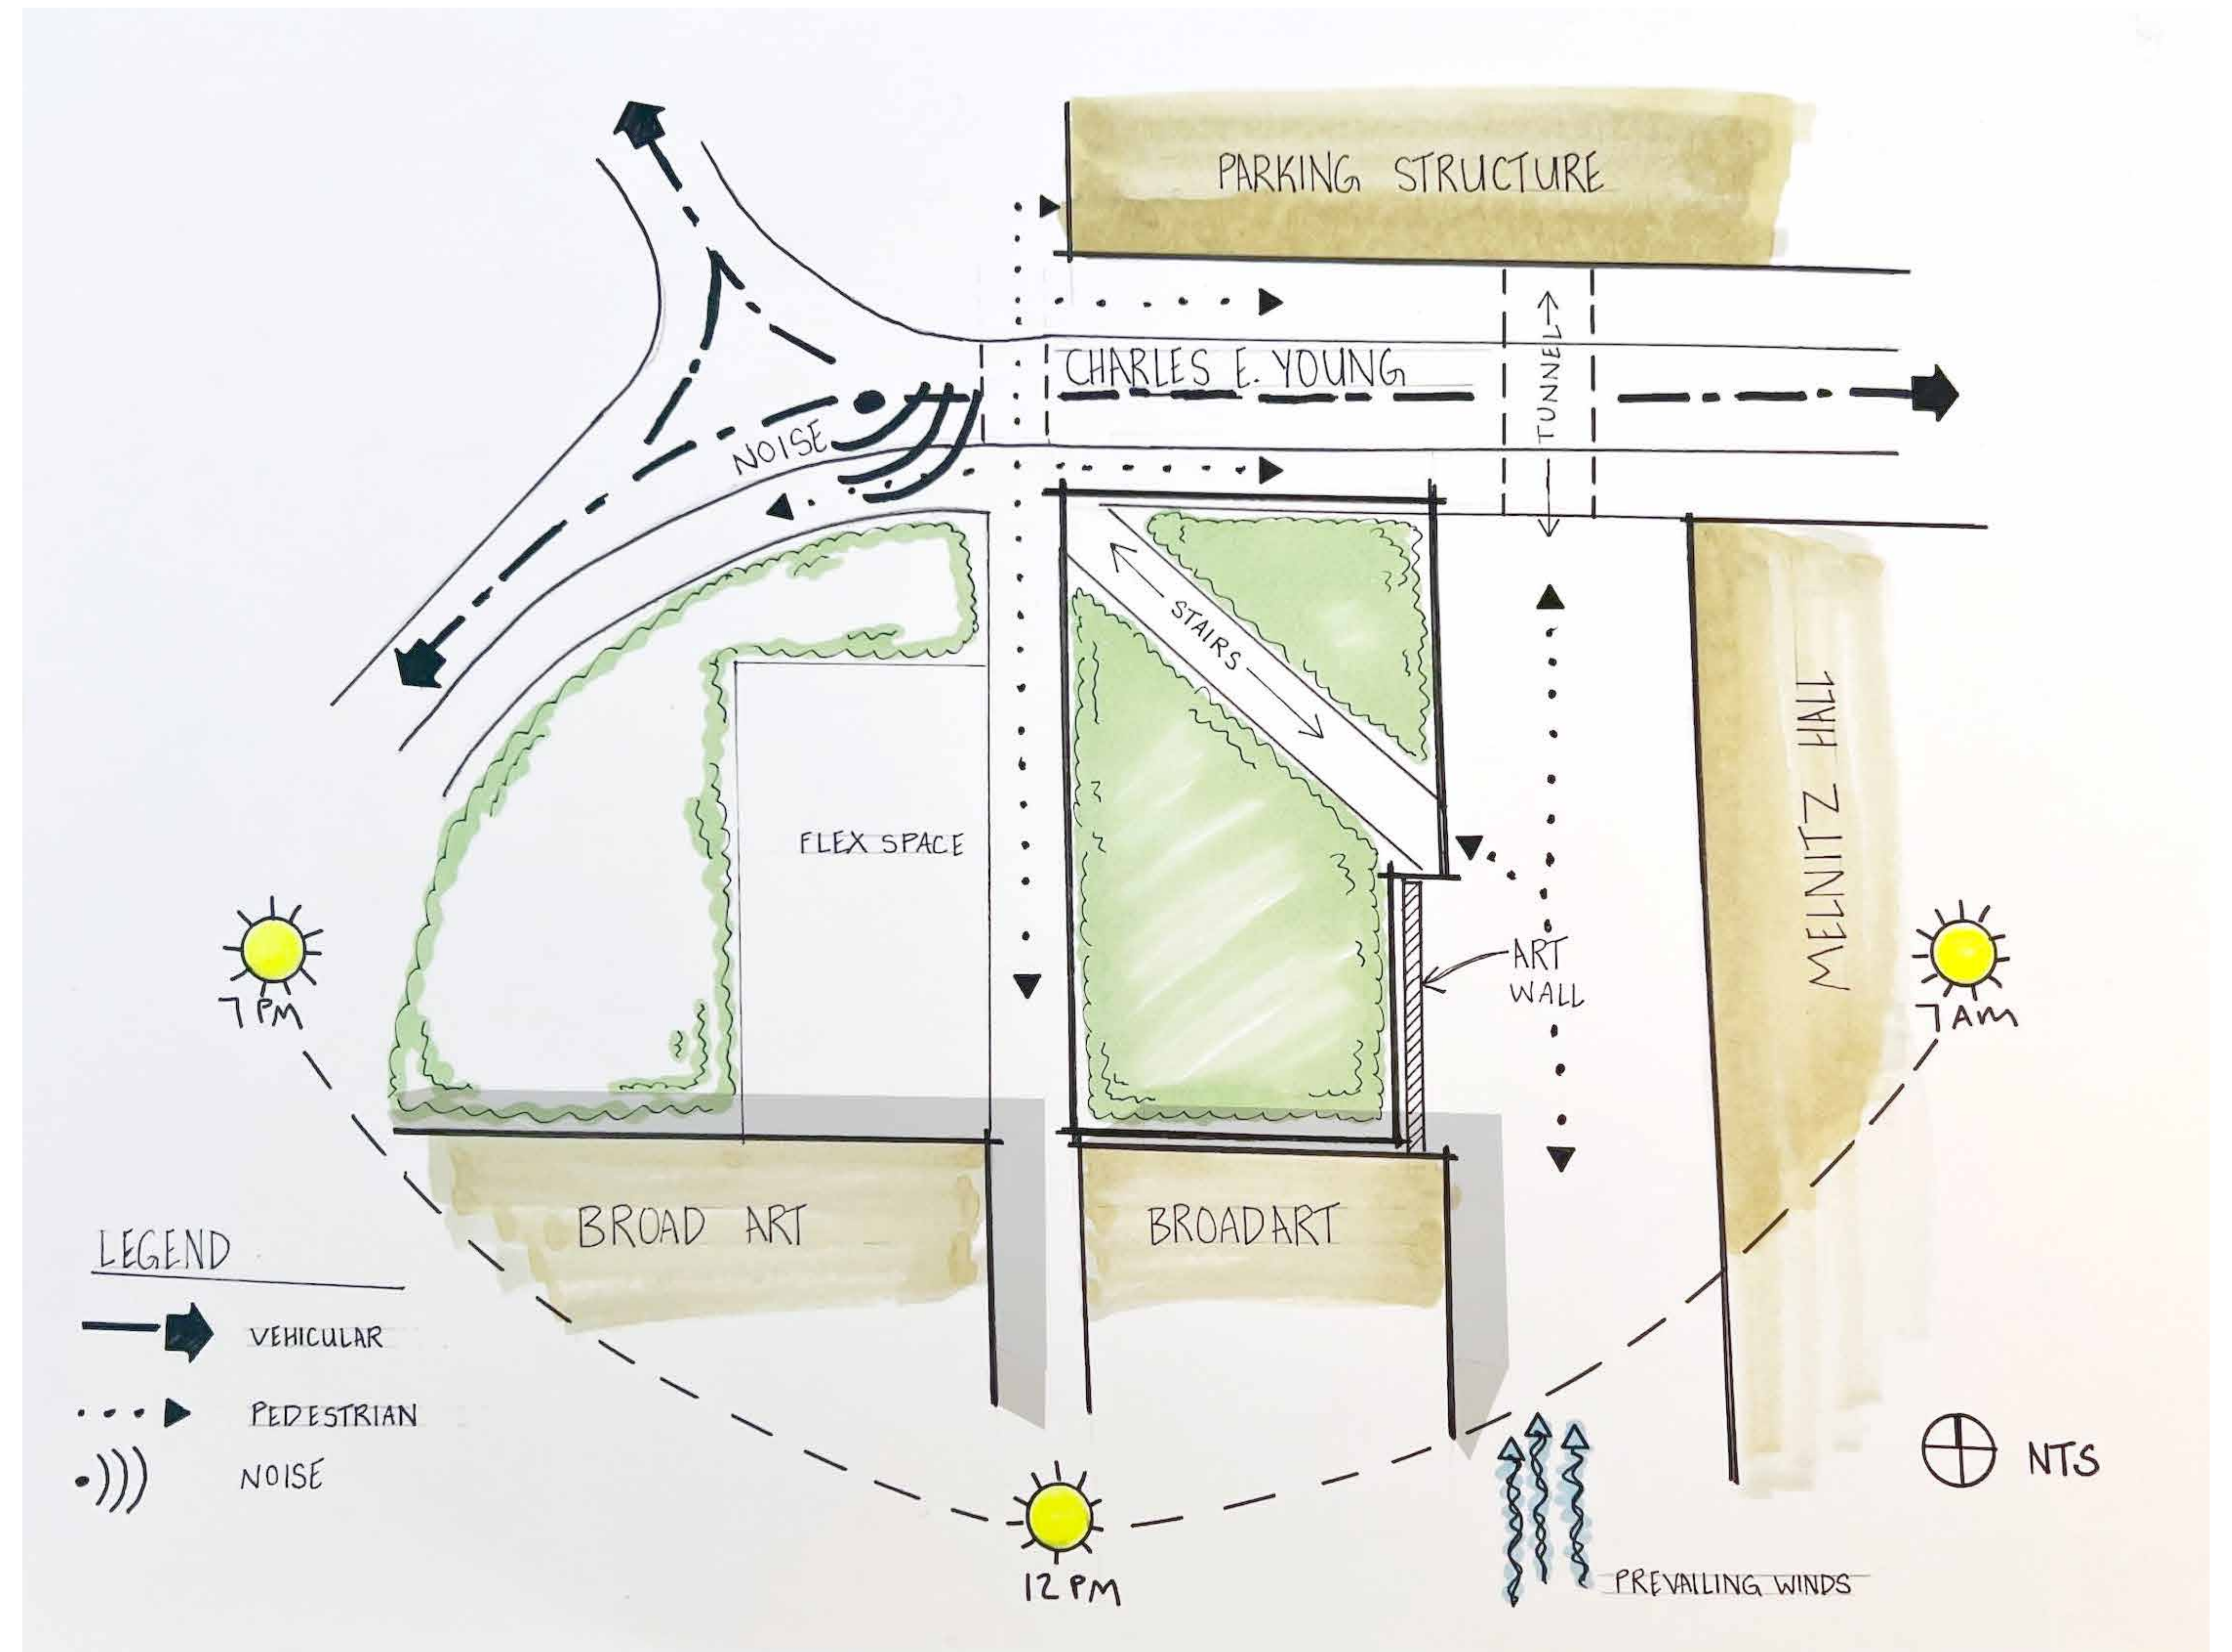


Melnitz Stairs Redevelopment

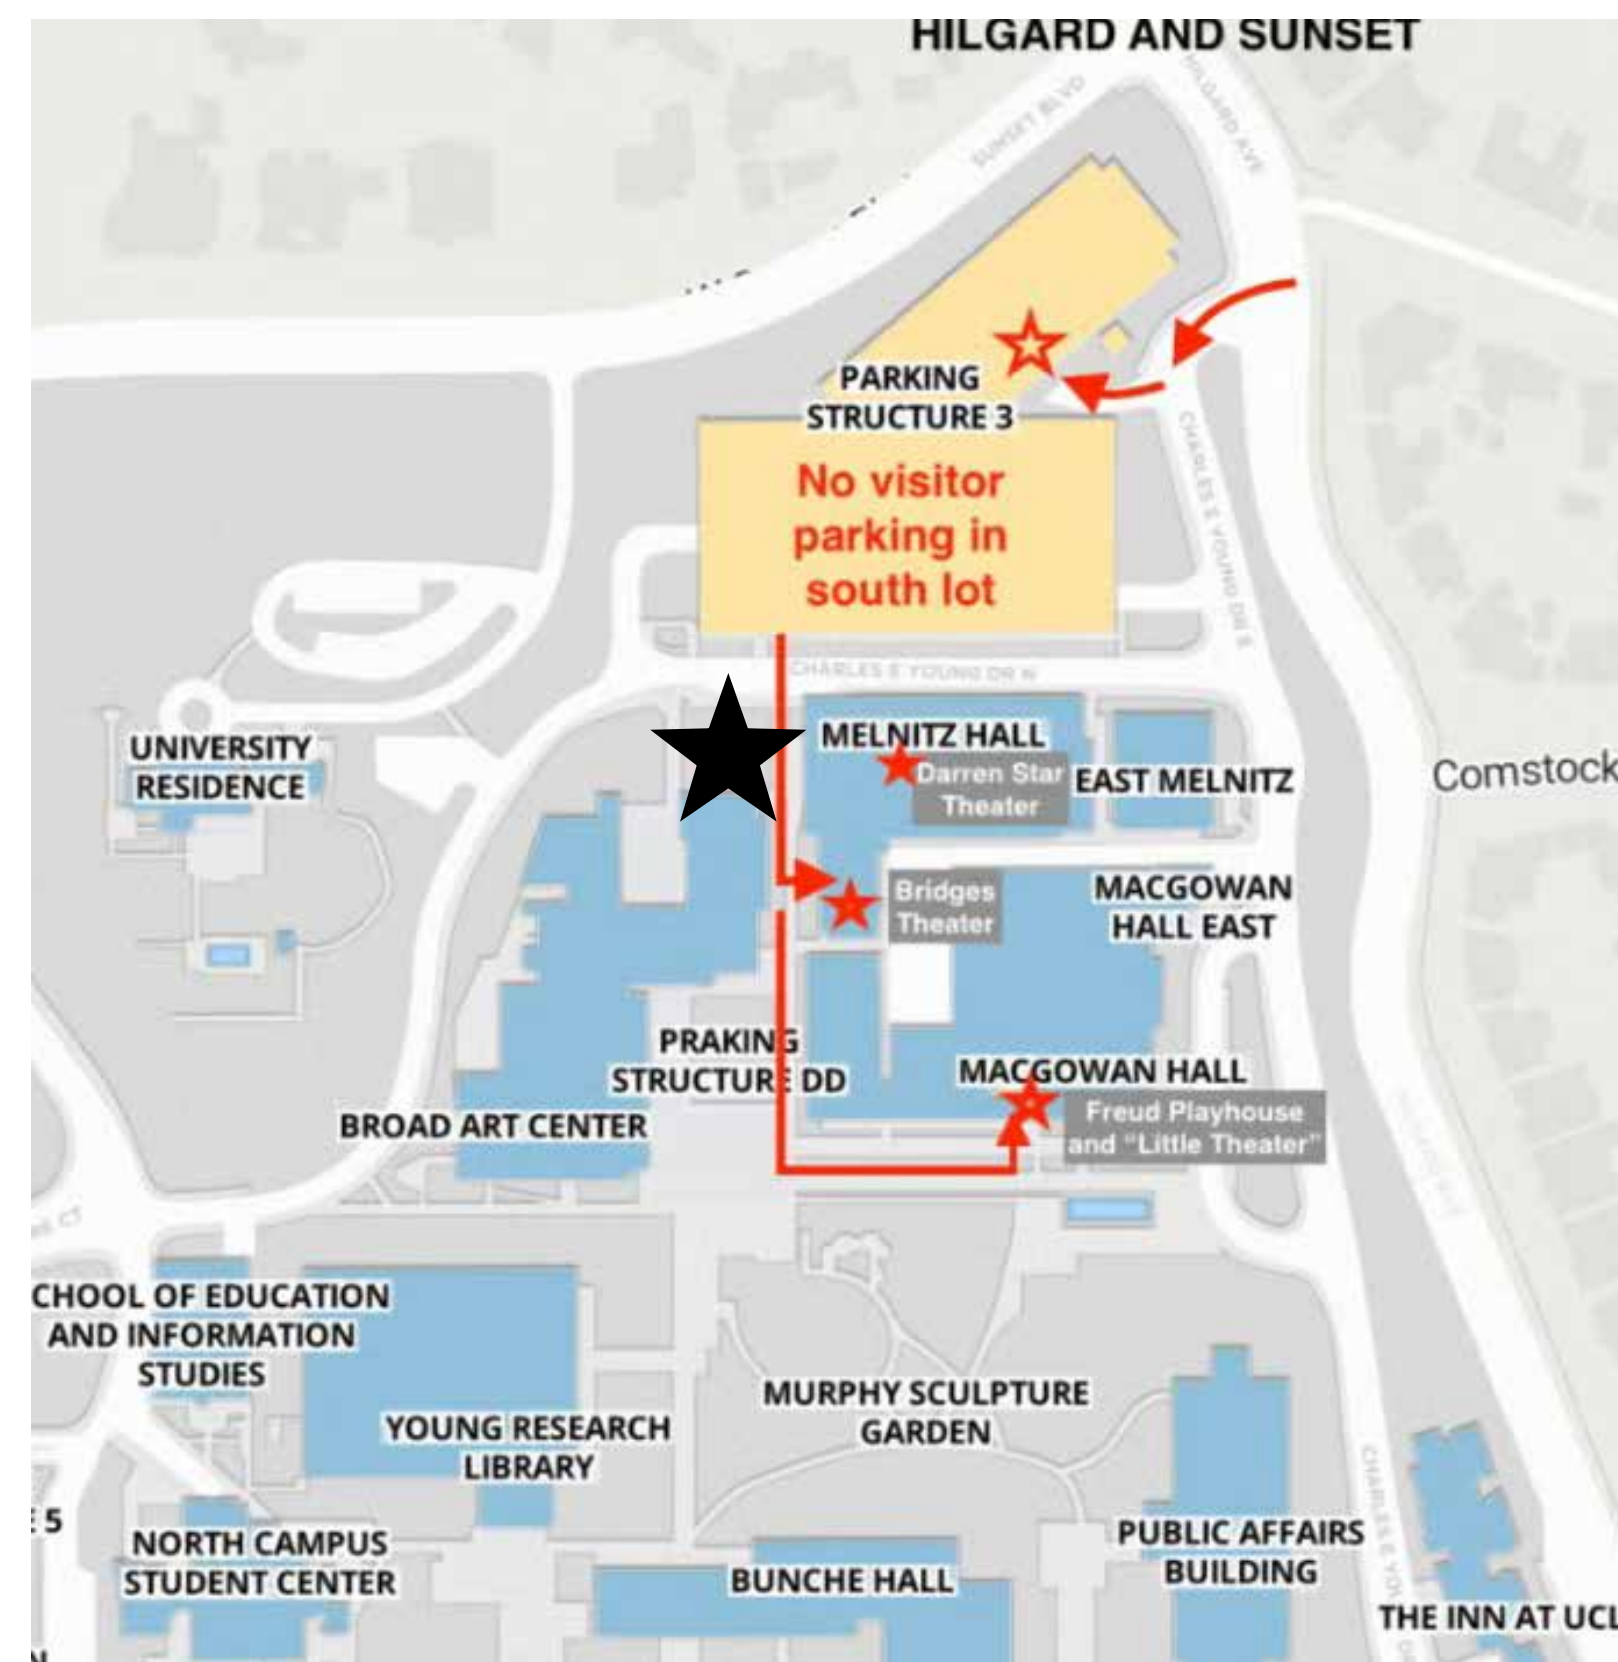


Shelby Jenkins
LD2 - Winter 2026
Jim Smith

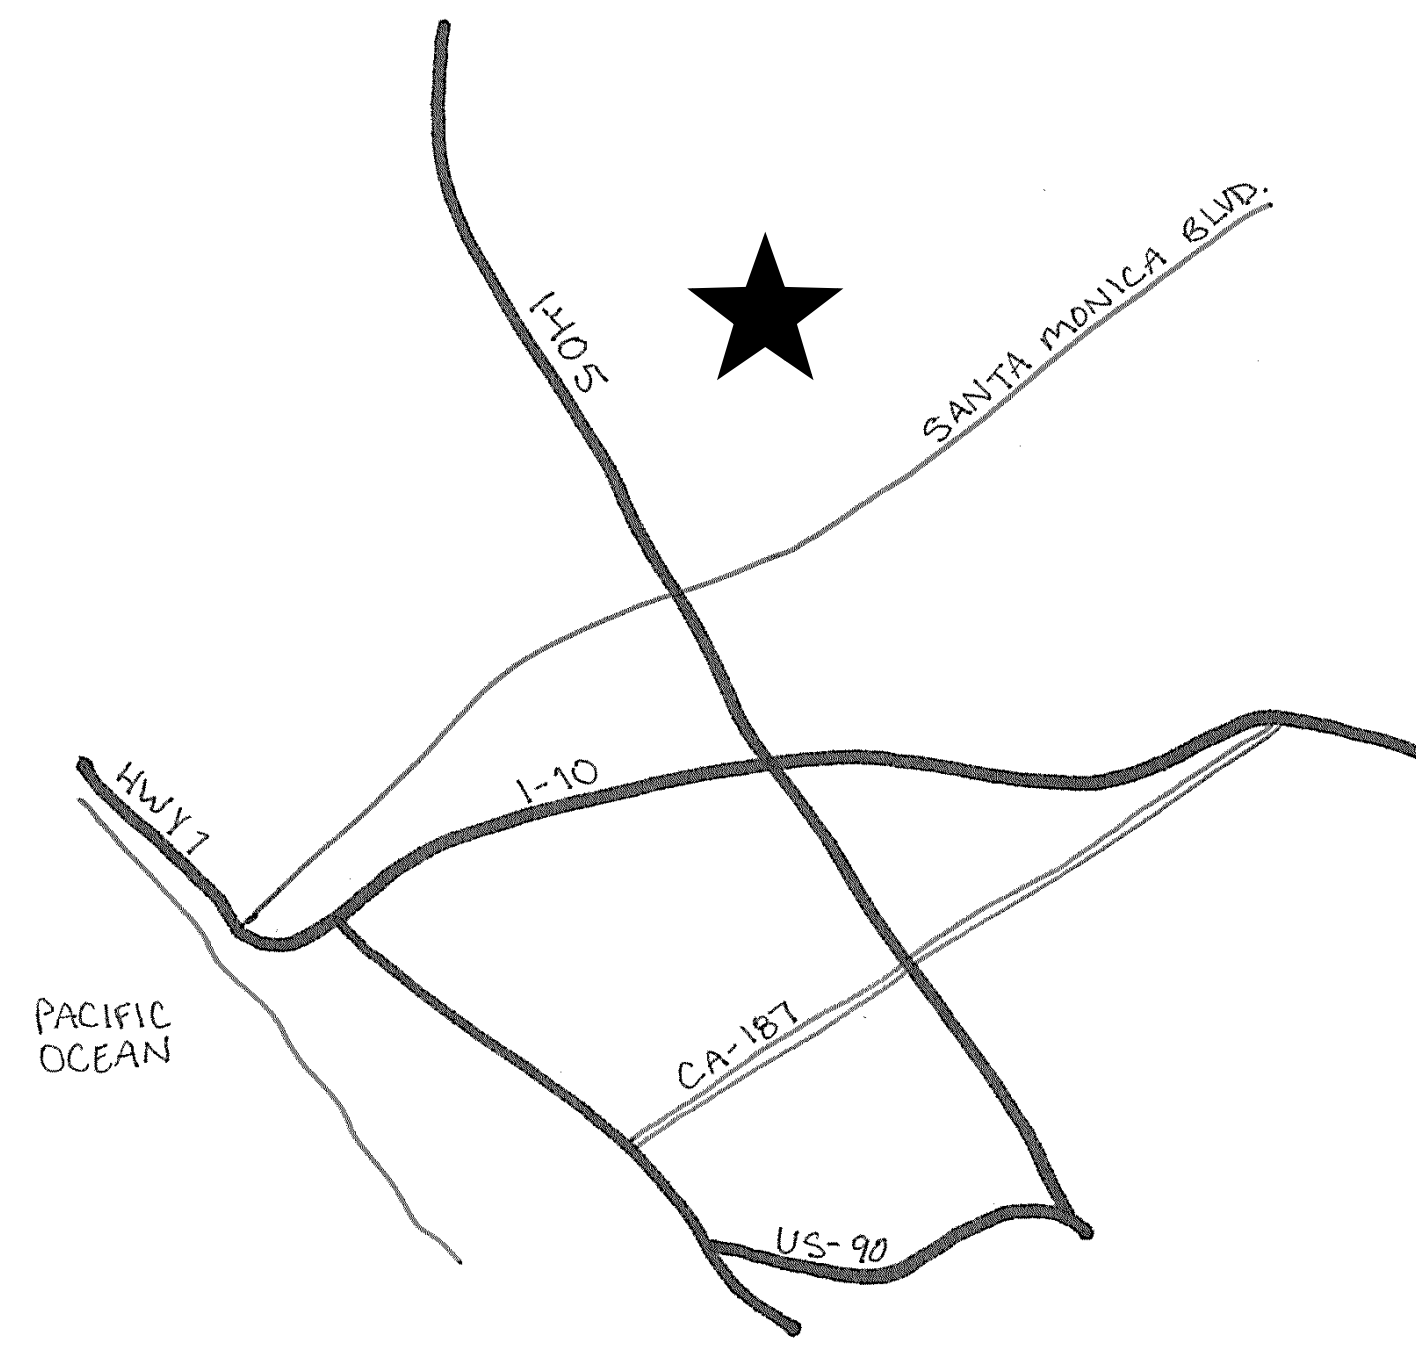

Vicinity Map & Site Analysis




North Facing Tunnel to Parking Structure

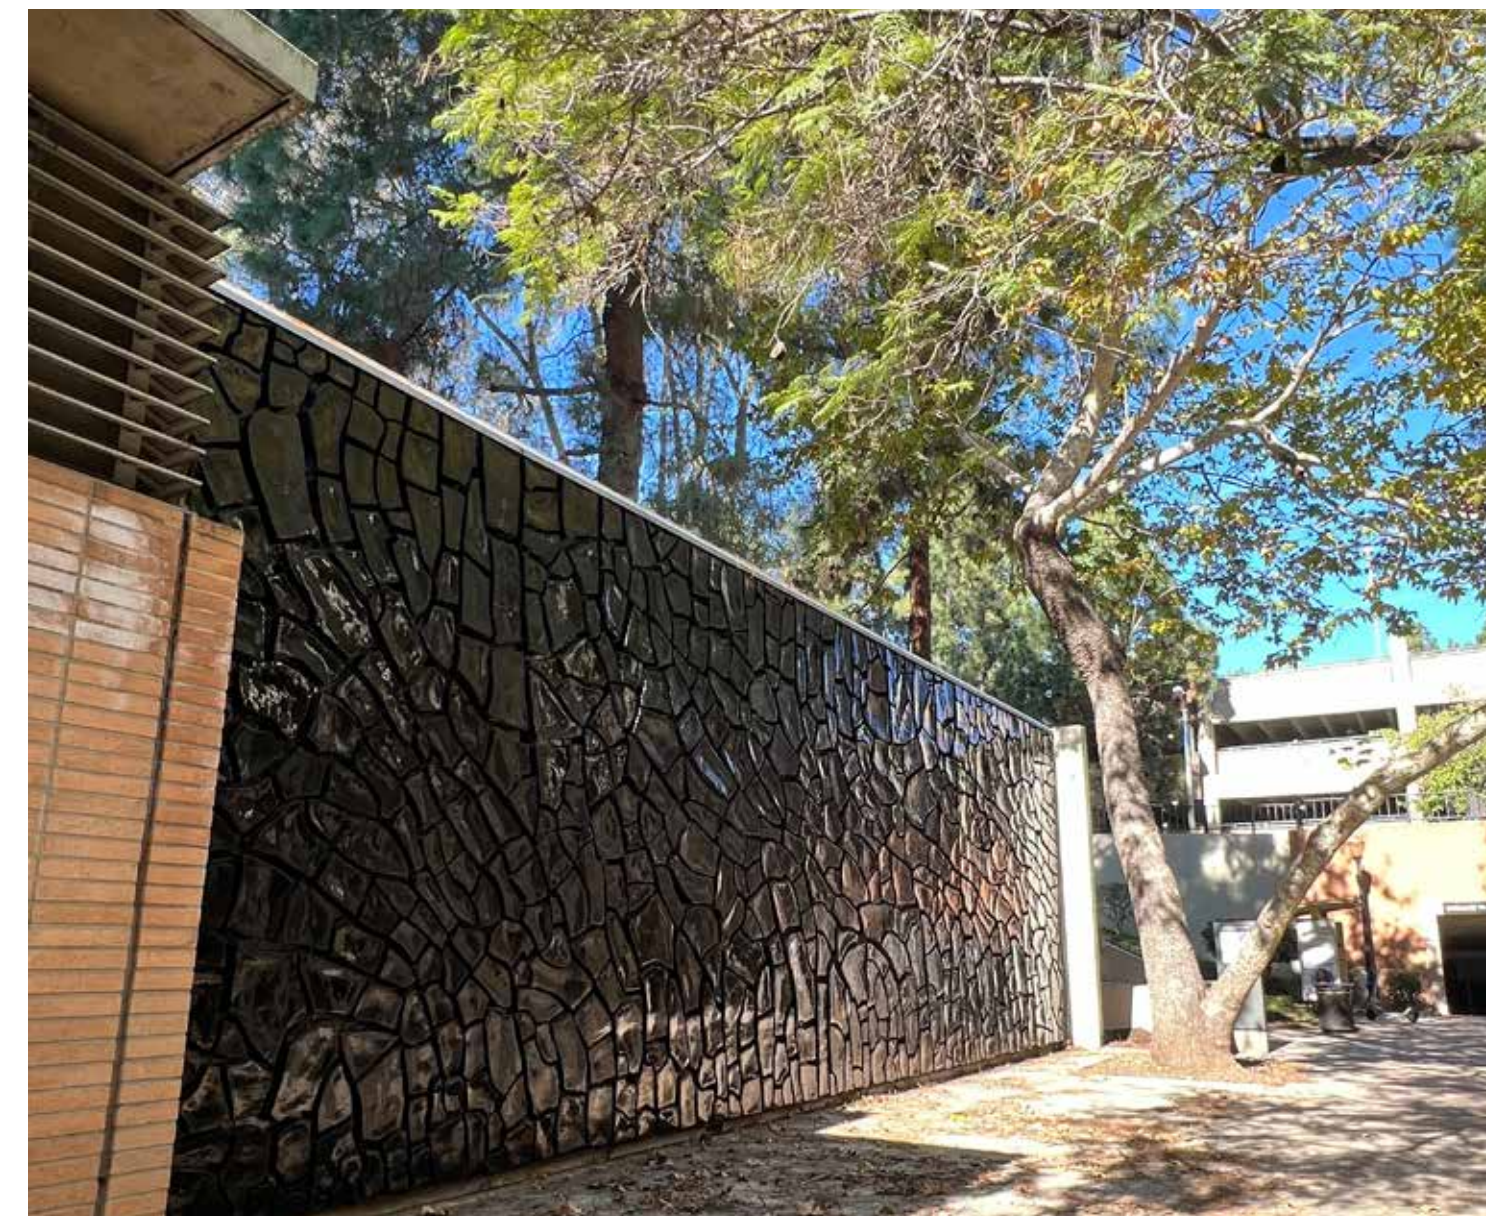

South Facing Art Wall




Southwest Stair Entrance

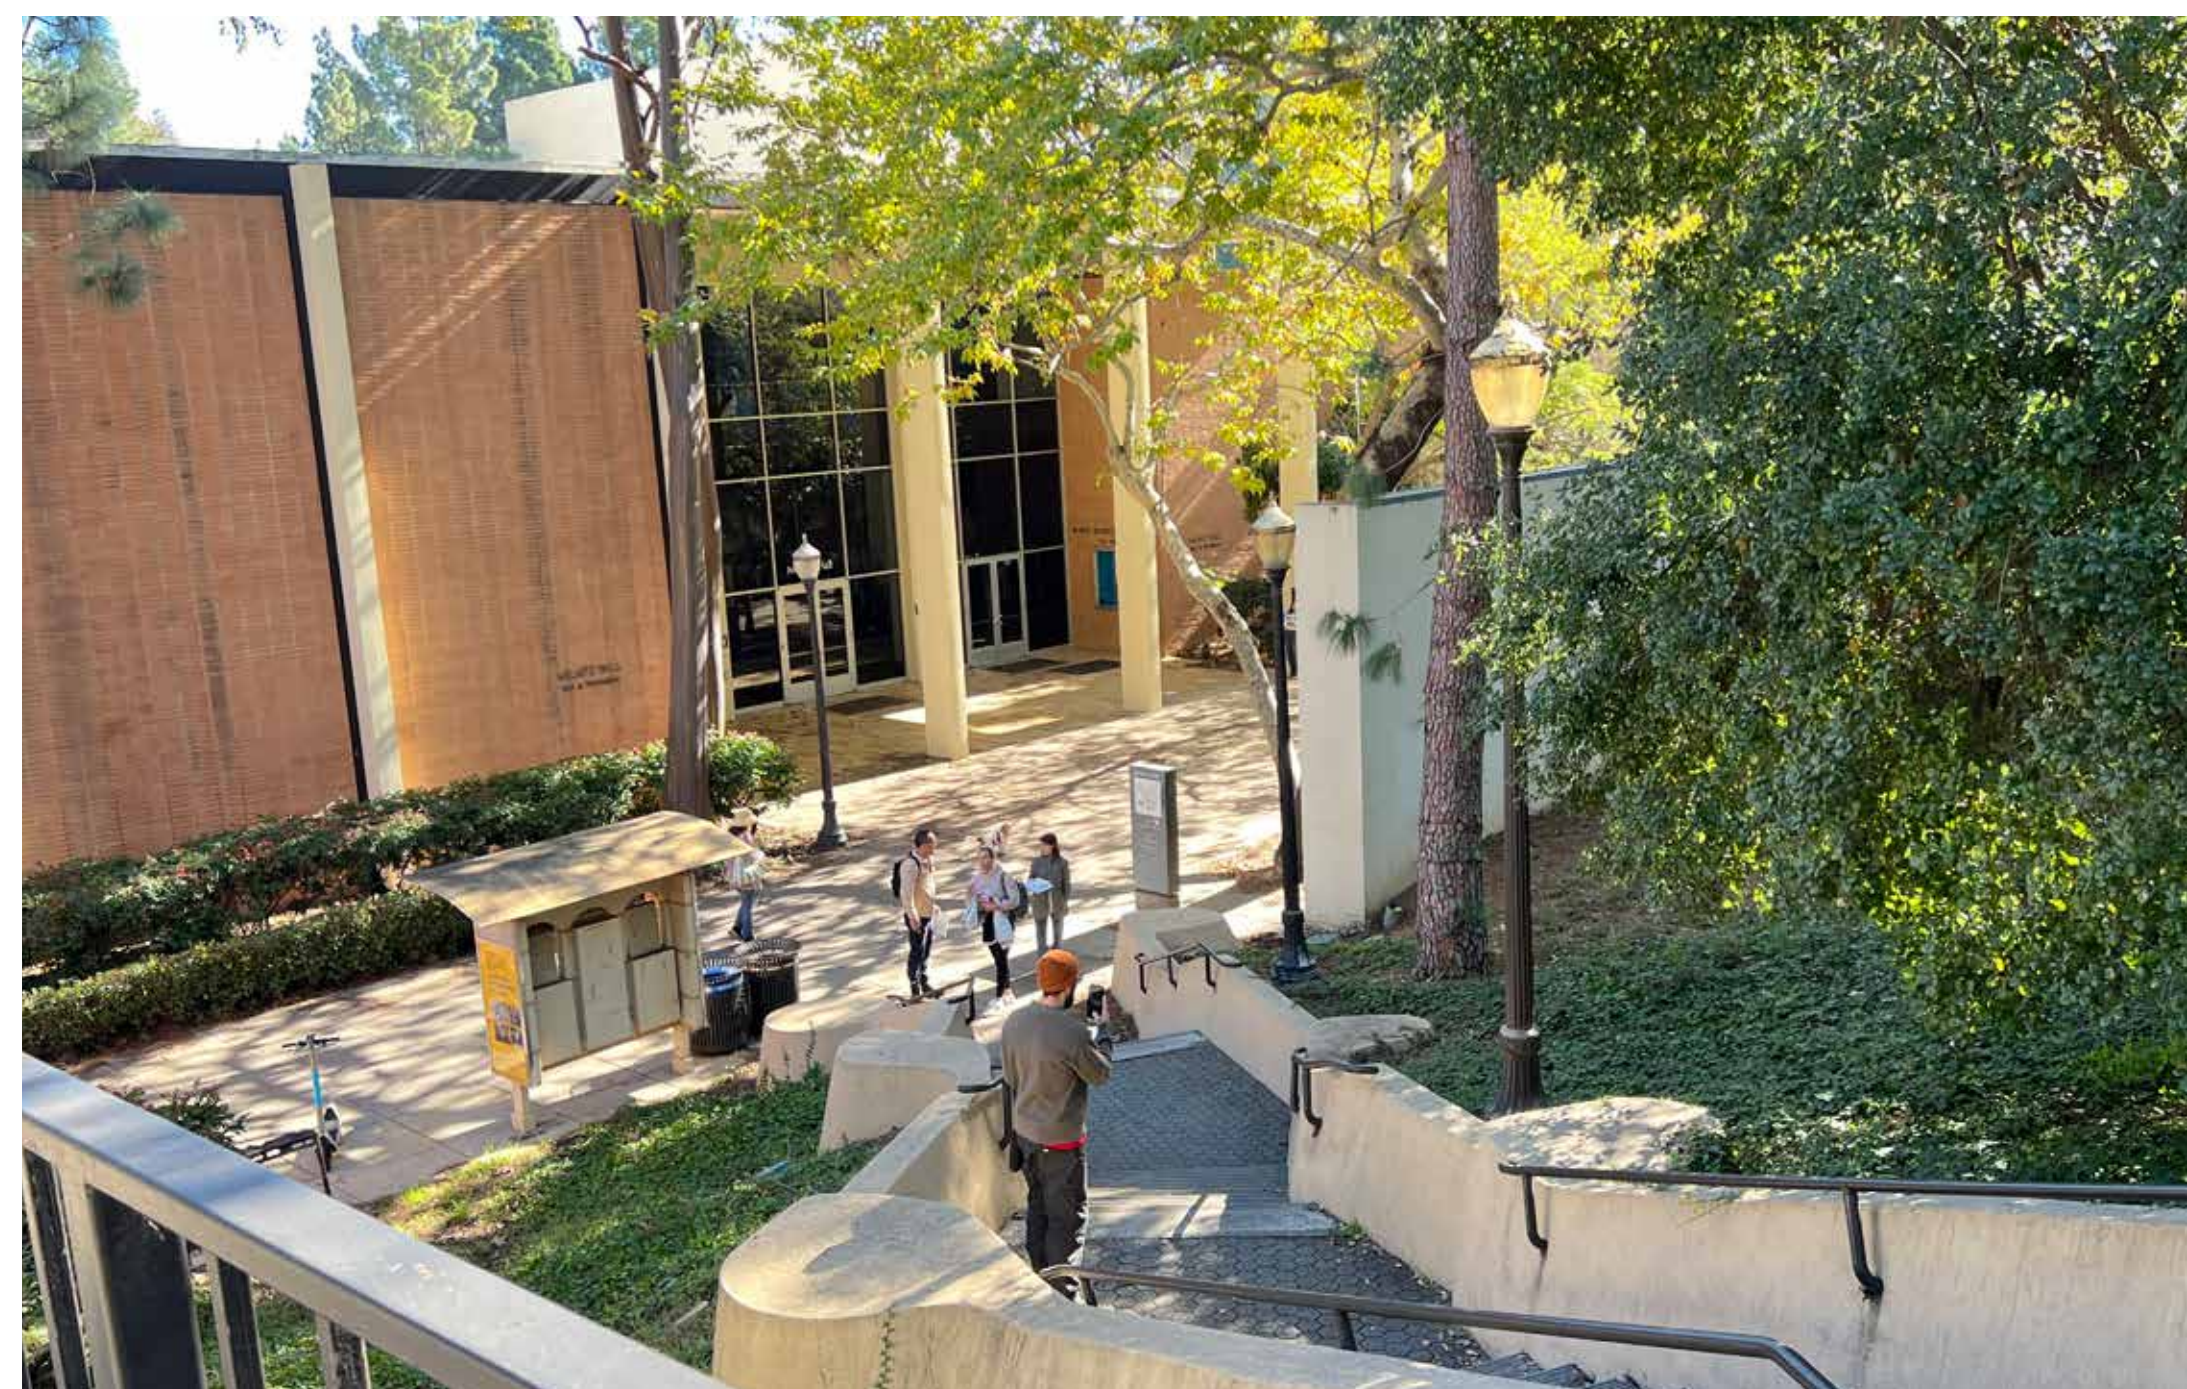

East Stairs Entrance




North Facing Street Entrance

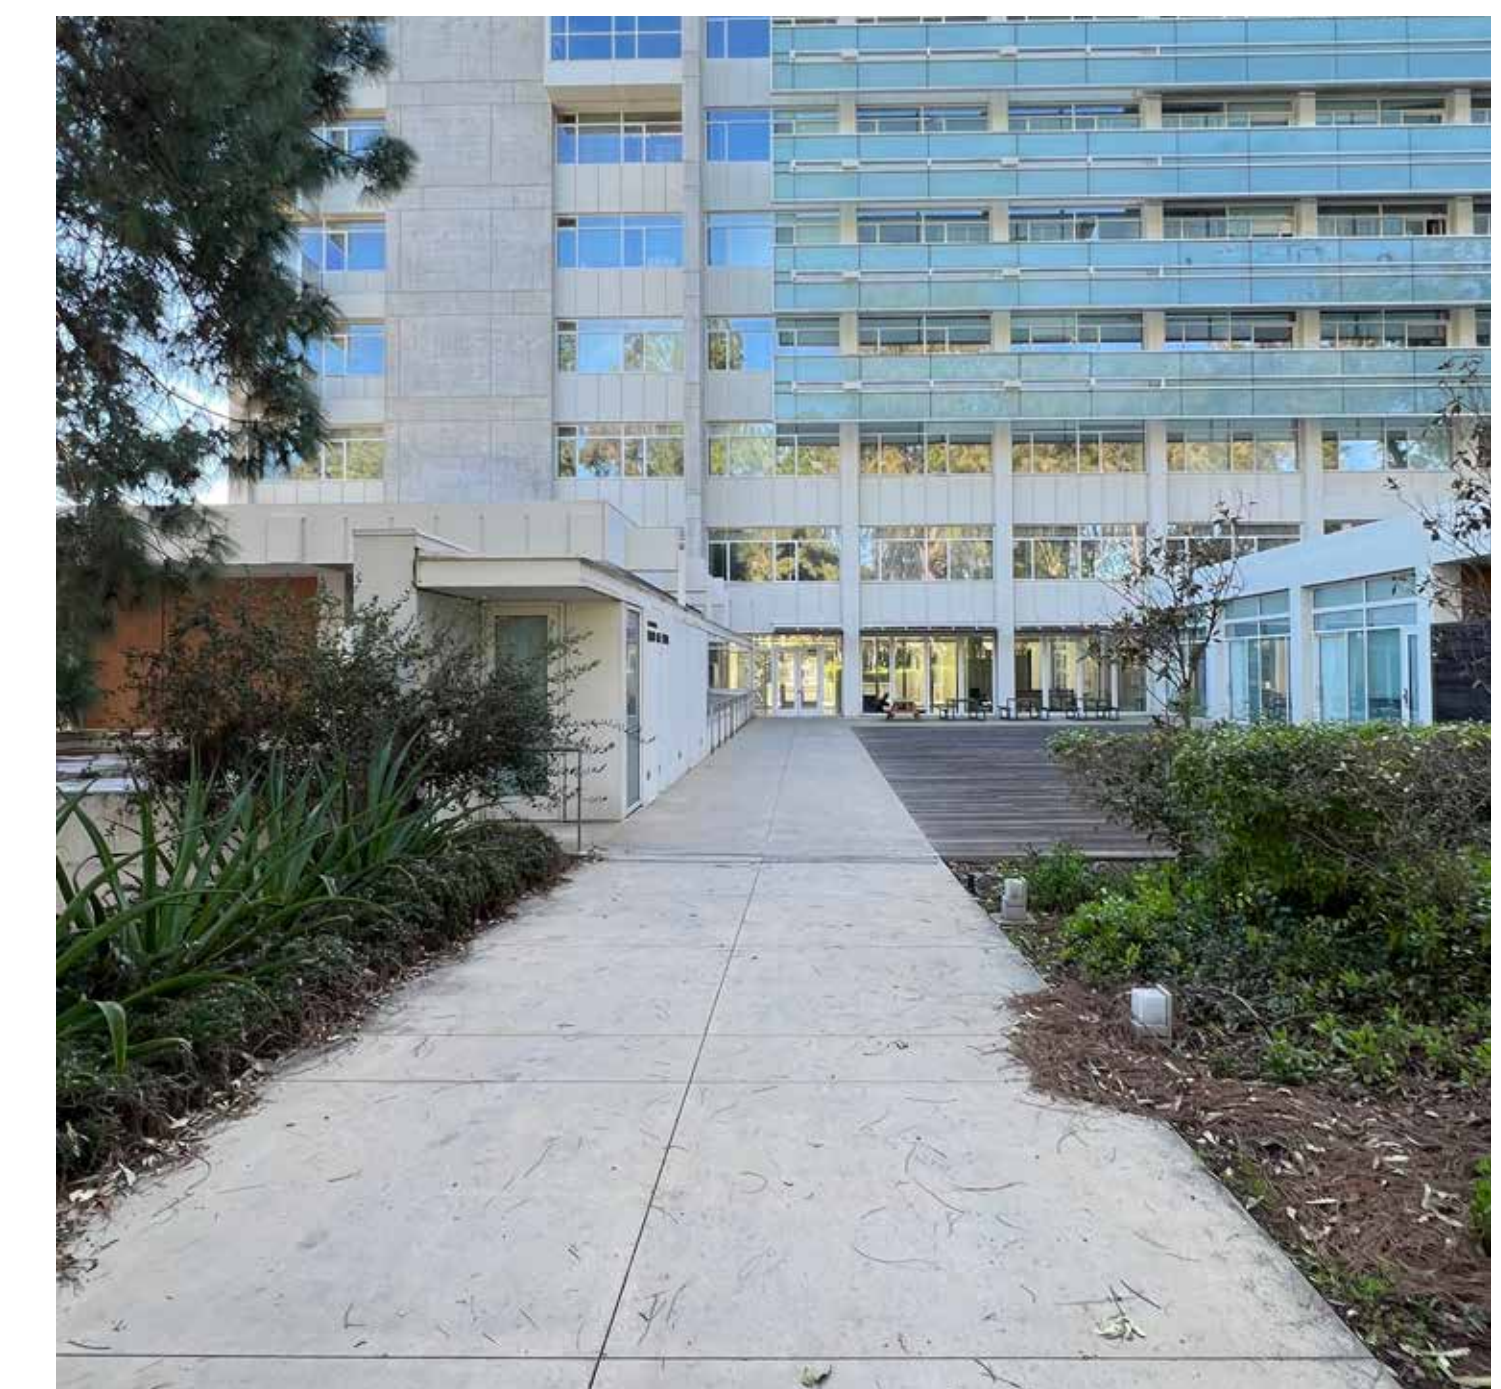

South Facing Entrance to Broad Art Building

Existing Site Conditions

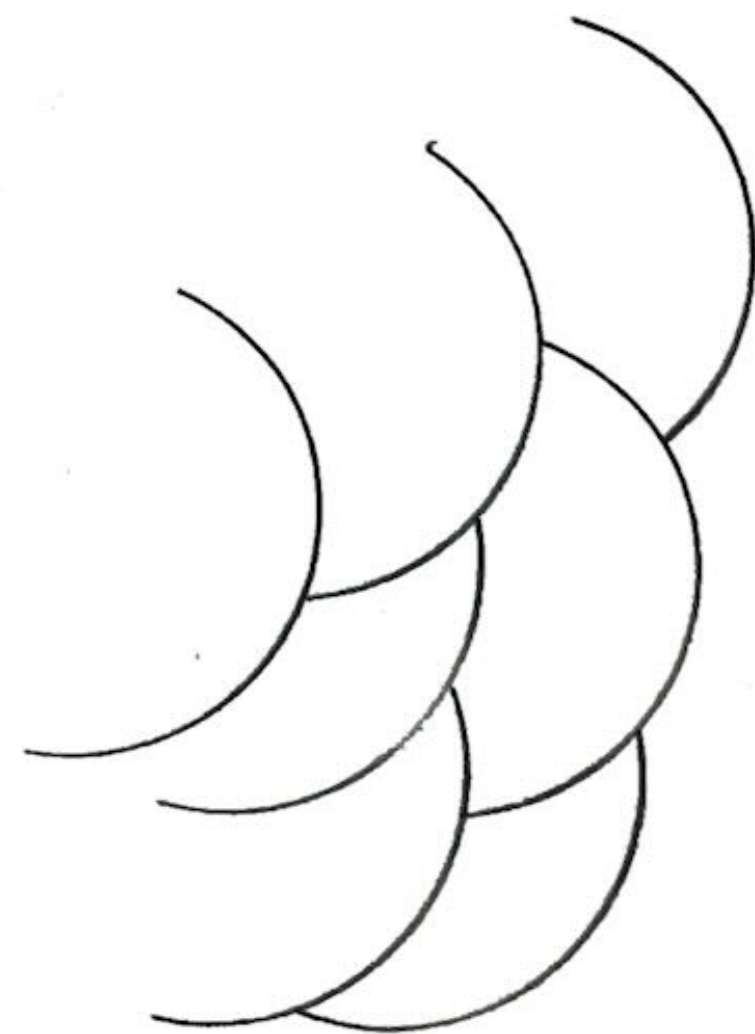


SCALES

- STEPPED TERRACE
- REPETITIVE




STAGGERED

- STEPS ENCOURAGE PAUSE
- AMPITHEATER LIKE

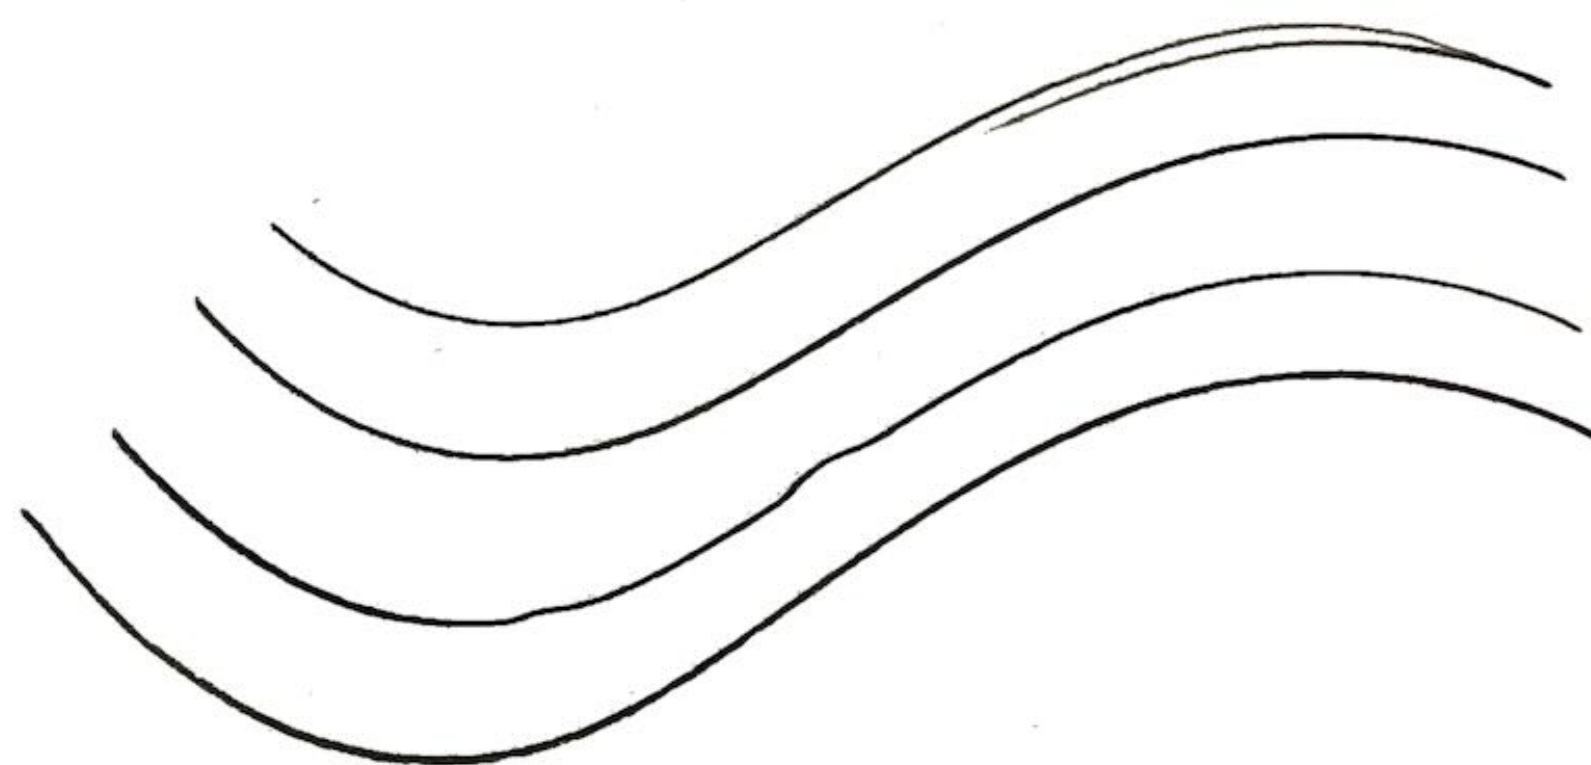



RIPPLES

- DIRECTIONAL AND FLUID
- EVOKE SOUND, ECHO, VIBRATION - FITTING FOR MELNITZ (THEATER)

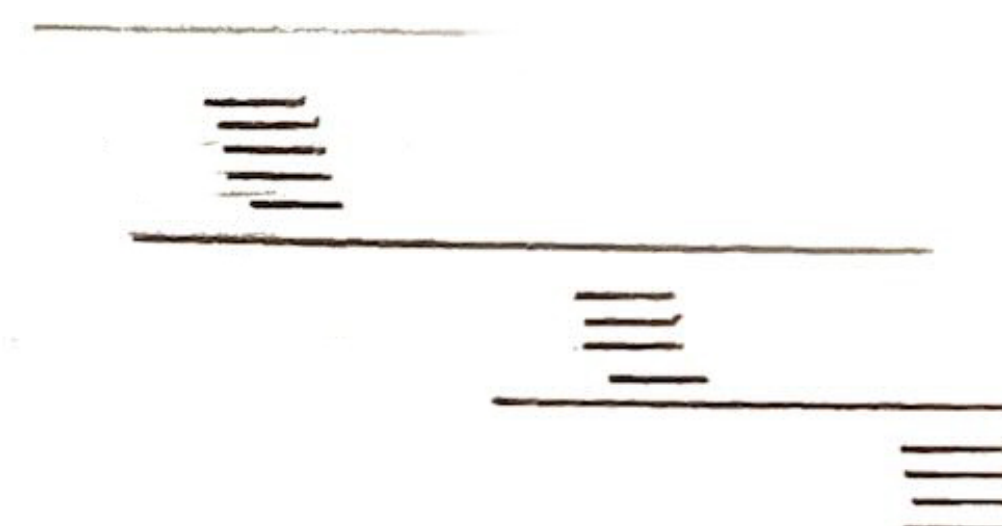

SLEEK


- CLEAN HORIZONTAL
- CONTROLLED + ELEGANT

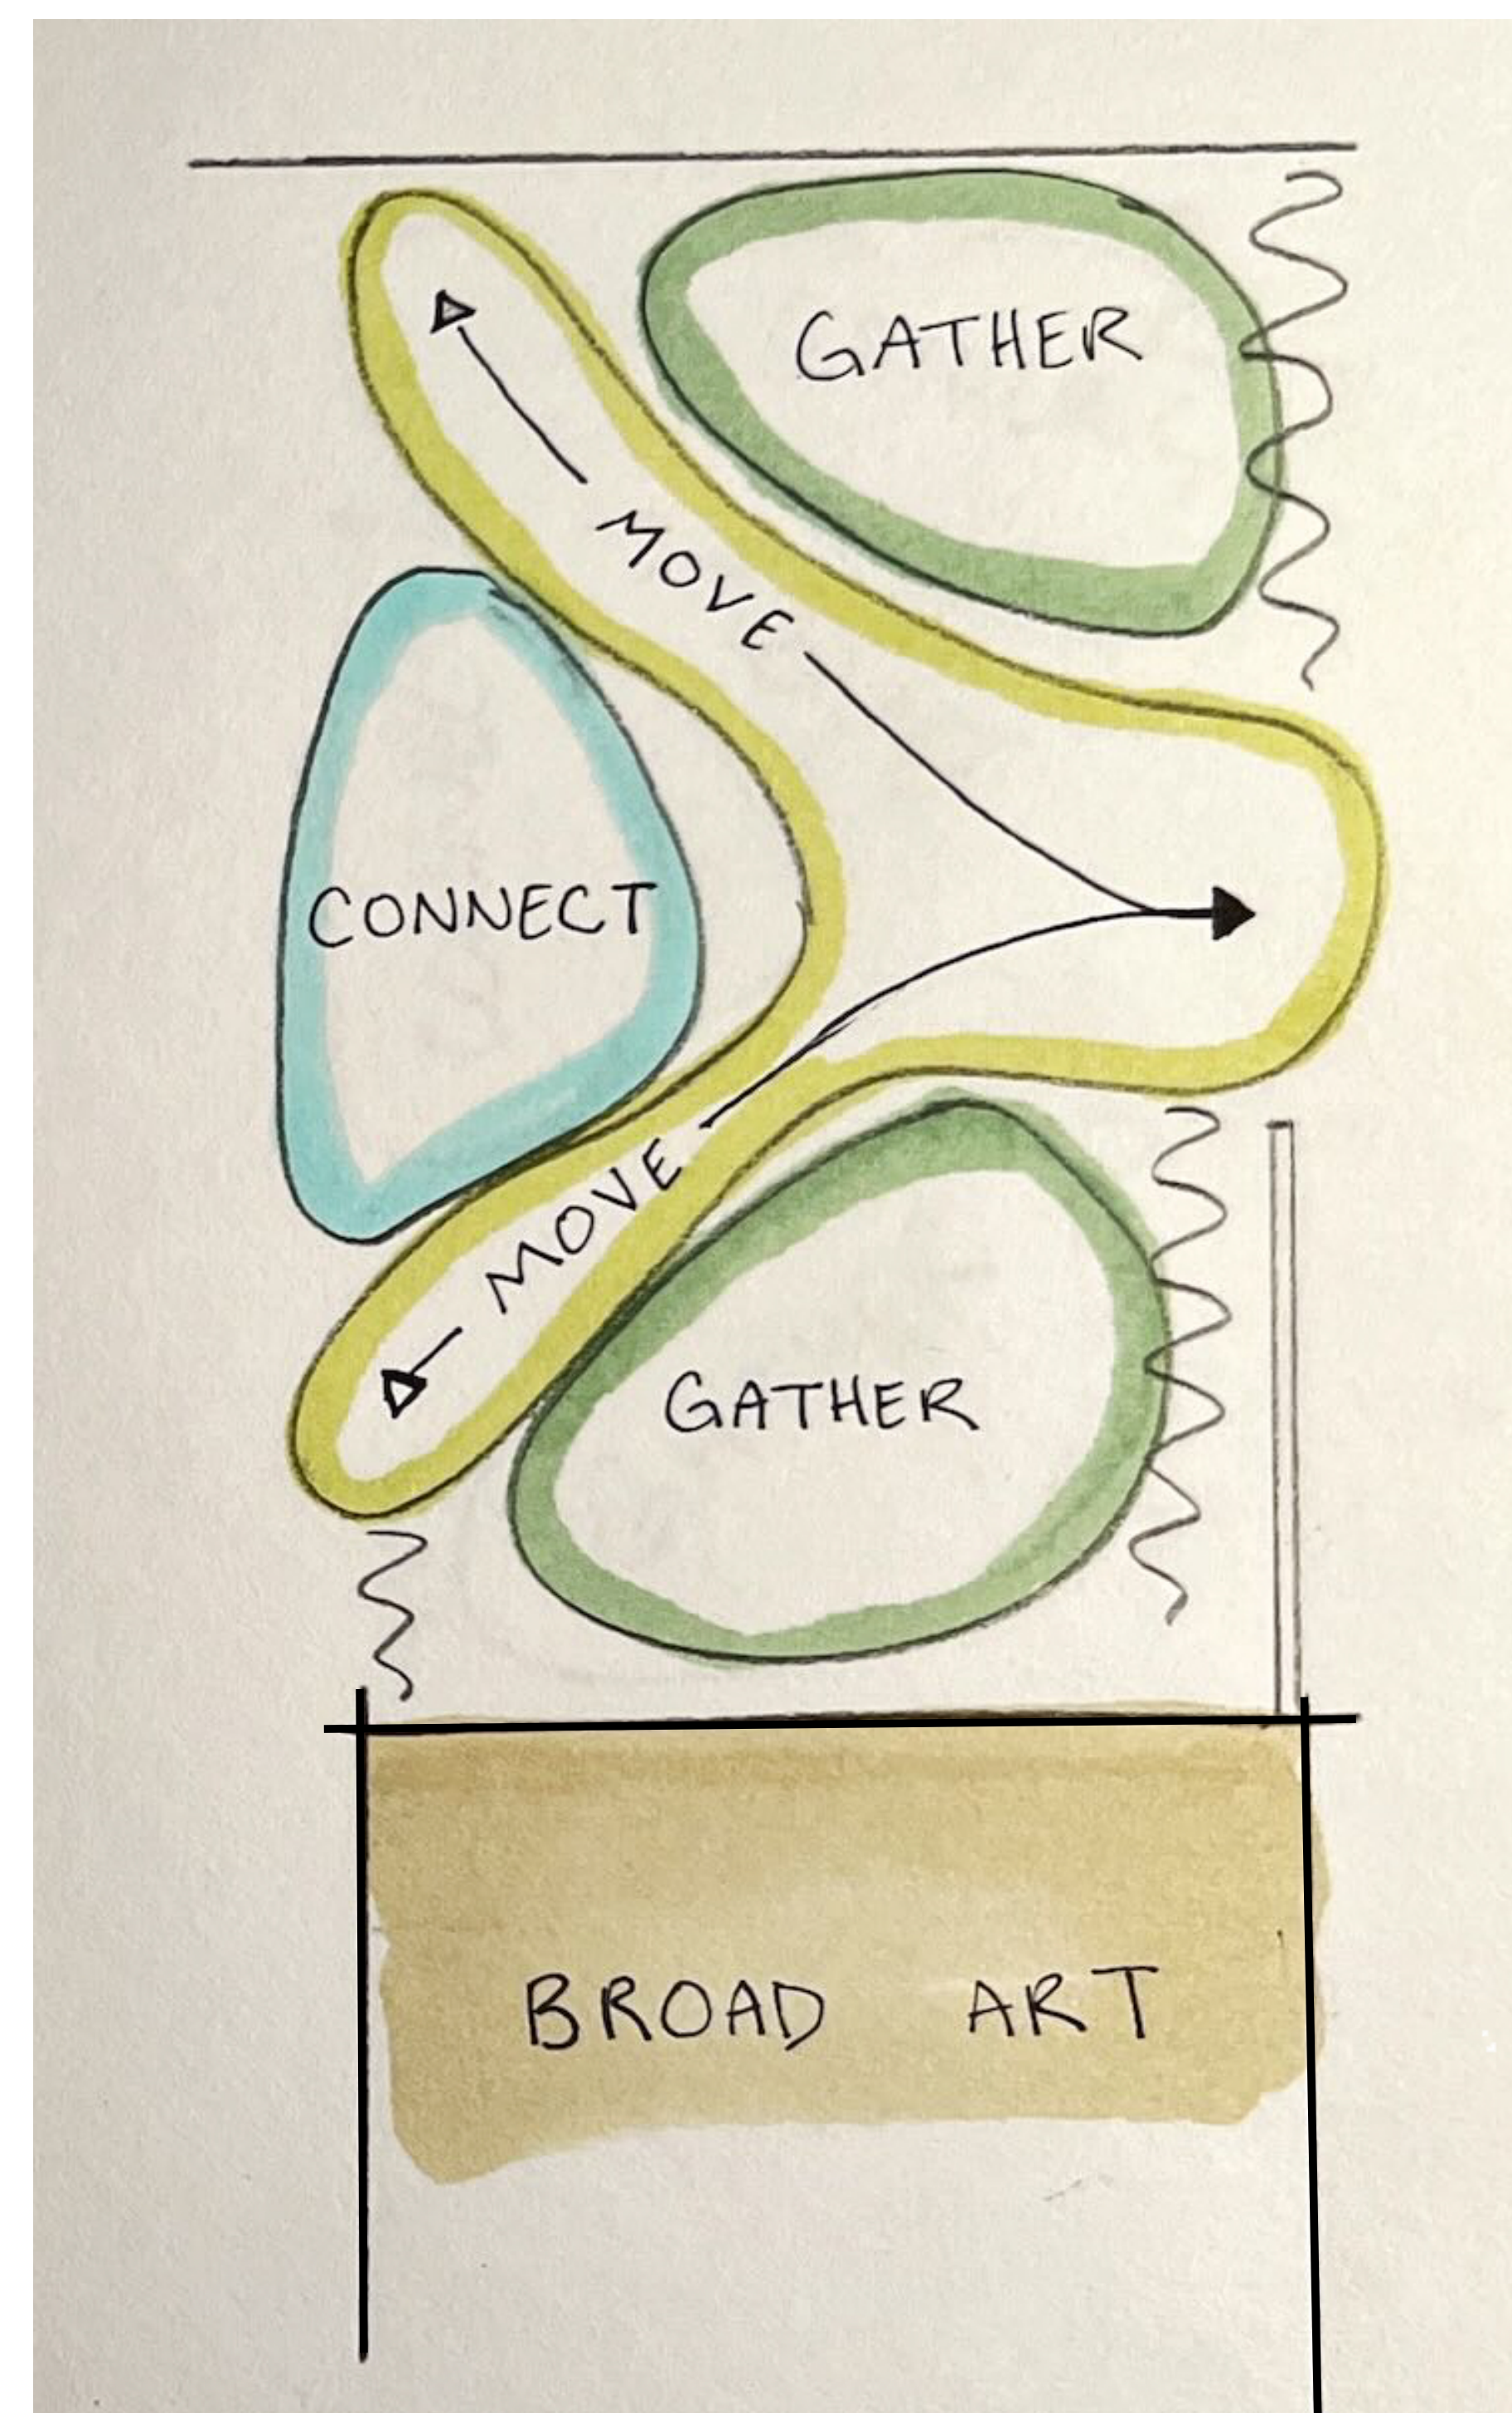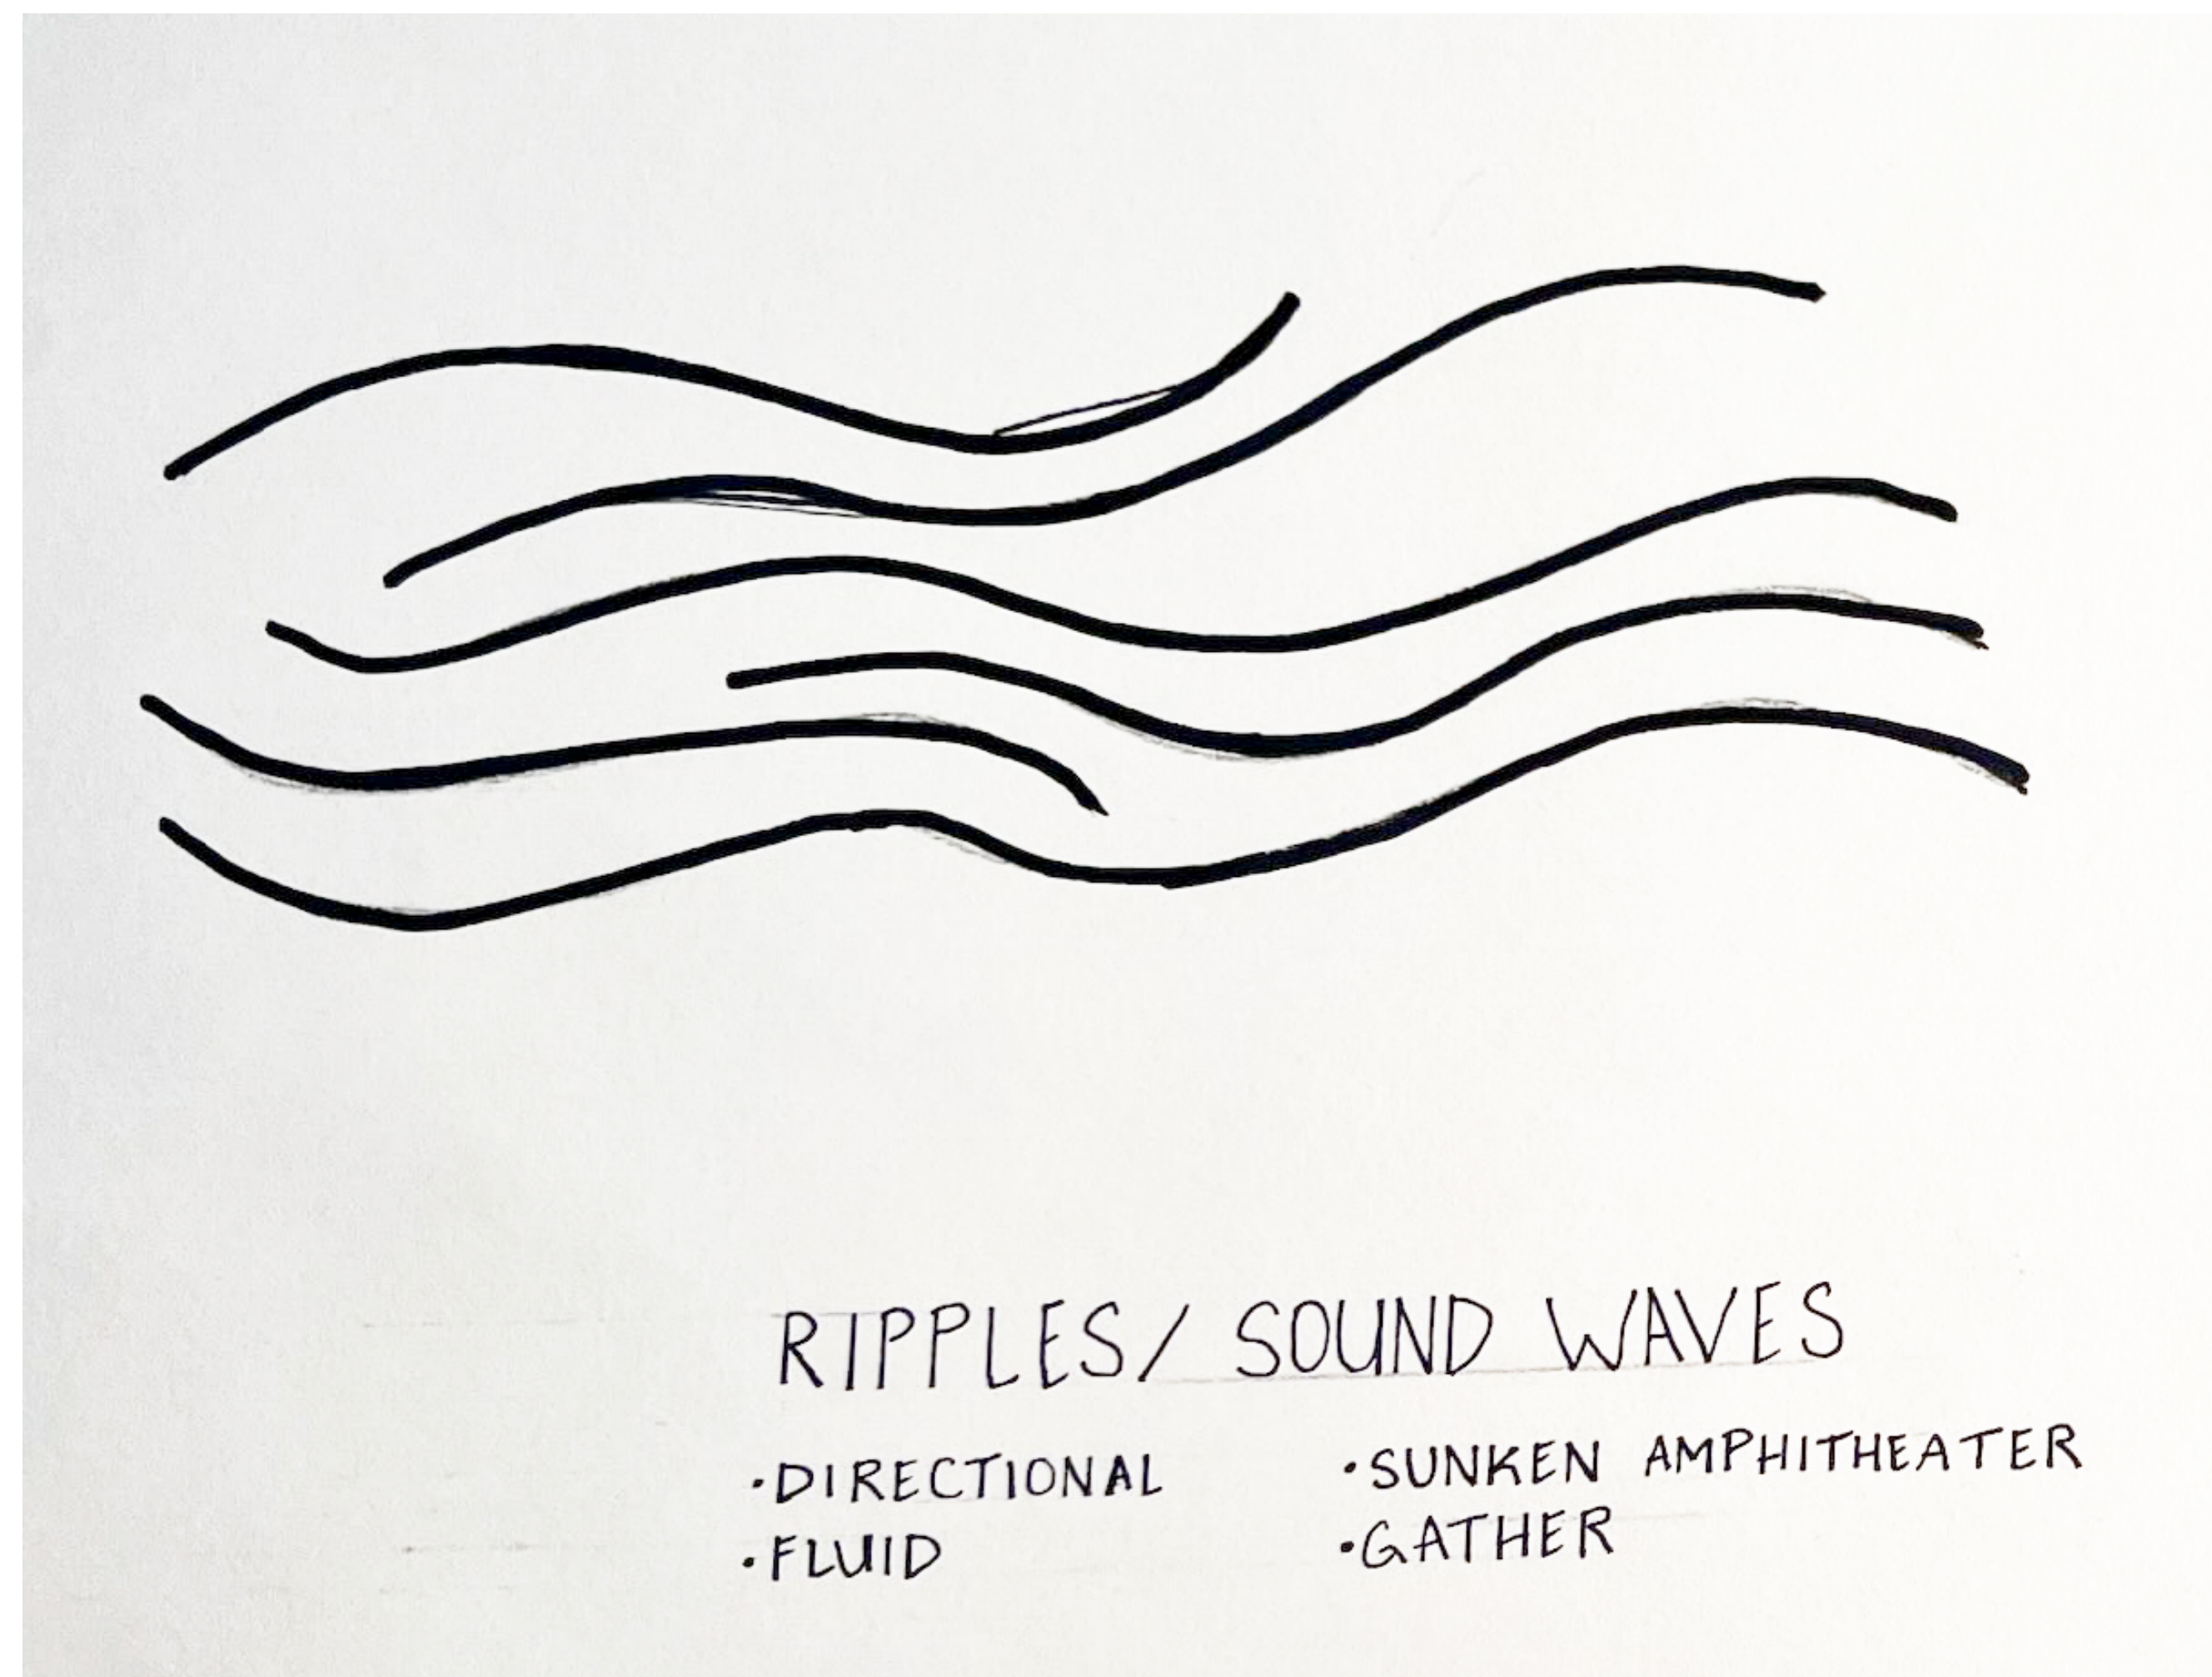



Final Concept & Bubble Diagram



Site Plan

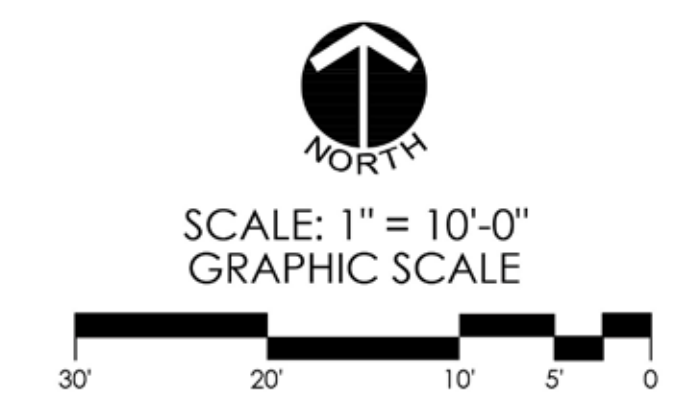

SHELBY JENKINS
LD2 - MELNITZ STAIRS
MARCH 11, 2026
DRAFT

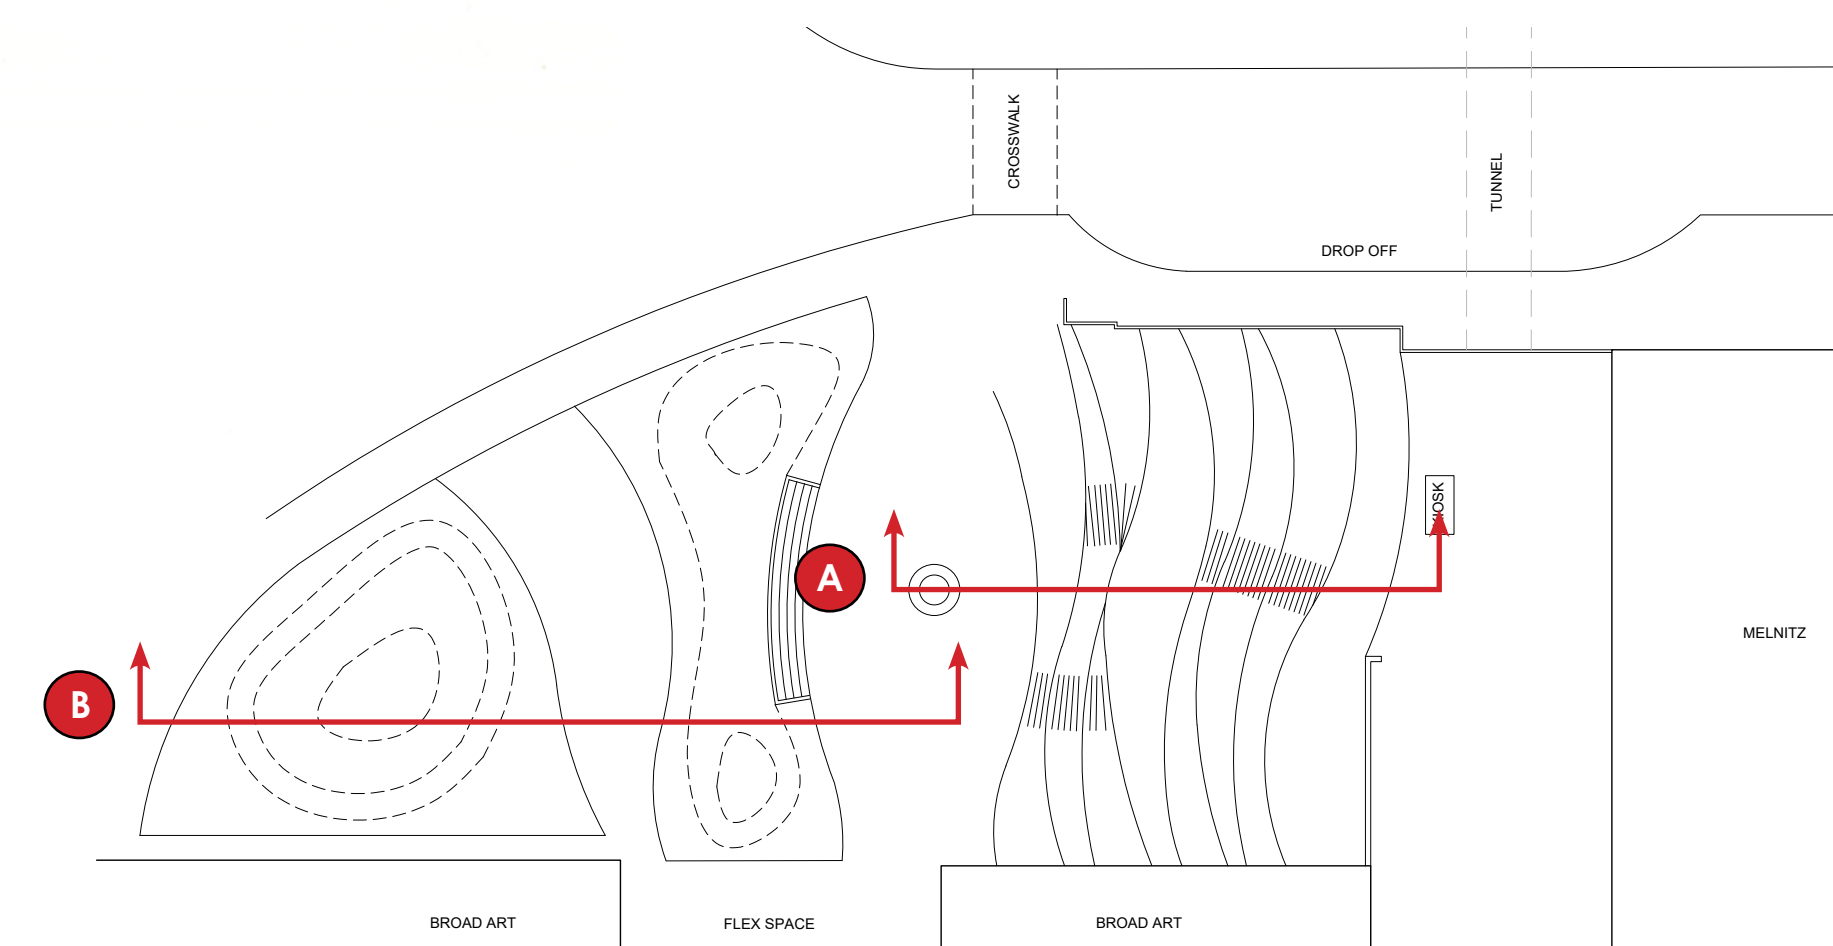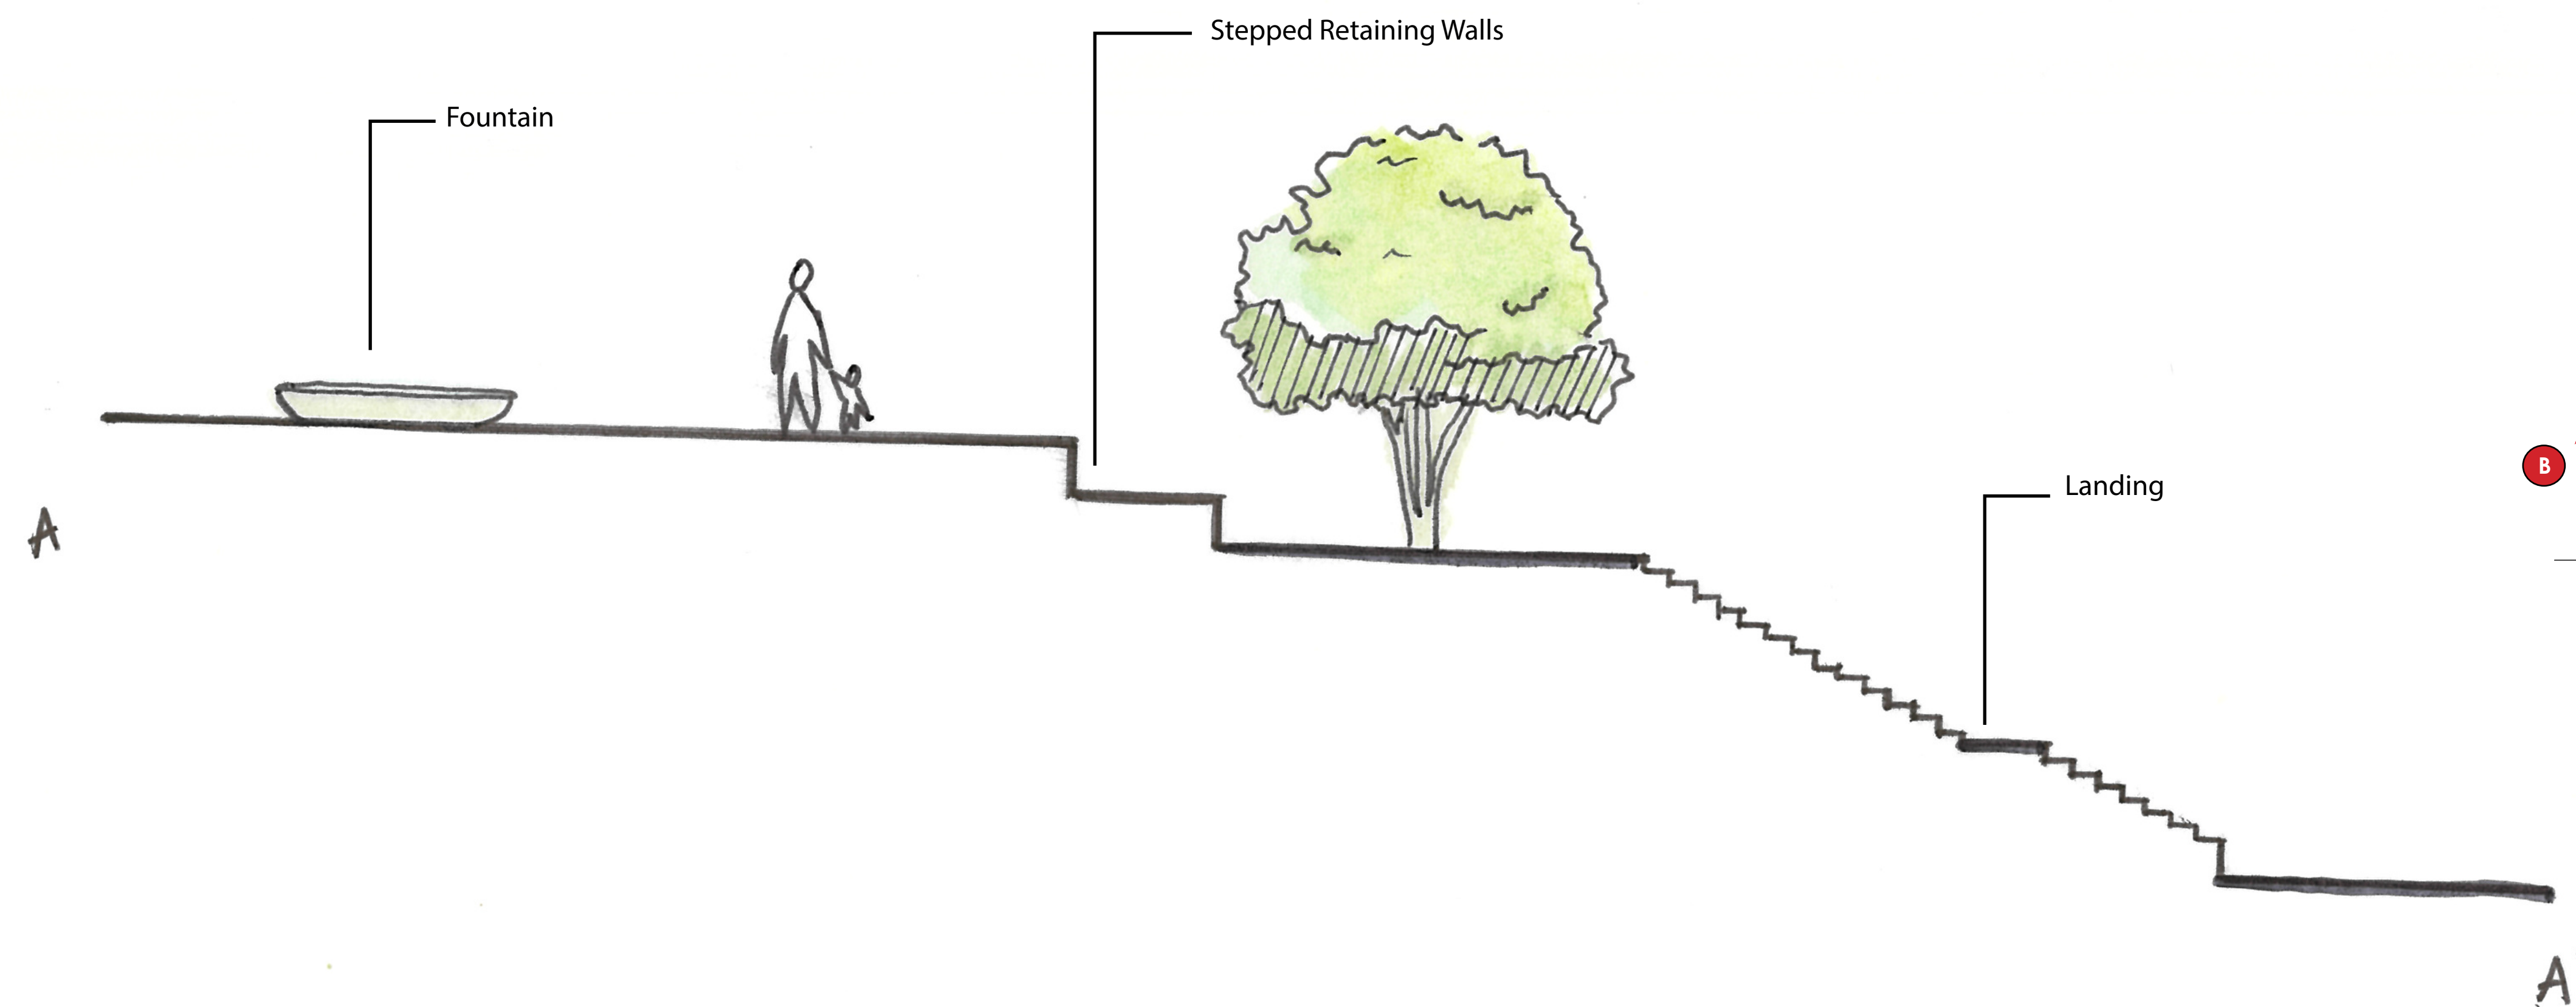

Sections

SCALE: 1" = 10'-0"
GRAPHIC SCALE

SHELBY JENKINS
LD2 - MELNITZ STAIRS
MARCH 11, 2026
DRAFT