


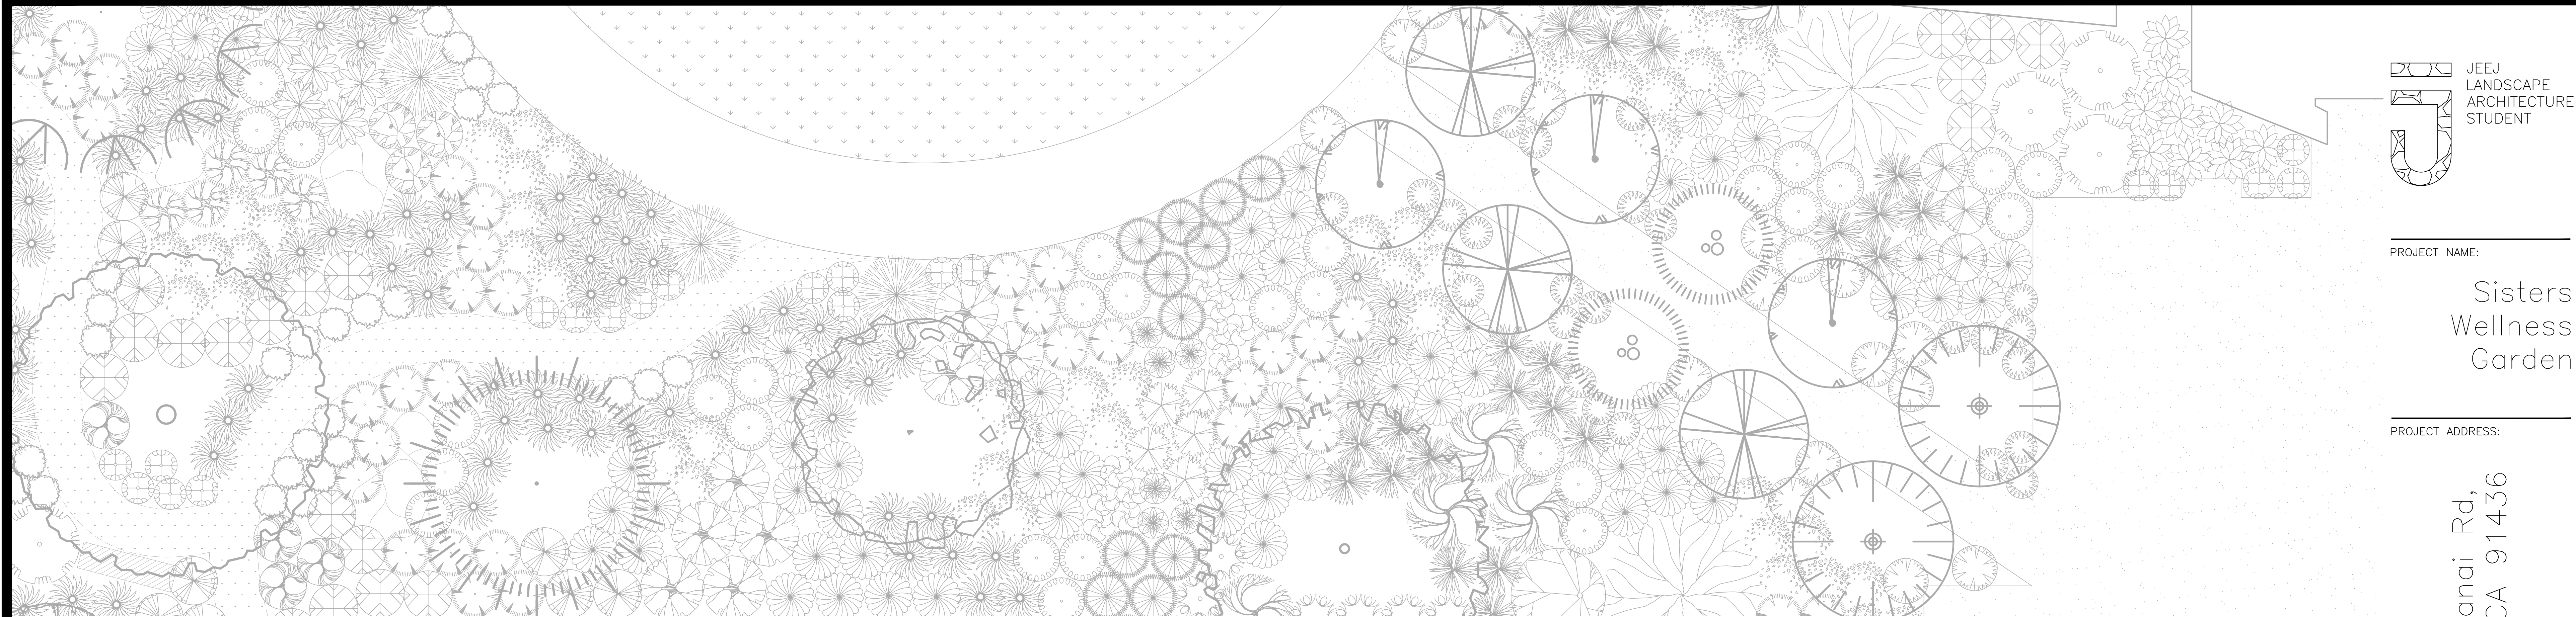

PROJECT NAME:
Sisters
Wellness
Garden

PROJECT ADDRESS:
4316 Lanai Rd,
Encino, CA 91436

CLIENT:
Sisters of Social Service
4316 Lanai Rd,
Encino, CA 91436

REVISIONS:

DATE: 06.10.26
SCALE: As Noted
DRAWN BY: James Kang

SHEET:
L-0
Cover Page

Project #2: Sisters Wellness Garden

The Common Table

A Landscape of Harvest, Habitat, and Healing

James Kang
LD5: Planting Design
Pamela Brief, Spring 2026

SITE ANALYSIS

PROJECT NAME:

Sisters
Wellness
Garden

PROJECT ADDRESS:

4316 Lanai Rd,
Encino, CA 91436

CLIENT:

Sisters of Social Service
4316 Lanai Rd,
Encino, CA 91436

REVISIONS:

DATE:

06.10.26

SCALE:


As Noted

DRAWN BY:

James Kang

SHEET:


L-2
Bubble Diagram

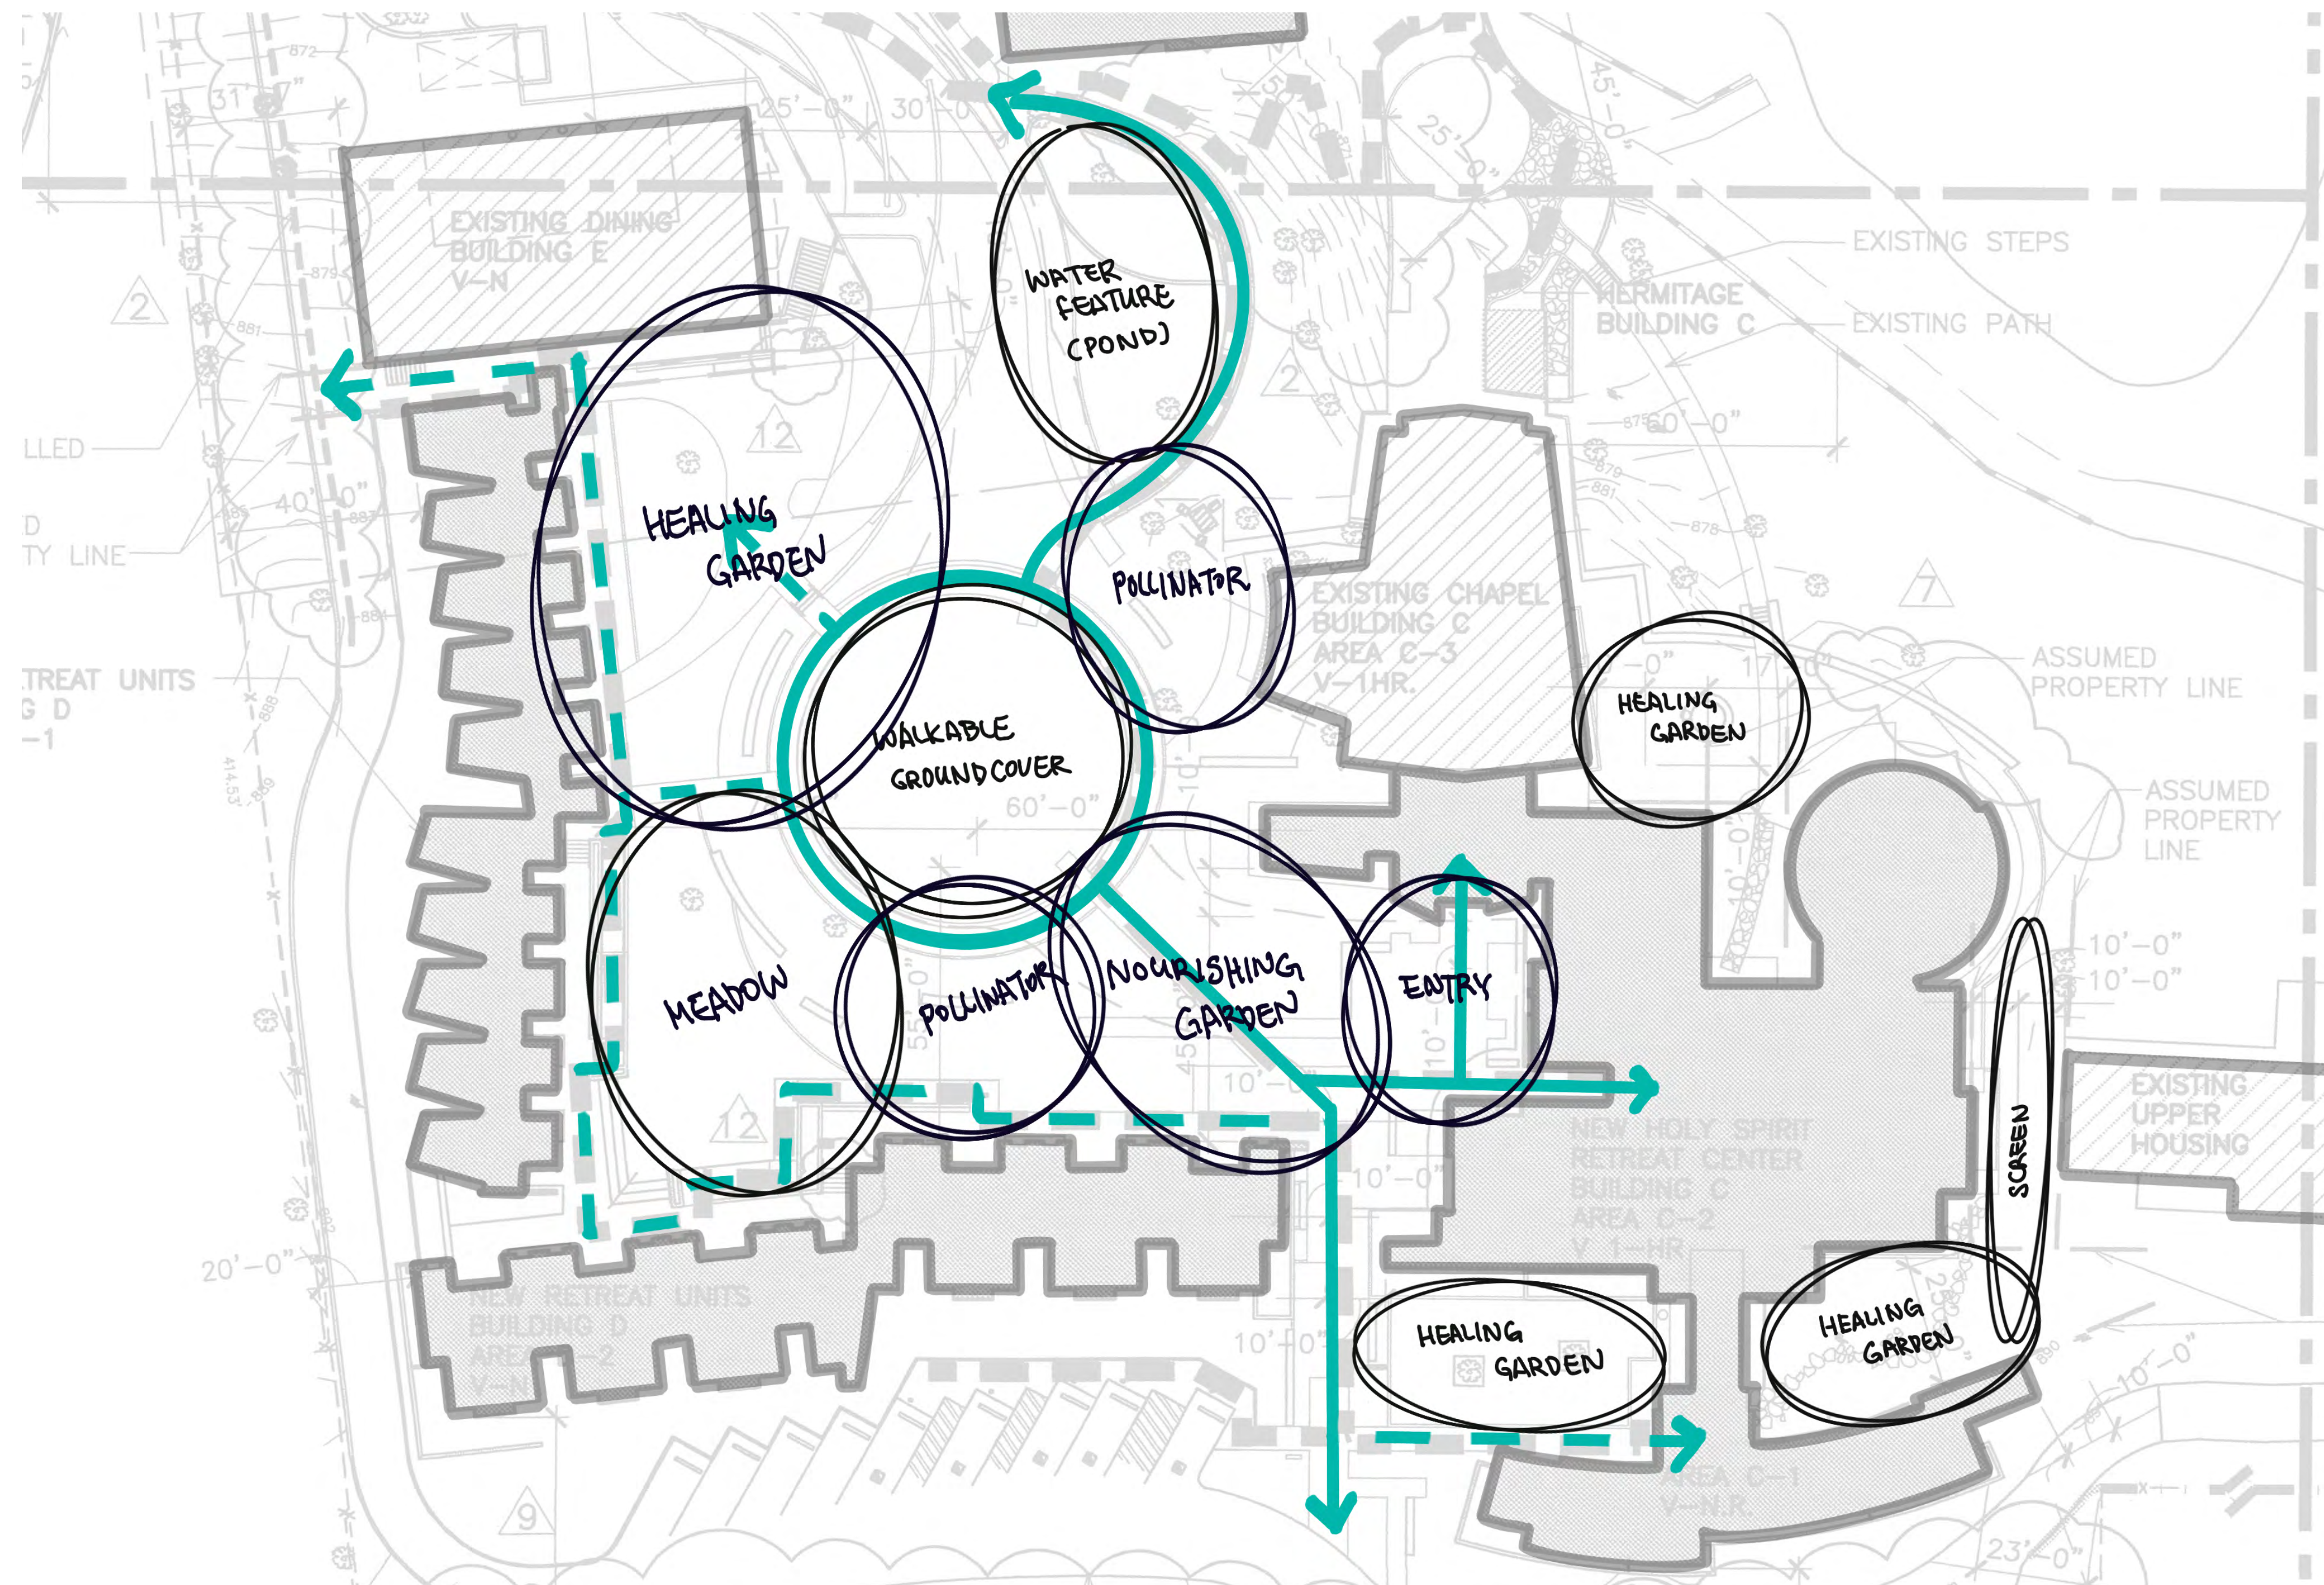


Bubble Diagram

The bubble diagram translates the Common Table concept into a spatial framework, organizing the site into a series of interconnected garden rooms that support healing, nourishment, habitat, and community gathering. Rather than functioning as isolated destinations, each space is linked through circulation, views, ecological systems, and shared experiences, encouraging visitors to move through the landscape with a sense of discovery and connection.

The bubble-in-bubble study further develops these relationships by exploring the character of individual spaces through canopy trees, planting communities, and ecological transitions. Together, the diagrams establish a hierarchy of spaces—from broad program elements to intimate garden experiences—while illustrating how water, habitat, and planting create a cohesive landscape that nurtures both people and the environment.

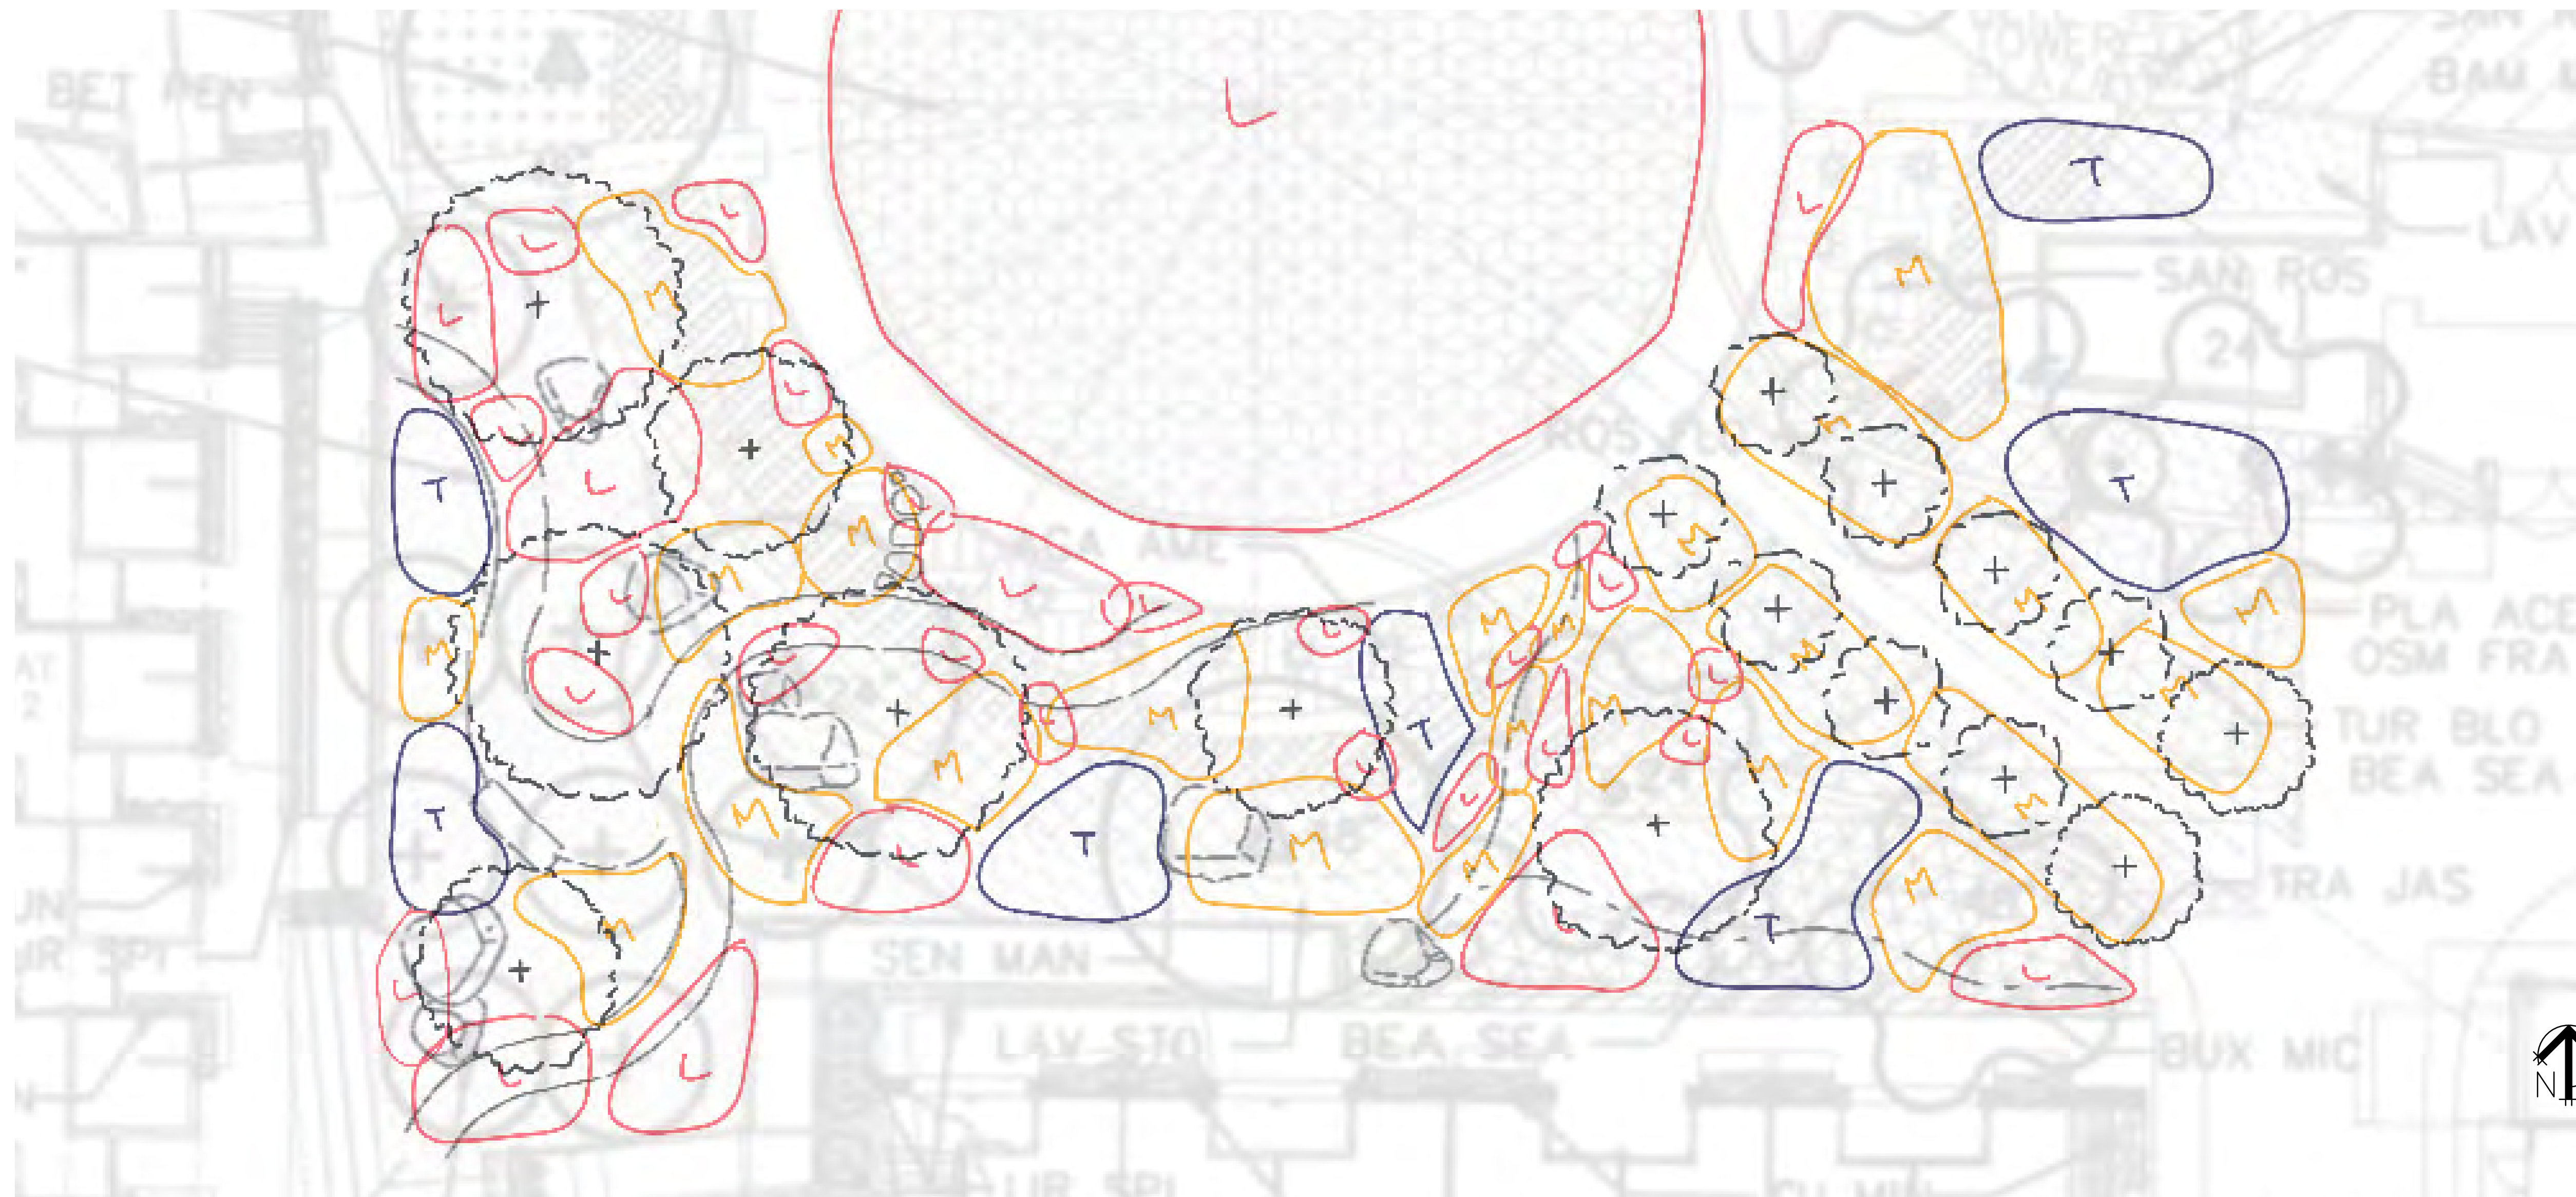

BUBBLE DIAGRAM
NTS

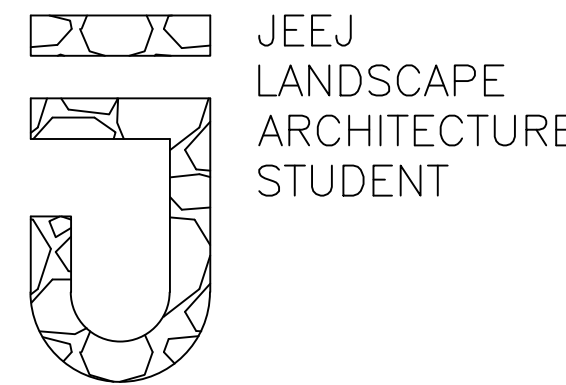

PROJECT NAME:

Sisters
Wellness
Garden

PROJECT ADDRESS:

4316 Lanai Rd,
Encino, CA 91436

CLIENT:

Sisters of Social Service
4316 Lanai Rd,
Encino, CA 91436

REVISIONS:

DATE:

06.10.26

SCALE:


As Noted

DRAWN BY:

James Kang

SHEET:

L-3
Site Plan

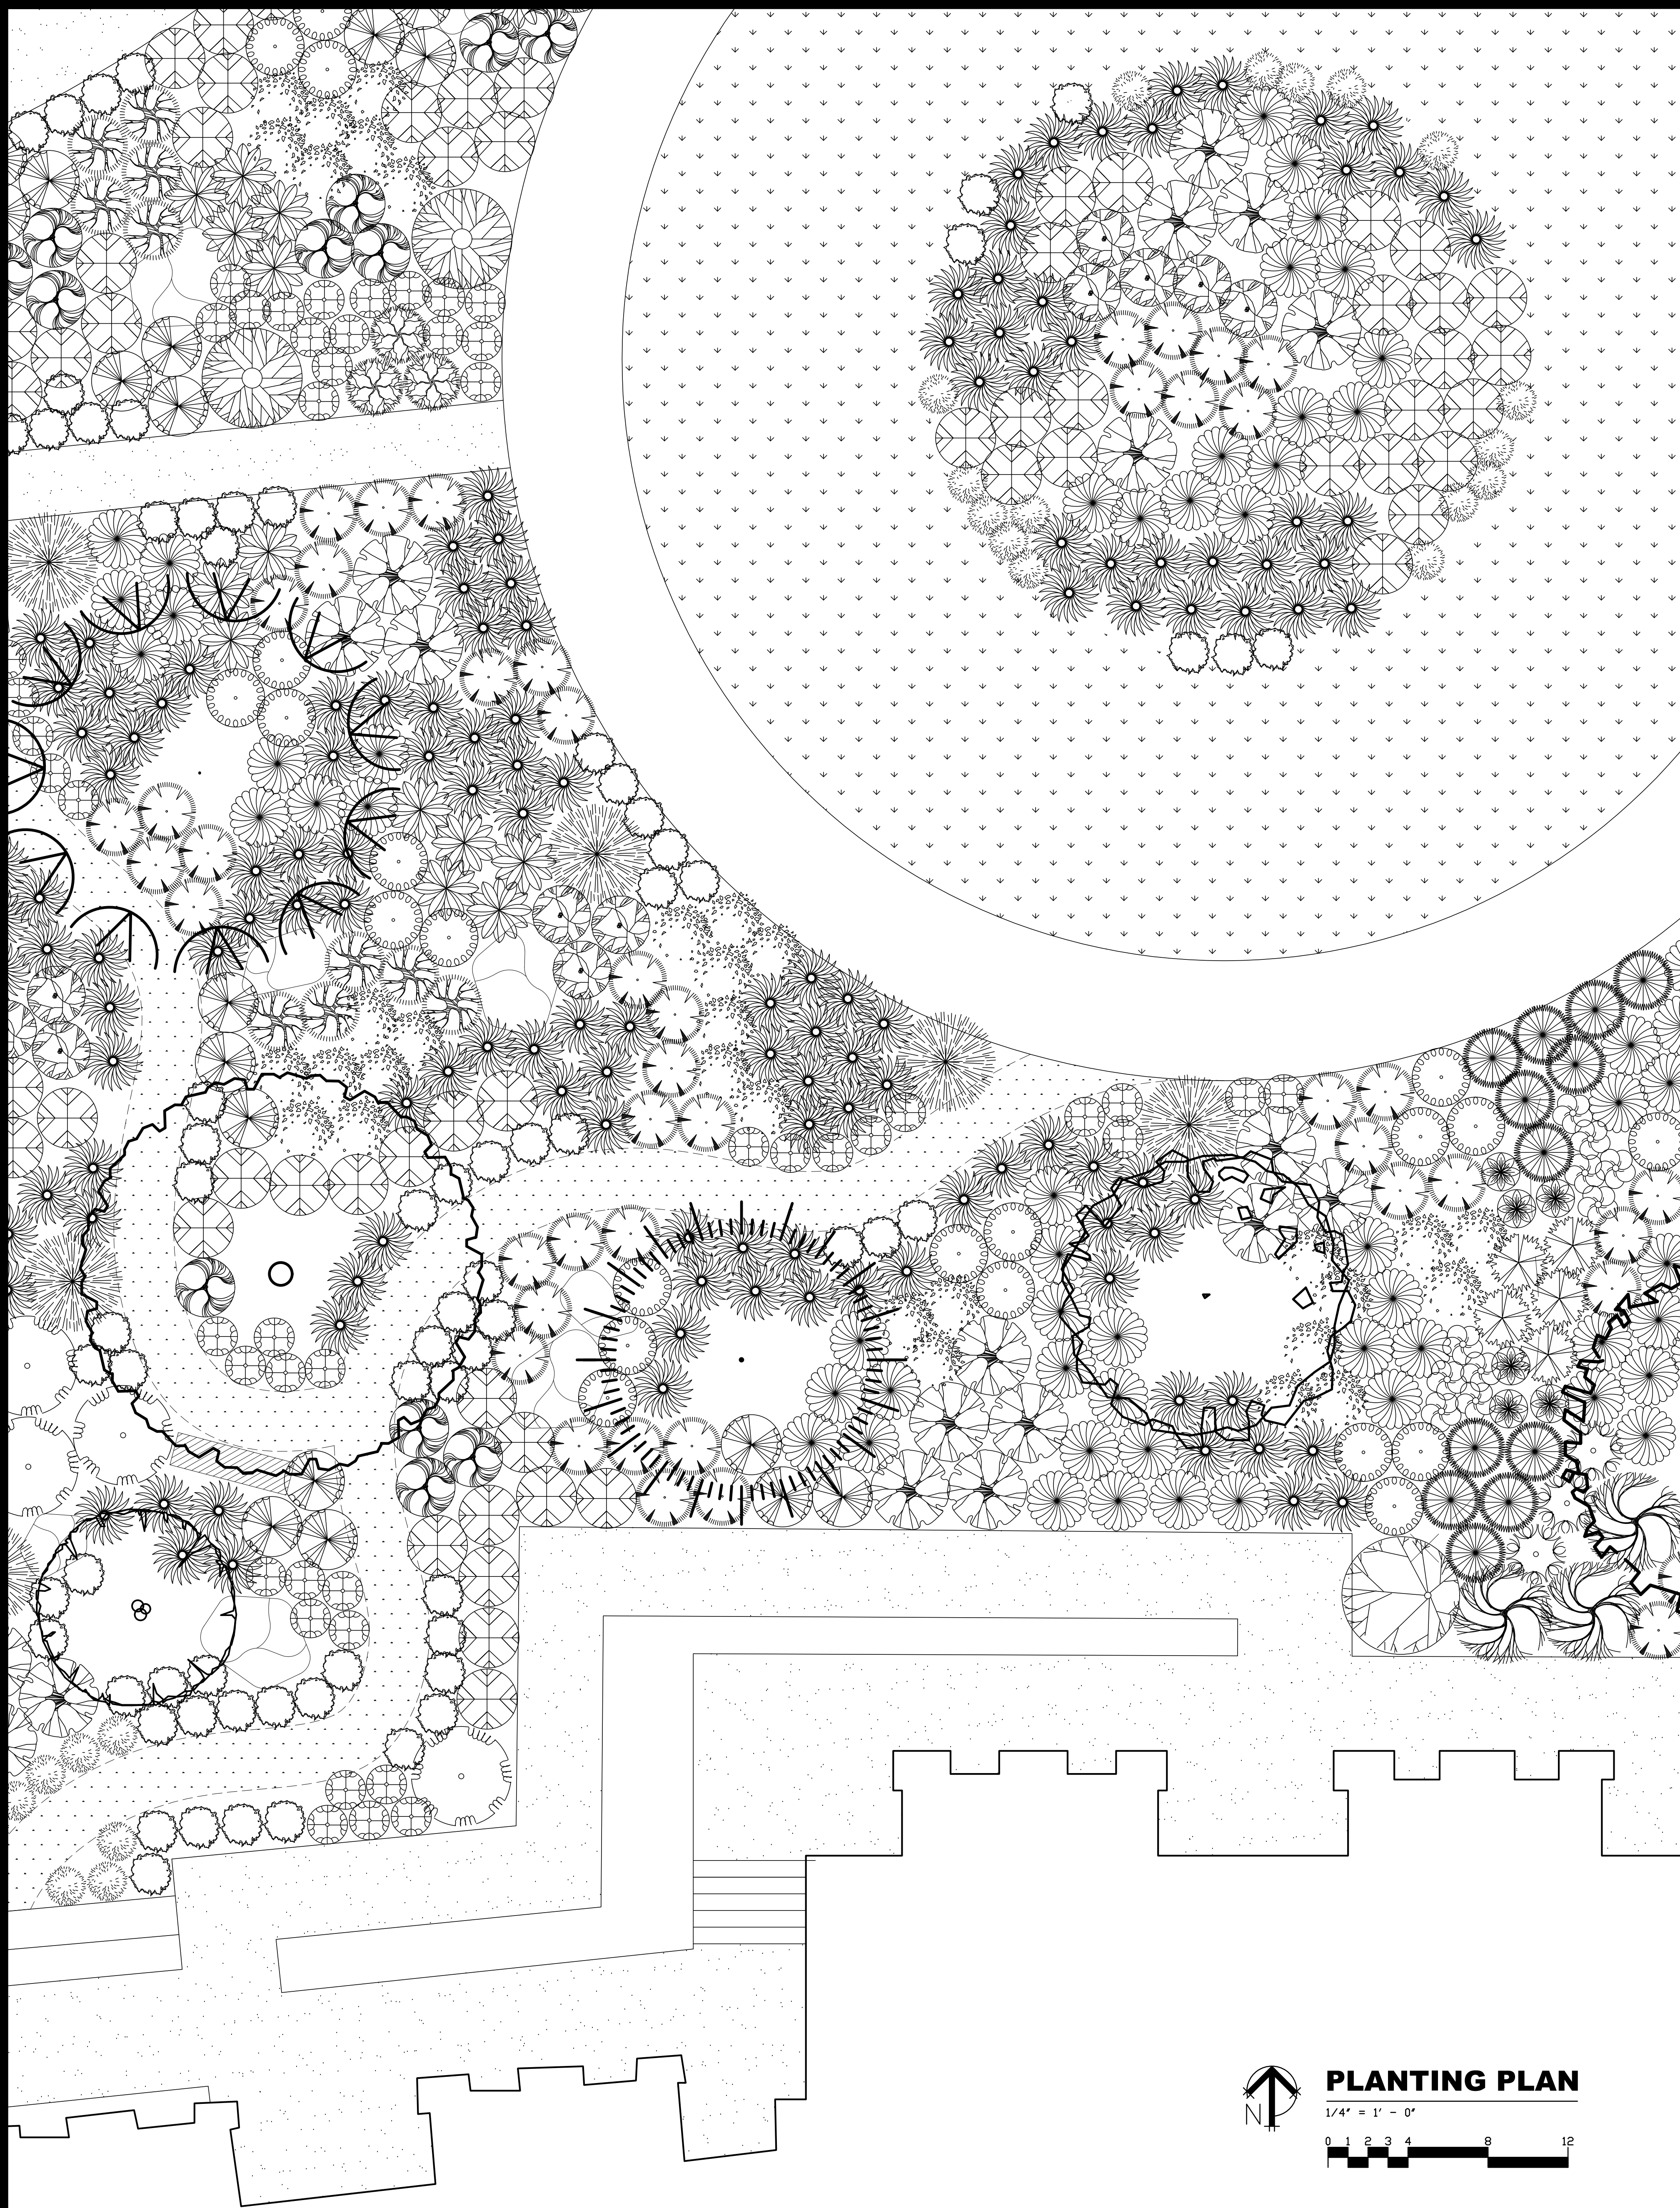

PLANTING PLAN CONT. SEE L-4

PLANT SCHEDULE

SYMBOL	BOTANICAL NAME	COMMON NAME	SIZE	QTY
TREES				
	Arbutus unedo 'Compacta'	Compact Strawberry Tree	24" box	1
	Cercis occidentalis	Western Redbud	24" box	1
	Chilopsis linearis	Desert Willow	24" box	1
	Olea europaea	Olive	36" box	1
	Parkinsonia florida	Blue Palo Verde	24" box	1
	Vitex agnus-castus	Chaste Tree	24" box	1
SHRUBS				
	Achillea millefolium	Common Yarrow	1 gal.	32
	Achillea 'Moonshine'	Moonshine Yarrow	1 gal.	50
	Aloysia citrodora	Lemon Verbena	5 gal.	2
	Anigozanthos hybrids	Kangaroo Paw	1 gal.	11
	Epilobium canum	California Fuchsia	1 gal.	3
	Eriogonum fasciculatum	California Buckwheat	5 gal.	3
	Gaura lindheimeri 'Whirling Butterflies'	Gaura	1 gal.	20
	Helichrysum italicum	Curry Plant	1 gal.	10
	Lavandula x intermedia 'Edelweiss'	Edelweiss Lavender	1 gal.	14
	Lavandula x intermedia 'Phenomenal'	Phenomenal Lavender	1gal.	10
	Lobelia cardinalis	Cardinal Flower	1 gal.	6
	Monardella villosa	Coyote Mint	1 gal.	42
	Muhlenbergia dubia	Pine Muhly	1 gal.	129
	Muhlenbergia rigens	Deer Grass	1 gal.	4
	Nepeta x faassenii 'Walker's Low'	Catmint	1 gal.	50
	Pelargonium tomentosum	Peppermint Geranium	1 gal.	3
	Penstemon heterophyllus 'Margarita BOP'	Penstemon	1 gal.	13
	Salvia chamaedryoides	Germander Sage	1 gal.	17
	Salvia mellifera	Black Sage	5 gal.	1
	Teucrium fruticans	Bush Germander	5 gal.	4
GROUNDCOVERS				
	Carex barbarae	Santa Barbara Sedge	1 gal.	12
	Carex Pansa	California Meadow Sedge	4" pot	2141
	Chamaemelum nobile	Roman Chamomile	4" pot	44
	Dymondia margaretae	Dymondia	4" pot	22
	Juncus patens	California Gray Rush	1 gal.	5
	Sisyrinchium bellum	Blue-Eyed Grass	1 gal.	10
	Thymus citridorus & Thymus vulgaris	Lemon & English Thyme	4" pot	67

J

JEEJ
LANDSCAPE
ARCHITECTURE
STUDENT

PROJECT NAME:

Sisters
Wellness
Garden

PROJECT ADDRESS:

4316 Lanai Rd,
Encino, CA 91436

CLIENT:

Sisters of Social Service
4316 Lanai Rd,
Encino, CA 91436

REVISIONS:

DATE:

06.10.26

SCALE:


As Noted

DRAWN BY:

James Kang


SHEET:

L-4
Planting Plan

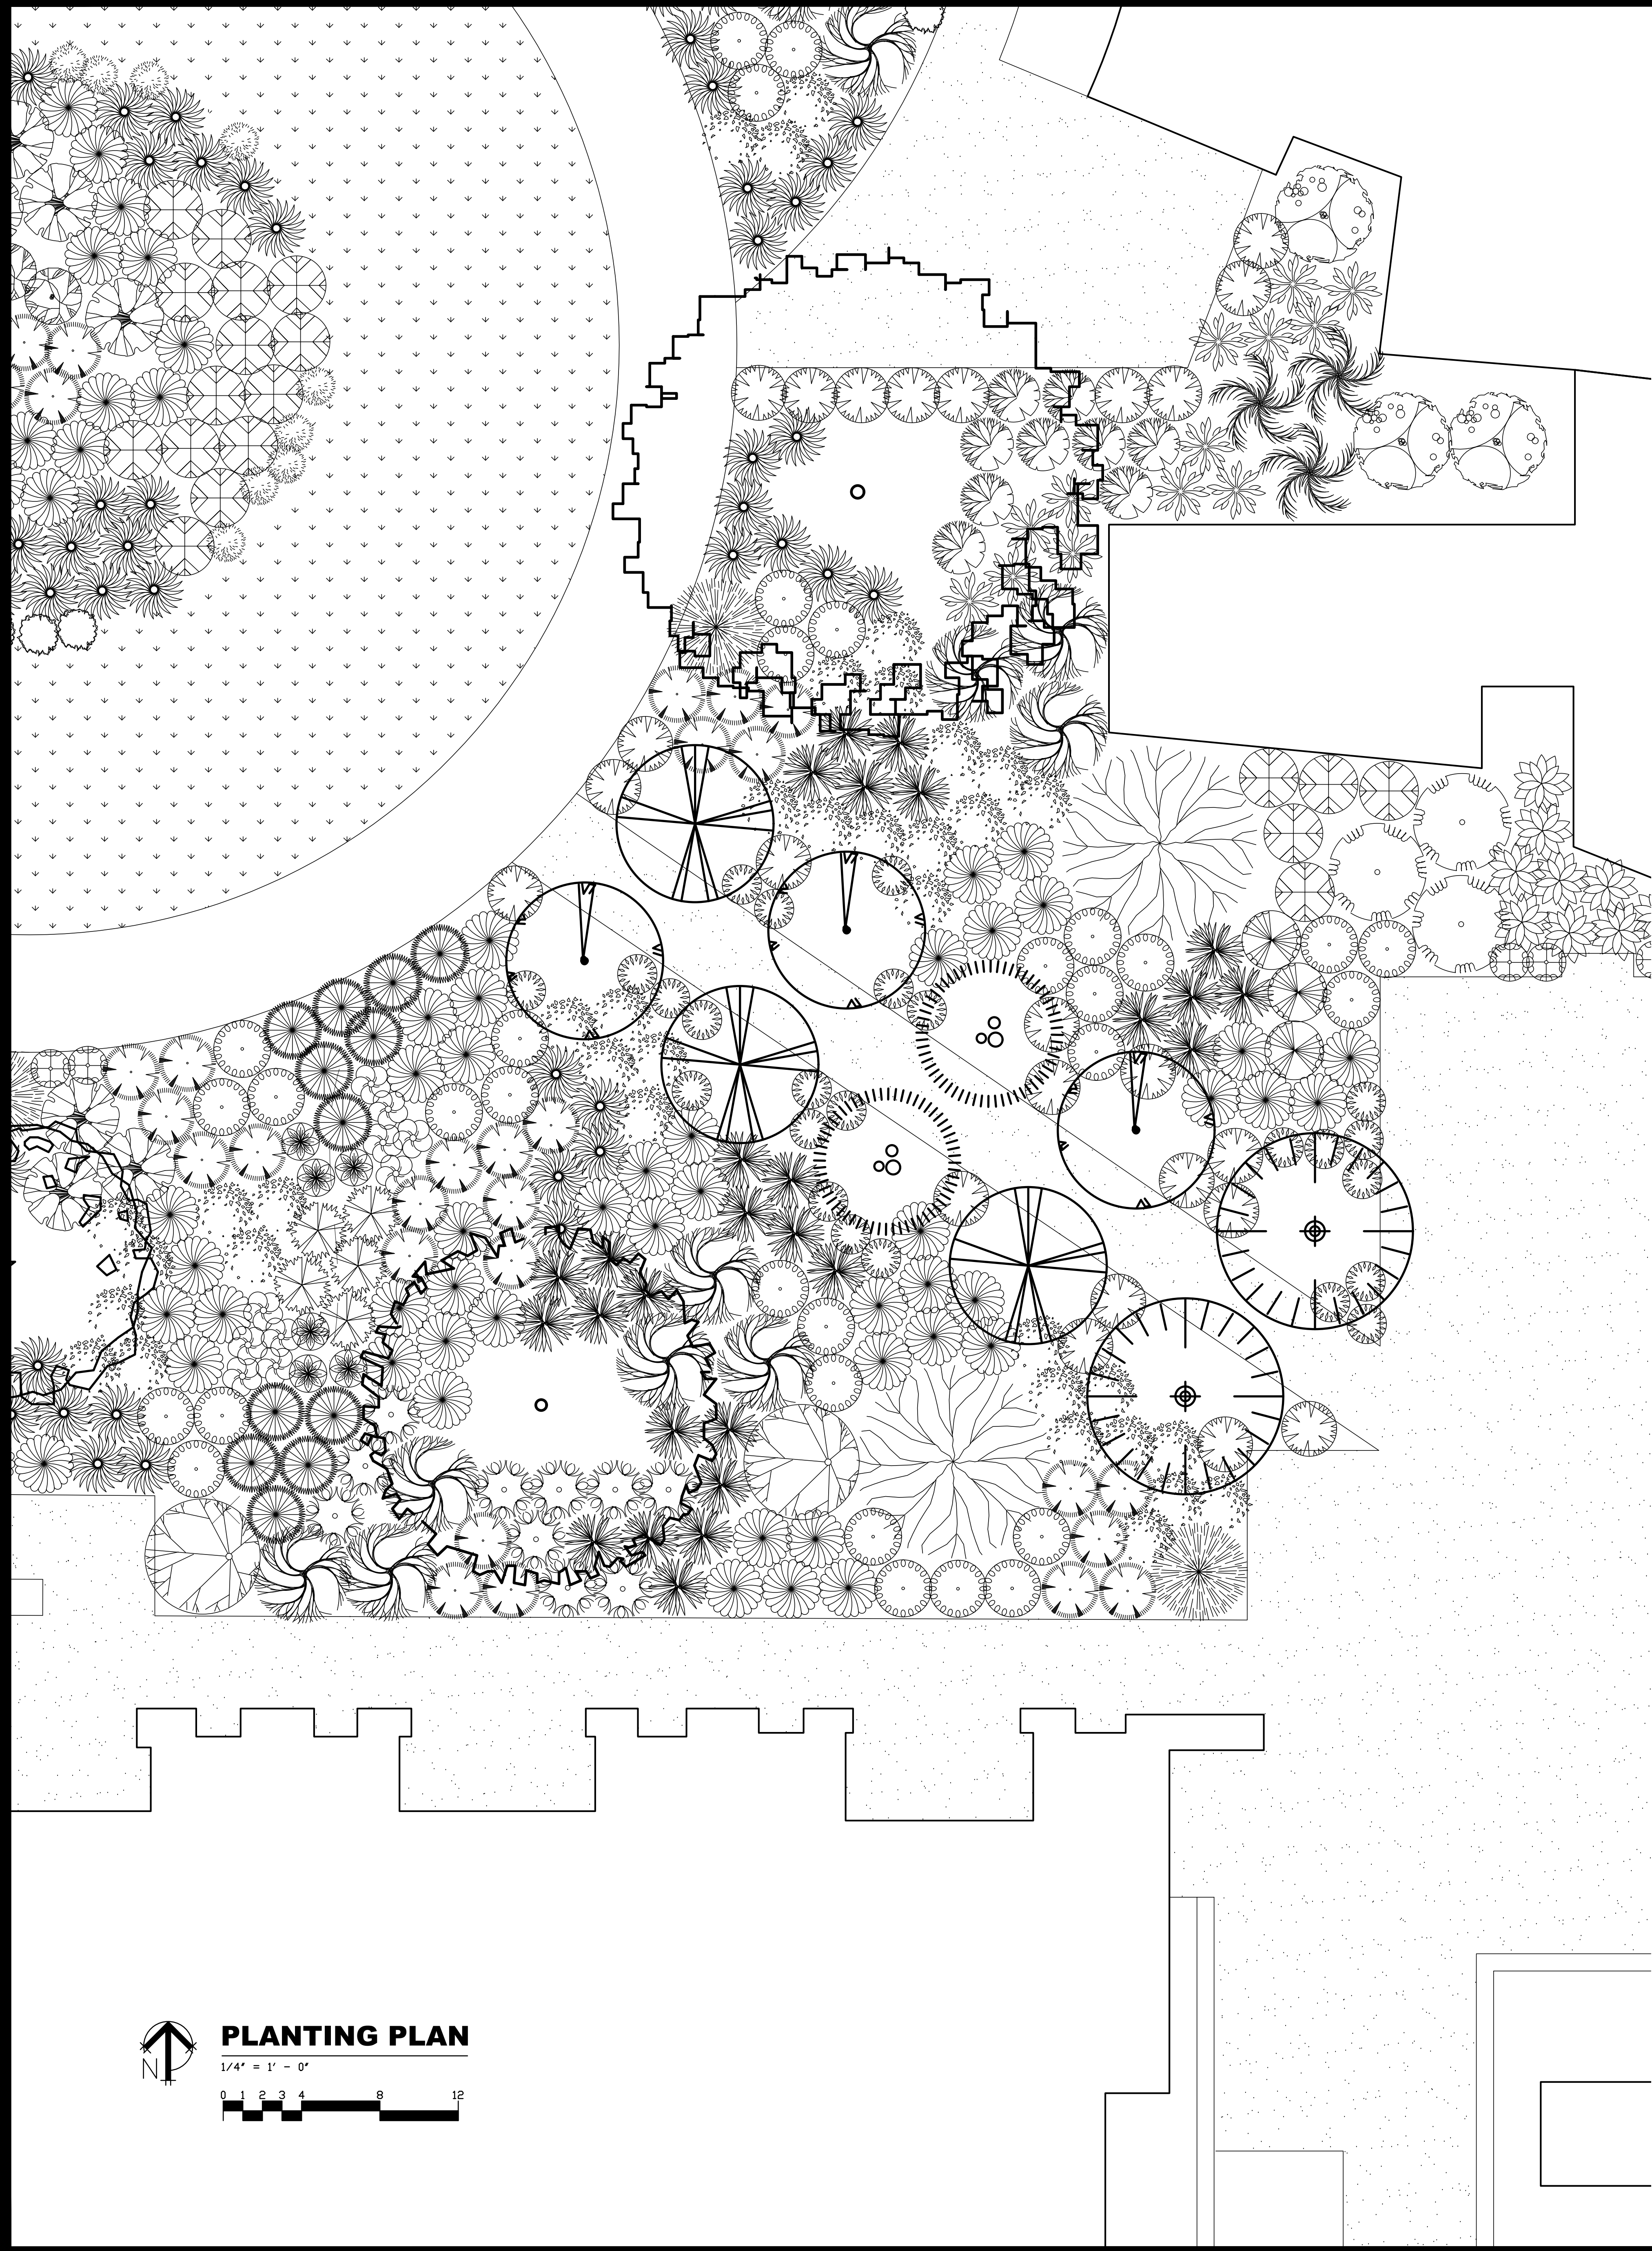

PLANT SCHEDULE (cont.)

SYMBOL	BOTANICAL NAME	COMMON NAME	SIZE	QTY
TREES				
	Ceratonia siliqua	Carob	24" box	1
	Cercis occidentalis	Western Redbud	24" box	1
	Chilopsis linearis	Desert Willow	24" box	1
	Citrus limon 'Meyer'	Meyer Lemon	24" box	3
	Citrus reticulata 'Owari'	Citrus reticulata 'Owari'	24" box	3
	Punica granatum 'Wonderful'	Wonderful Pomegranate	24" box	2
	Ficus carica 'Black Mission'	Black Mission Fig	24" box	2
SHRUBS				
	Achillea millefolium	Common Yarrow	1 gal.	37
	Achillea 'Moonshine'	Moonshine Yarrow	1 gal.	53
	Asclepias fascicularis	Narrowleaf Milkweed	1 gal.	27
	Epilobium canum	California Fuchsia	1 gal.	10
	Eriogonum fasciculatum	California Buckwheat	5 gal.	9
	Gaura lindheimeri 'Whirling Butterflies'	Gaura	1 gal.	29
	Heuchera maxima	Heuchera maxima	1 gal.	9
	Iris douglasiana	Iris douglasiana	1 gal.	13
	Iris germanica white cultivar	White Bearded Iris	1 gal.	9
	Lavandula x intermedia 'Edelweiss'	Edelweiss Lavender	1 gal.	3
	Lobelia cardinalis	Cardinal Flower	1 gal.	6
	Monardella villosa	Coyote Mint	1 gal.	26
	Muhlenbergia dubia	Pine Muhly	1 gal.	34
	Muhlenbergia rigens	Deer Grass	1 gal.	2
	Nepeta x faassenii 'Walker's Low'	Catmint	1 gal.	19
	Polystichum munitum	Western Sword Fern	5 gal.	3
	Salvia chamaedryoides	Germander Sage	1 gal.	5
	Salvia mellifera	Black Sage	5 gal.	2
	Teucrium fruticans	Bush Germander	5 gal.	3
	Vaccinium ovatum	Evergreen Huckleberry	5 gal.	3
GROUNDCOVERS				
	Carex barbarae	Santa Barbara Sedge	1 gal.	12
	Carex Pansa	California Meadow Sedge	4" pot	2141
	Chamaemelum nobile	Roman Chamomile	4" pot	4
	Clinopodium douglasii	Yerba Buena	1 gal.	22
	Dymondia margaretae	Dymondia	4" pot	9
	Fragaria vesca	Woodland Strawberry	4" pot	24
	Juncus patens	California Gray Rush	1 gal.	5
	Sisyrinchium bellum	Blue-Eyed Grass	1 gal.	10

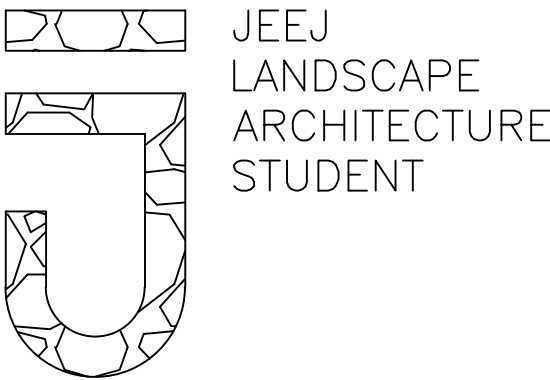

PROJECT NAME:
Sisters
Wellness
Garden

PROJECT ADDRESS:
4316 Lanai Rd,
Encino, CA 91436

CLIENT:
Sisters of Social Service
4316 Lanai Rd,
Encino, CA 91436

















REVISIONS:

DATE: 06.10.26

SCALE: As Noted
DRAWN BY: James Kang

SHEET:
L-5
Planting Plan

PLANT SCHEDULE

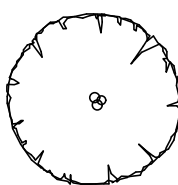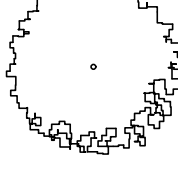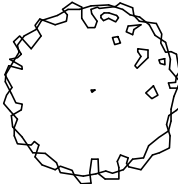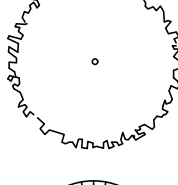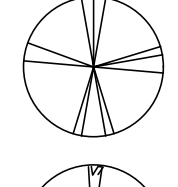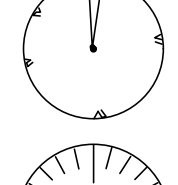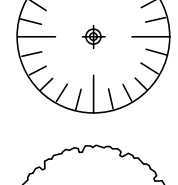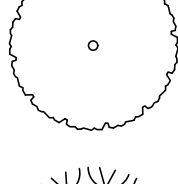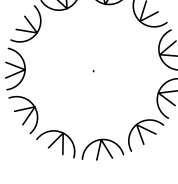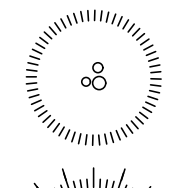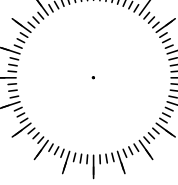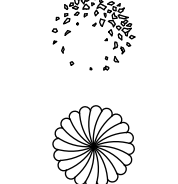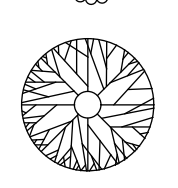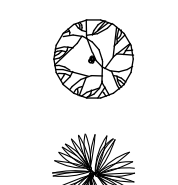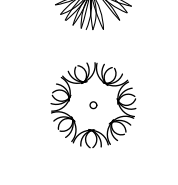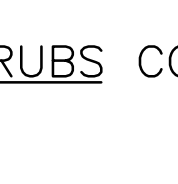SYMBOL	BOTANICAL NAME	COMMON NAME	SIZE	QTY	HEIGHT X SPREAD	WUCOLS	SWR	BLOOM COLOR / SEASON	SOIL REQUIREMENTS	MAINTENANCE
TREES										
	Arbutus unedo 'Compacta'	Compact Strawberry Tree	24" box	1	8-12' x 8-10'	Low	Yes	White-Pink / Fall-Winter	Well-drained soil	Minimal pruning; remove crossing branches
	Ceratonia siliqua	Carob	24" box	1	25-40' x 25-40'	Very Low-Low	Yes	Red-Green / Fall	Well-drained soil	Structural pruning when young
	Cercis occidentalis	Western Redbud	24" box	1	10-20' x 10-20'	Low	Yes	Magenta-Pink / Spring	Well-drained soil	Light structural pruning only
	Chilopsis linearis	Desert Willow	24" box	1	15-25' x 15-20'	Very Low	Yes	Pink-Lavender / Summer-Fall	Excellent drainage	Light pruning; remove basal shoots
	Citrus limon 'Meyer'	Meyer Lemon	24" box	3	8-10' x 7-8'	Medium	No	White / Winter-Spring	Fertile, well-drained soil	Fertilize; annual shaping
	Citrus reticulata 'Owari'	Satsuma Mandarin	24" box	3	8-10' x 7-8'	Medium	No	White / Spring	Fertile, well-drained soil	Light annual pruning
	Ficus carica 'Black Mission'	Black Mission Fig	24" box	2	10-12' x 9-10'	Low	Partial	Inconspicuous / Summer-Fall Fruit	Well-drained soil	Annual size-control pruning
	Olea europaea	Olive	36" box	1	20-30' x 20-30'	Very Low	Yes	Cream-White / Spring	Well-drained soil	Occasional structural pruning
	Parkinsonia florida	Blue Palo Verde	24" box	1	20-30' x 20-30'	Very Low	Yes	Yellow / Spring	Well-drained sandy or rocky soil	Minimal pruning; remove crossing branches
	Punica granatum 'Wonderful'	Wonderful Pomegranate	24" box	2	8-10' x 6-7'	Low	Partial	Orange-red; spring-summer	Well-drained soil	Remove suckers; shape as tree
	Vitex agnus-castus	Chaste Tree	24" box	1	15-20' x 12-18'	Low	Yes	Lavender-purple, summer	Well-drained soil	Annual structural pruning if desired
SHRUBS										
	Achillea millefolium	Common Yarrow	1 gal.	61	1-2' x 2-3'	Low	Yes	White / Spring-Summer	Well-drained soil	Cut back after bloom, divide every few years
	Achillea 'Moonshine'	Moonshine Yarrow	1 gal.	85	18-24" x 2-3'	Low	Yes	Yellow / Spring-Summer	Well-drained soil	Deadhead and cut back annually
	Aloysia citrodora	Lemon Verbena	5 gal.	2	5-7' x 4-6'	Medium	No	White / Summer	Rich, well-drained soil	Seasonal pruning, occasional shaping
	Anigozanthos hybrids	Kangaroo Paw	1 gal.	11	2-4' x 2-3'	Low	Yes	Red-Orange-Yellow / Spring-Summer	Excellent drainage	Remove spent flower stalks and old foliage
	Asclepias fascicularis	Narrowleaf Milkweed	1 gal.	27	2-4' x 1-3'	Low	Yes	Soft Pink-Pale Lavender / Summer-Fall	Well-drained soil	Cut back dormant stems in late winter; remove unwanted seedlings if necessary
	Epilobium canum	California Fuchsia	1 gal.	10	1-3' x 2-4'	Very Low	Yes	Orange-Red / Summer-Fall	Well-drained soil	Cut back annually after bloom

SHRUBS CONT. SEE L-6

PROJECT NAME:

Sisters
Wellness
Garden

PROJECT ADDRESS:

4316 Lanai Rd,
Encino, CA 91436

CLIENT:

Sisters of Social Service
4316 Lanai Rd,
Encino, CA 91436

REVISIONS:

DATE:

06.10.26

SCALE:

As Noted





DRAWN BY:

James Kang

SHEET:

L-6
Plant Schedule

PLANT SCHEDULE (cont.)

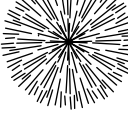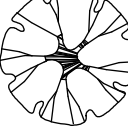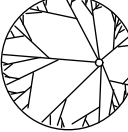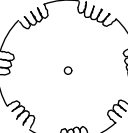SYMBOL	BOTANICAL NAME	COMMON NAME	SIZE	QTY	HEIGHT X SPREAD	WUCOLS	SWR	BLOOM COLOR / SEASON	SOIL REQUIREMENTS	MAINTENANCE
SHRUBS										
	Eriogonum fasciculatum	California Buckwheat	5 gal.	10	3–4' × 4–6'	Very Low	Yes	Cream–Pink / Summer–Fall	Well–drained soil	Minimal pruning; remove old flower stalks
	Gaura lindheimeri 'Whirling Butterflies'	Gaura	1 gal.	46	2–4' × 2–3'	Low	Yes	White / Spring–Fall	Well–drained soil	Cut back annually; occasional deadheading
	Helichrysum italicum	Curry Plant	1 gal.	13	2–3' × 3–4'	Very Low	Yes	Yellow / Summer	Well–drained soil	Light shearing to maintain shape
	Heuchera maxima	Island Alum Root	1 gal.	9	1–2' × 2–3'	Low	Yes	White / Spring	Well–drained soil	Remove spent stalks
	Iris douglasiana	Douglas Iris	1 gal.	13	1.5–3' × 2–3'	Low	Yes	Purple–Blue / spring	Well–drained soil	Remove old foliage; divide
	Iris germanica white cultivar	White Bearded Iris	1 gal.	9	2–3' × 1–2'	Low	Yes	White / Spring	Well–drained soil	Divide periodically
	Lavandula × intermedia 'Edelweiss'	Edelweiss Lavender	1 gal.	21	3–4' × 2–3'	Very Low	Yes	White / Summer	Excellent drainage	Shear lightly after bloom
	Lavandula × intermedia 'Phenomenal'	Phenomenal Lavender	1 gal.	13	3–4' × 2–3'	Very Low	Yes	Deep Violet–Purple / Summer	Excellent drainage	Shear lightly after bloom
	Lobelia cardinalis	Cardinal Flower	1 gal.	6	2–4' × 1–2'	Medium	No	Red / Summer–Fall	Moist soils	Remove spent flower stalks
	Monardella villosa	Coyote Mint	1 gal.	60	1–2' × 2–3'	Low	Yes	Lavender–Purple / Summer	Well–drained soil	Cut back lightly after bloom
	Muhlenbergia dubia	Pine Muhly	1 gal.	155	3–4' × 3–4'	Low	Yes	Tan–Pink Plumes / Fall	Well–drained soil	Cut back every 2–3 years
	Muhlenbergia rigens	Deer Grass	1 gal.	8	3–5' × 4–6'	Very Low	Yes	Tan Flower Spikes / Summer–Fall	Well–drained soil	Comb or cut back every few years
	Nepeta x faassenii 'Walker's Low'	Catmint	1 gal.	68	2–3' × 3–4'	Low	Yes	Lavender–Blue / Spring–Fall	Well–drained soil	Shear after bloom flushes
	Pelargonium tomentosum	Peppermint Geranium	1 gal.	9	1–2' × 2–3'	Medium	No	Pale Pink–White / Summer	Rich, well–drained soil	Cut back periodically to refresh growth
	Penstemon heterophyllus 'Margarita BOP'	Penstemon	1 gal.	16	2–3' × 3–4'	Low	Yes	Violet–Blue / Spring	Excellent drainage	Light pruning after bloom
	Polystichum munitum	Western Sword Fern	5 gal.	3	3–5' × 3–5'	Medium	No	Non–flowering	Rich, organic soil	Remove old fronds
	Salvia chamaedryoides	Germander Sage	1 gal.	19	2–3' × 3–4'	Very Low	Yes	Bright Blue / Spring–Fall	Well–drained soil	Shear lightly to maintain shape
	Salvia mellifera	Black Sage	5 gal.	2	3–5' × 4–8'	Very Low	Yes	Pale Lavender–White / Spring	Dry, well–drained soil	Minimal pruning
	Teucrium fruticans	Bush Germander	5 gal.	7	4–6' × 4–6'	Very Low	Yes	Pale Lavender–Blue / Spring	Well–drained soil	Prune lightly to maintain form
	Vaccinium ovatum	Evergreen Huckleberry	5 gal.	3	4–8' × 3–5'	Medium	No	White–Pink / Spring	Acidic, organic, well–drained soil	Mulch; light pruning
GROUNDCOVERS										
	Carex barbaeae	Santa Barbara Sedge	1 gal.	12	2–3' × 3–4'	Medium	No	Inconspicuous / Spring	Moist soils	Comb or mow annually to refresh foliage
	Carex pansa	California Meadow Sedge	4" pot	2141	4–8" × spreading	Low–Medium	No	Inconspicuous Tan Seedheads / Spring	Well–drained to moderately moist soils	Mow or comb once annually if desired; occasional edging to maintain clean borders
	Chamaemelum nobile	Roman Chamomile	4" pot	54	4–12" × 12–18"	Medium	Partial	White–Yellow / Spring–Summer	Well–drained soil	Shear lightly after bloom; occasional division
	Clinopodium douglasii	Yerba Buena	1 gal.	24	2–4" × spreading	Low–Medium	No	White / Spring–Summer	Organic, well–drained soil	Organic, well–drained soil
	Dymondia margaretae	Dymondia	4" pot	24	1–2" × spreading	Very Low	Yes	Yellow / Summer	Excellent drainage	Very low; occasional edging
	Fragaria vesca	Woodland Strawberry	4" pot	24	4–8" × spreading	Medium	No	White / Spring	Moist, organic soil	Thin runners
	Juncus patens	California Gray Rush	1 gal.	5	2–4' × 2–4'	Medium	No	Brown Flower Clusters / Summer	Moist soils	Cut back or comb annually
	Sisyrinchium bellum	Blue–Eyed Grass	1 gal.	10	1–1.5' × 1–2'	Medium	No	Blue–Violet / Spring	Well–drained to moist soil	Remove spent foliage annually
	Thymus citriodorus & Thymus vulgaris	Lemon & English Thyme	4" pot	71	6–12" × 18–24"	Very Low	Yes	Pale Pink–Lavender / Summer	Excellent drainage	Light trimming after bloom

PROJECT NAME:

Sisters
Wellness
Garden

PROJECT ADDRESS:

4316 Lanai Rd,
Encino, CA 91436

CLIENT:

Sisters of Social Service
4316 Lanai Rd,
Encino, CA 91436

REVISIONS:

DATE:

06.10.26

SCALE:


As Noted

DRAWN BY:


James Kang

SHEET:

L – 7
Plant Schedule

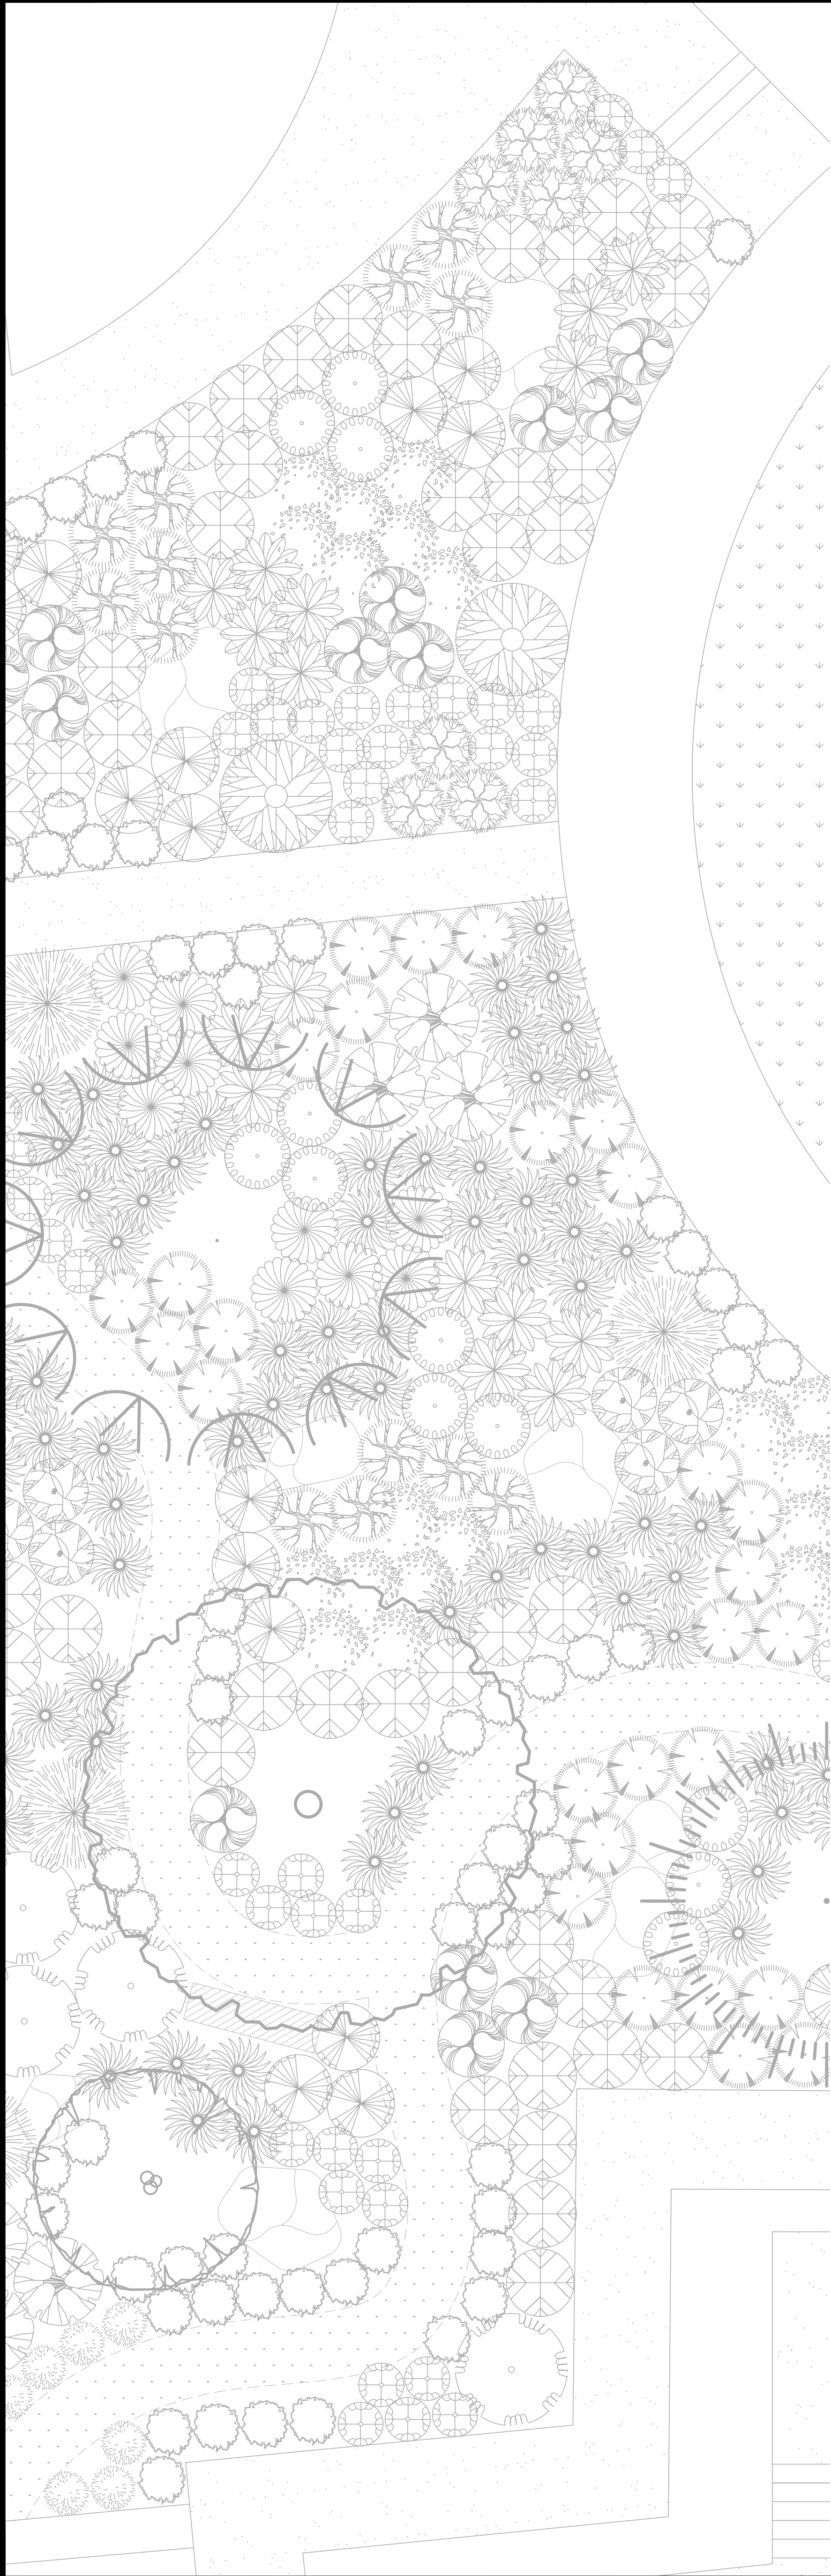

SYMBOL
TREES

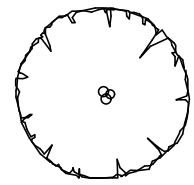

Arbutus unedo 'Compacta'

Compact Strawberry Tree

Evergreen


●

●

●

●

●

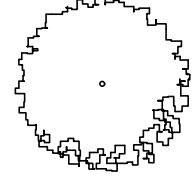

Ceratonia siliqua


Carob

Evergreen

●

●

●

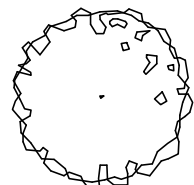

Cercis occidentalis


Western Redbud

Deciduous

●

●

●

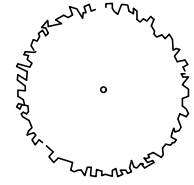

Chilopsis linearis

Desert Willow

Deciduous

●

●


●

●

●

●

●

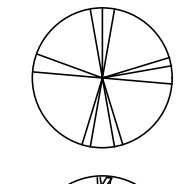

Citrus limon 'Meyer'

Meyer Lemon

Evergreen

F


● F

●

●

F

F

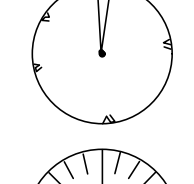

Citrus reticulata 'Owari'

Satsuma Mandarin

Evergreen

F

●


●

●

F

F

F

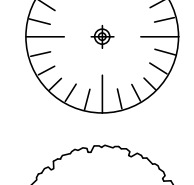

Ficus carica 'Black Mission'

Black Mission Fig


Deciduous

F

● F

● F

F

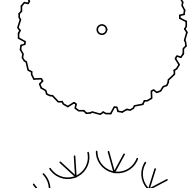

Olea europaea


Olive

Evergreen

●

●

●

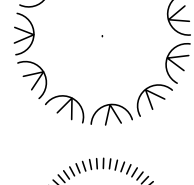

Parkinsonia florida

Blue Palo Verde


Deciduous

●

●

●

●

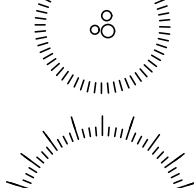

Punica granatum 'Wonderful'

Wonderful Pomegranate

Deciduous

●

●

●

●


●

●

F

● F

● F

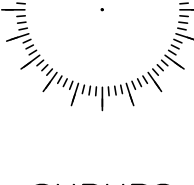

Vitex agnus-castus

Chaste Tree

Deciduous

●

●

●

●

●



Achillea millefolium

Common Yarrow

Herbaceous Perennial


●

●

●

●

●

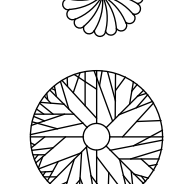

Achillea 'Moonshine'

Moonshine Yarrow

Herbaceous Perennial


●

●

●

●

●

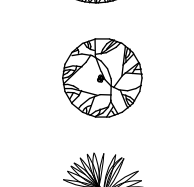

Aloysia citrodora

Lemon Verbena


Deciduous

●

●

●

●

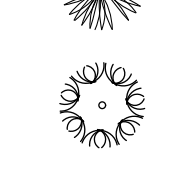

Anigozanthos hybrids

Kangaroo Paw

Evergreen


●

●

●

●

●

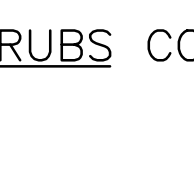

Asclepias fascicularis

Narrowleaf Milkweed

Herbaceous Perennial

●

●

●

●

●

●



Epilobium canum

California Fuchsia

Herbaceous Perennial

●

●

●


●

●

●

SHRUBS CONT. SEE L-8

SHRUBS

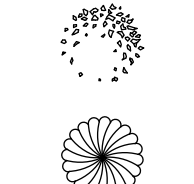

Achillea millefolium

Common Yarrow

Herbaceous Perennial


●

●

●

●

●

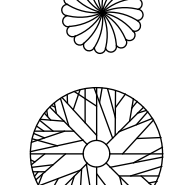

Achillea 'Moonshine'

Moonshine Yarrow

Herbaceous Perennial


●

●

●

●

●

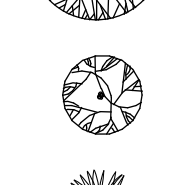

Aloysia citrodora

Lemon Verbena


Deciduous

●

●

●

●

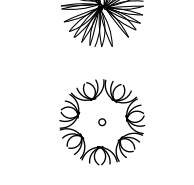

Anigozanthos hybrids

Kangaroo Paw

Evergreen

●

●

●

●

●



Asclepias fascicularis

Narrowleaf Milkweed

Herbaceous Perennial

●

●

●

●

●

●



Epilobium canum

California Fuchsia

Herbaceous Perennial

●

●

●

●

●

PROJECT NAME:

Sisters
Wellness
Garden

PROJECT ADDRESS:

4316 Lanai Rd,
Encino, CA 91436

CLIENT:

Sisters of Social Service
4316 Lanai Rd,
Encino, CA 91436

REVISIONS:

DATE:

06.10.26

SCALE:


As Noted

DRAWN BY:


James Kang

SHEET:


L-8
Plant Calendar

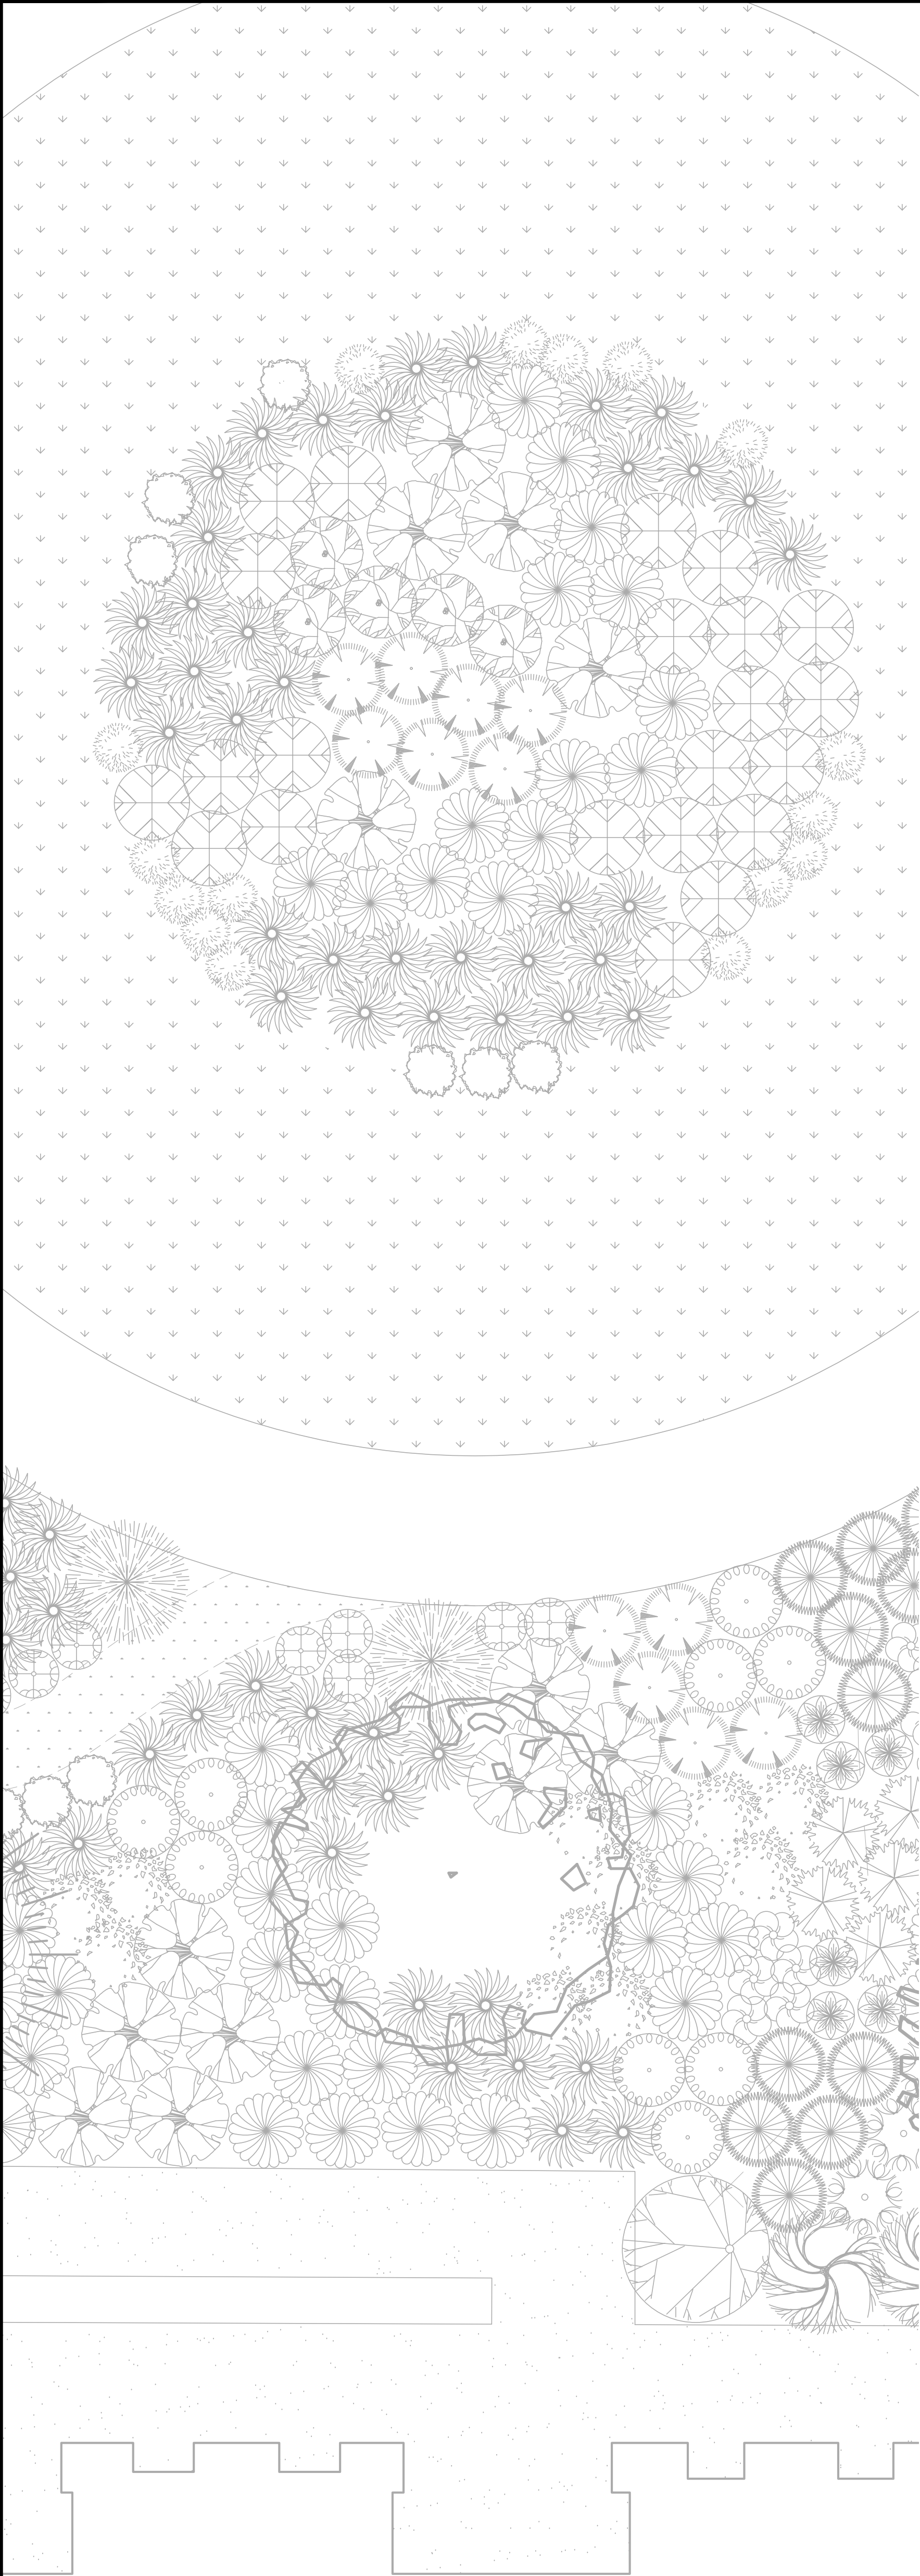


SYMBOL
SHRUBS

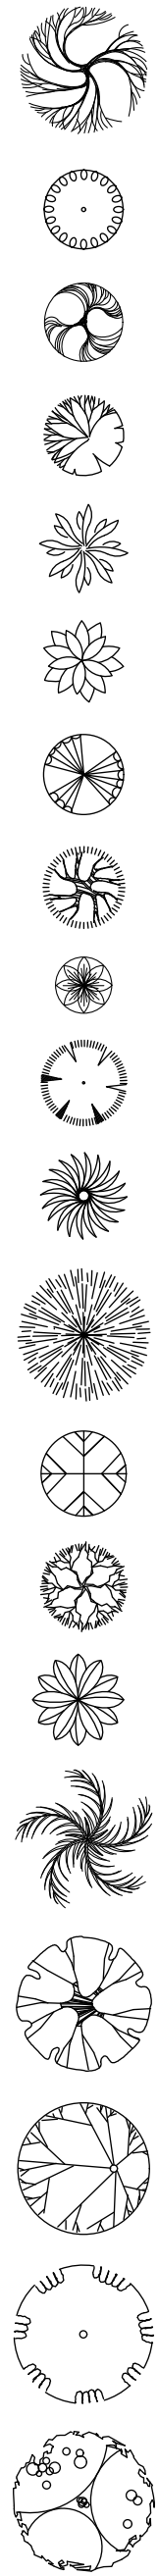

GROUNDCOVERS

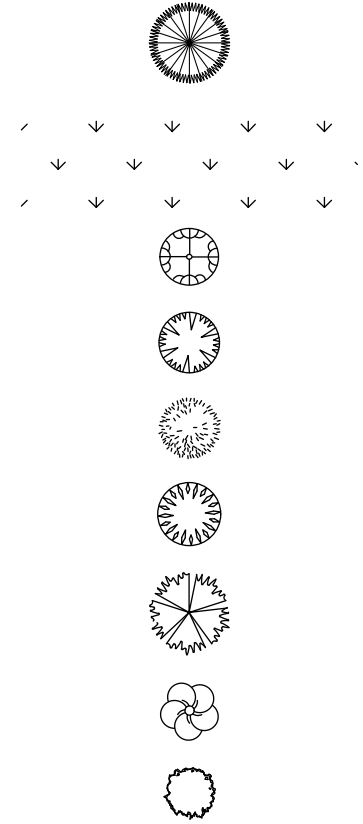

BOTANICAL NAME	COMMON NAME	EVERGREEN / DECIDUOUS	JAN	FEB	MAR	APR	MAY	JUN	JUL	AUG	SEP	OCT	NOV	DEC
Eriogonum fasciculatum	California Buckwheat	Evergreen					●	●	●	●	●	●	●	
Gaura lindheimeri 'Whirling Butterflies'	Gaura	Herbaceous Perennial			●	●	●	●	●	●	●	●	●	
Helichrysum italicum	Curry Plant	Evergreen					●	●	●	●				
Heuchera maxima	Island Alum Root	Evergreen				●	●	●	●					
Iris douglasiana	Douglas Iris	Evergreen		●	●	●	●	●						
Iris germanica white cultivar	White Bearded Iris	Semi-Evergreen		●	●	●	●	●						
Lavandula × intermedia 'Edelweiss'	Edelweiss Lavender	Evergreen		●	●	●	●	●		●	●			
Lavandula × intermedia 'Phenomenal'	Phenomenal Lavender	Evergreen		●	●	●	●	●		●	●			
Lobelia cardinalis	Cardinal Flower	Herbaceous Perennial						●	●	●	●	●		
Monardella villosa	Coyote Mint	Semi-Evergreen					●	●	●	●	●	●		
Muhlenbergia dubia	Pine Muhly	Evergreen								●	●	●	●	
Muhlenbergia rigens	Deer Grass	Evergreen						●	●	●	●	●		
Nepeta x faassenii 'Walker's Low'	Catmint	Semi-Evergreen				●	●	●						
Pelargonium tomentosum	Peppermint Geranium	Evergreen					●	●	●	●	●			
Penstemon heterophyllus 'Margarita BOP'	Penstemon	Evergreen			●	●	●	●						
Polystichum munitum	Western Sword Fern	Evergreen	T	T	T	T	T	T	T	T	T	T	T	T
Salvia chamaedryoides	Germander Sage	Evergreen			●	●	●	●	●	●	●	●		
Salvia mellifera	Black Sage	Evergreen			●	●	●	●						
Teucrium fruticans	Bush Germander	Evergreen			●	●	●	●						
Vaccinium ovatum	Evergreen Huckleberry	Evergreen			●	●	●	●						
Carex barbarae	Santa Barbara Sedge	Evergreen	T	T	●	●	T	T	T	T	T	T	T	T
Carex pansa	California Meadow Sedge	Evergreen	T	T	●	●	●	T	T	T	T	T	T	T
Chamaemelum nobile	Roman Chamomile	Evergreen			●	●	●	●	●					
Clinopodium douglasii	Yerba Buena	Evergreen			●	●	●	●	●					
Dymondia margaretae	Dymondia	Evergreen					●	●	●	●	●			
Fragaria vesca	Woodland Strawberry	Evergreen				●	●	●	●					
Juncus patens	California Gray Rush	Evergreen	T	T	T	●	●	●	T	T	T	T	T	T
Sisyrinchium bellum	Blue-Eyed Grass	Semi-Evergreen			●	●	●	●						
Thymus citriodorus & Thymus vulgaris	Lemon & English Thyme	Evergreen				●	●	●	●	●				

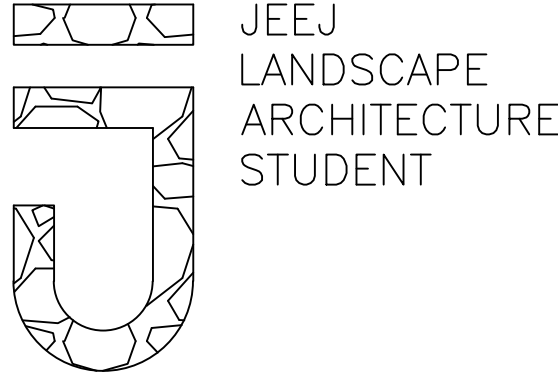

PROJECT NAME:
Sisters
Wellness
Garden

PROJECT ADDRESS:
4316 Lanai Rd,
Encino, CA 91436

CLIENT:
Sisters of Social Service
4316 Lanai Rd,
Encino, CA 91436

REVISIONS:

DATE:
06.10.26

SCALE:
As Noted

DRAWN BY:
James Kang

SHEET:
L-9
Plant Calendar

PROJECT NAME:
Sisters
Wellness
Garden

PROJECT ADDRESS:
4316 Lanai Rd,
Encino, CA 91436


CLIENT:
Sisters of Social Service
4316 Lanai Rd,
Encino, CA 91436

REVISIONS:

DATE: 06.10.26
SCALE: As Noted
DRAWN BY: James Kang
SHEET:




Achillea millefolium
Common Yarrow

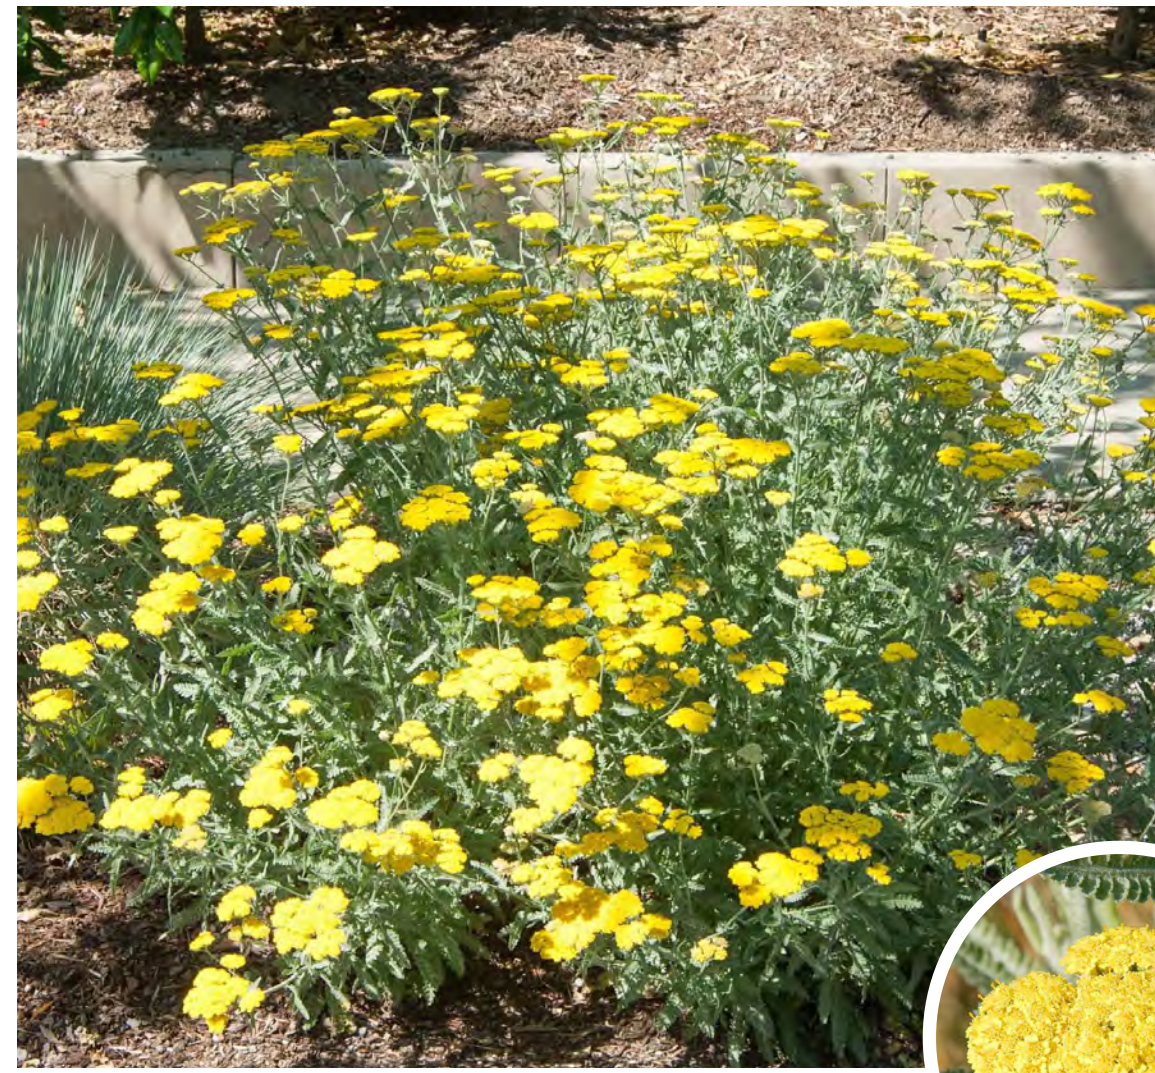

Achillea 'Moonshine'
Moonshine Yarrow



Aloysia citrodora
Lemon Verbena

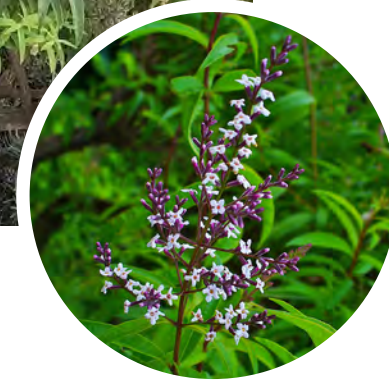


Anigozanthos hybrids
Kangaroo Paw



Carex barbarae
Santa Barbara Sedge



Carex pansa
California Meadow Sedge

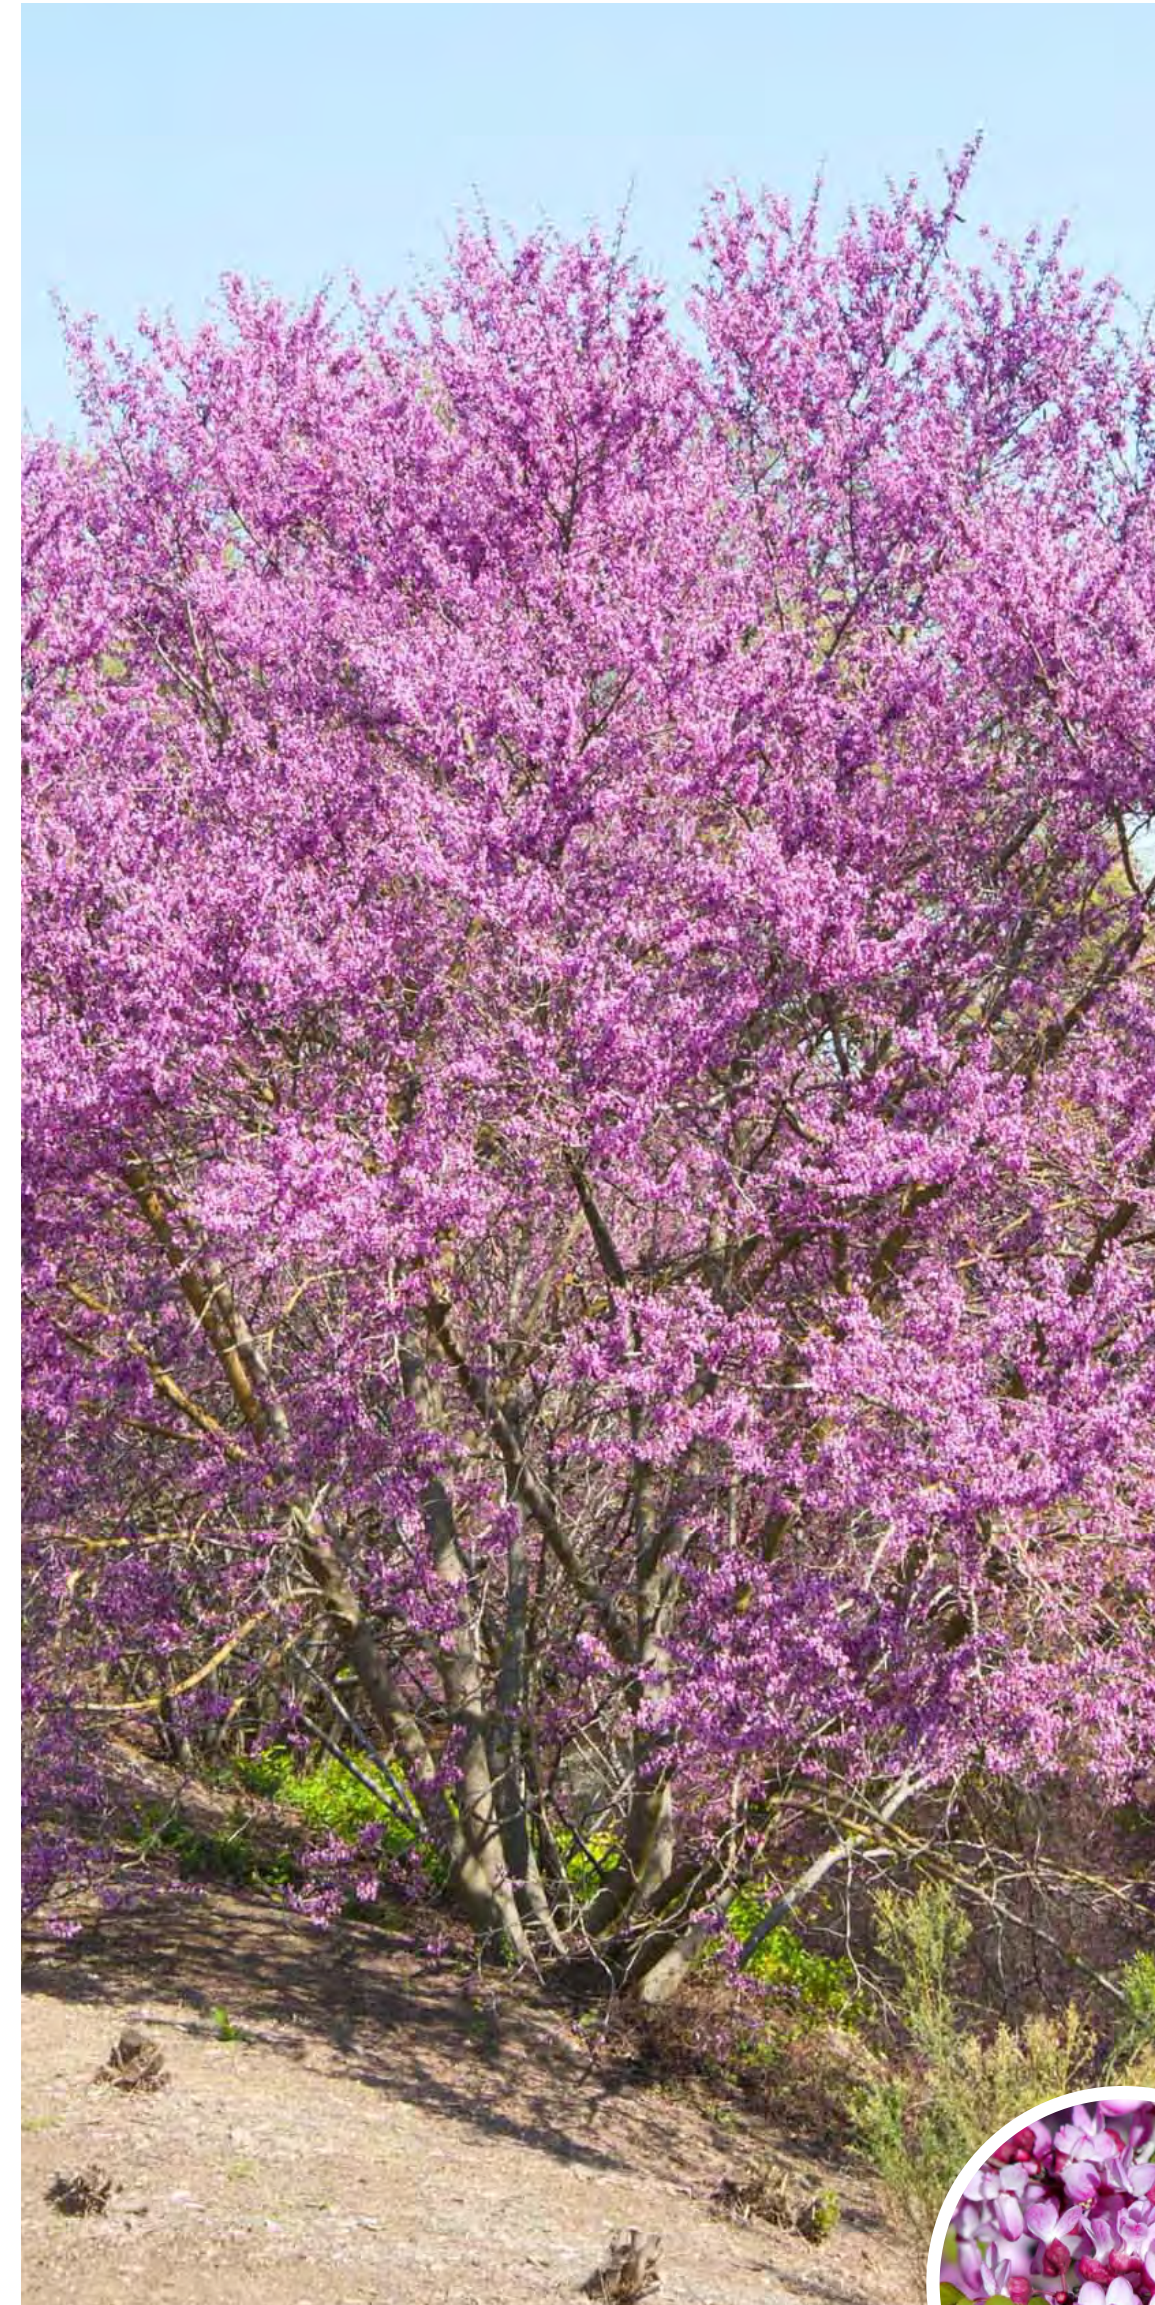

Cercis occidentalis
Western Redbud



Chamaemelum nobile
Roman Chamomile



Arbutus unedo 'Compacta'
Compact Strawberry Tree



Chilopsis linearis
Desert Willow



Dymondia margaretae
Dymondia



Gaura lindheimeri 'Whirling Butterflies'
Gaura



Helichrysum italicum
Curry Plant



Epilobium canum
California Fuchsia



Juncus patens
California Gray Rush



Eriogonum fasciculatum
California Buckwheat



Lavandula x intermedia 'Edelweiss'
Edelweiss Lavender



PROJECT NAME:

Sisters
Wellness
Garden

PROJECT ADDRESS:

4316 Lanai Rd,
Encino, CA 91436

CLIENT:

Sisters of Social Service
4316 Lanai Rd,
Encino, CA 91436

REVISIONS:

DATE:

06.10.26

SCALE:

As Noted

DRAWN BY:

James Kang

SHEET:

L-11
Plant Photos



Lavandula angustifolia 'Hidcote Blue'
Hidcote Lavender



Lobelia cardinalis
Cardinal Flower



Monardella villosa
Coyote Mint




Muhlenbergia dubia
Pine Muhly



Muhlenbergia rigens
Deer Grass



Nepeta x faassenii 'Walker's Low'
Catmint

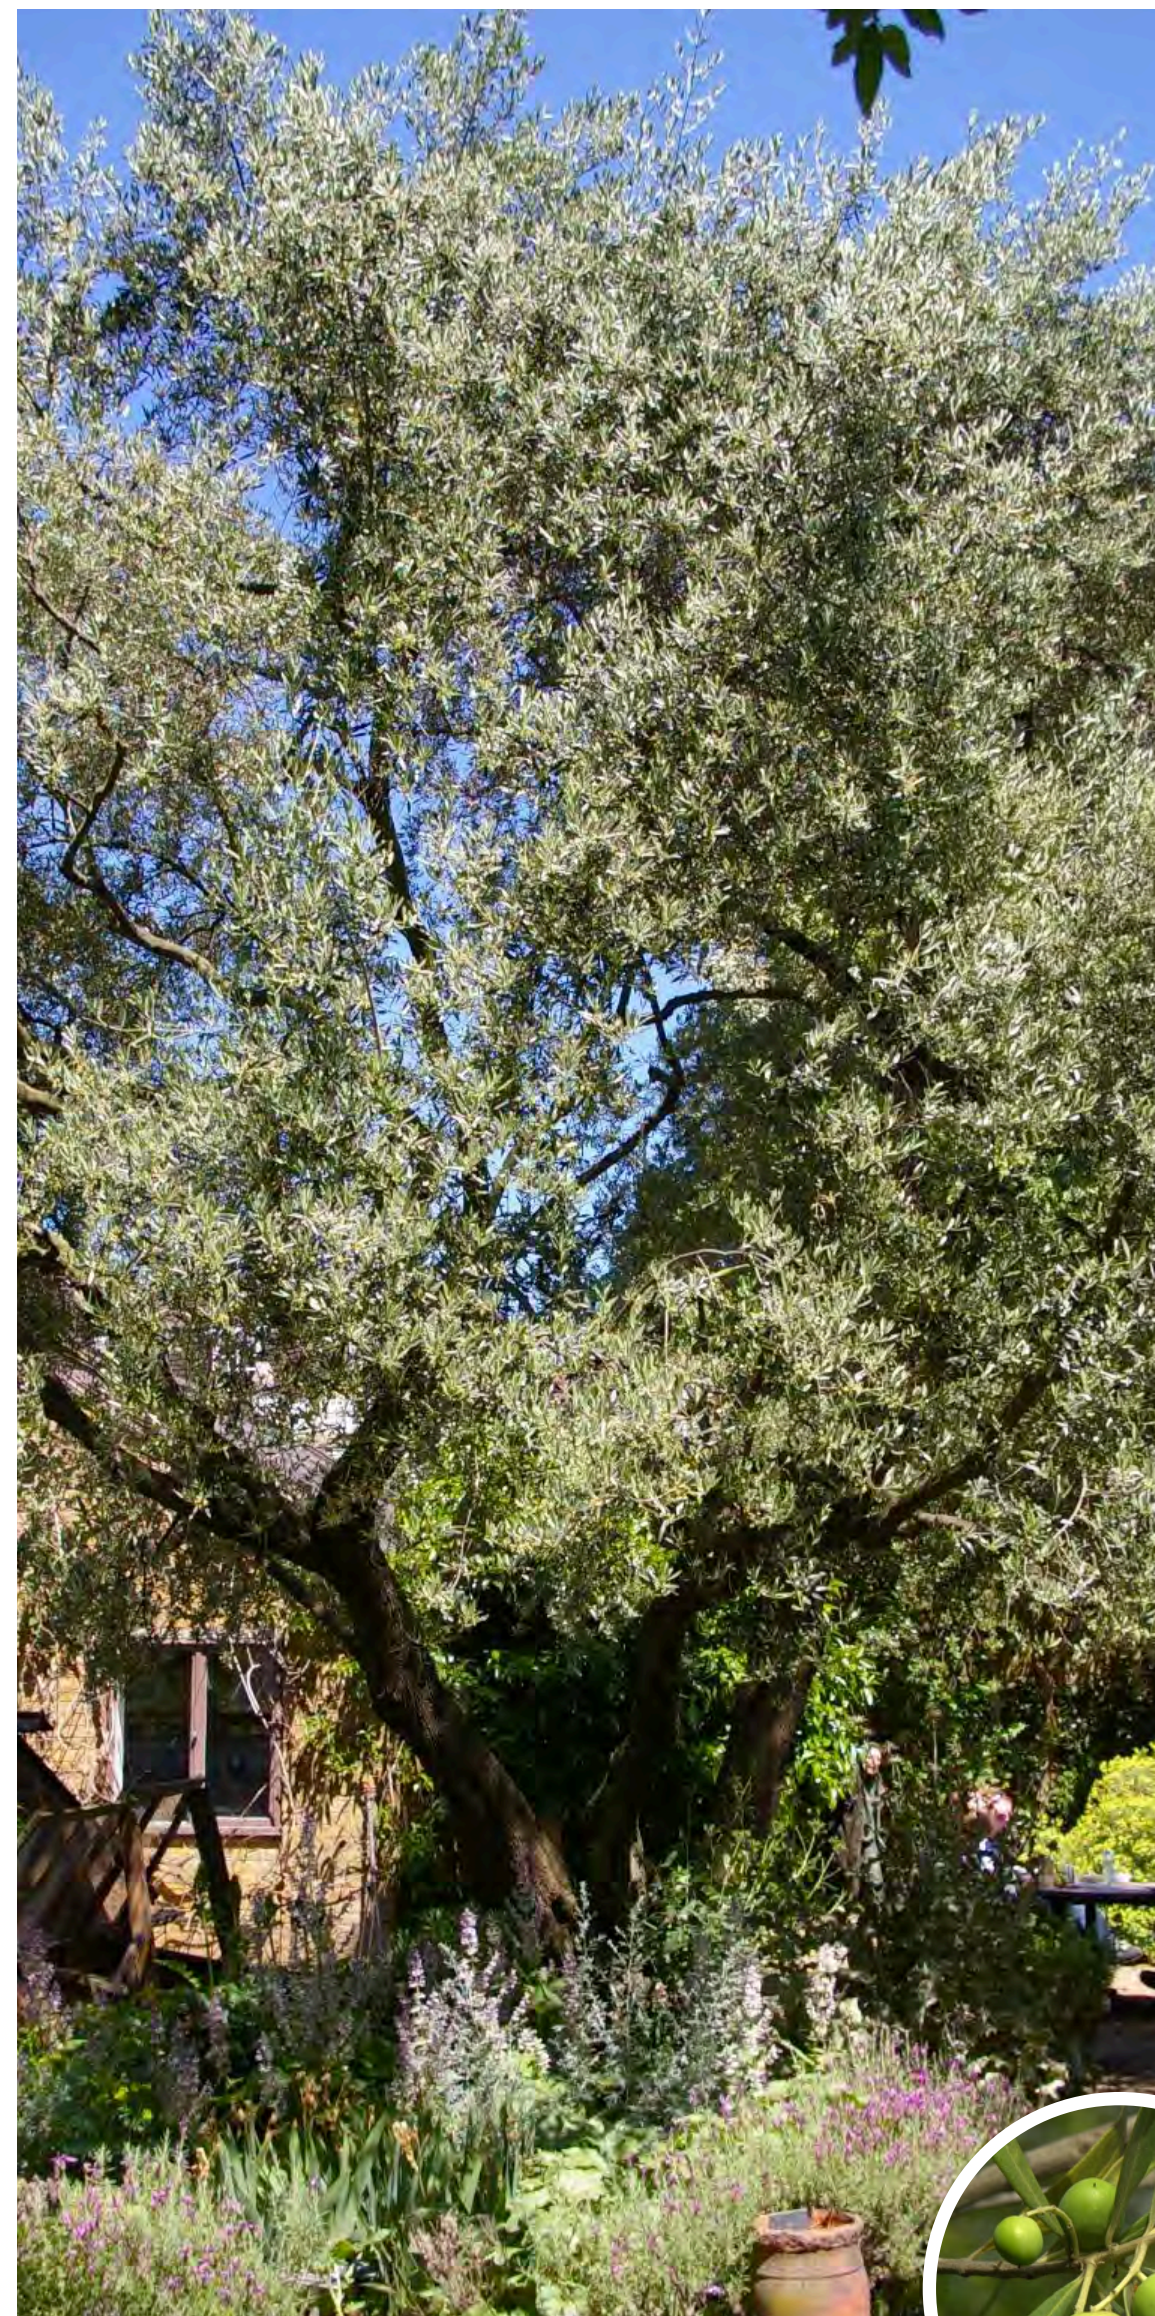


Olea europaea
Olive



Parkinsonia florida
Blue Palo Verde




Pelargonium tomentosum
Peppermint Geranium

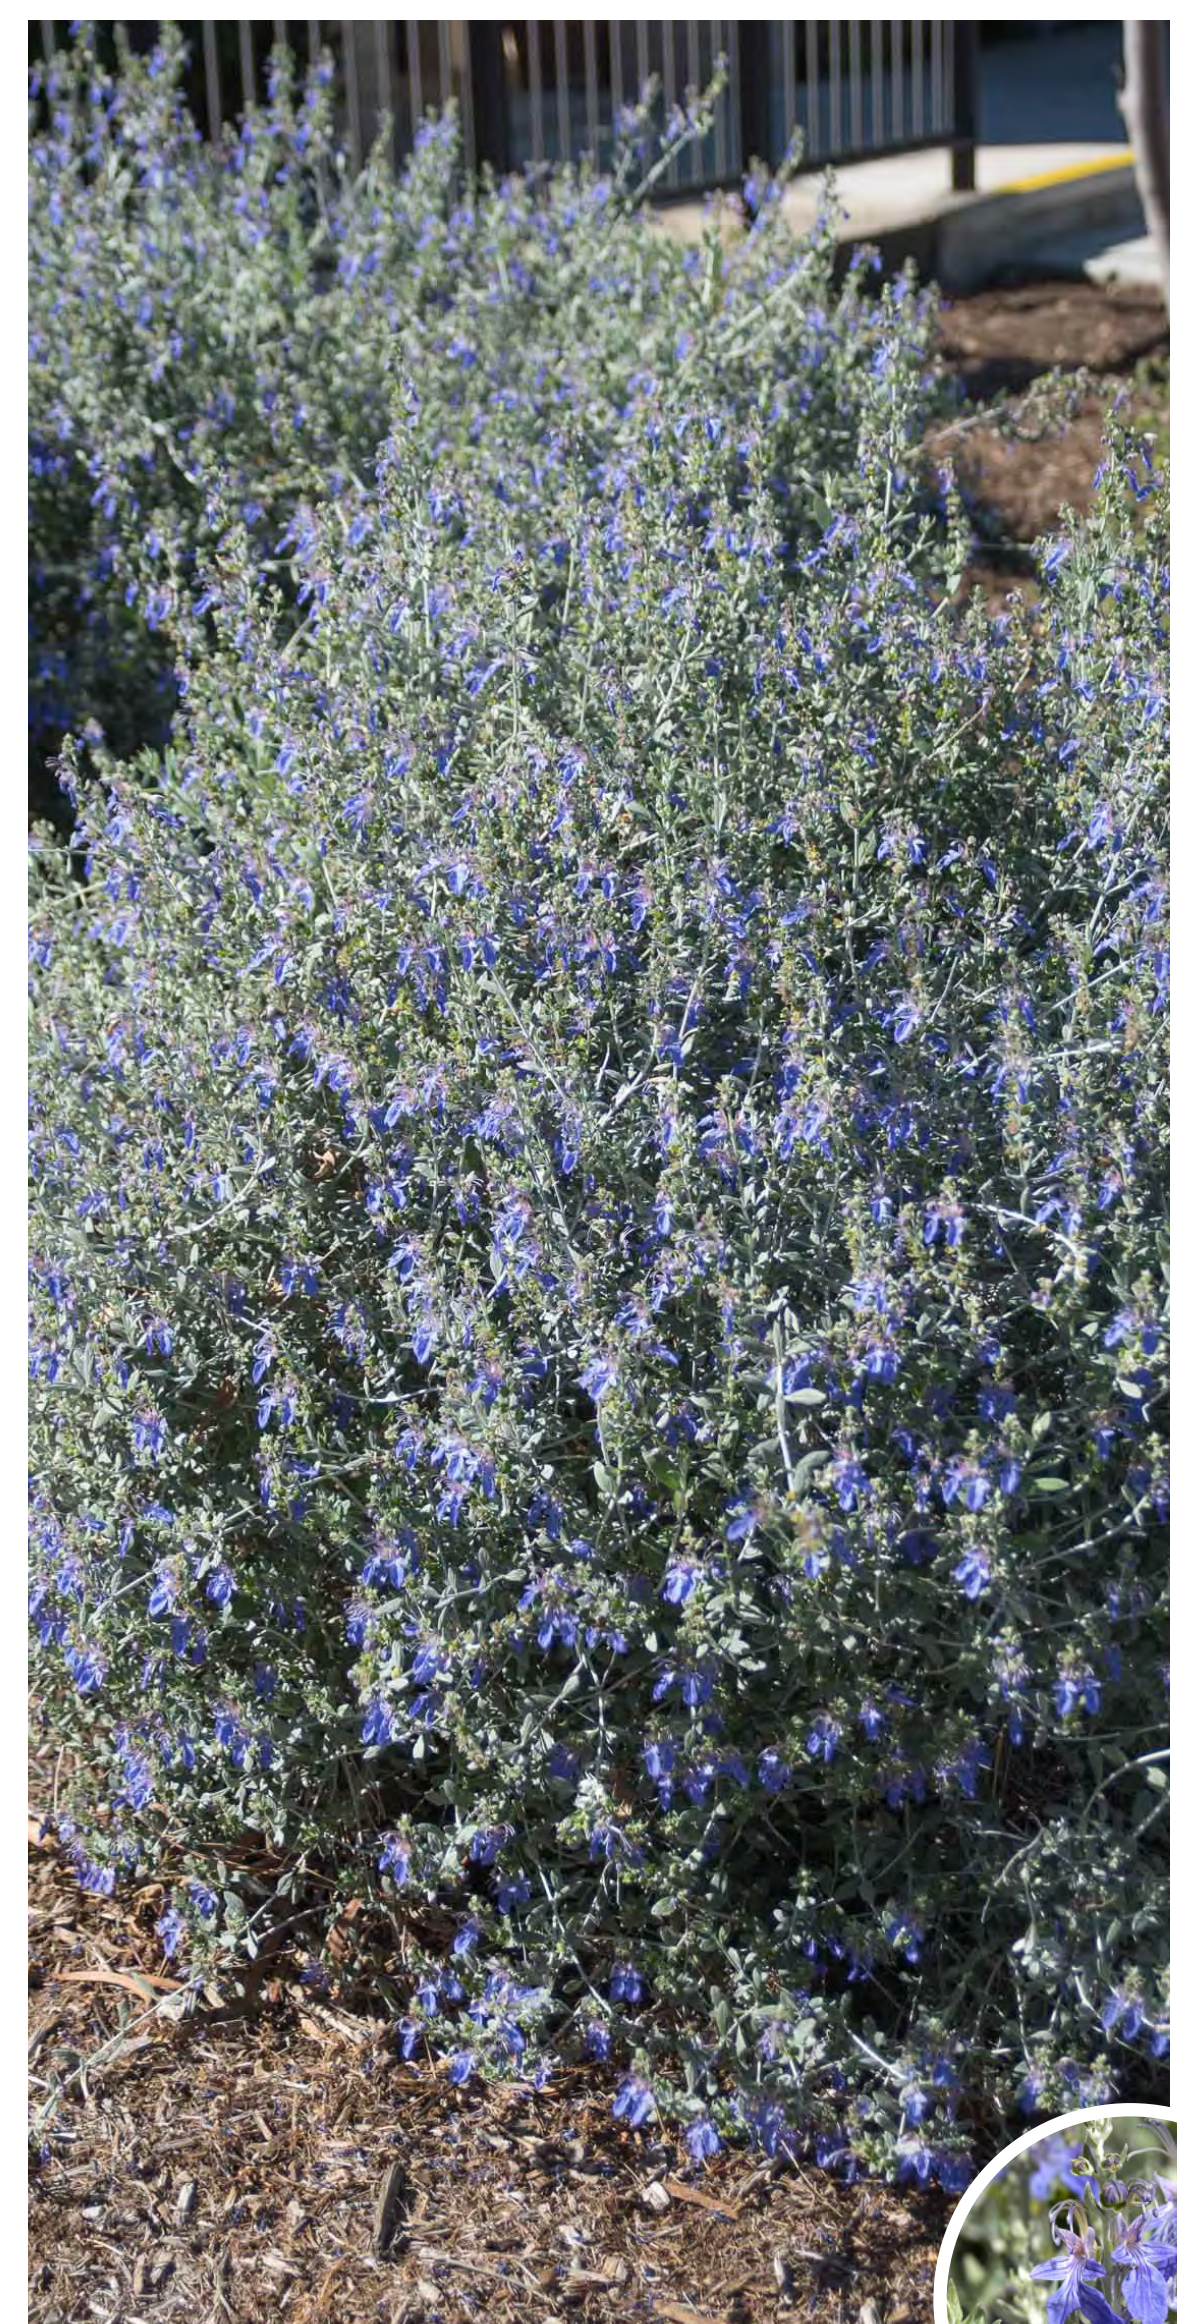

Teucrium fruticans
Bush Germander



Penstemon heterophyllus 'Margarita BOP'
Penstemon

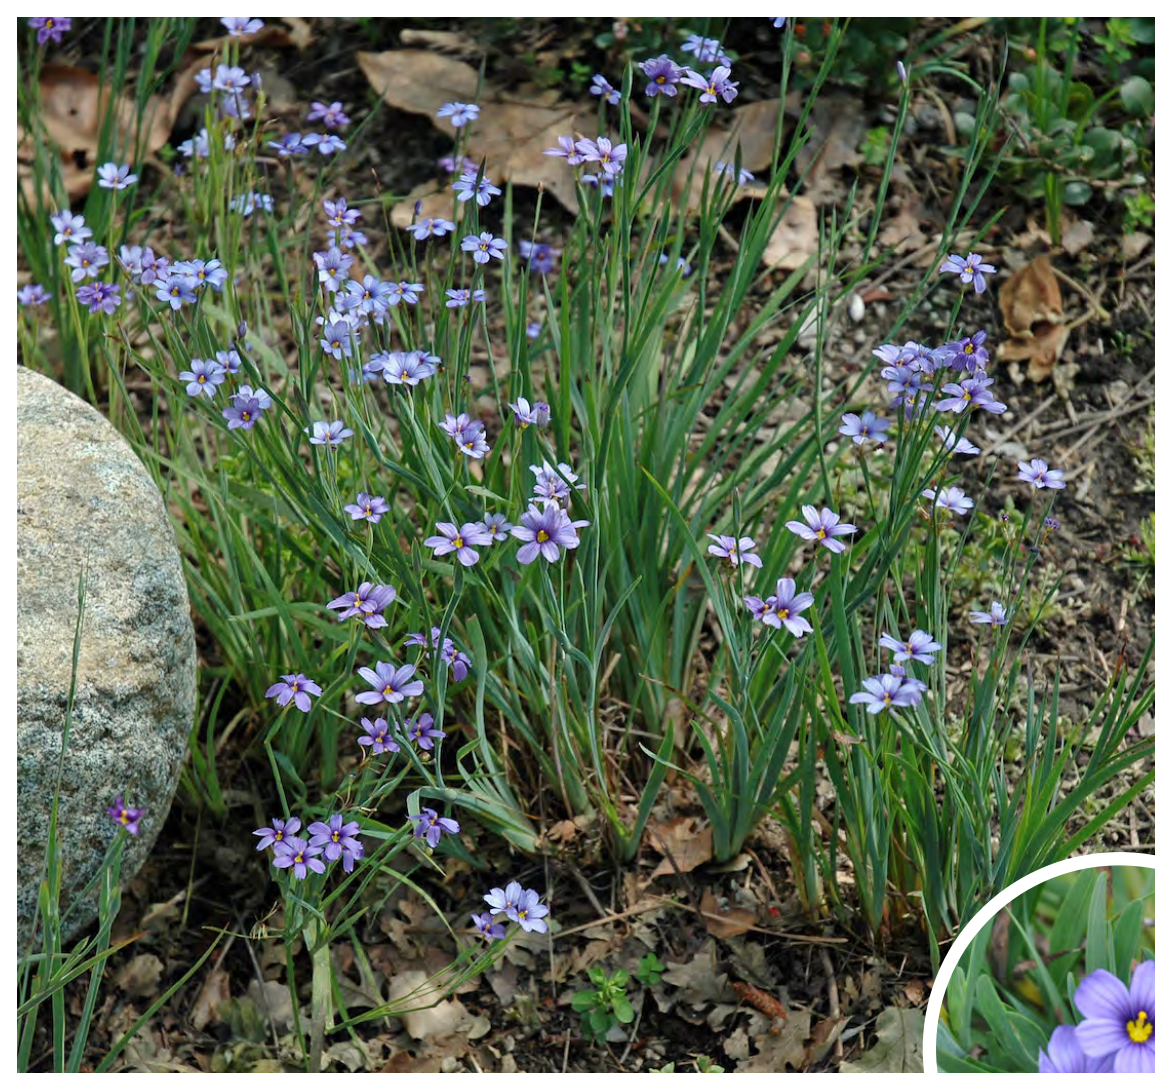

Sisyrinchium bellum
Blue-Eyed Grass



Thymus citriodorus
Lemon Thyme



Salvia chamaedryoides
Germander Sage



Thymus vulgaris
English Thyme



Salvia mellifera
Black Sage


PROJECT NAME:
Sisters
Wellness
Garden

PROJECT ADDRESS:
4316 Lanai Rd,
Encino, CA 91436

CLIENT:
Sisters of Social Service
4316 Lanai Rd,
Encino, CA 91436

REVISIONS:


DATE: 06.10.26
SCALE: As Noted
DRAWN BY: James Kang
SHEET:

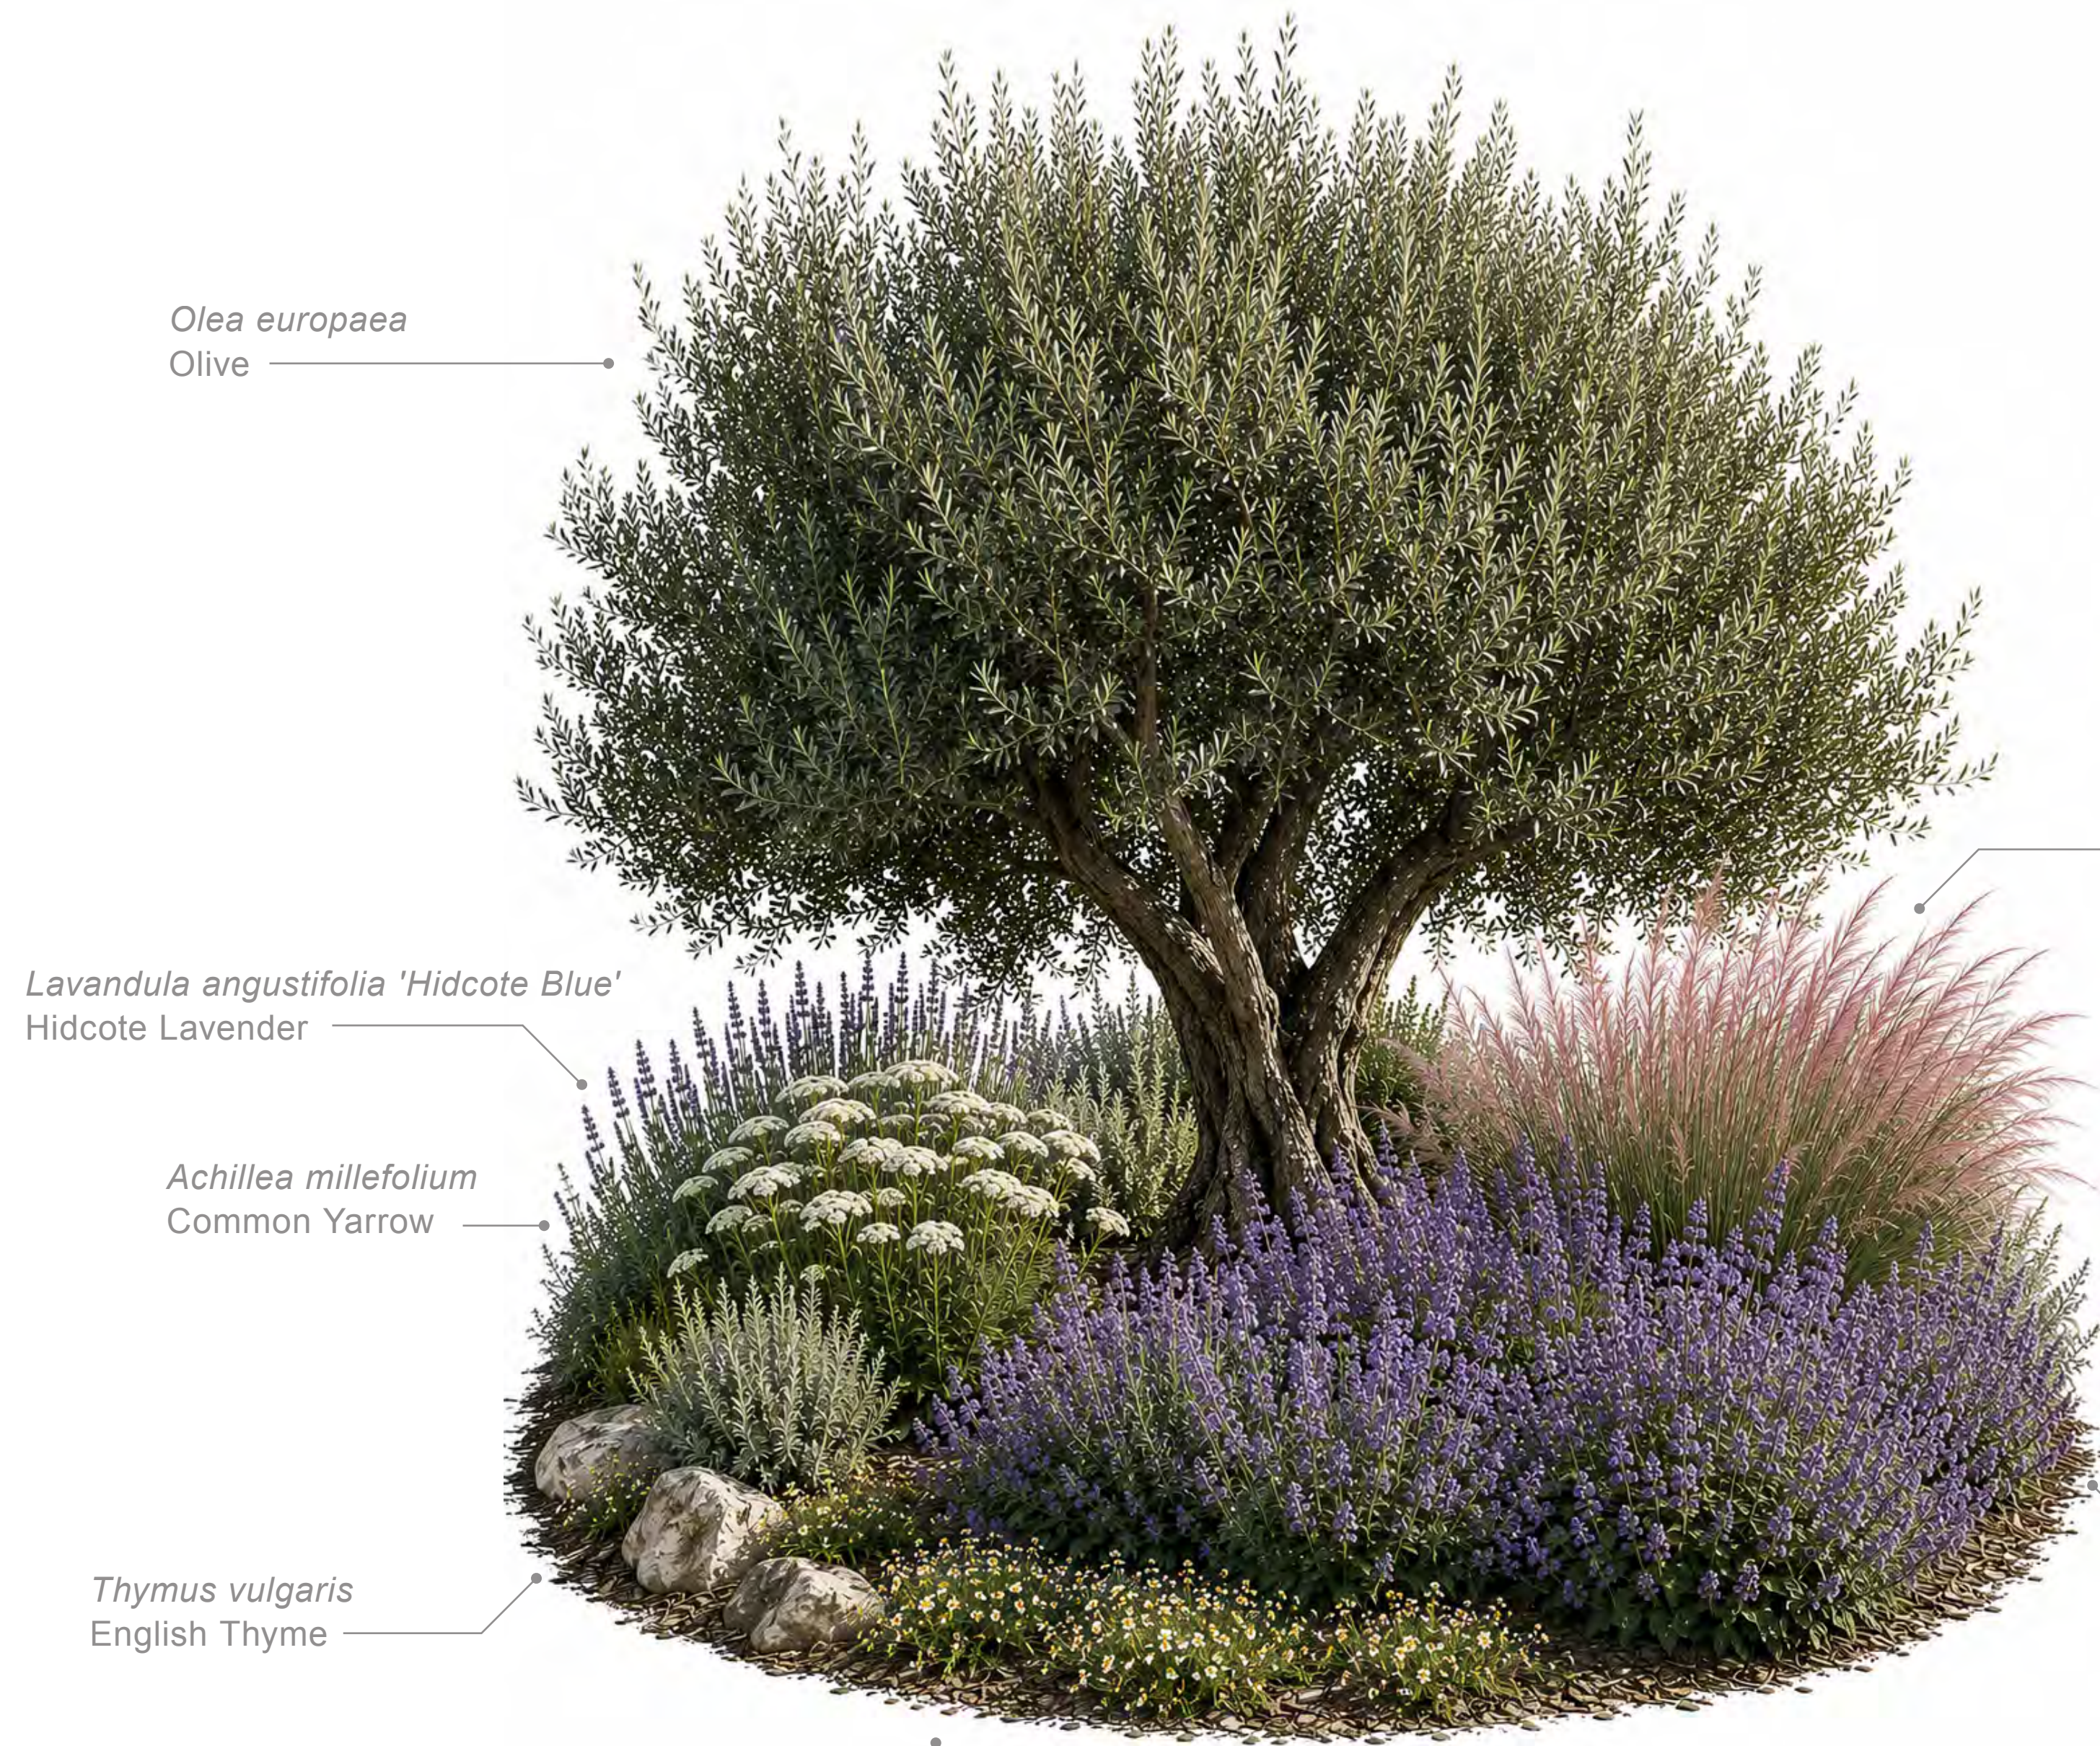


P 1 Roman Chamomile, Nepeta, and Pine Muhly weave together beneath the Olive canopy.



P 2 Blue Palo Verde anchors a meadow of Penstemon, Gaura, Pine Muhly, and Moonshine Yarrow.

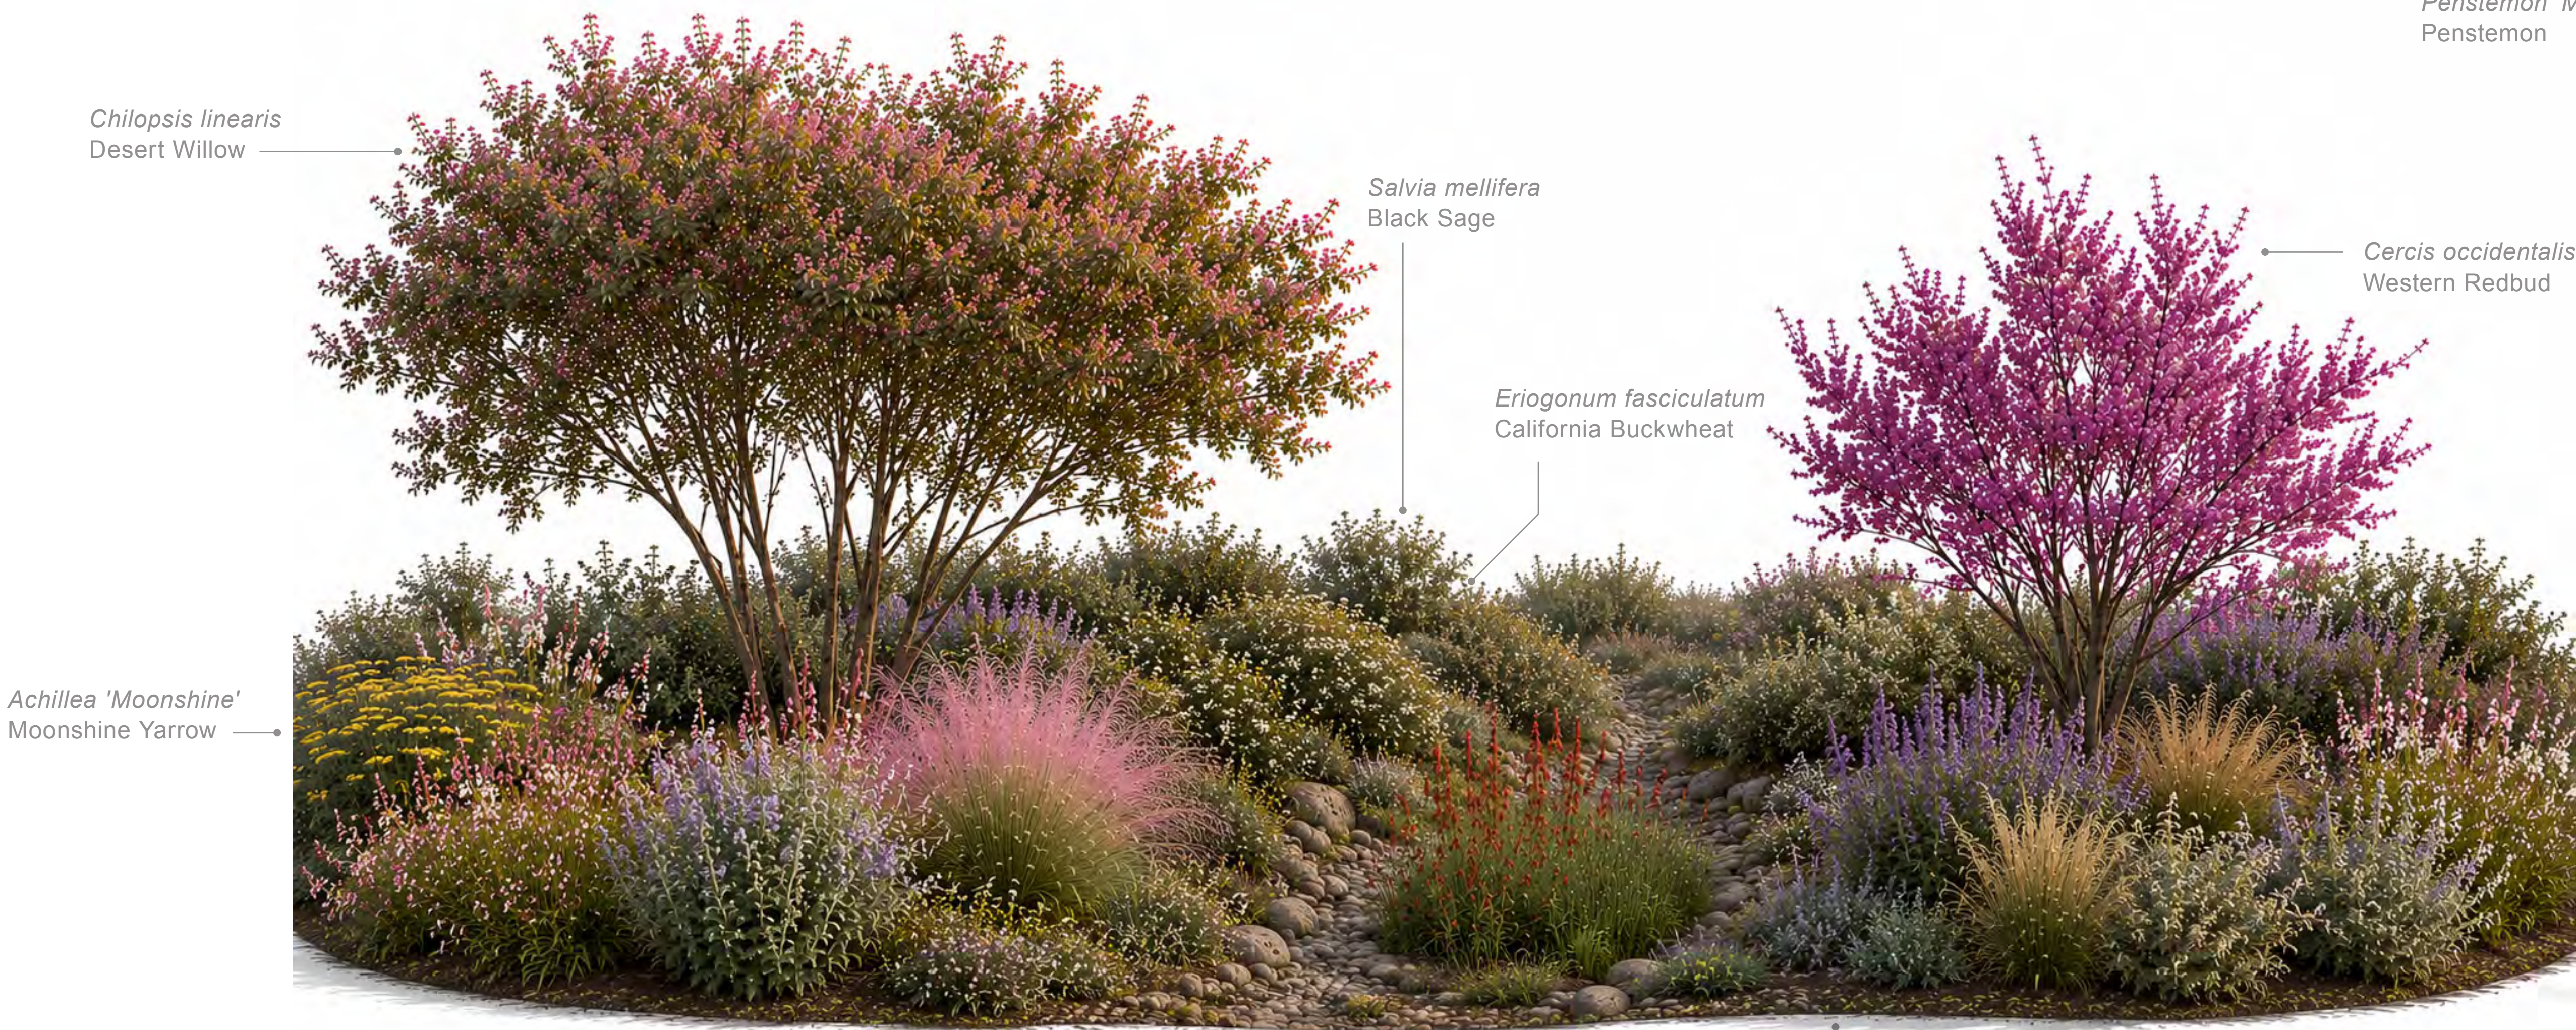

P 3 Flowing between Desert Willow and Western Redbud, the swale weaves together habitat, seasonal blooms, and water movement.

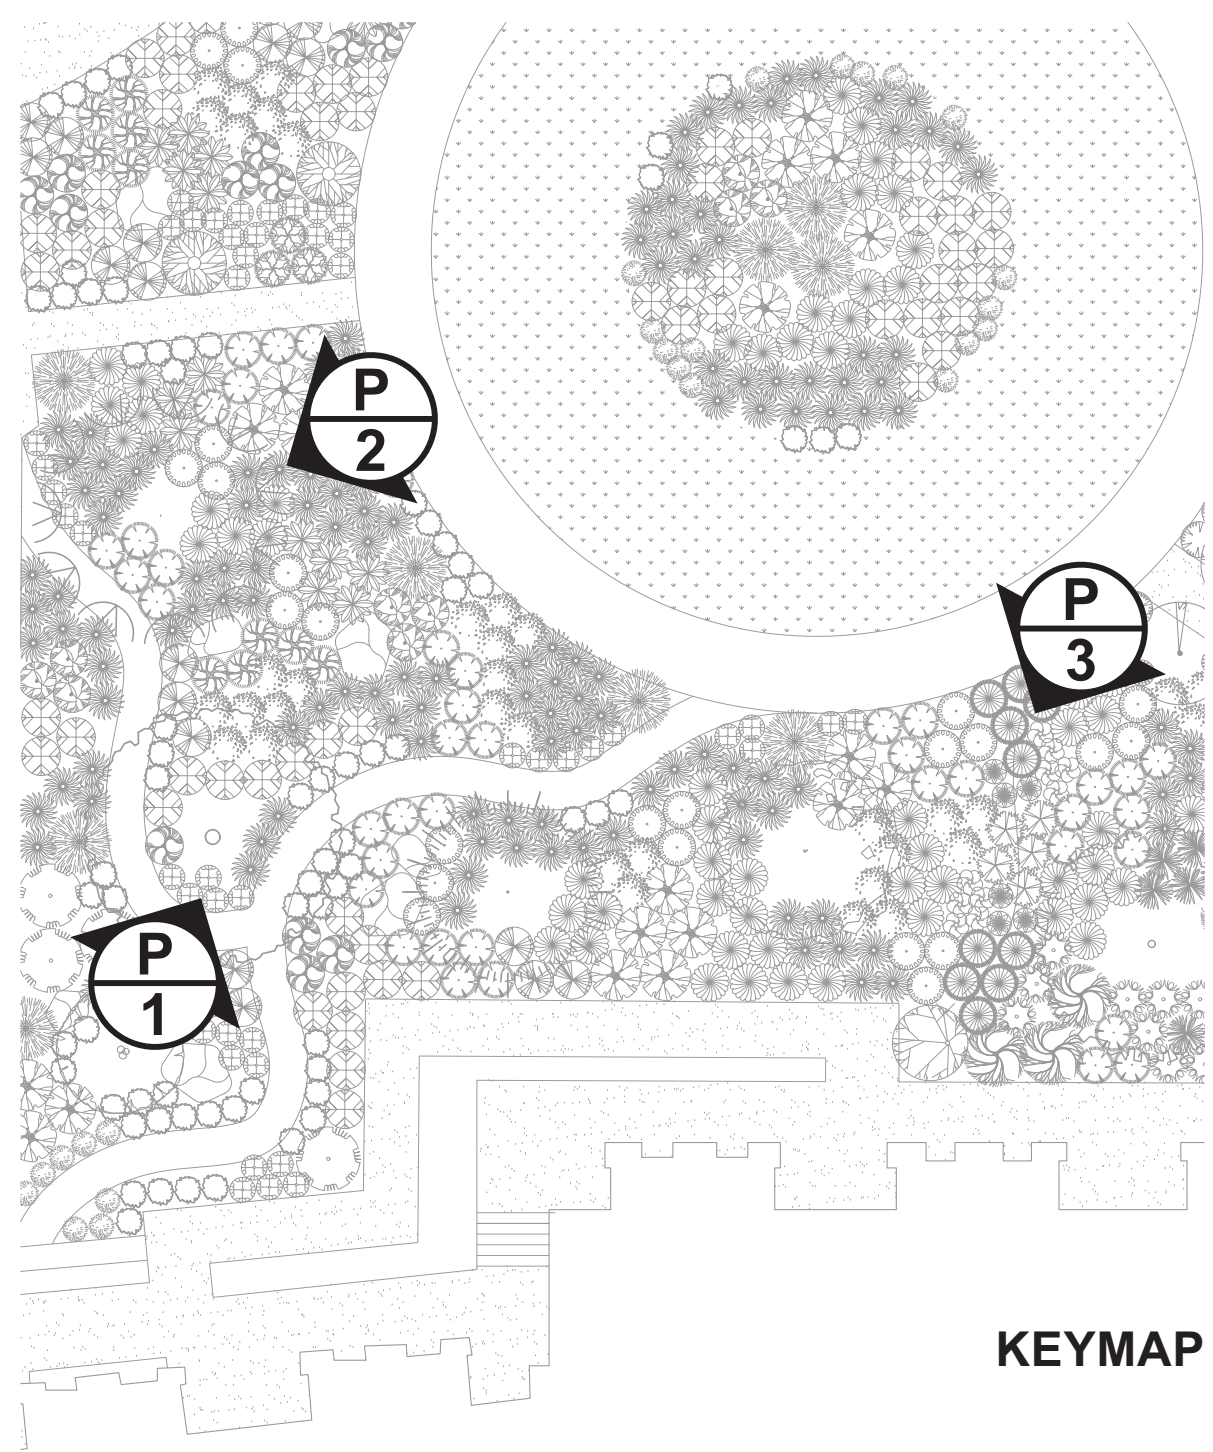

KEYMAP

PROJECT NAME:
Sisters Wellness Garden

PROJECT ADDRESS:
4316 Lanai Rd,
Encino, CA 91436


CLIENT:
Sisters of Social Service
4316 Lanai Rd,
Encino, CA 91436

REVISIONS:

DATE: 06.10.26
SCALE: As Noted
DRAWN BY: James Kang
SHEET:




P 1 Centered beneath the canopy of a mature olive tree, this quiet garden room offers a place for contemplation and rest. A compact strawberry tree and fragrant understory planting provide year-round structure, seasonal change, and sensory engagement within the retreat landscape.

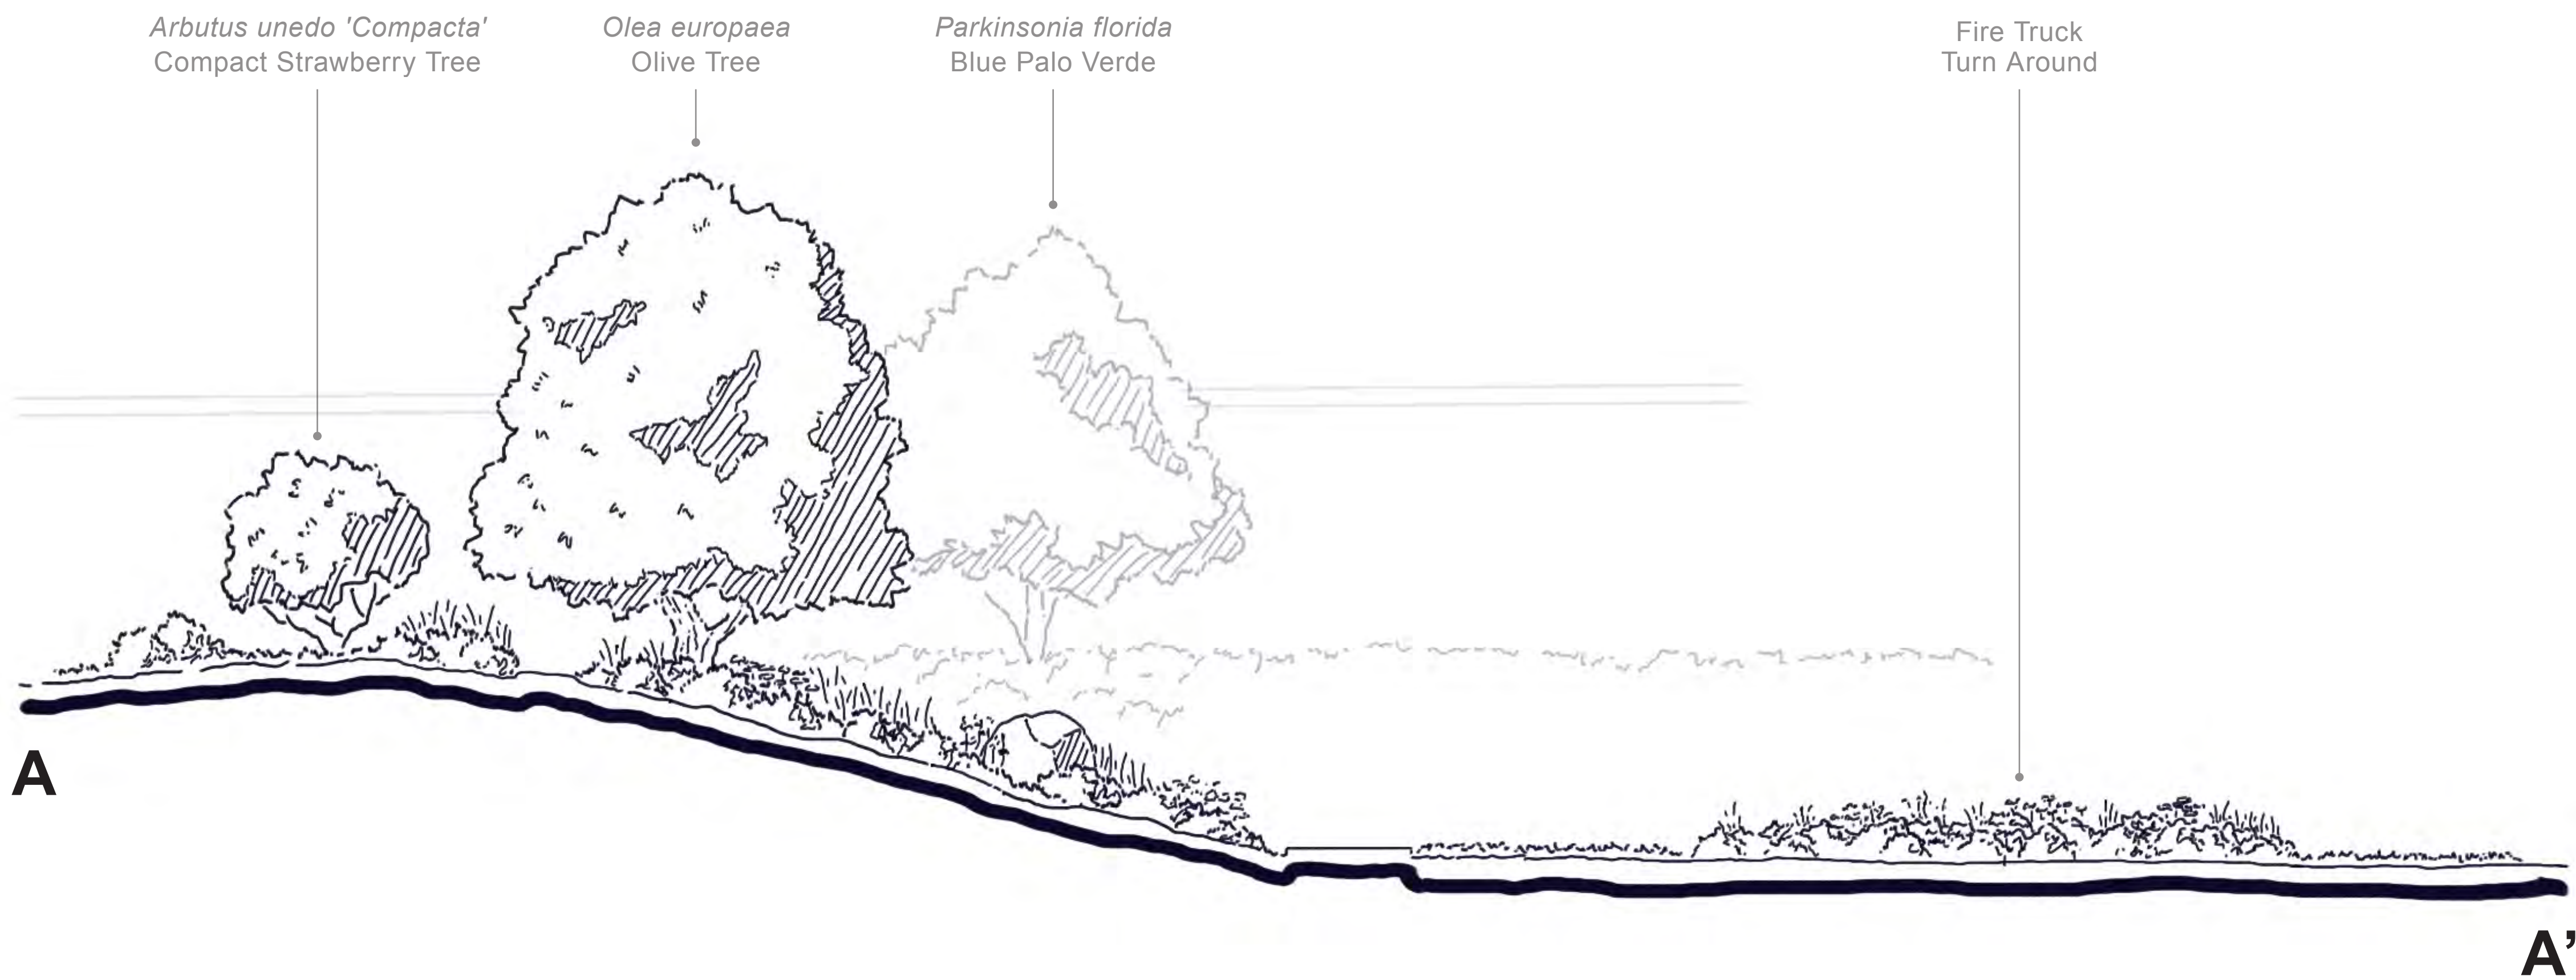

A layered composition of canopy trees, understory planting, and low meadow species creates distinct garden rooms that balance openness and enclosure. Seasonal flowering perennials and grasses provide texture and movement beneath a framework of trees that define the character of the retreat landscape.



P 2 A double row of fruit trees frames the processional walk to the chapel, using canopy, shade, and seasonal harvest to mark the transition from arrival to reflection.

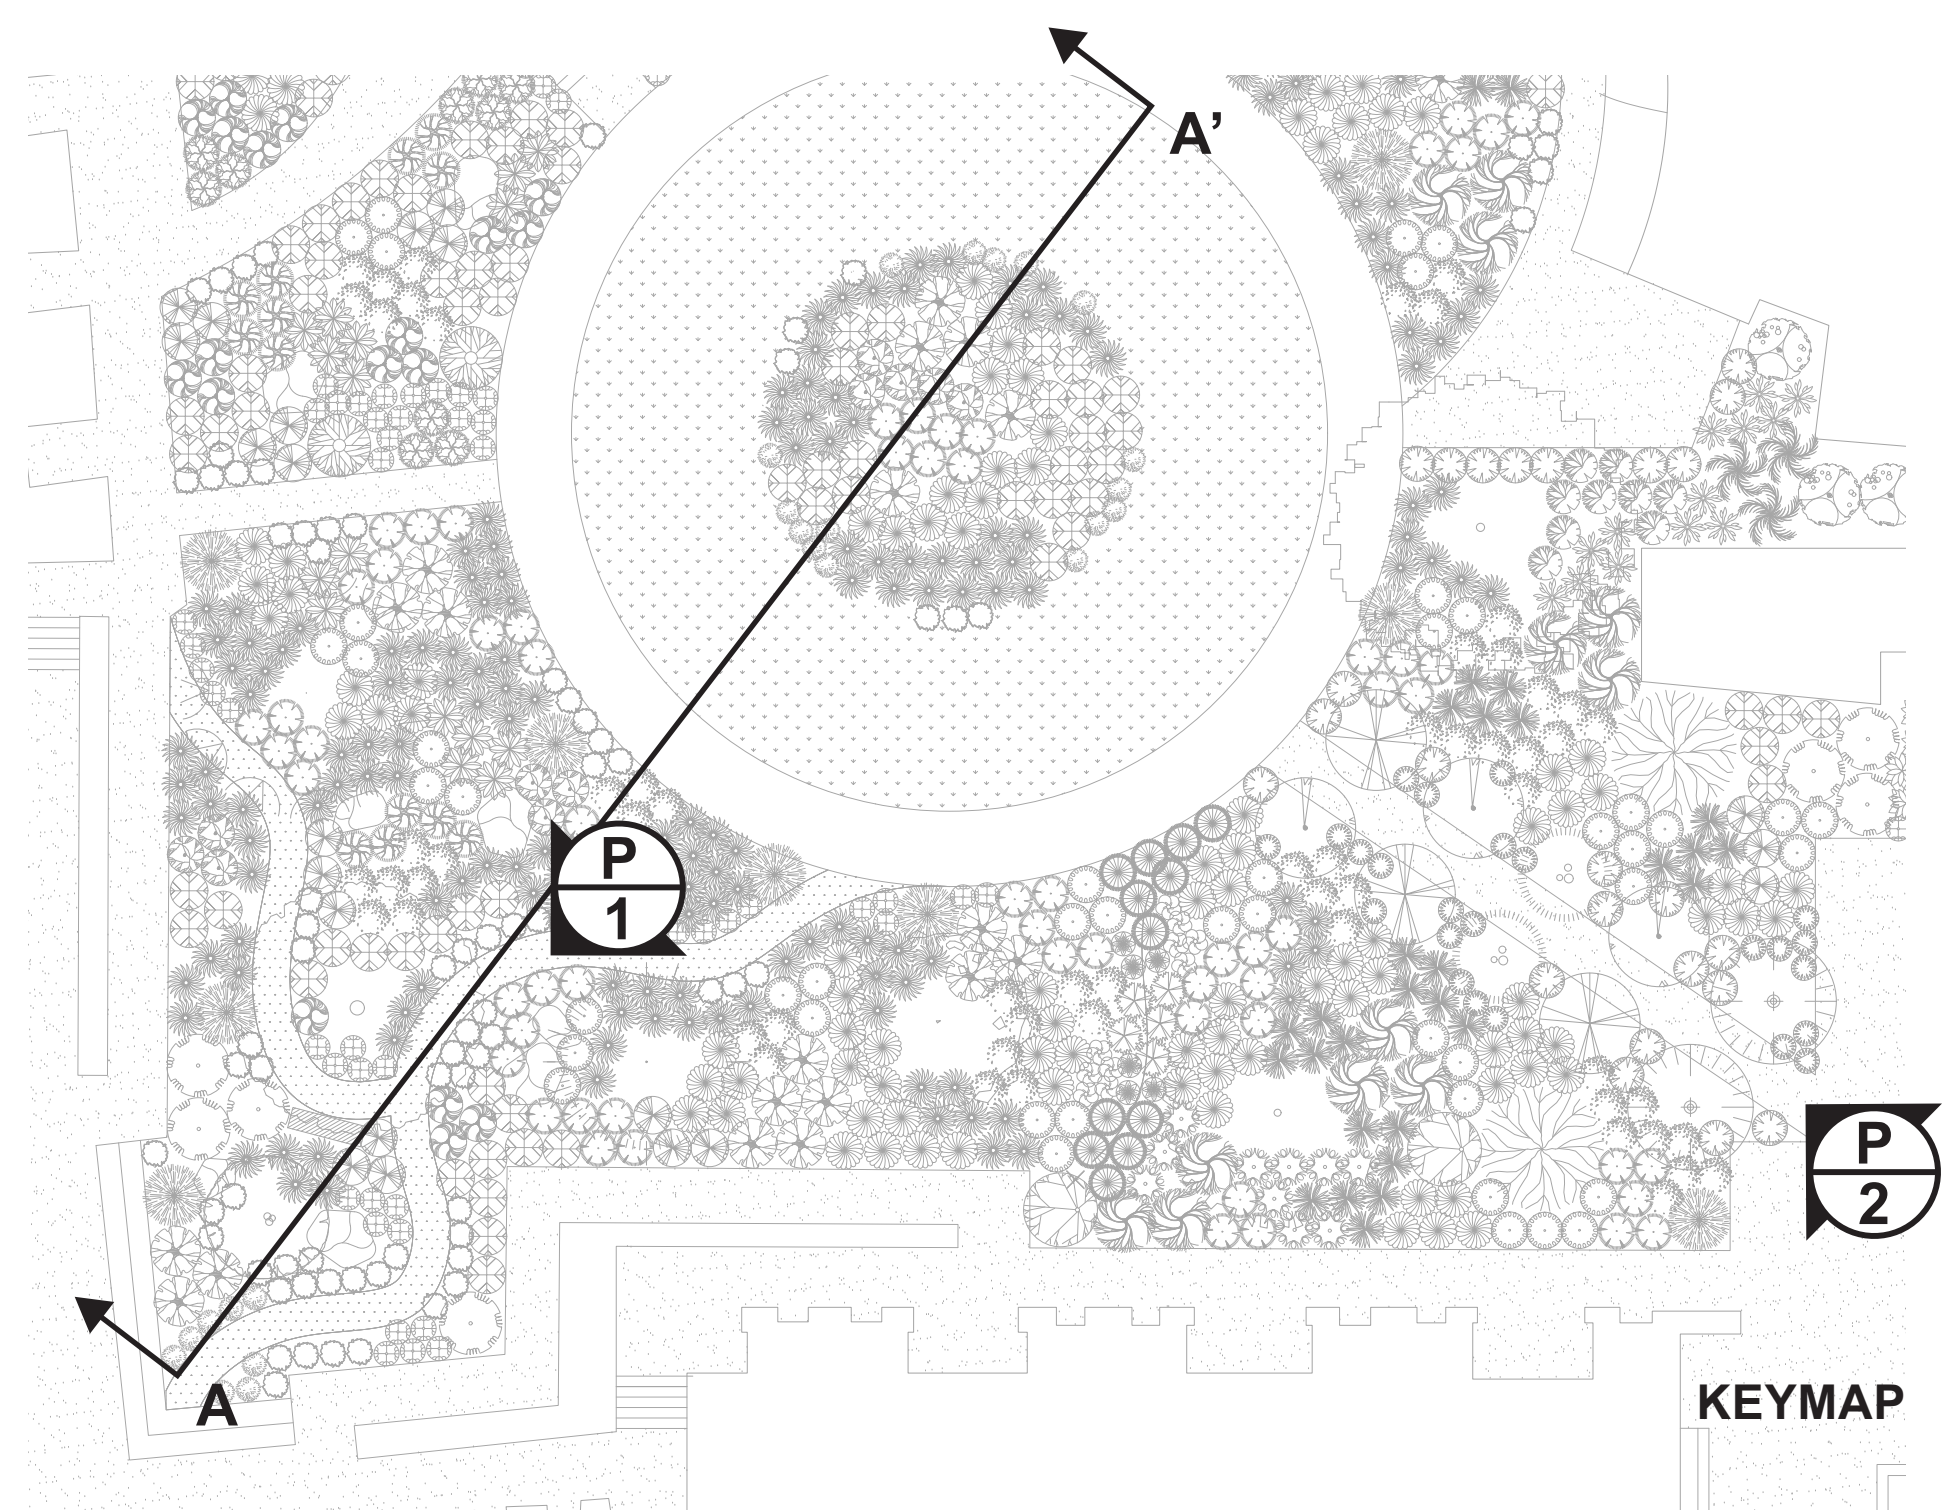

PROJECT NAME:

Sisters
Wellness
Garden

PROJECT ADDRESS:

4316 Lanai Rd,
Encino, CA 91436

CLIENT:

Sisters of Social Service
4316 Lanai Rd,
Encino, CA 91436

Soil Preparation


Loosen existing soils and incorporate organic matter as needed to support healthy root development and long-term plant establishment. Amend soils in productive, woodland, and higher-water-use planting areas to improve structure, fertility, and moisture retention, while minimizing amendments in drought-adapted planting areas to encourage deep rooting and long-term resilience. Ensure adequate drainage in areas supporting Mediterranean and native planting communities. Apply a 2–3 inch layer of organic mulch throughout planting areas to suppress weeds, moderate soil temperatures, reduce evaporation, and gradually improve soil health over time.

Irrigation Recommendations

Install a hydrozoned drip irrigation system to provide water according to plant requirements and site conditions. Provide moderate supplemental irrigation in orchard, woodland, and herb garden areas to support flowering, fruit production, and year-round plant vigor. Irrigate pollinator and drought-adapted planting areas deeply and infrequently to encourage extensive root systems and reduce long-term water demand. During establishment, monitor soil moisture regularly and adjust irrigation schedules seasonally to promote efficient water use, healthy plant growth, and long-term landscape performance.

Maintenance Requirements

Selectively prune tree canopies to maintain healthy structure, preserve views, provide shade, and support accessible harvest within productive planting areas. Cut back flowering perennials and ornamental grasses seasonally to encourage vigorous growth, maintain visual clarity, and extend seasonal interest. Thin shrubs as needed to preserve their natural form, improve air circulation, and support habitat value. Remove spent flower stalks where appropriate, replenish mulch annually, and remove invasive weeds before establishment. Monitor irrigation performance regularly and adjust schedules in response to seasonal conditions to promote plant health, water efficiency, and the long-term resilience of the landscape.

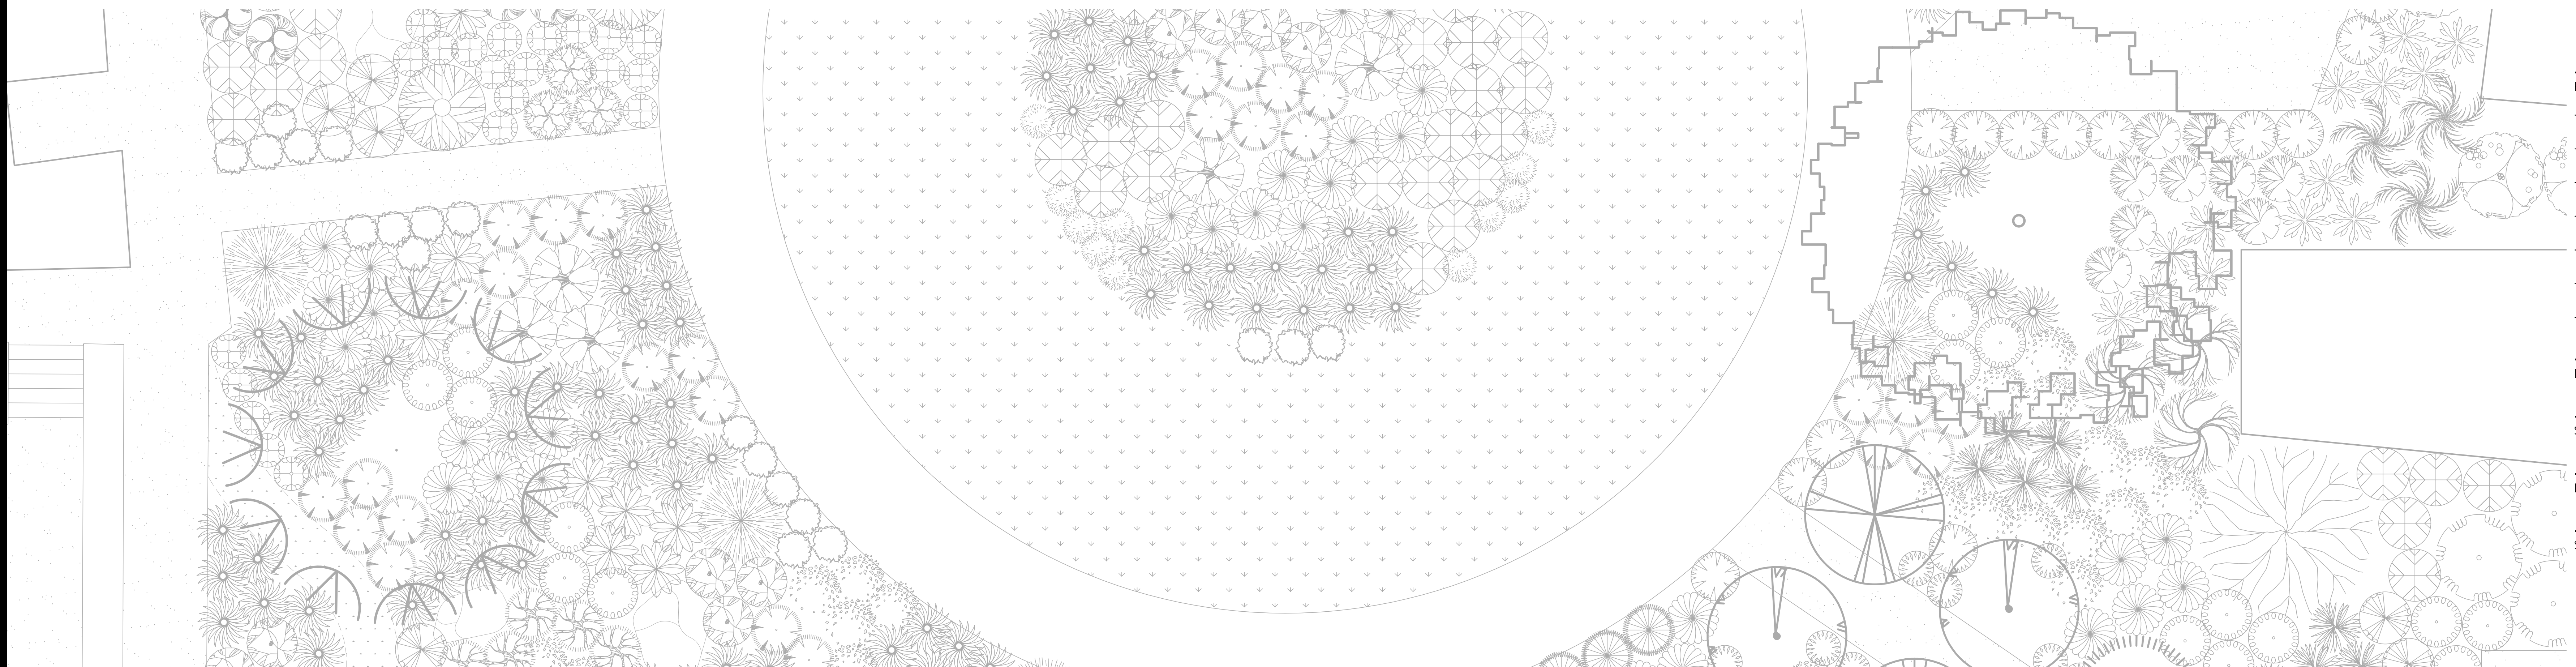

REVISIONS:

DATE: _____

6.10.26

SCALE:

s Noted

DRAWN BY:

James Kang

SHEET:

— 14
Maintenance