



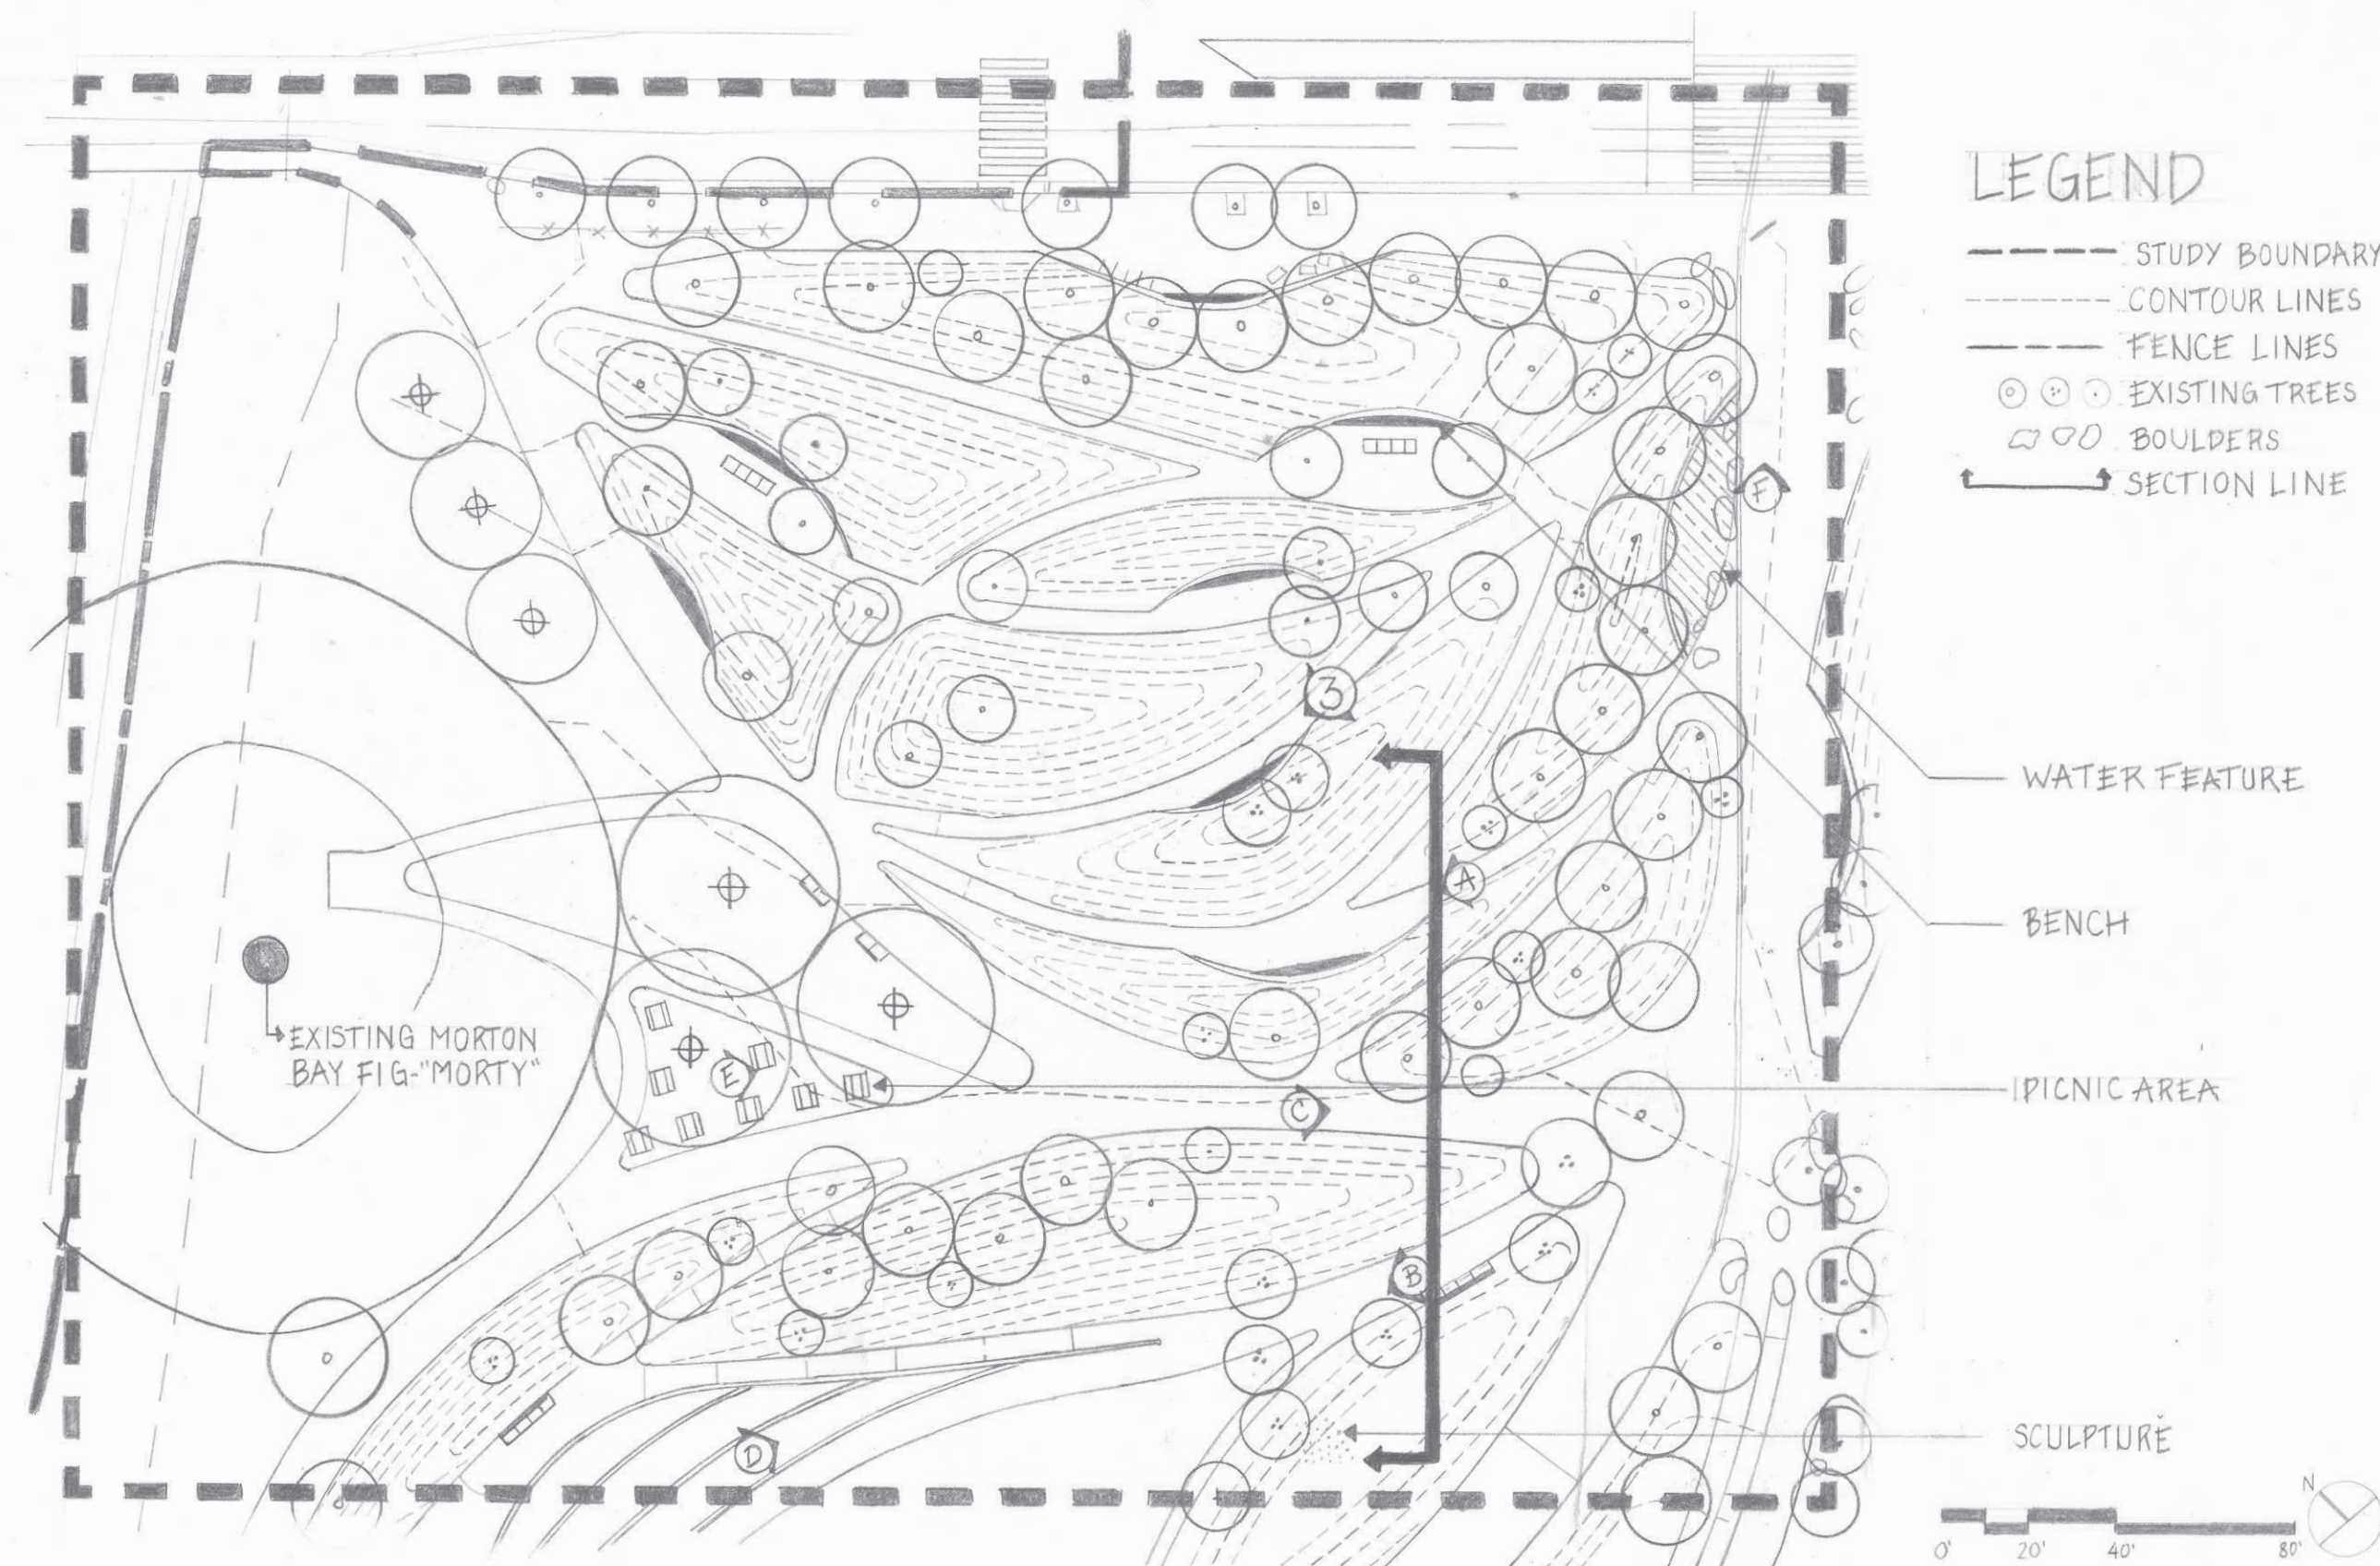


1 QUADRANT PLAN
SCALE: 1" = 40' - 0"



2 SITE SECTION NW B
SCALE 1" = 16' - 0"

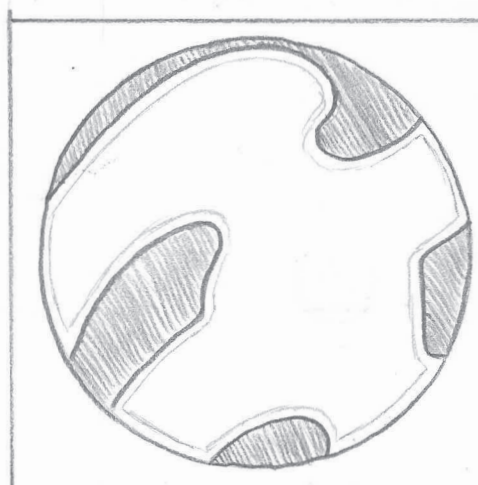

TONGVA PARK QUADRANT STUDY
DESIGN GRAPHICS 1 (SUMMER 2026)

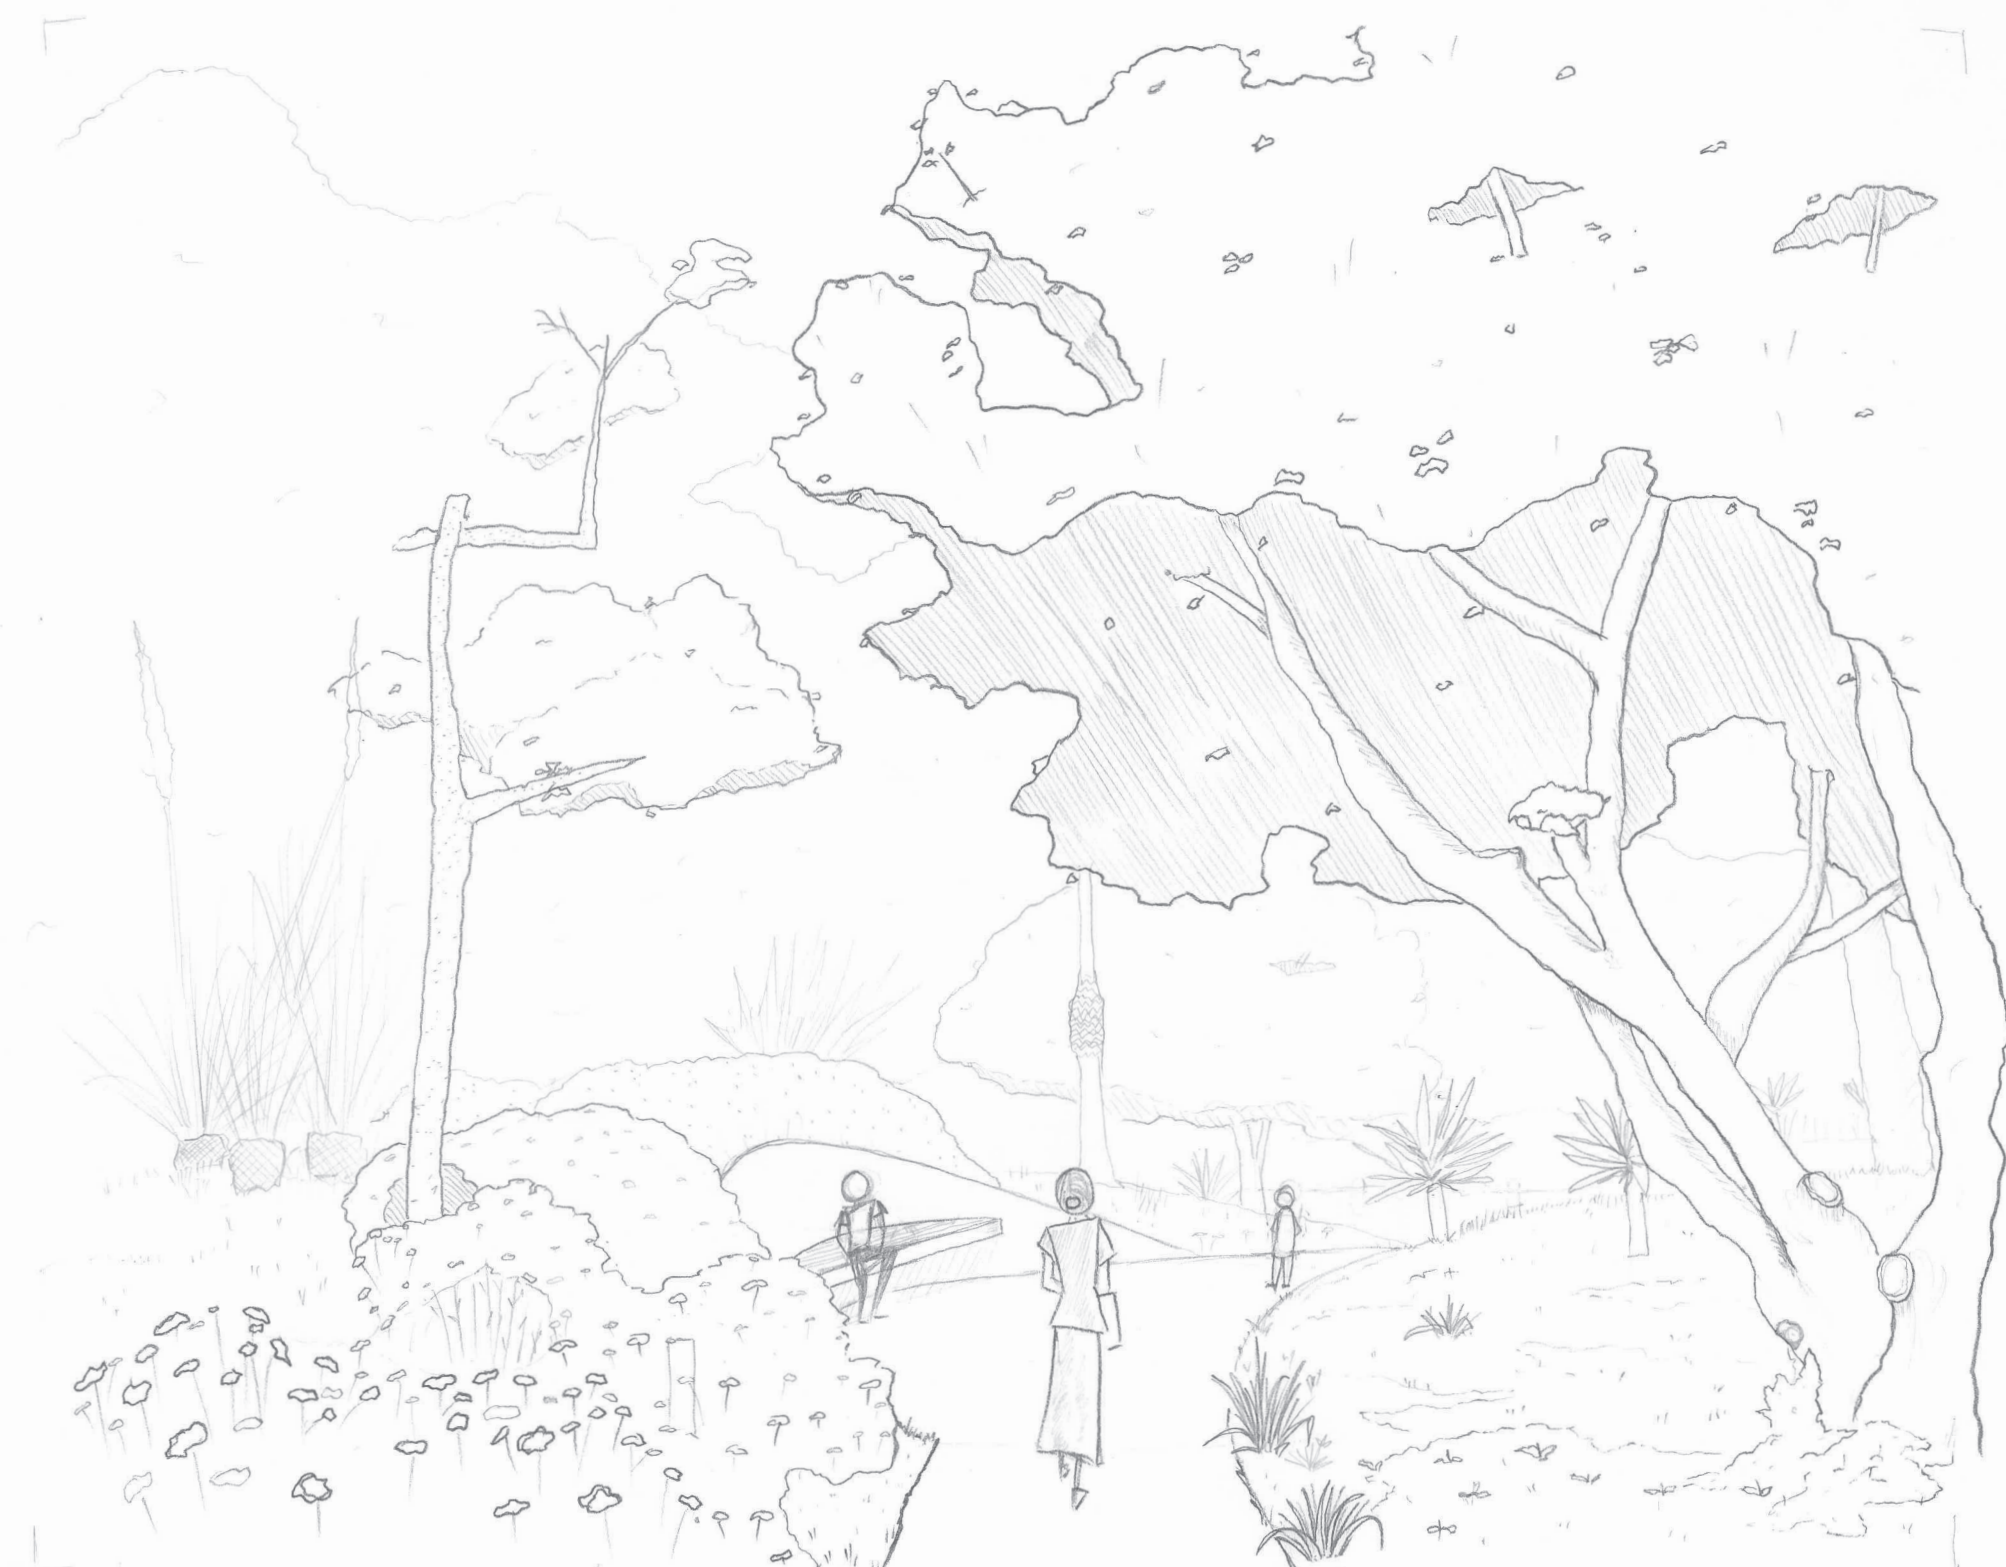

3 PERSPECTIVE



4 SITE PHOTOS

AARUSHI GUPTA
INSTRUCTOR: ROBYN REED