




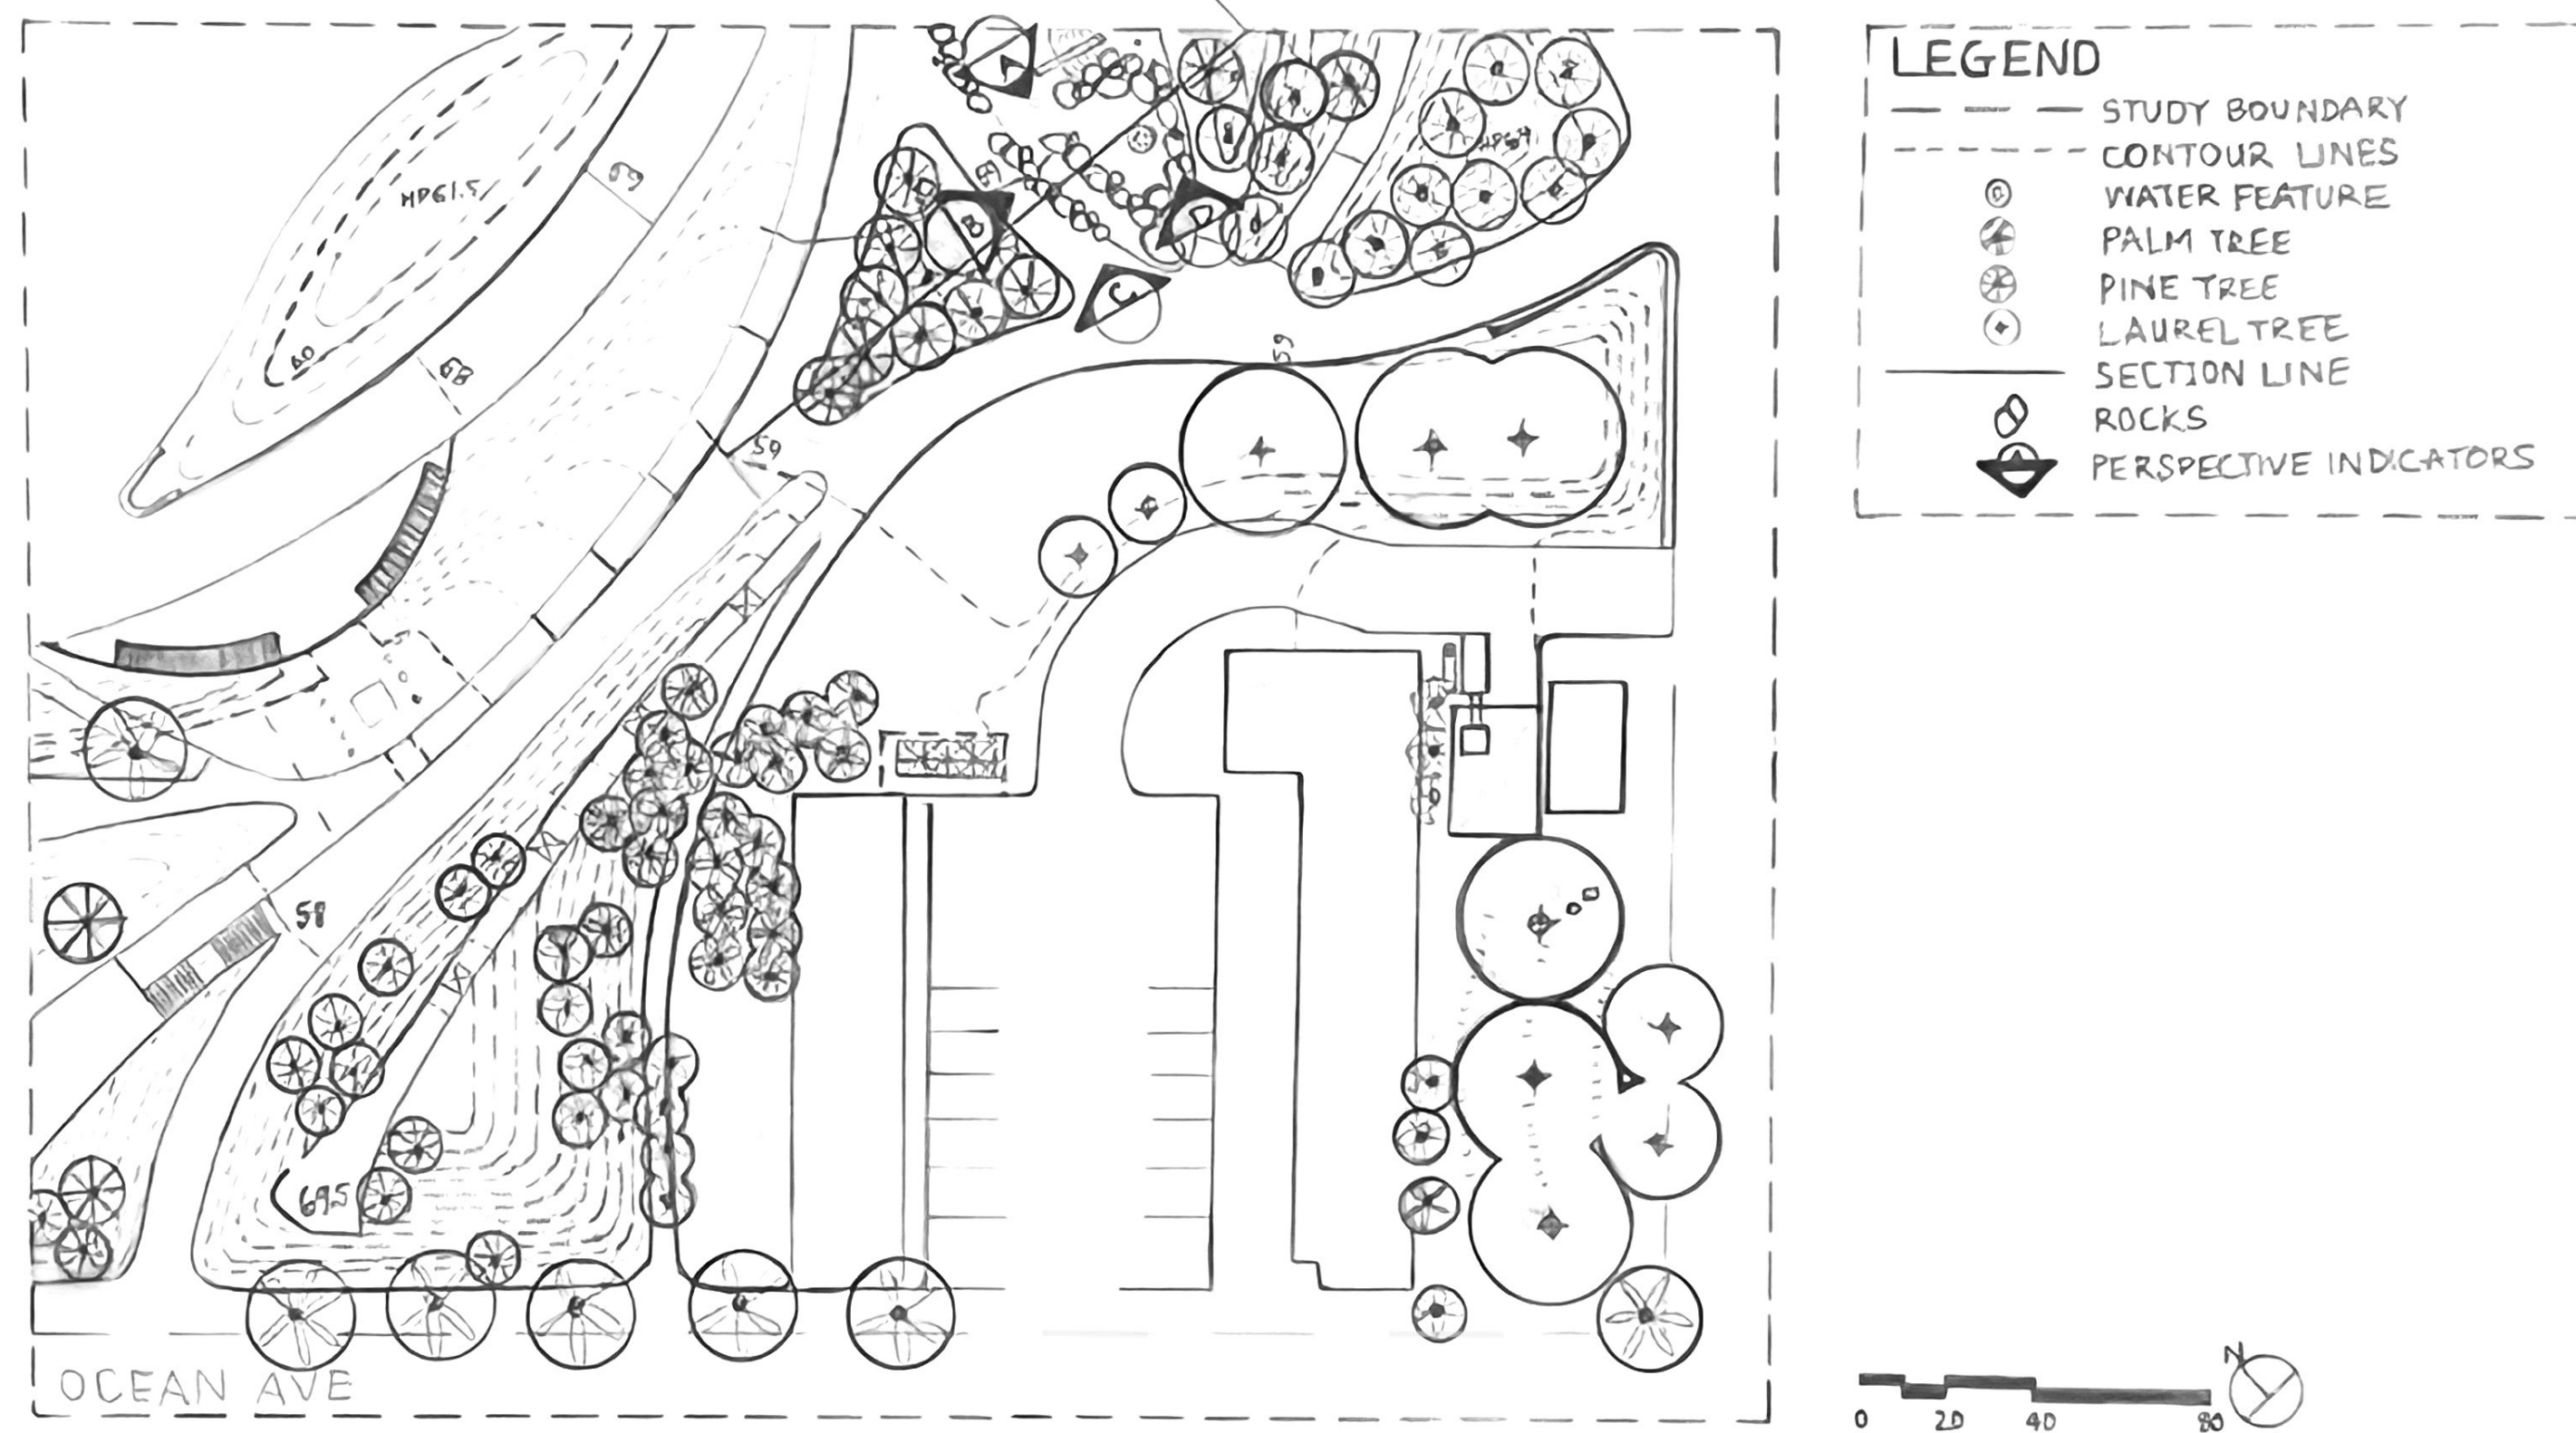

1 QUADRANT PLAN
SCALE 1" = 40'-0"

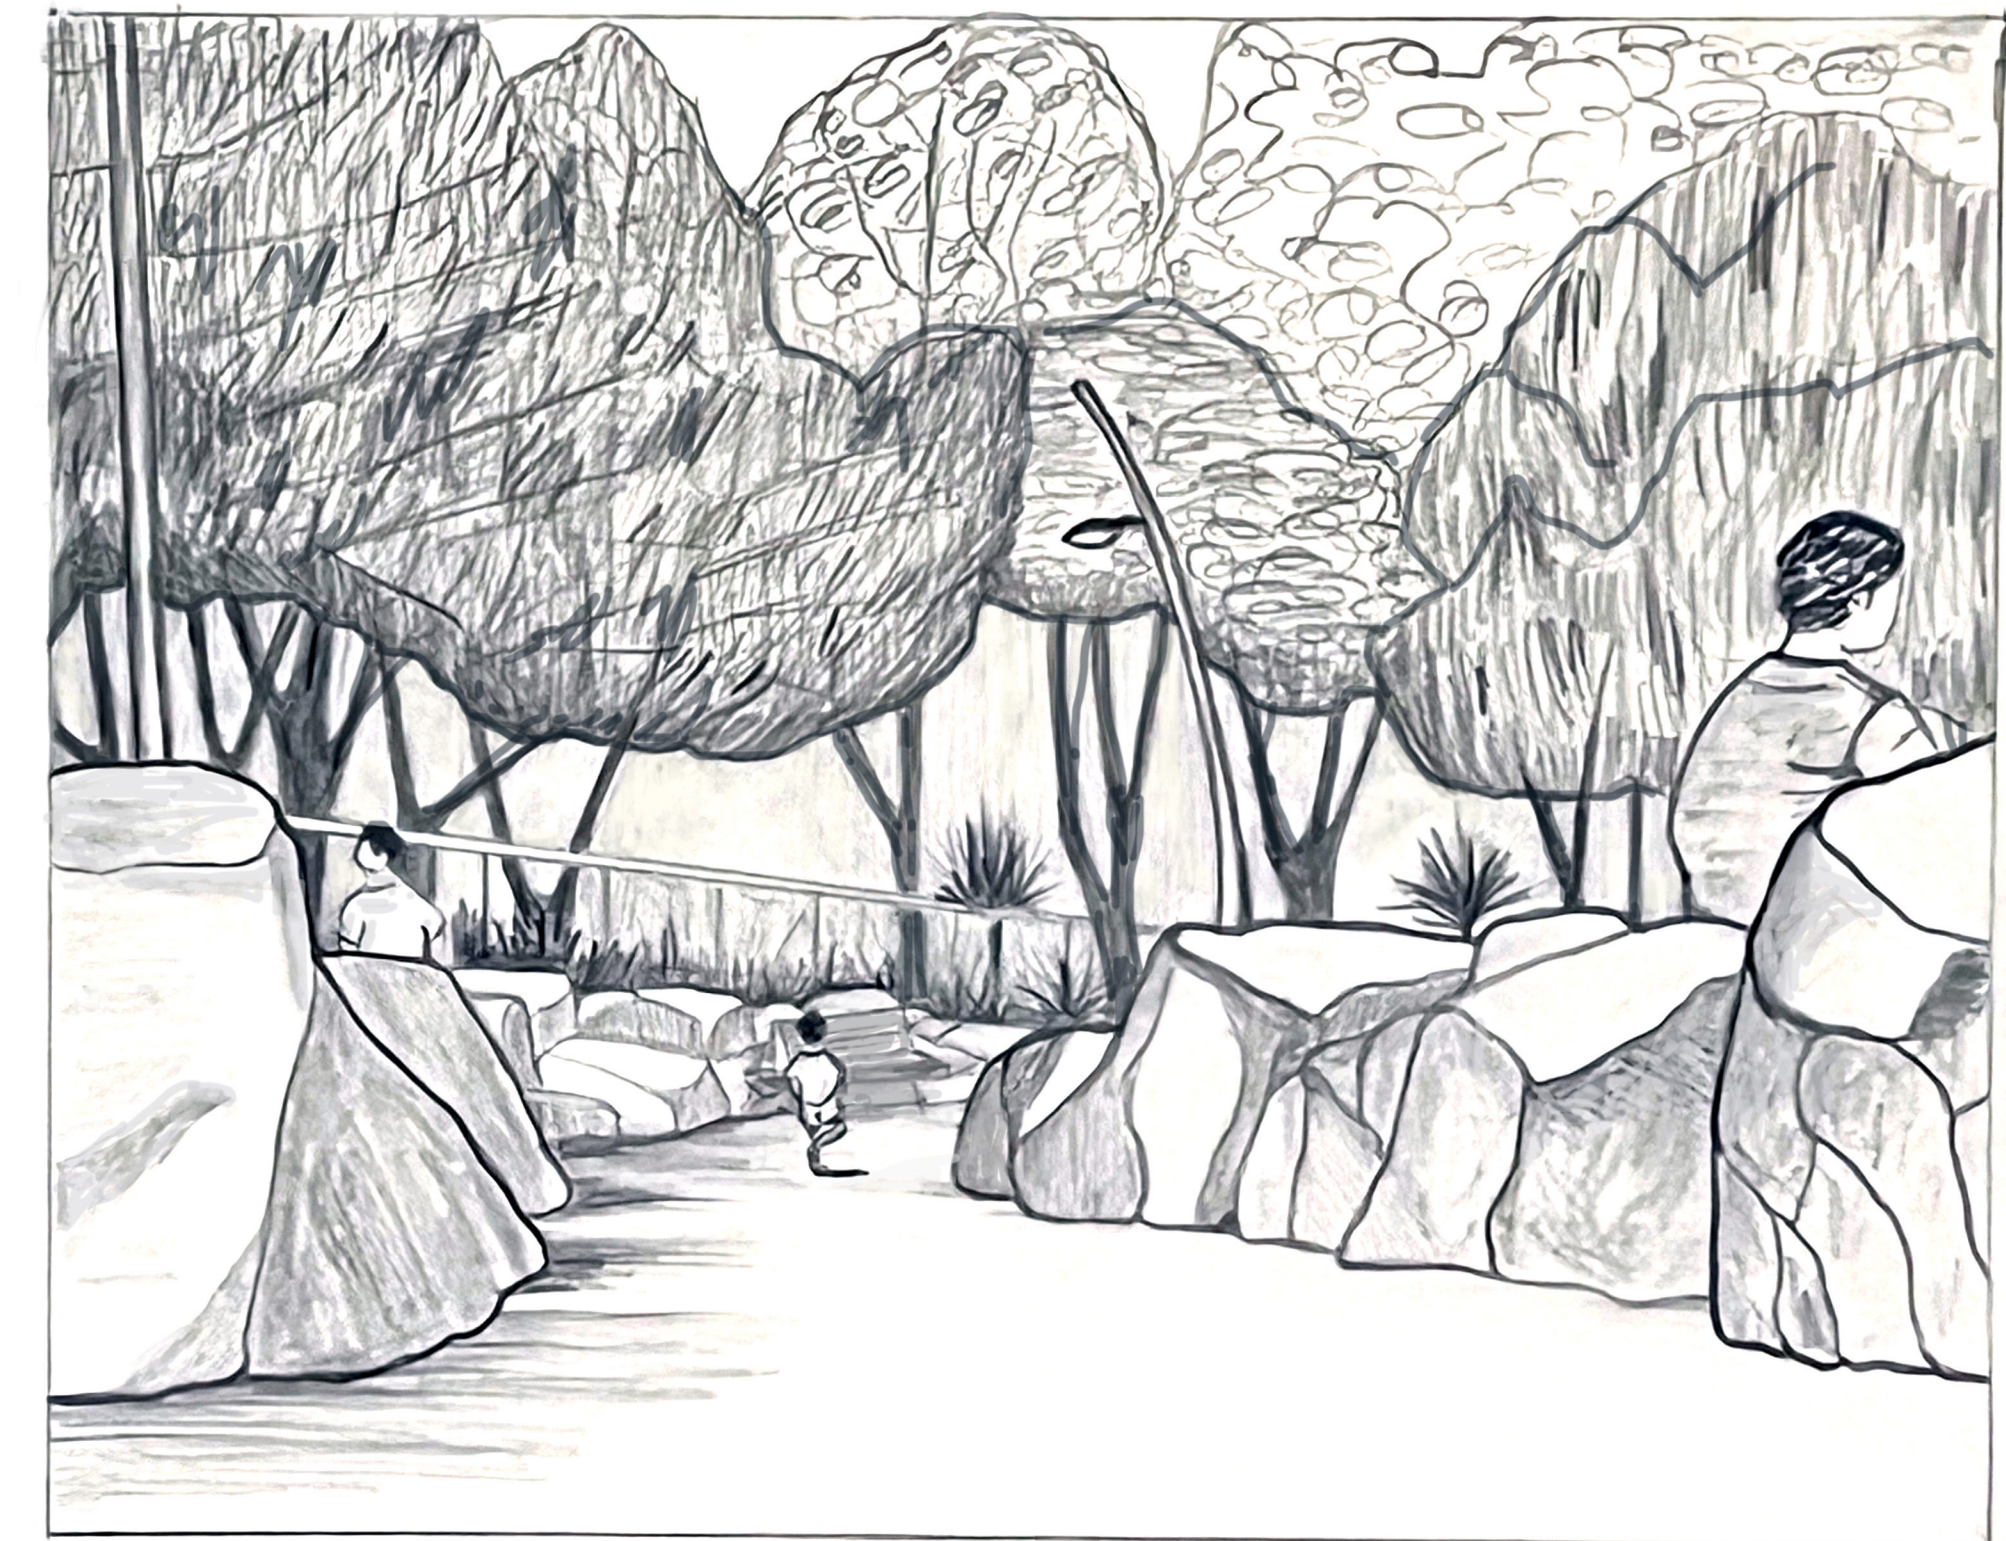

3 PERSPECTIVE

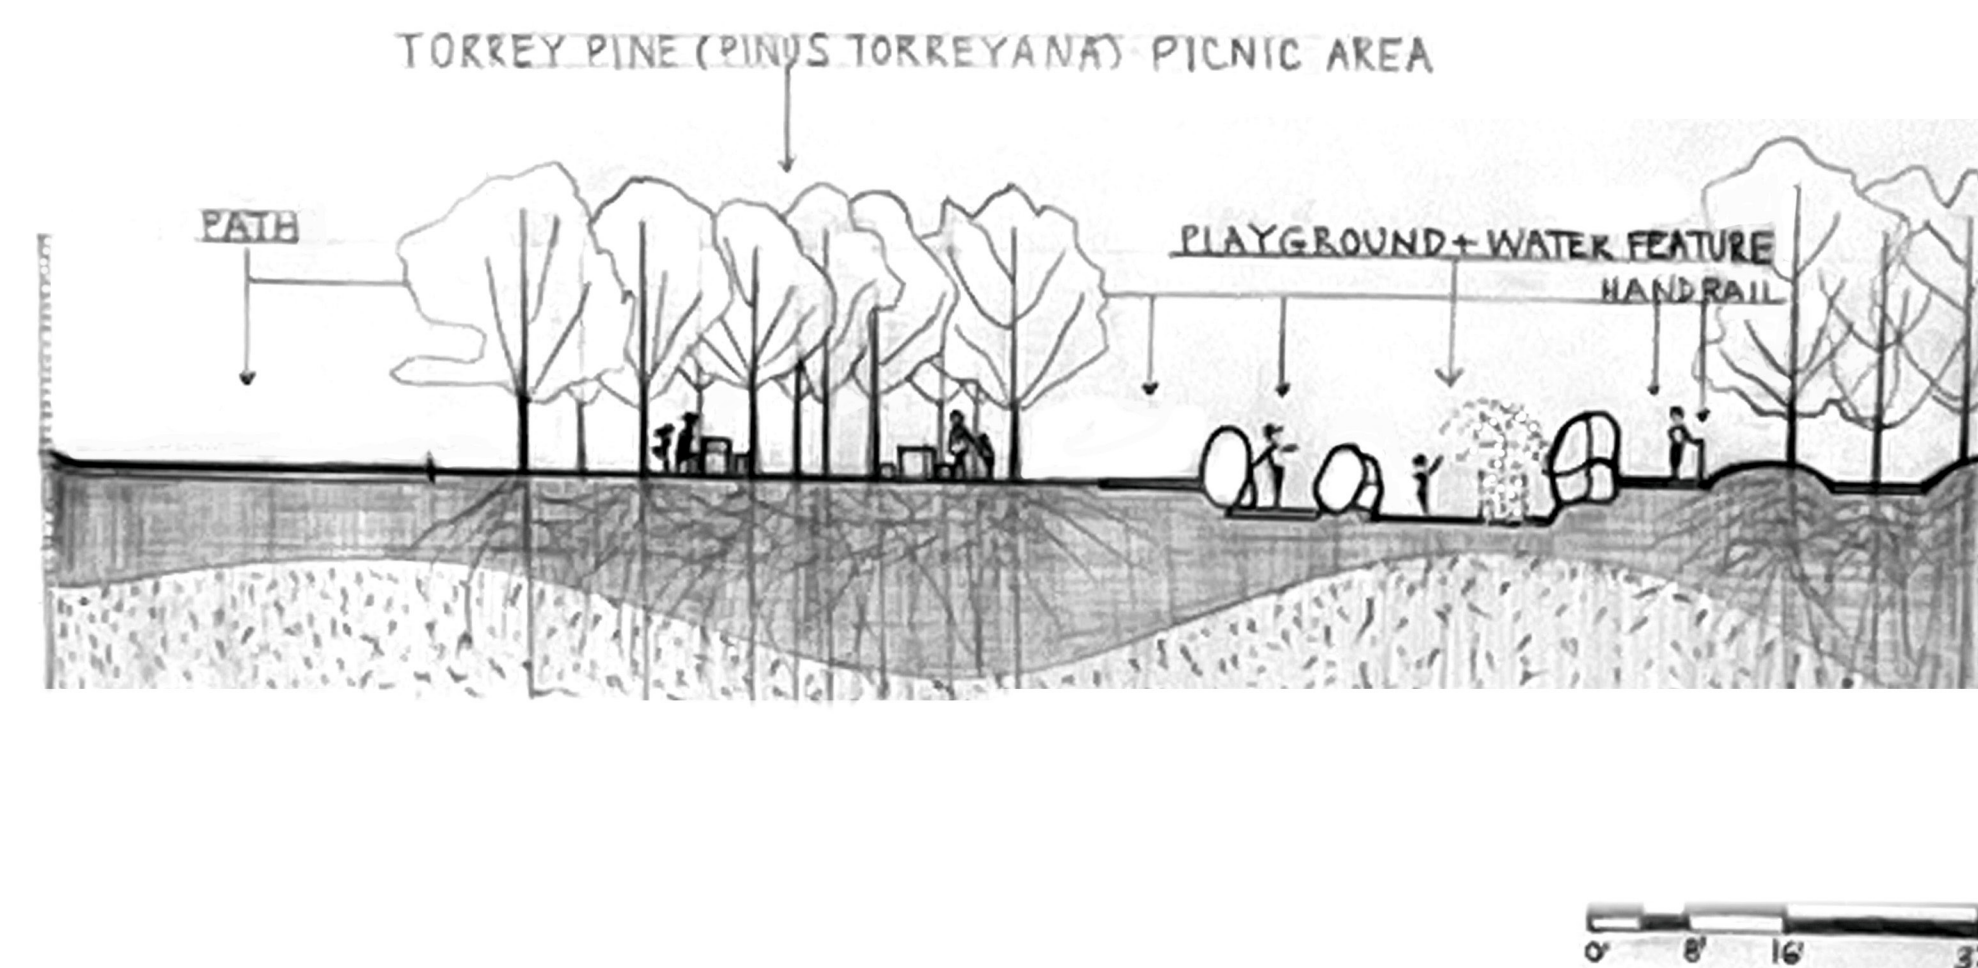

2 SITE SECTION
SCALE 1" = 16'-0"



4 SITE PHOTOS

