



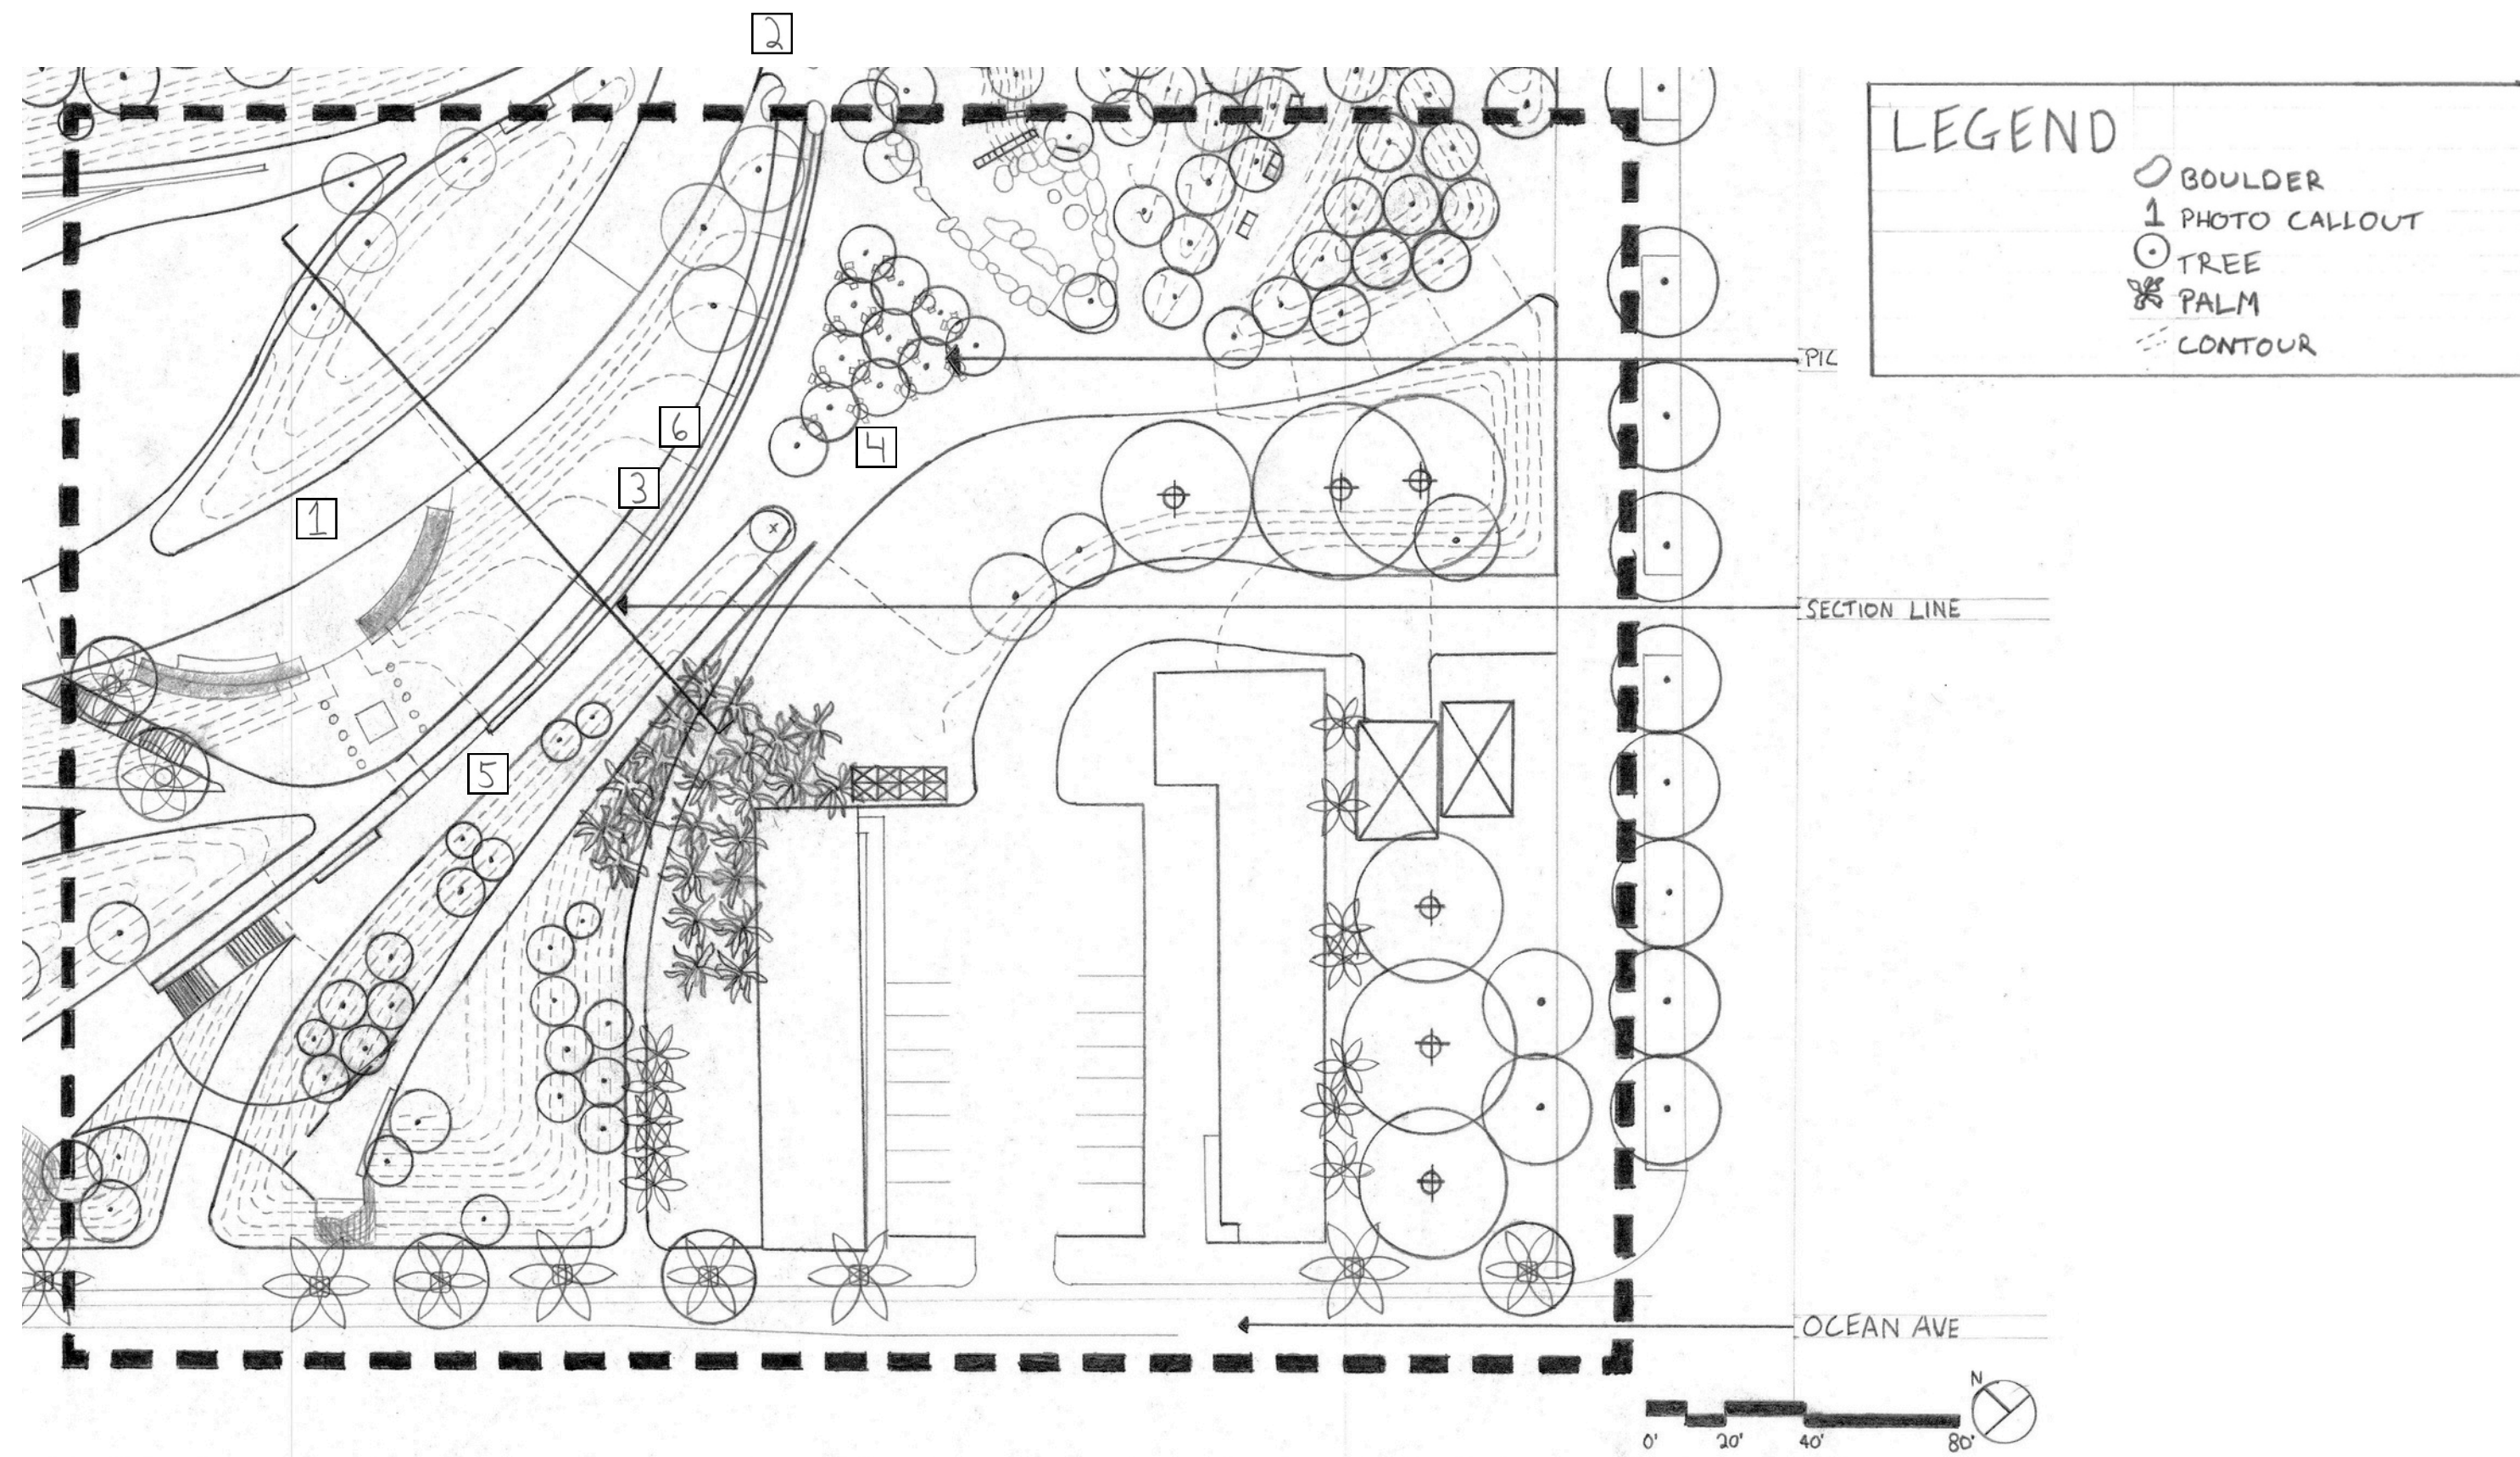




1 QUADRANT PLAN  
SCALE: 1" = 40'-0"

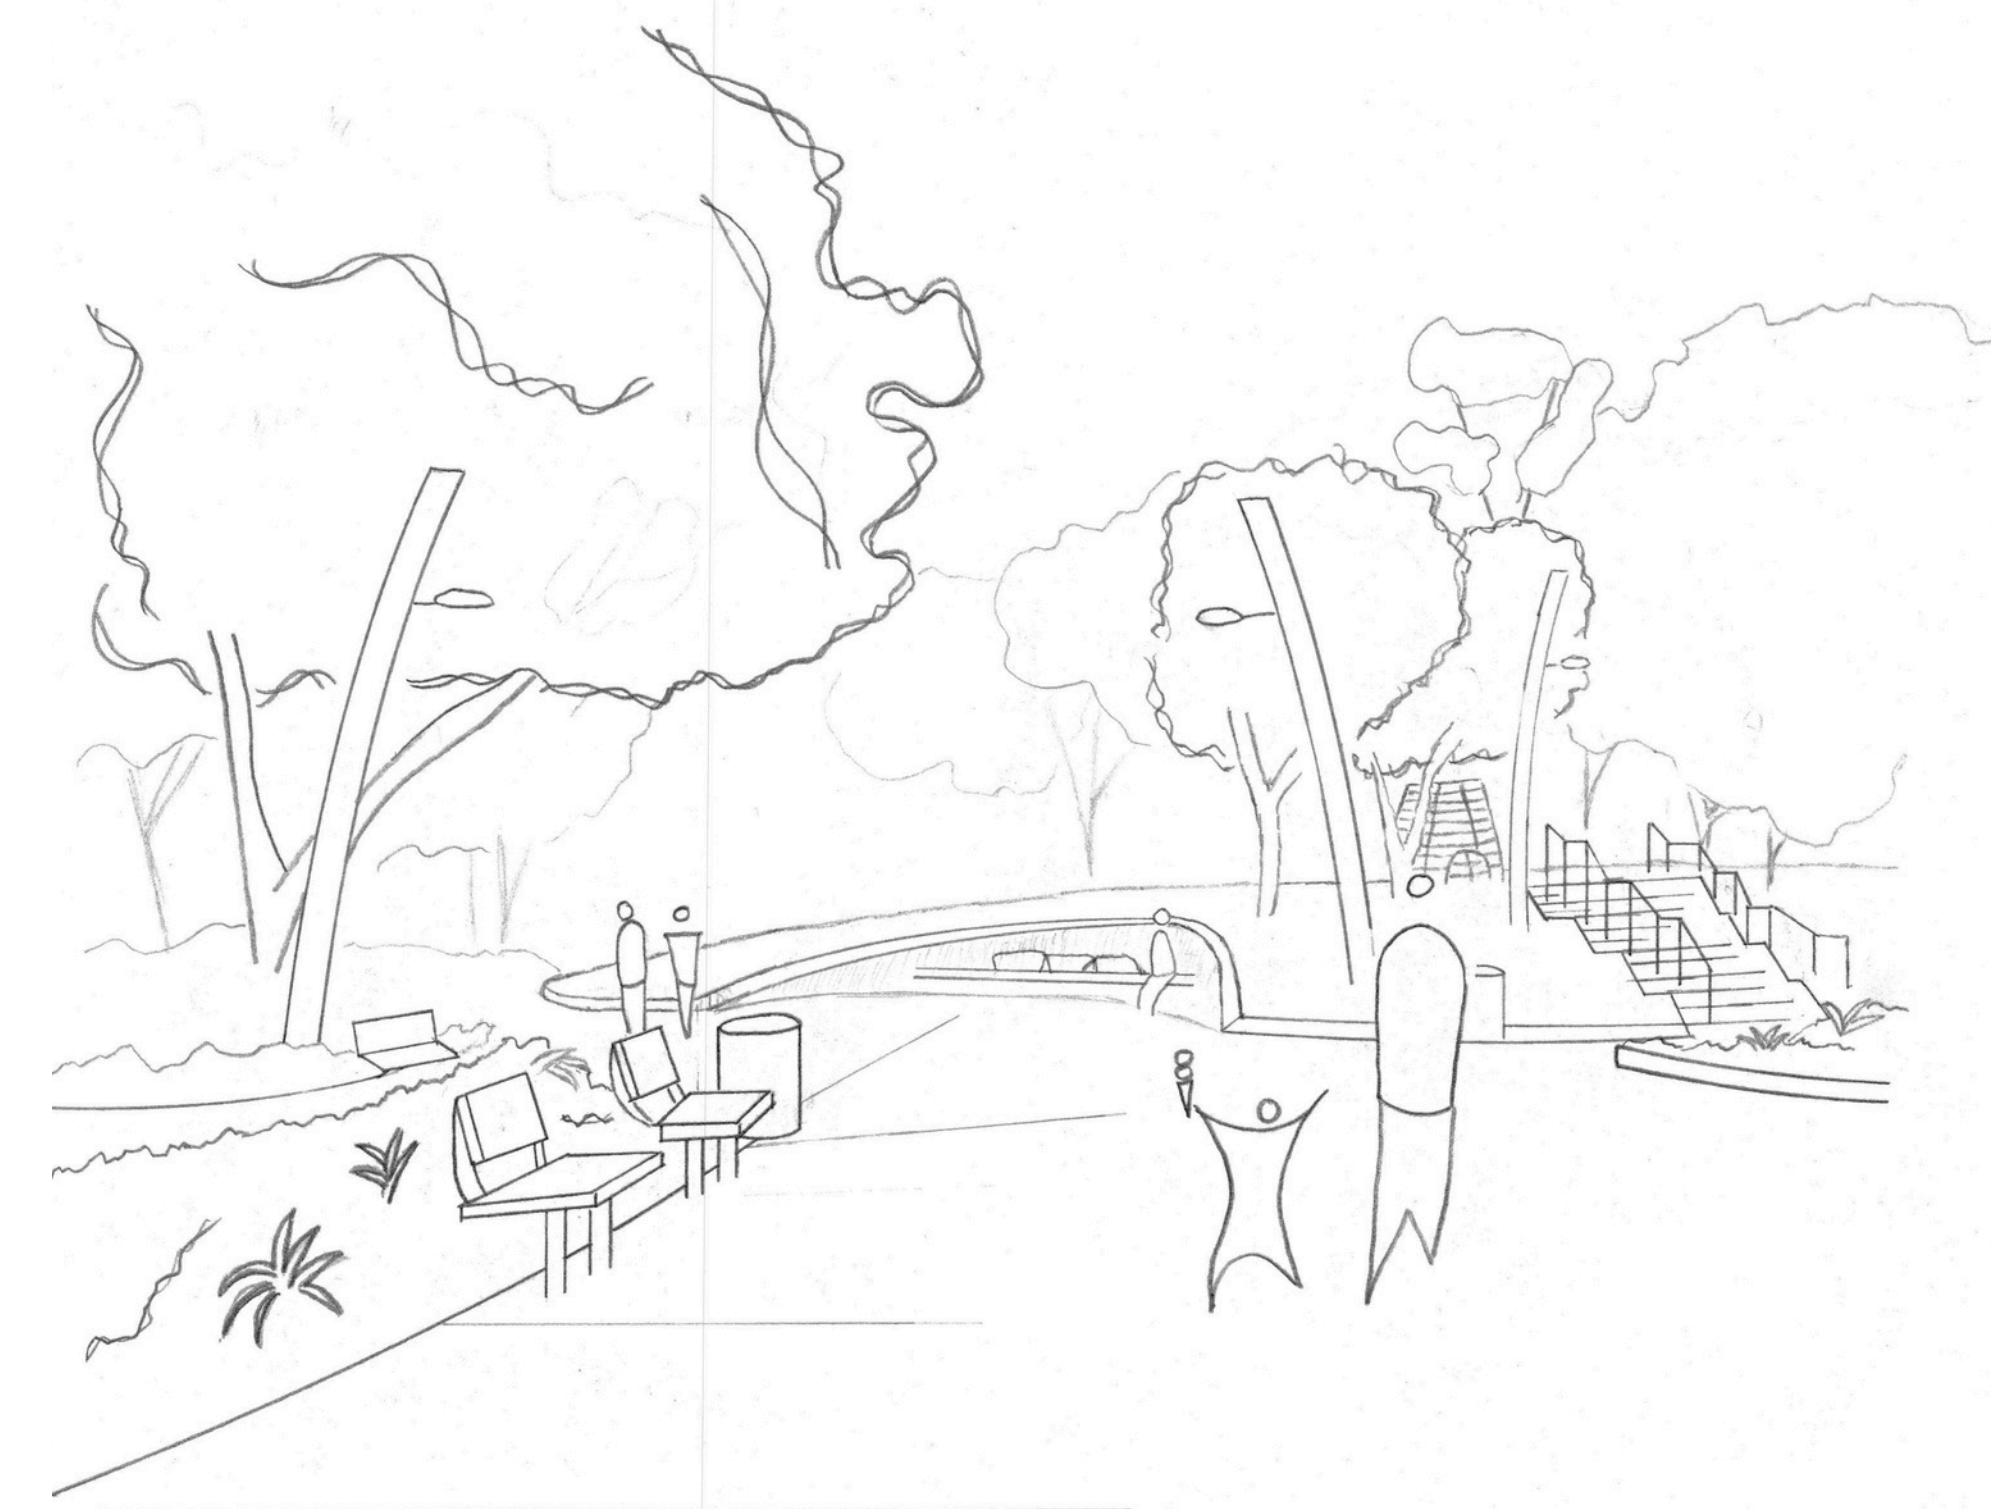


3 PERSPECTIVE



2 SITE SECTION SE  
SCALE: 1" = 16'-0"

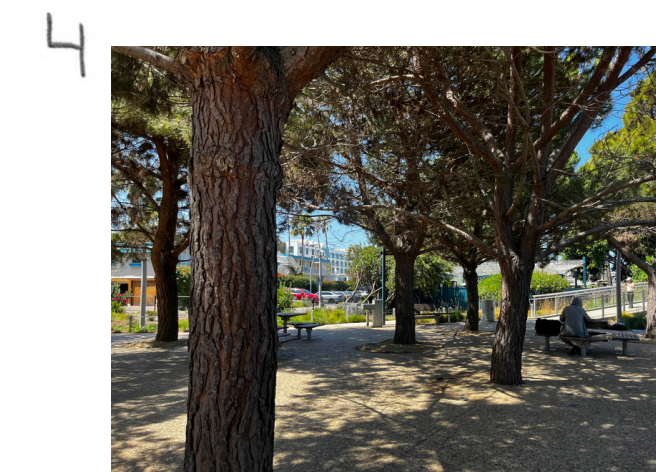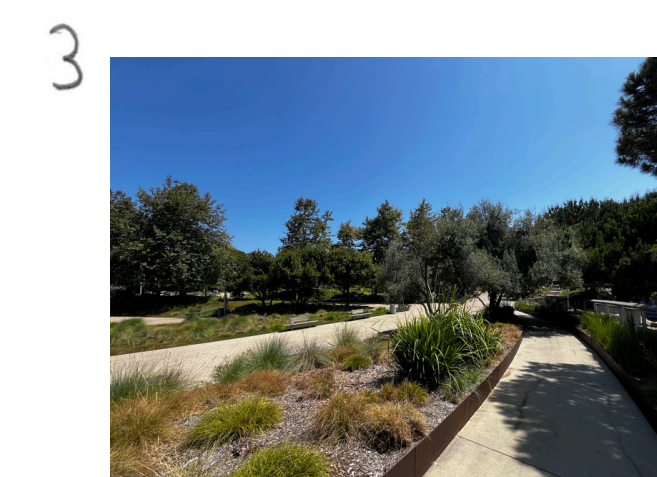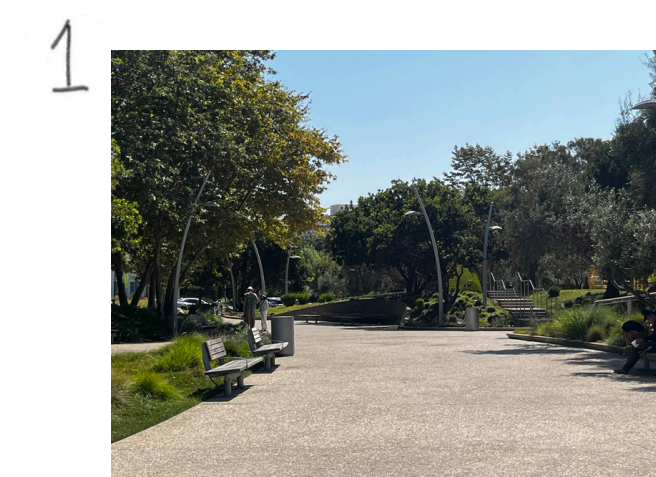

4 SITE PHOTOS

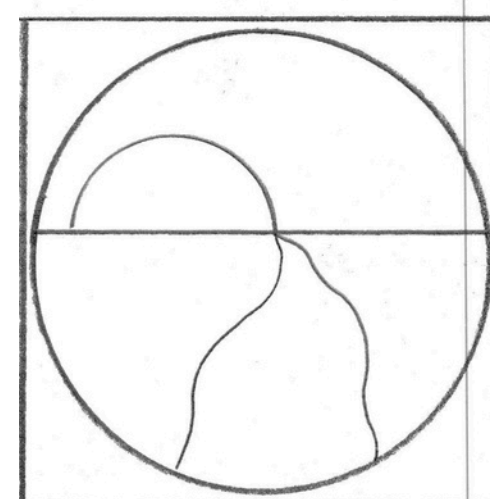

TONGVA PARK QUADRANT STUDY  
DESIGN GRAPHICS 1 (SUMMER 2026)

DANIEL TALTON  
INSTRUCTOR: ROBYN REED