



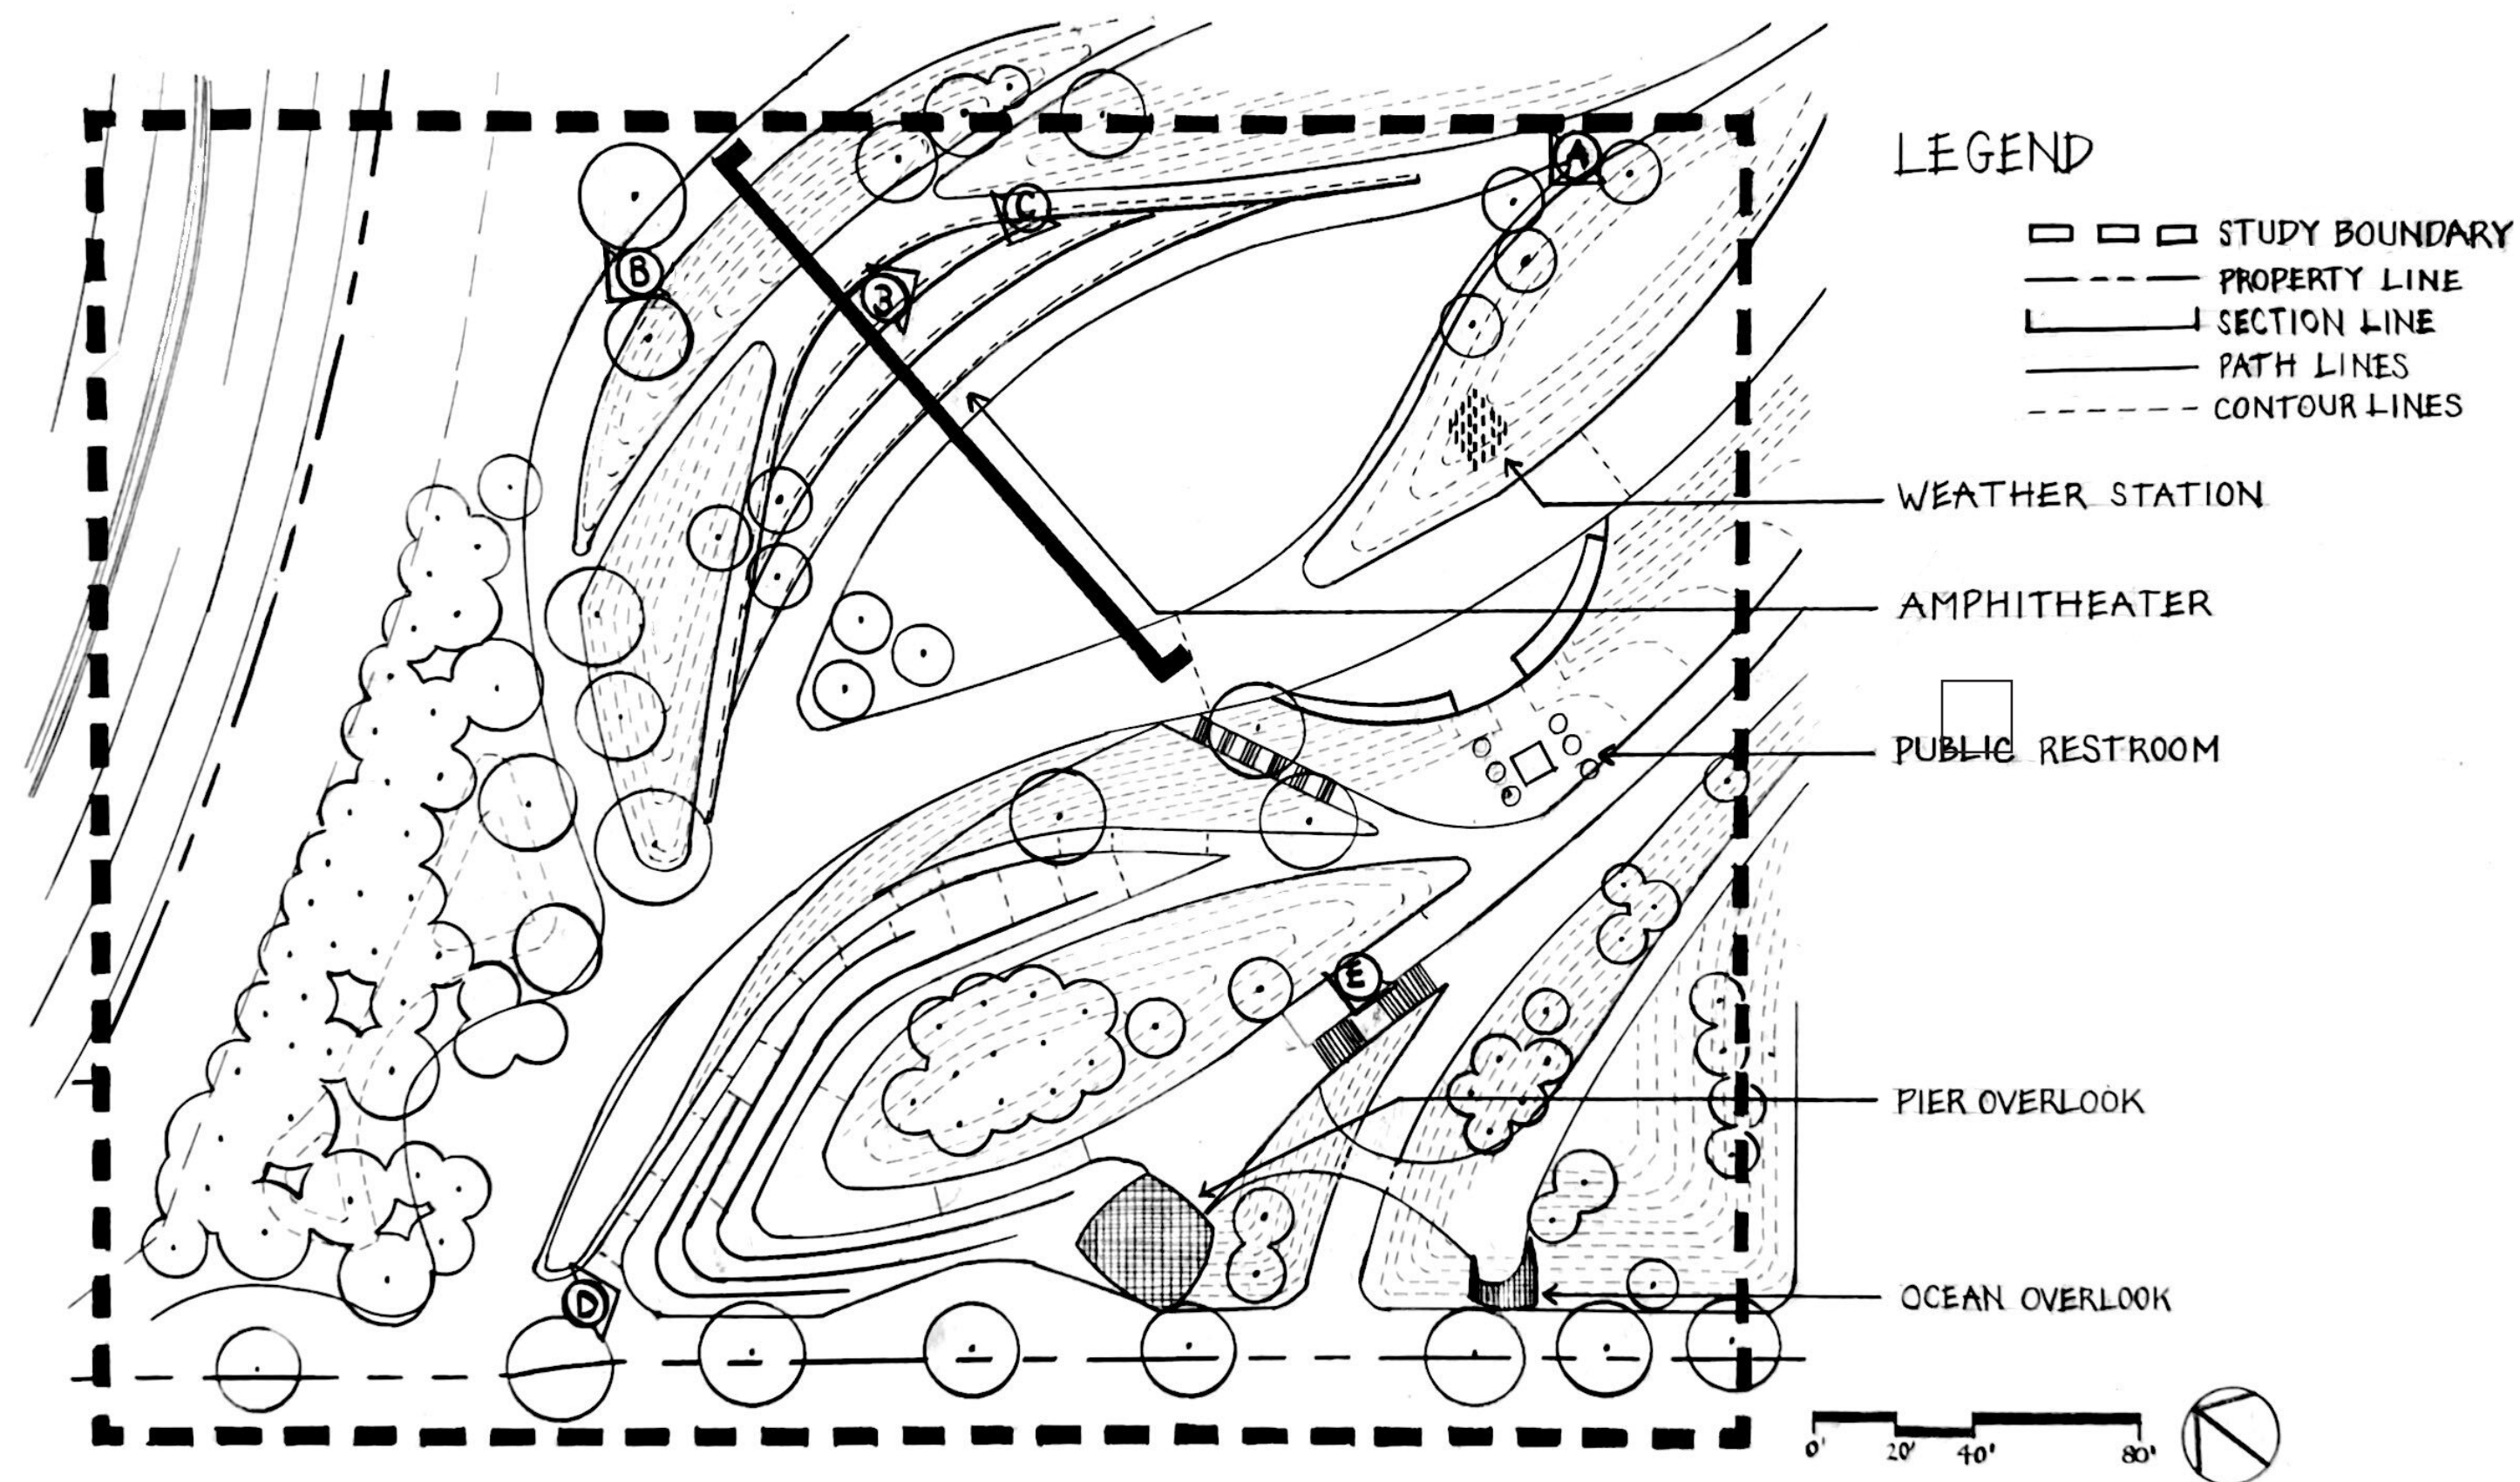


1 QUADRANT PLAN

SCALE: 1" = 40'-0"

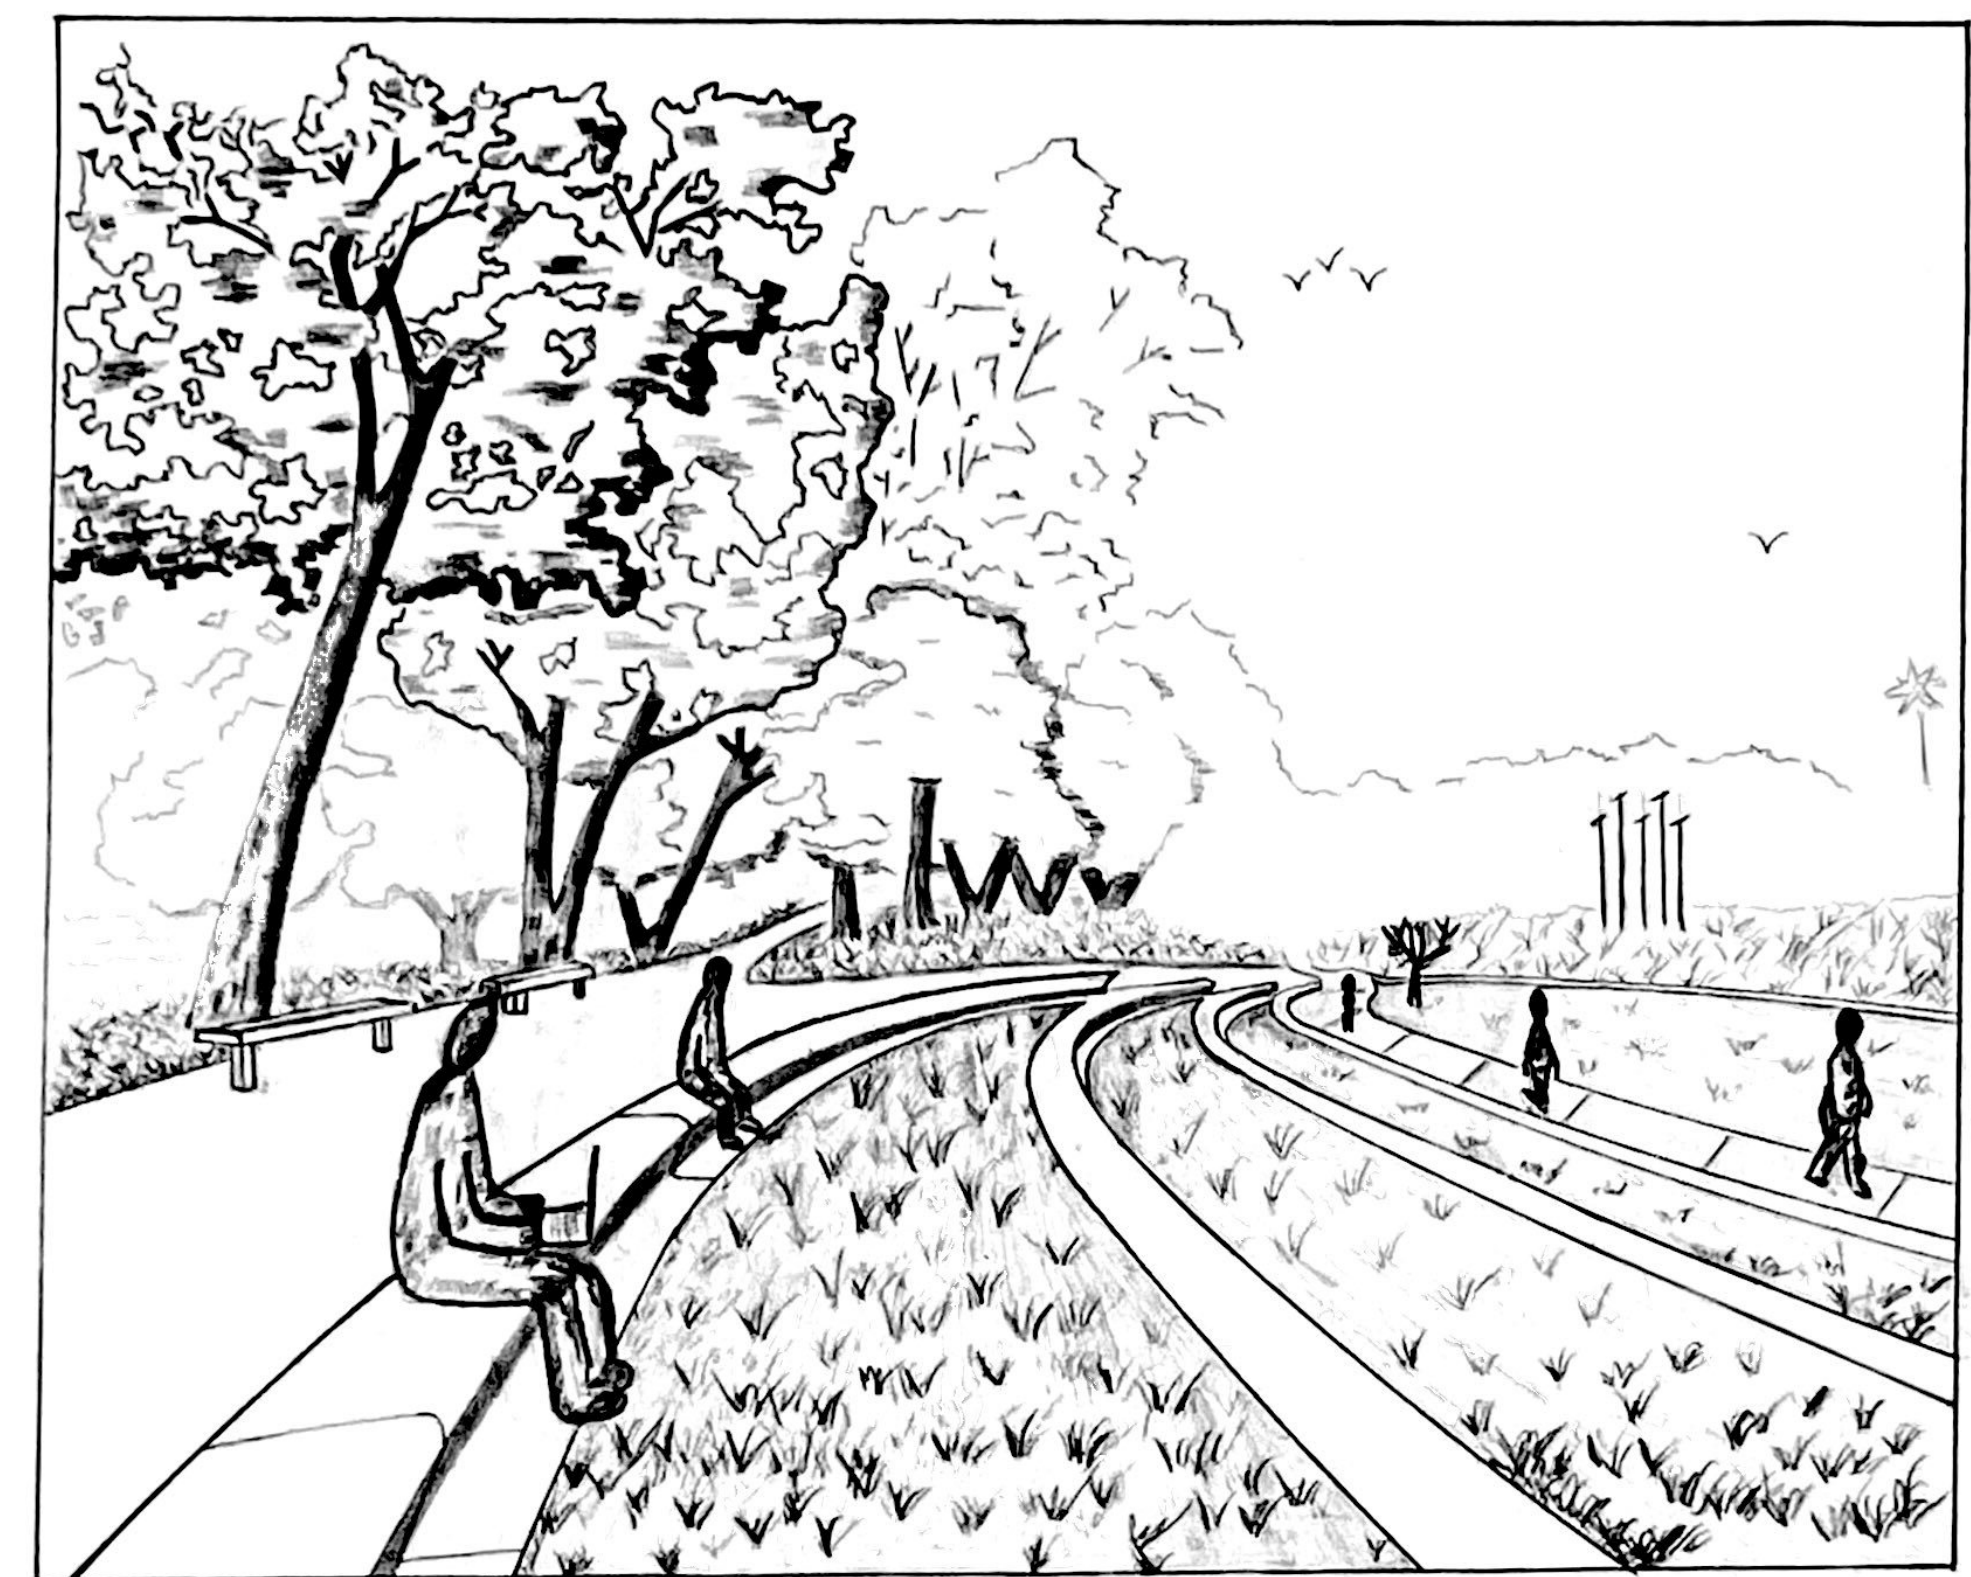


3 PERSPECTIVE

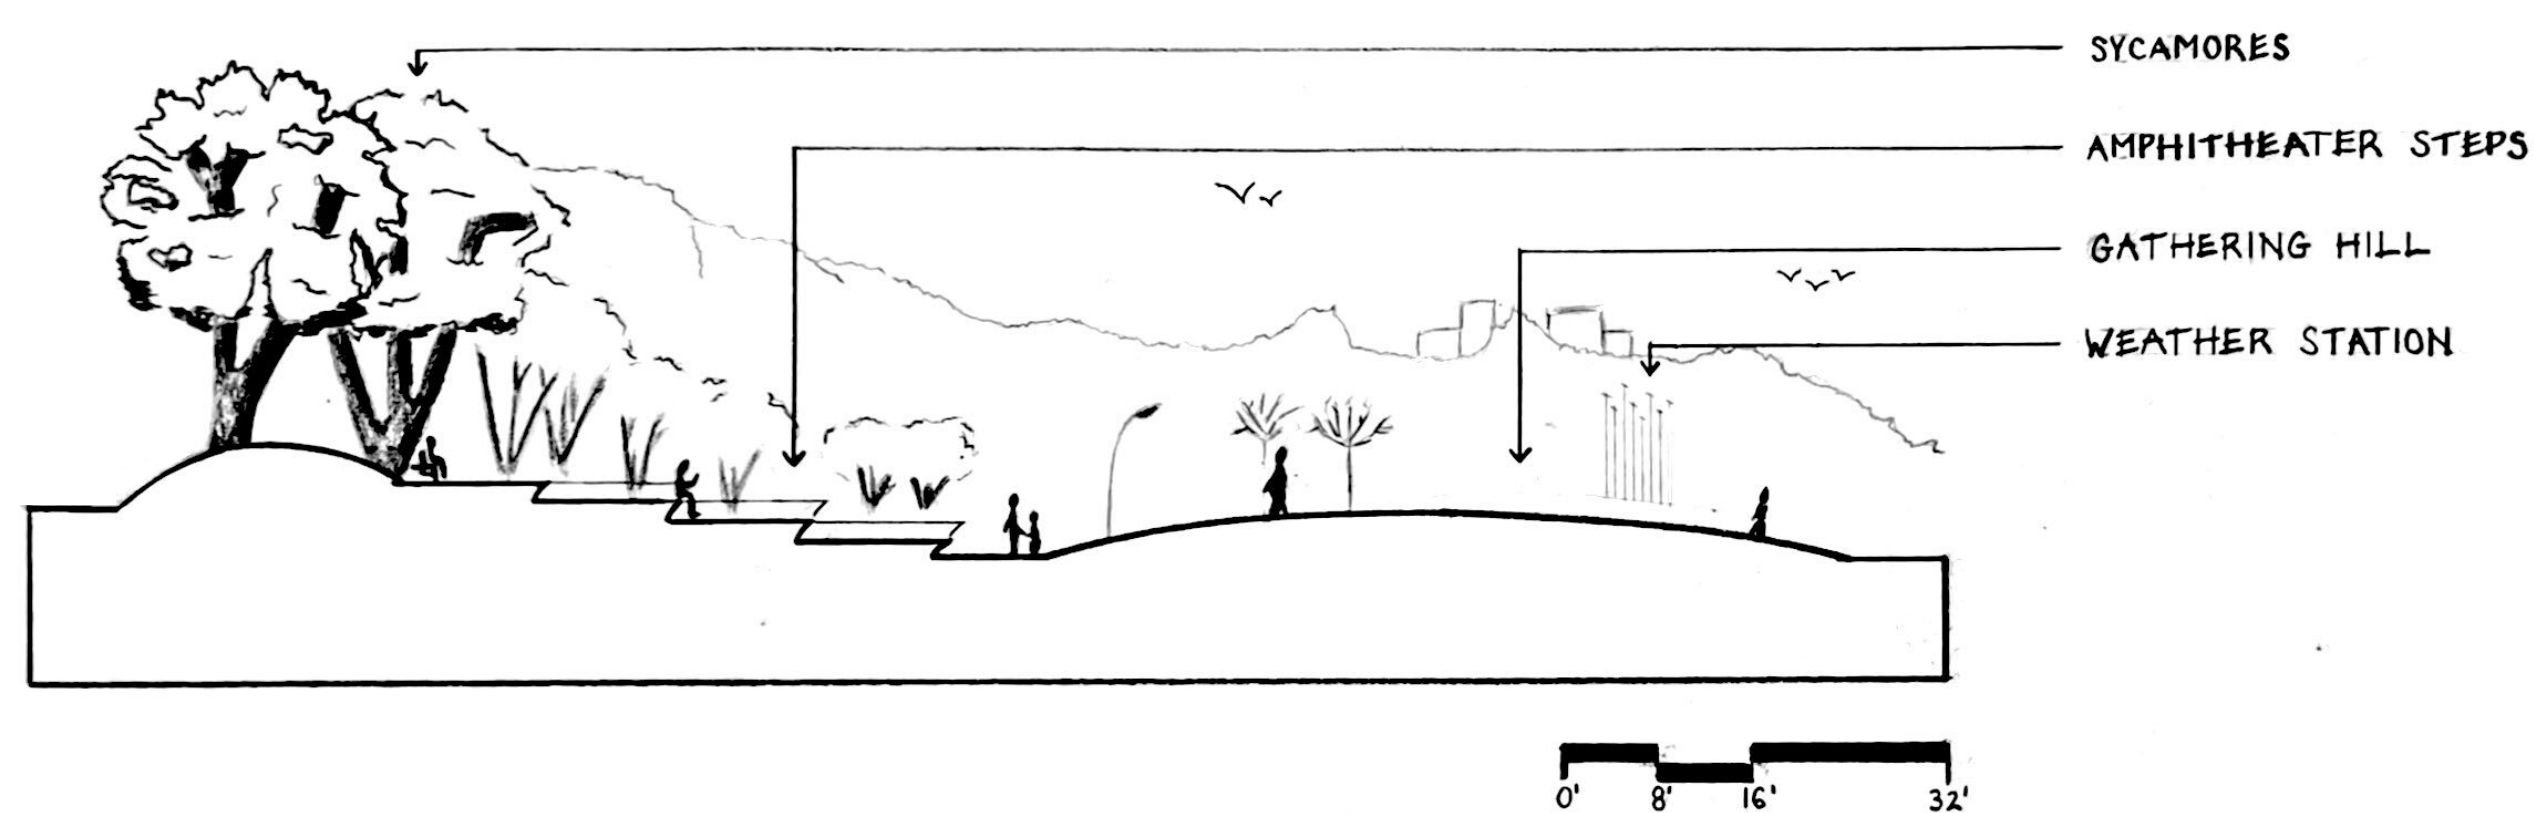


2 SITE SECTION SW

SCALE: 1" = 16'-0"

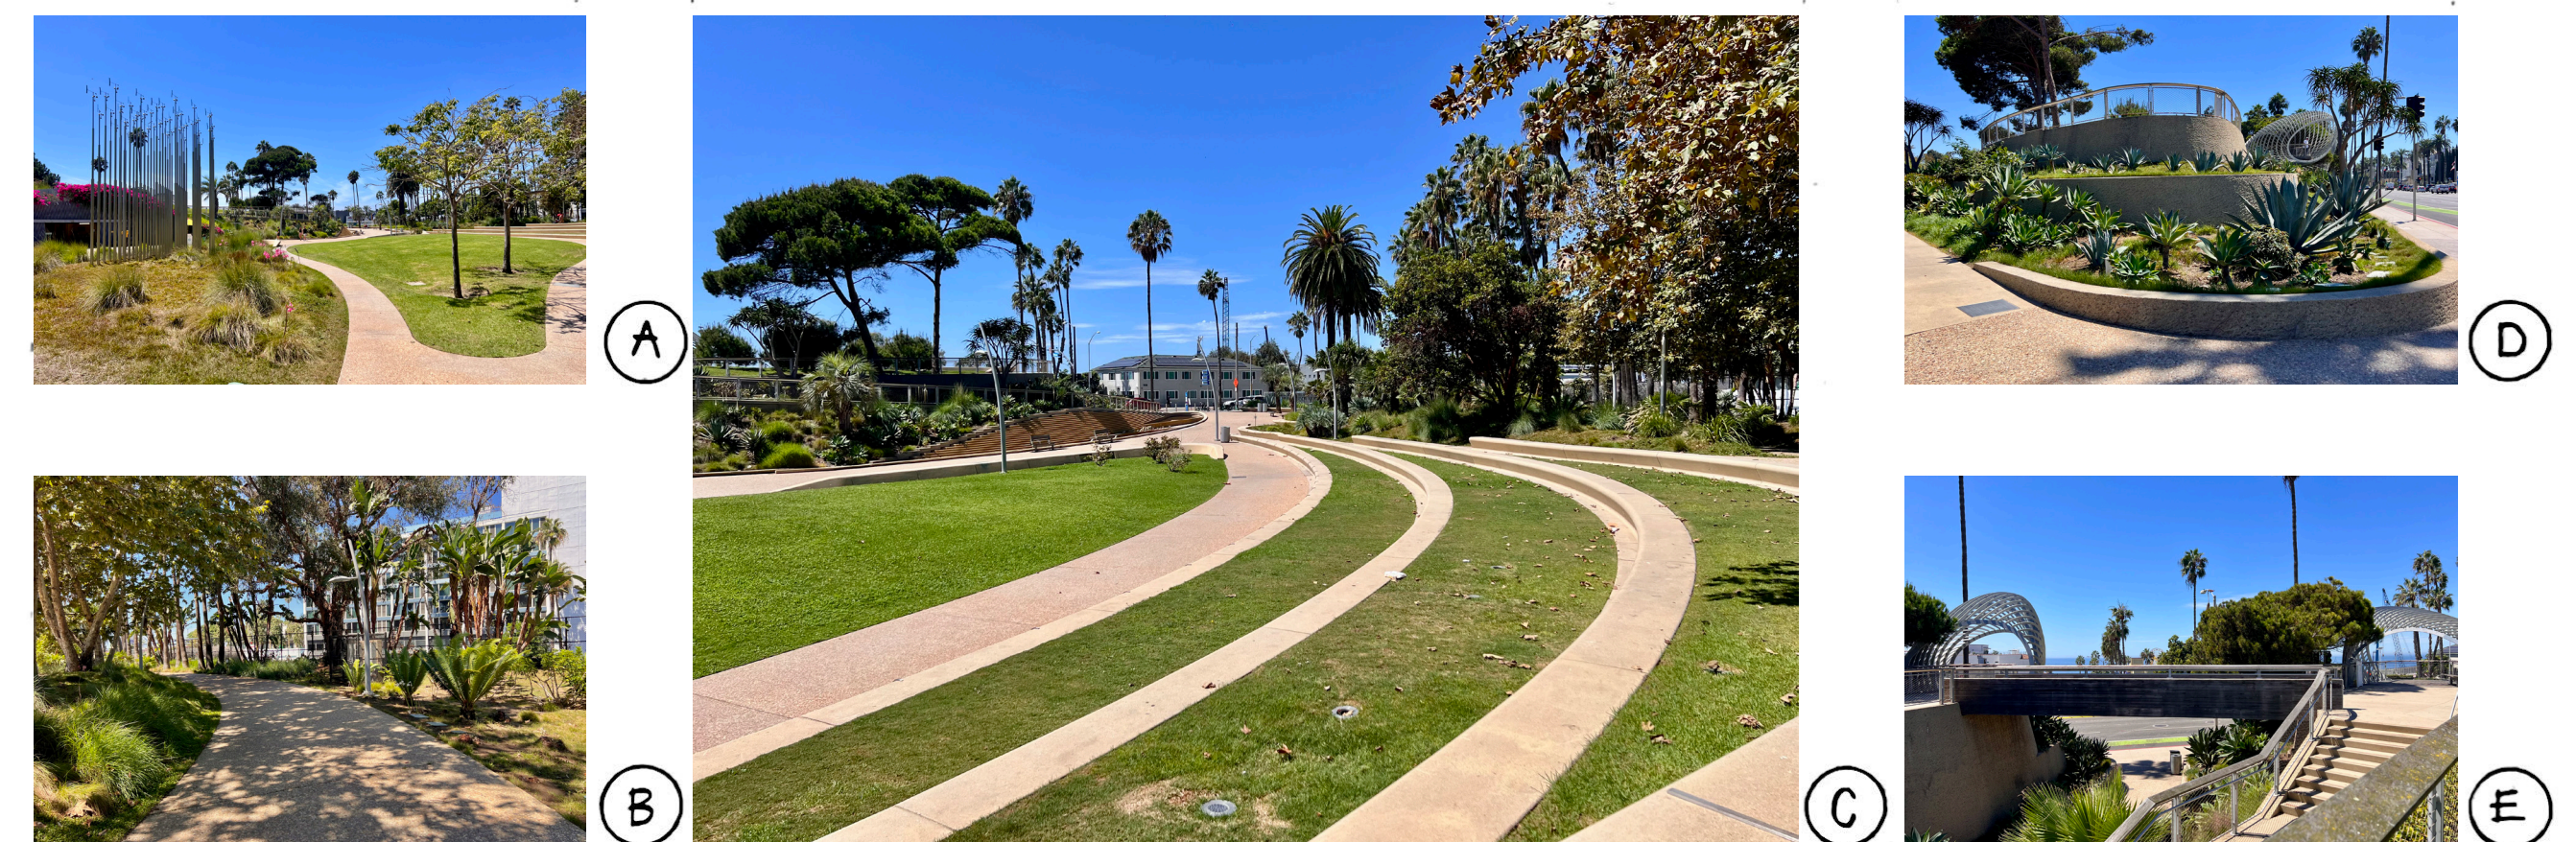

4 SITE PHOTOS

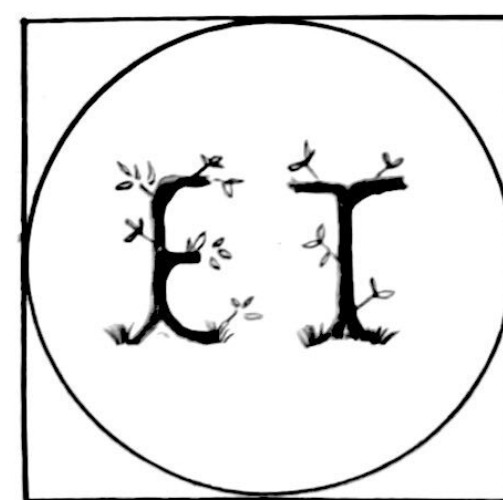

TONGVA PARK QUADRANT STUDY
DESIGN GRAPHICS 1 (SUMMER 2026)

ERIC TRAUB
INSTRUCTOR: ROBYN REED