



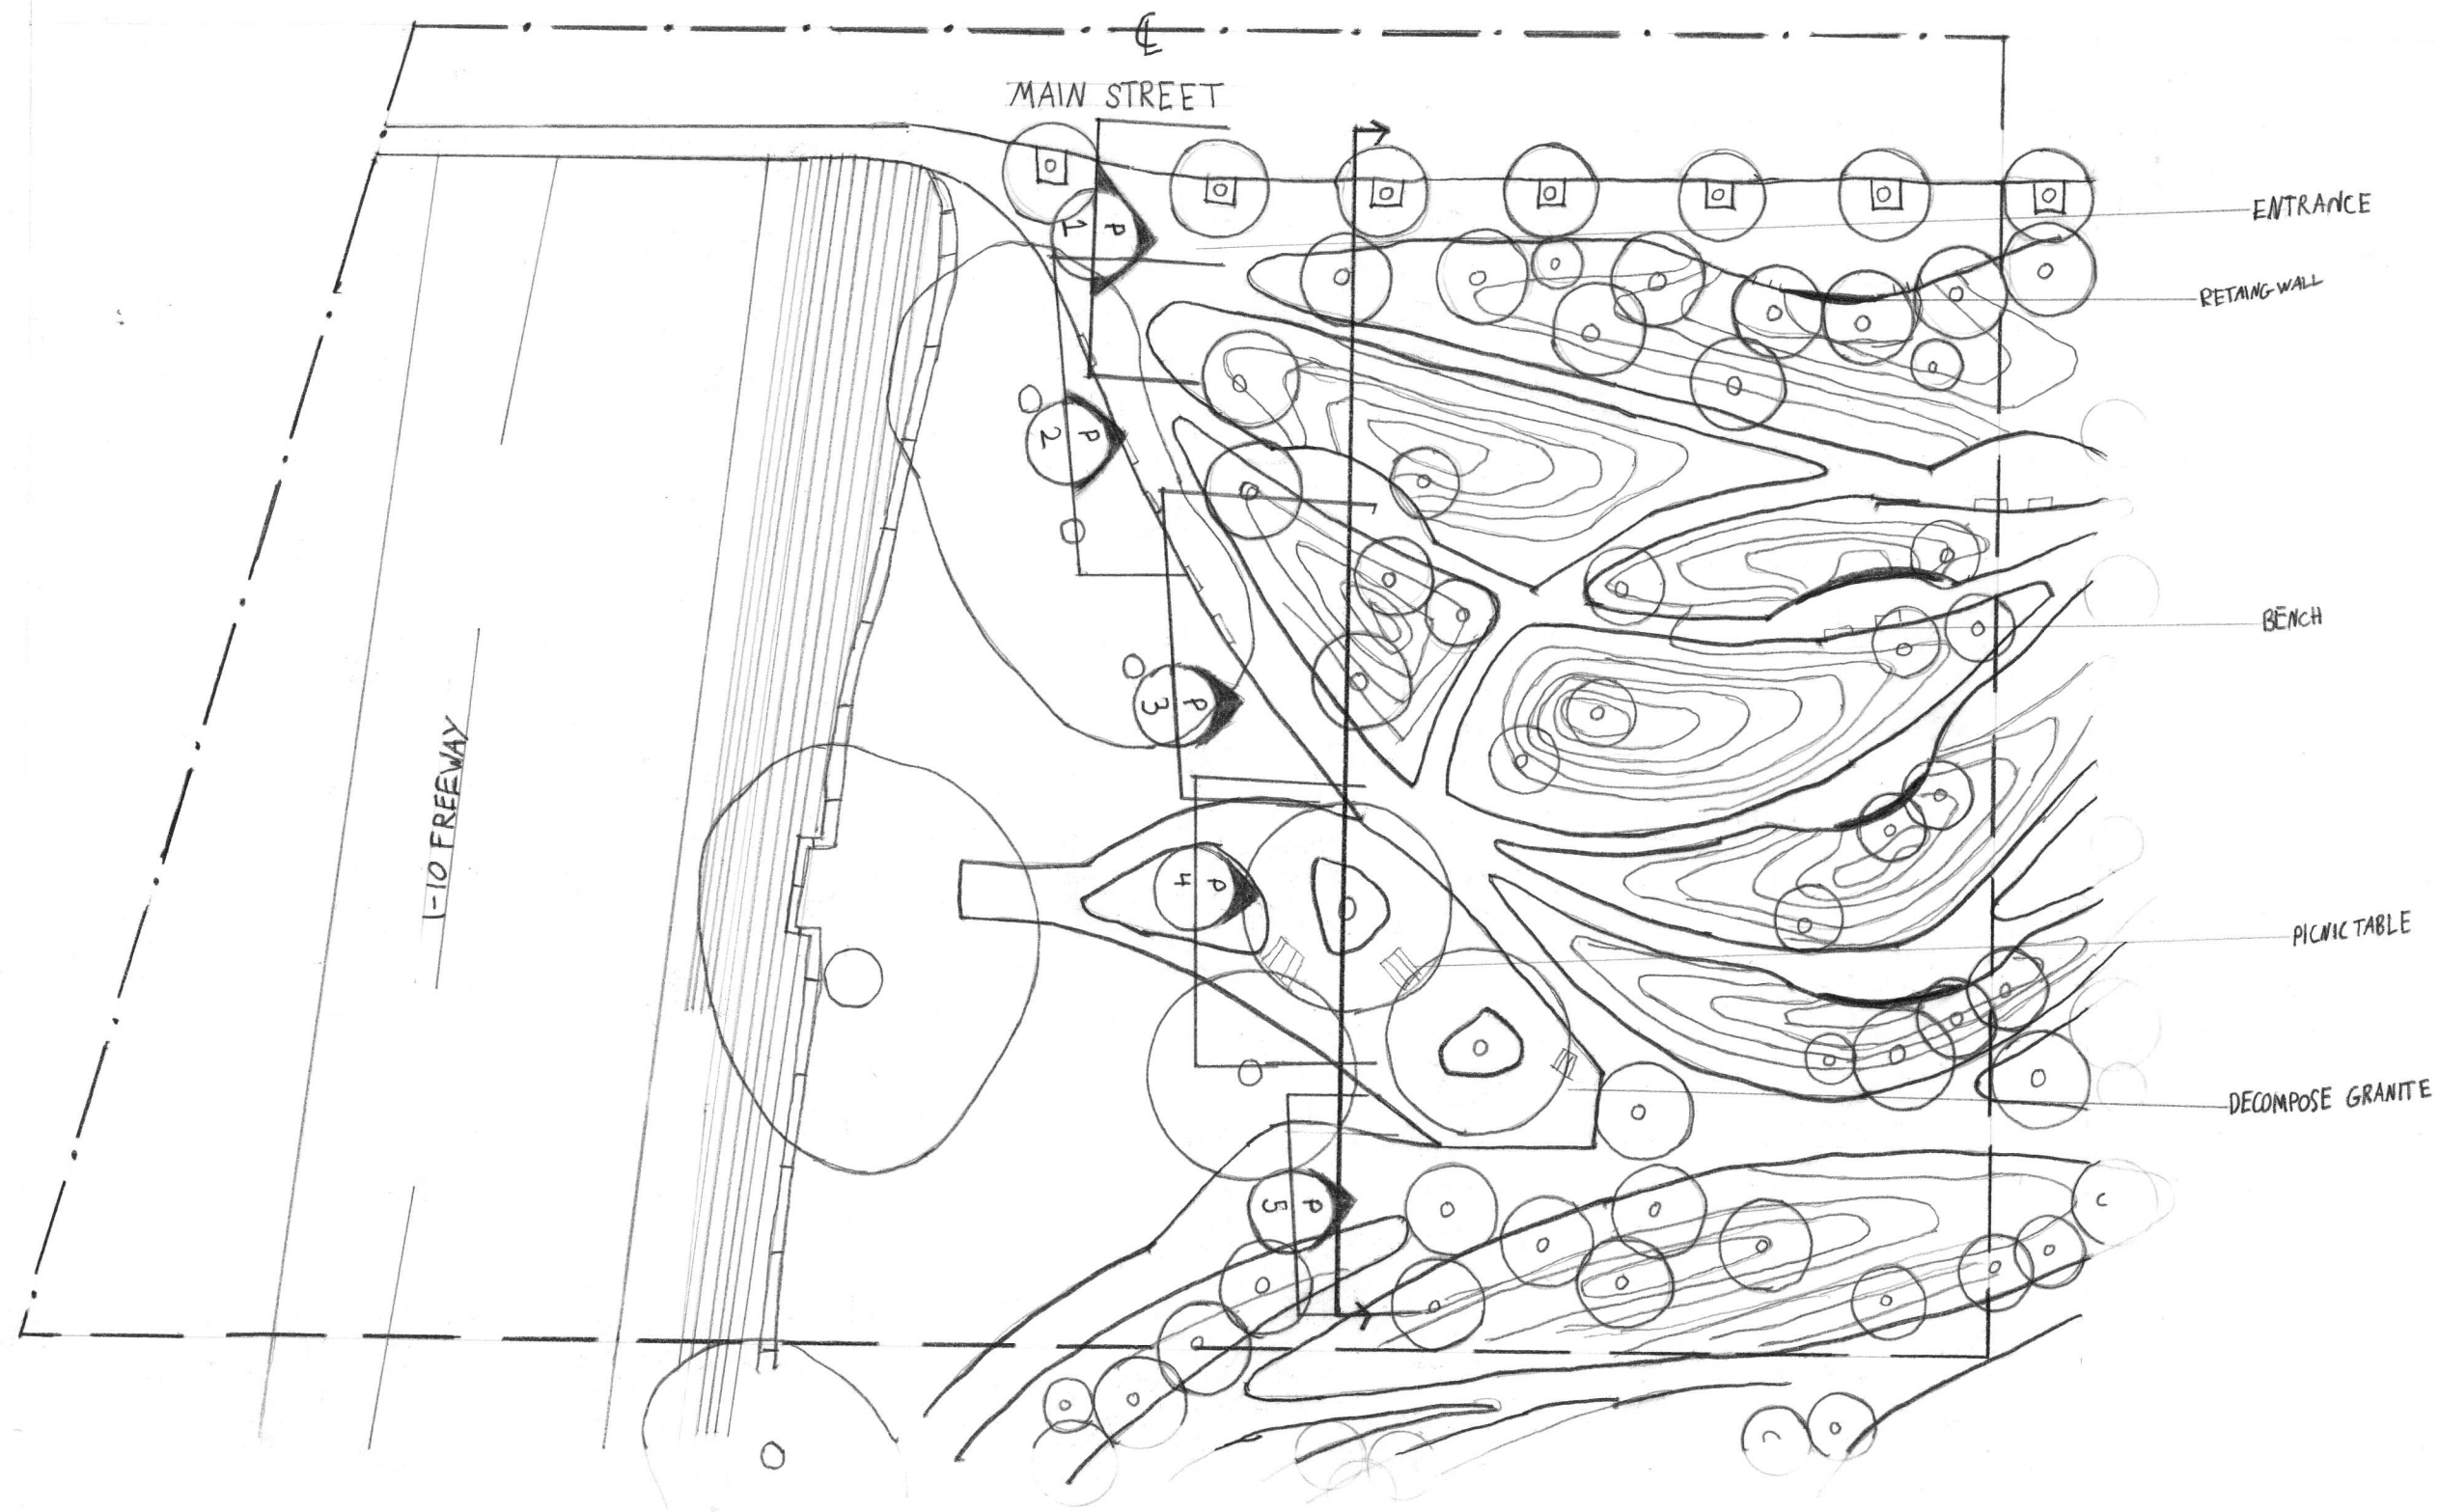


- STUDY BOUNDARY
- MATCH LINE
- PEDESTRIAN CIRCULATION
- TRAFFIC CIRCULATION
- BUILDING
- RETAINING WALL
- FENCE

- TREE
- PALM TREE
- CONTOUR LINE


LAYOUT PLAN 1/N

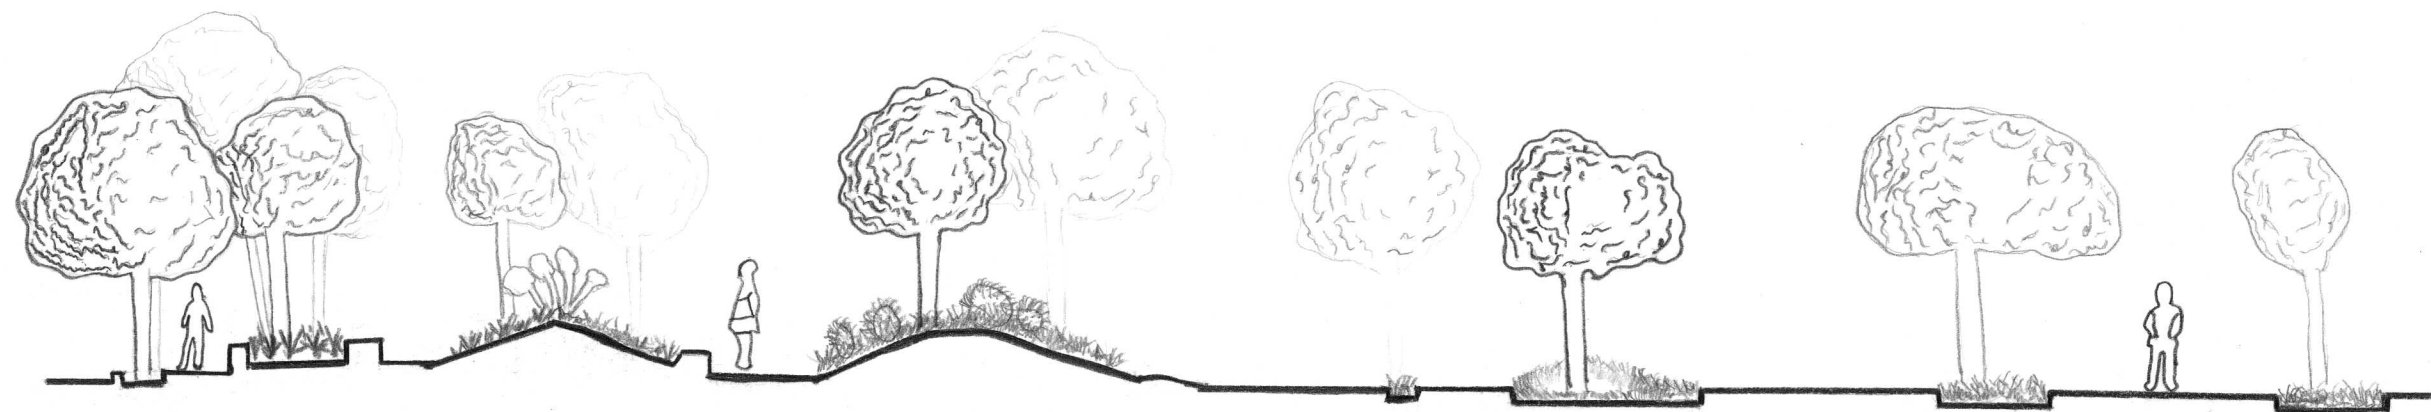

ELEVATION

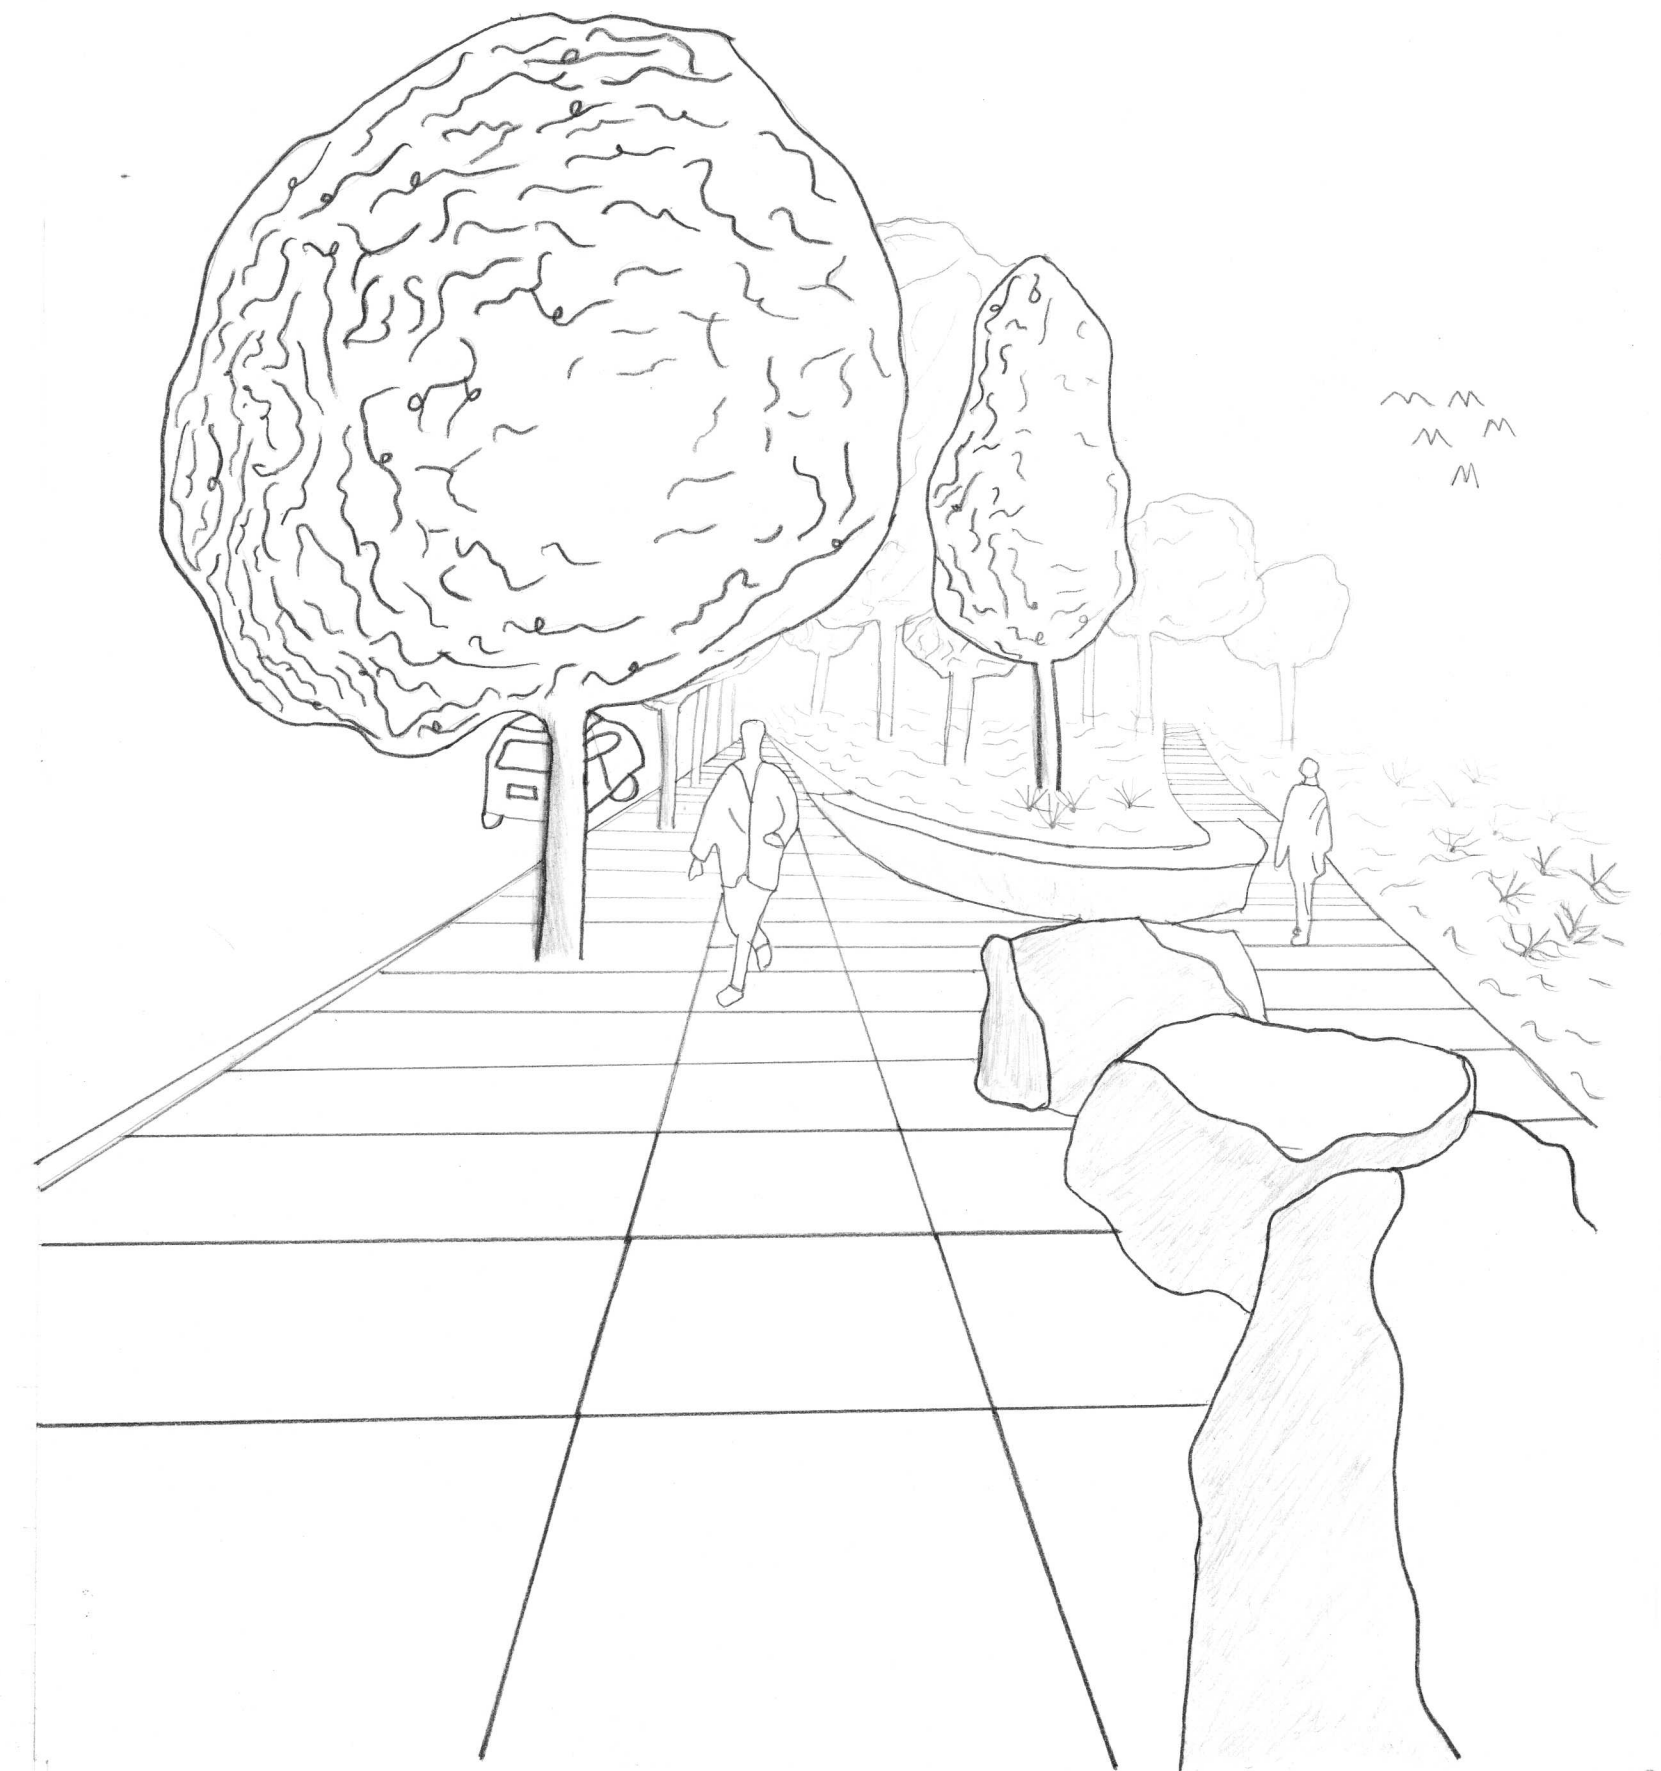

PERSPECTIVE

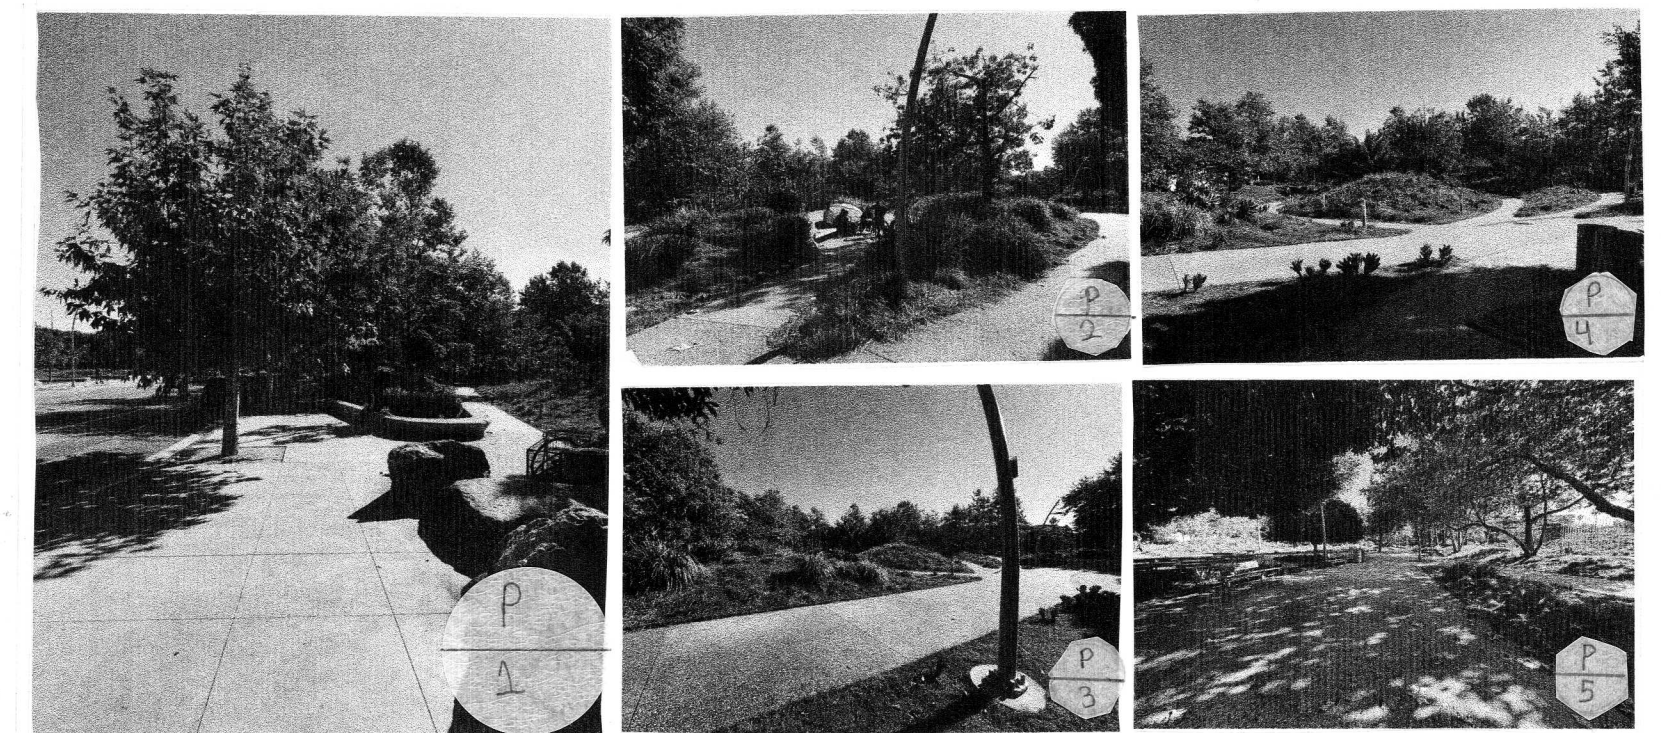

10.12.25	TONGVA PARK	SEE BAR SCALE
DATE	DG1 SQUIRES	SCALE
APPROVAL / SCORE	DRAWN BY JAVIER FLORES	1/1
		SHEET NO.