



TONGVA PARK NEQUADRANT

KRISTEN KEE DESIGNGRAPHICS 1 AUGUST 2026
PROFESSOR ROBYN REED

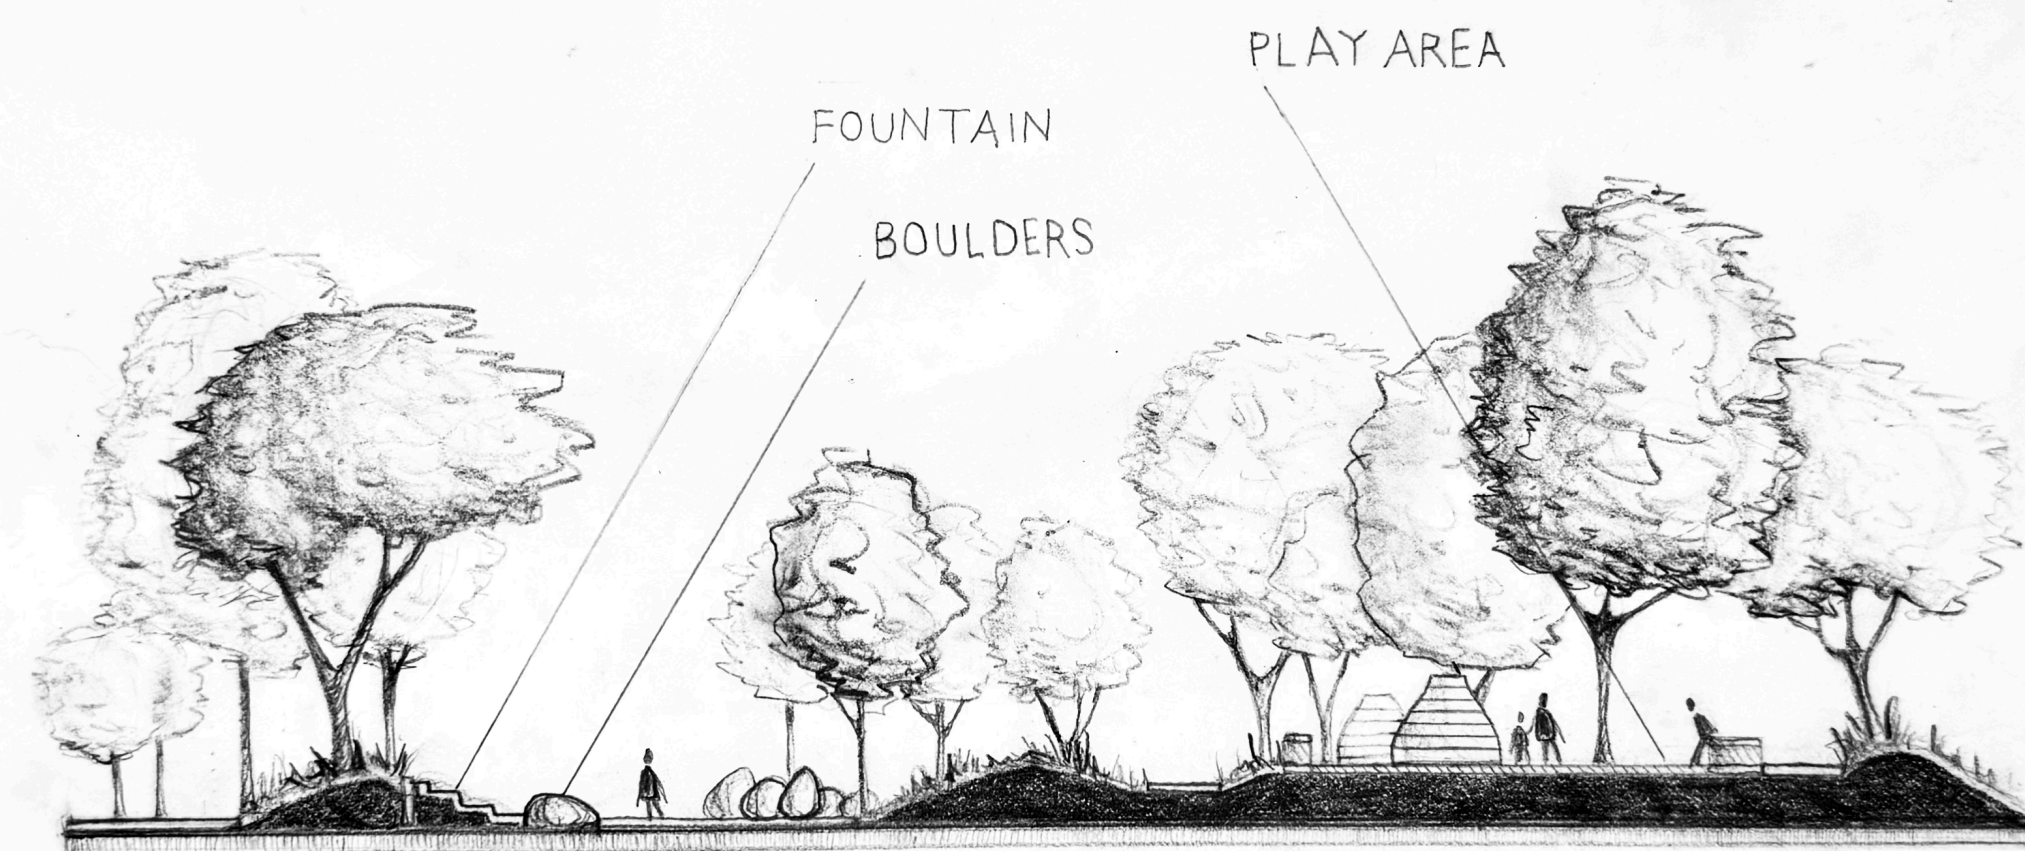

SECTION ELEVATION ② SCALE: 1" = 16'-0"

QUADRANT PLAN ①

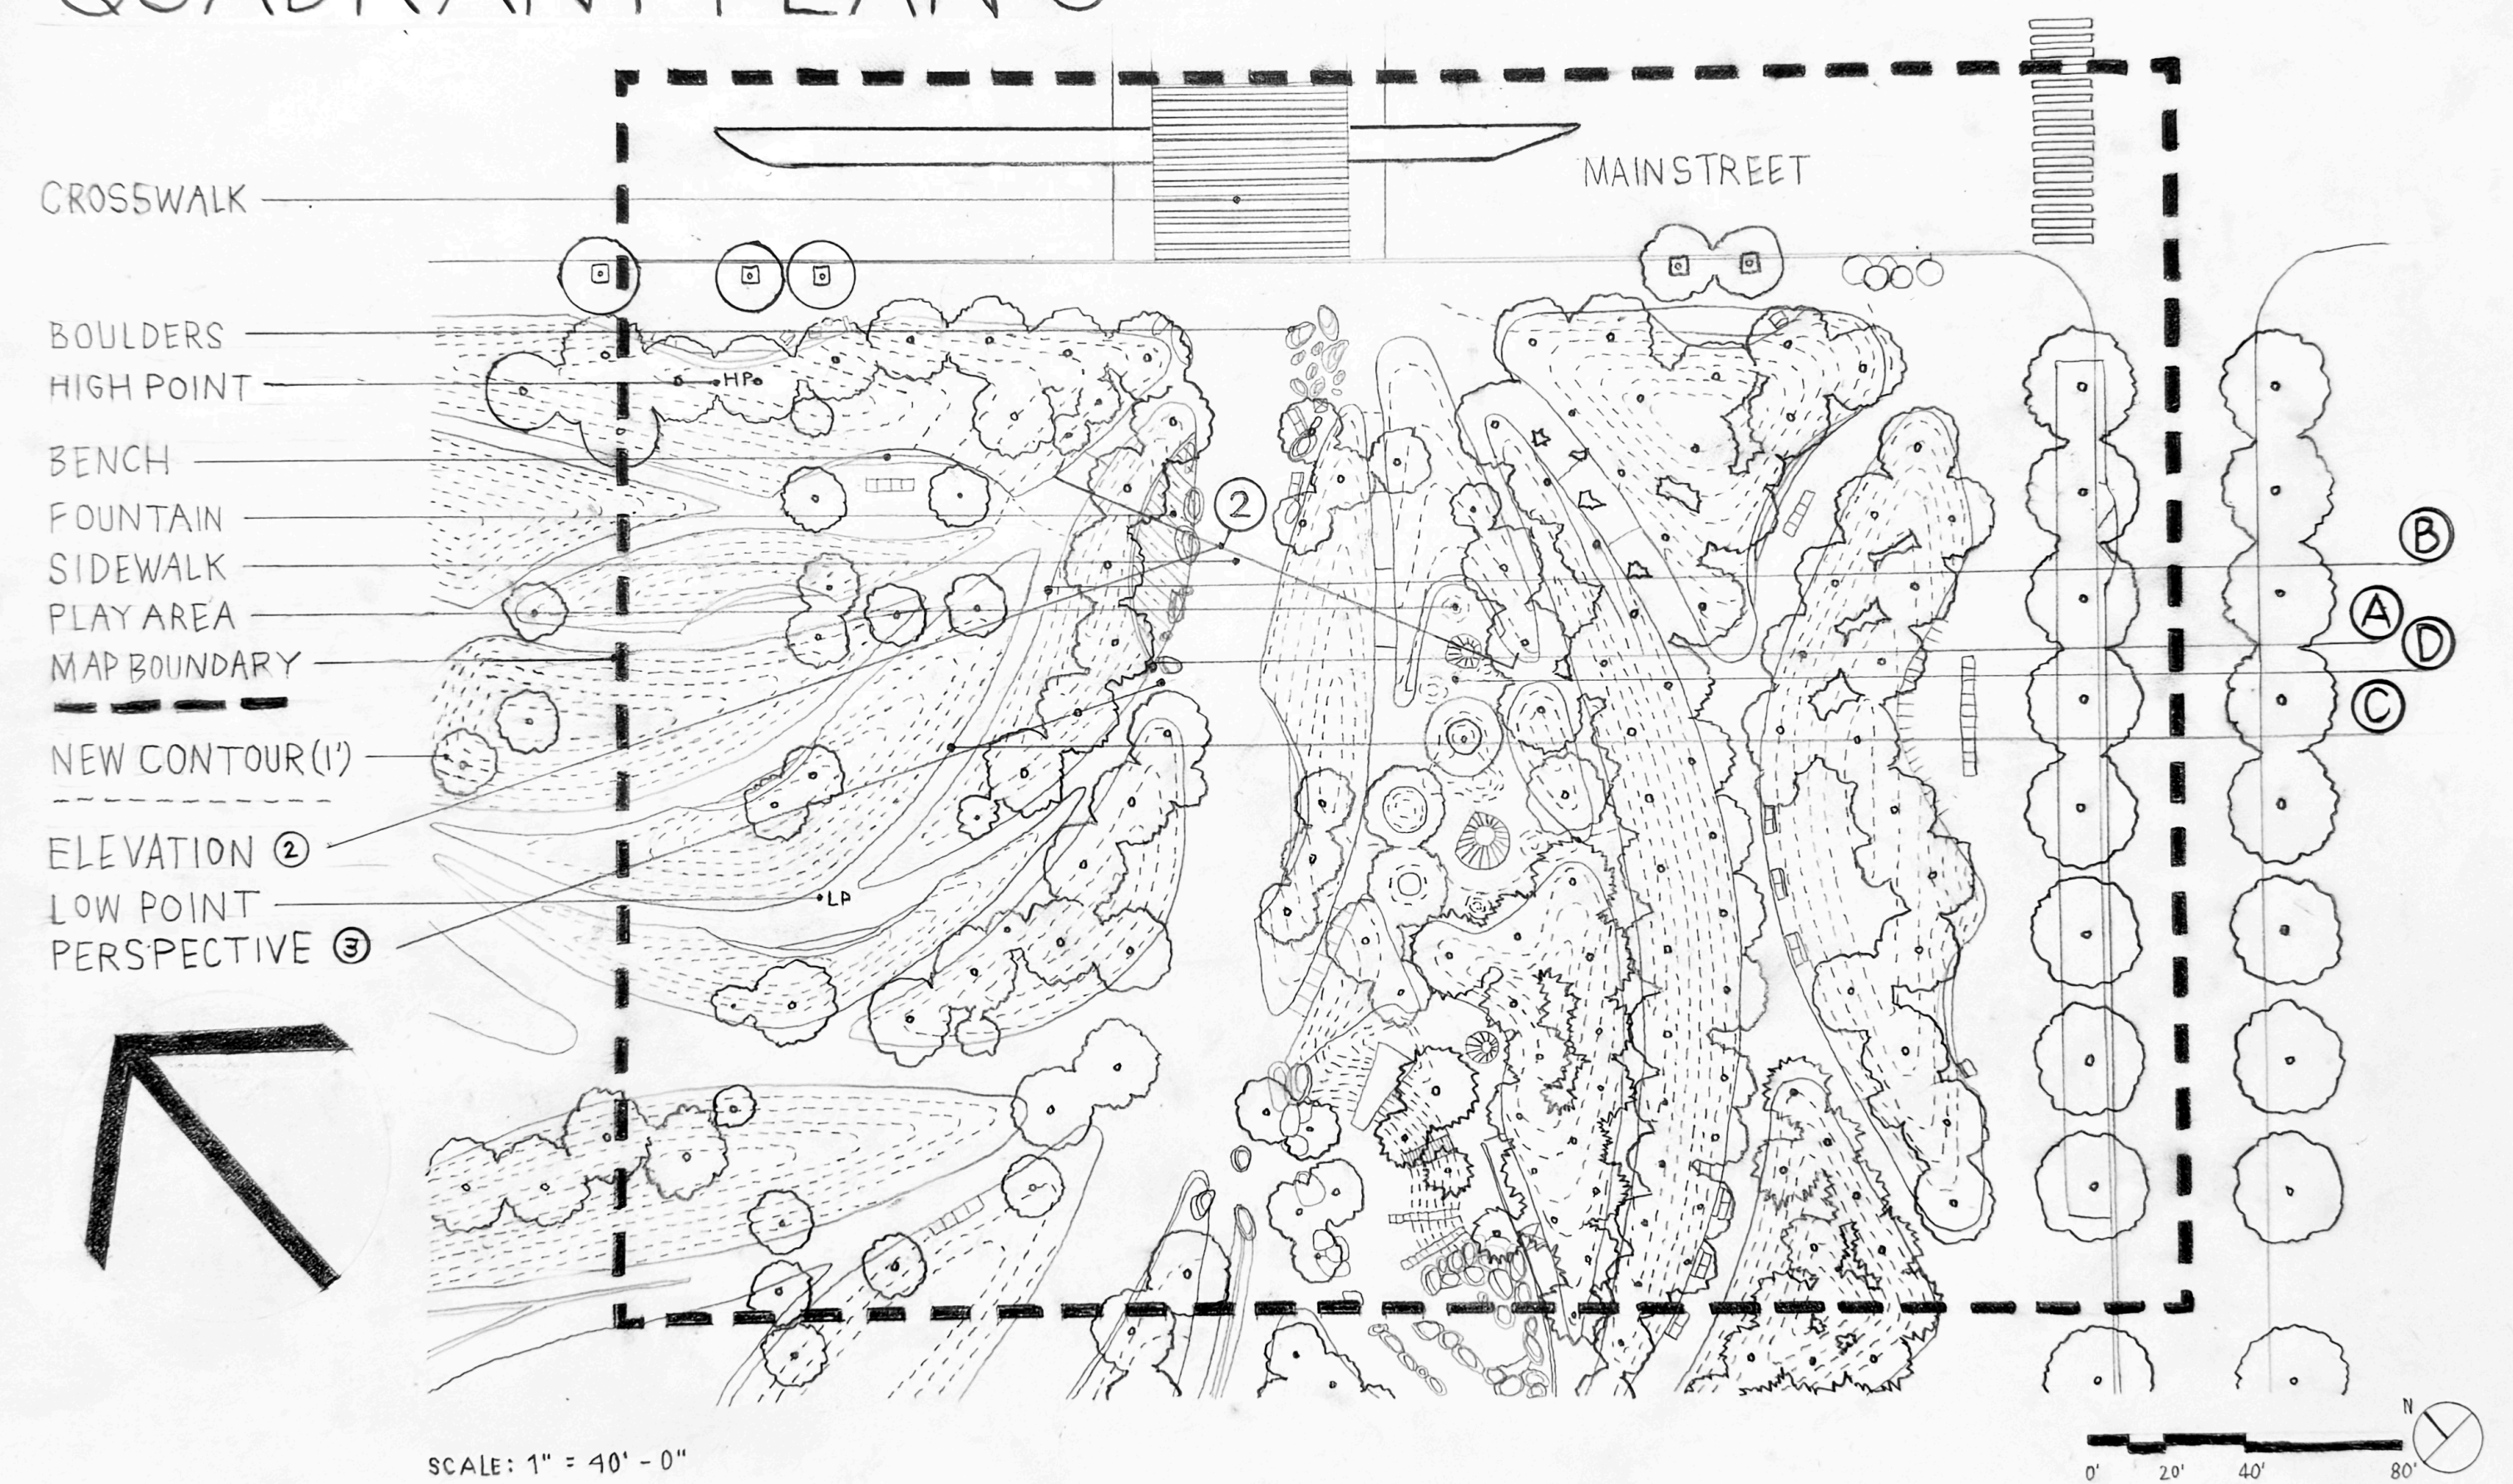

SCALE: 1" = 40'-0"



③

①



②



③



④

