



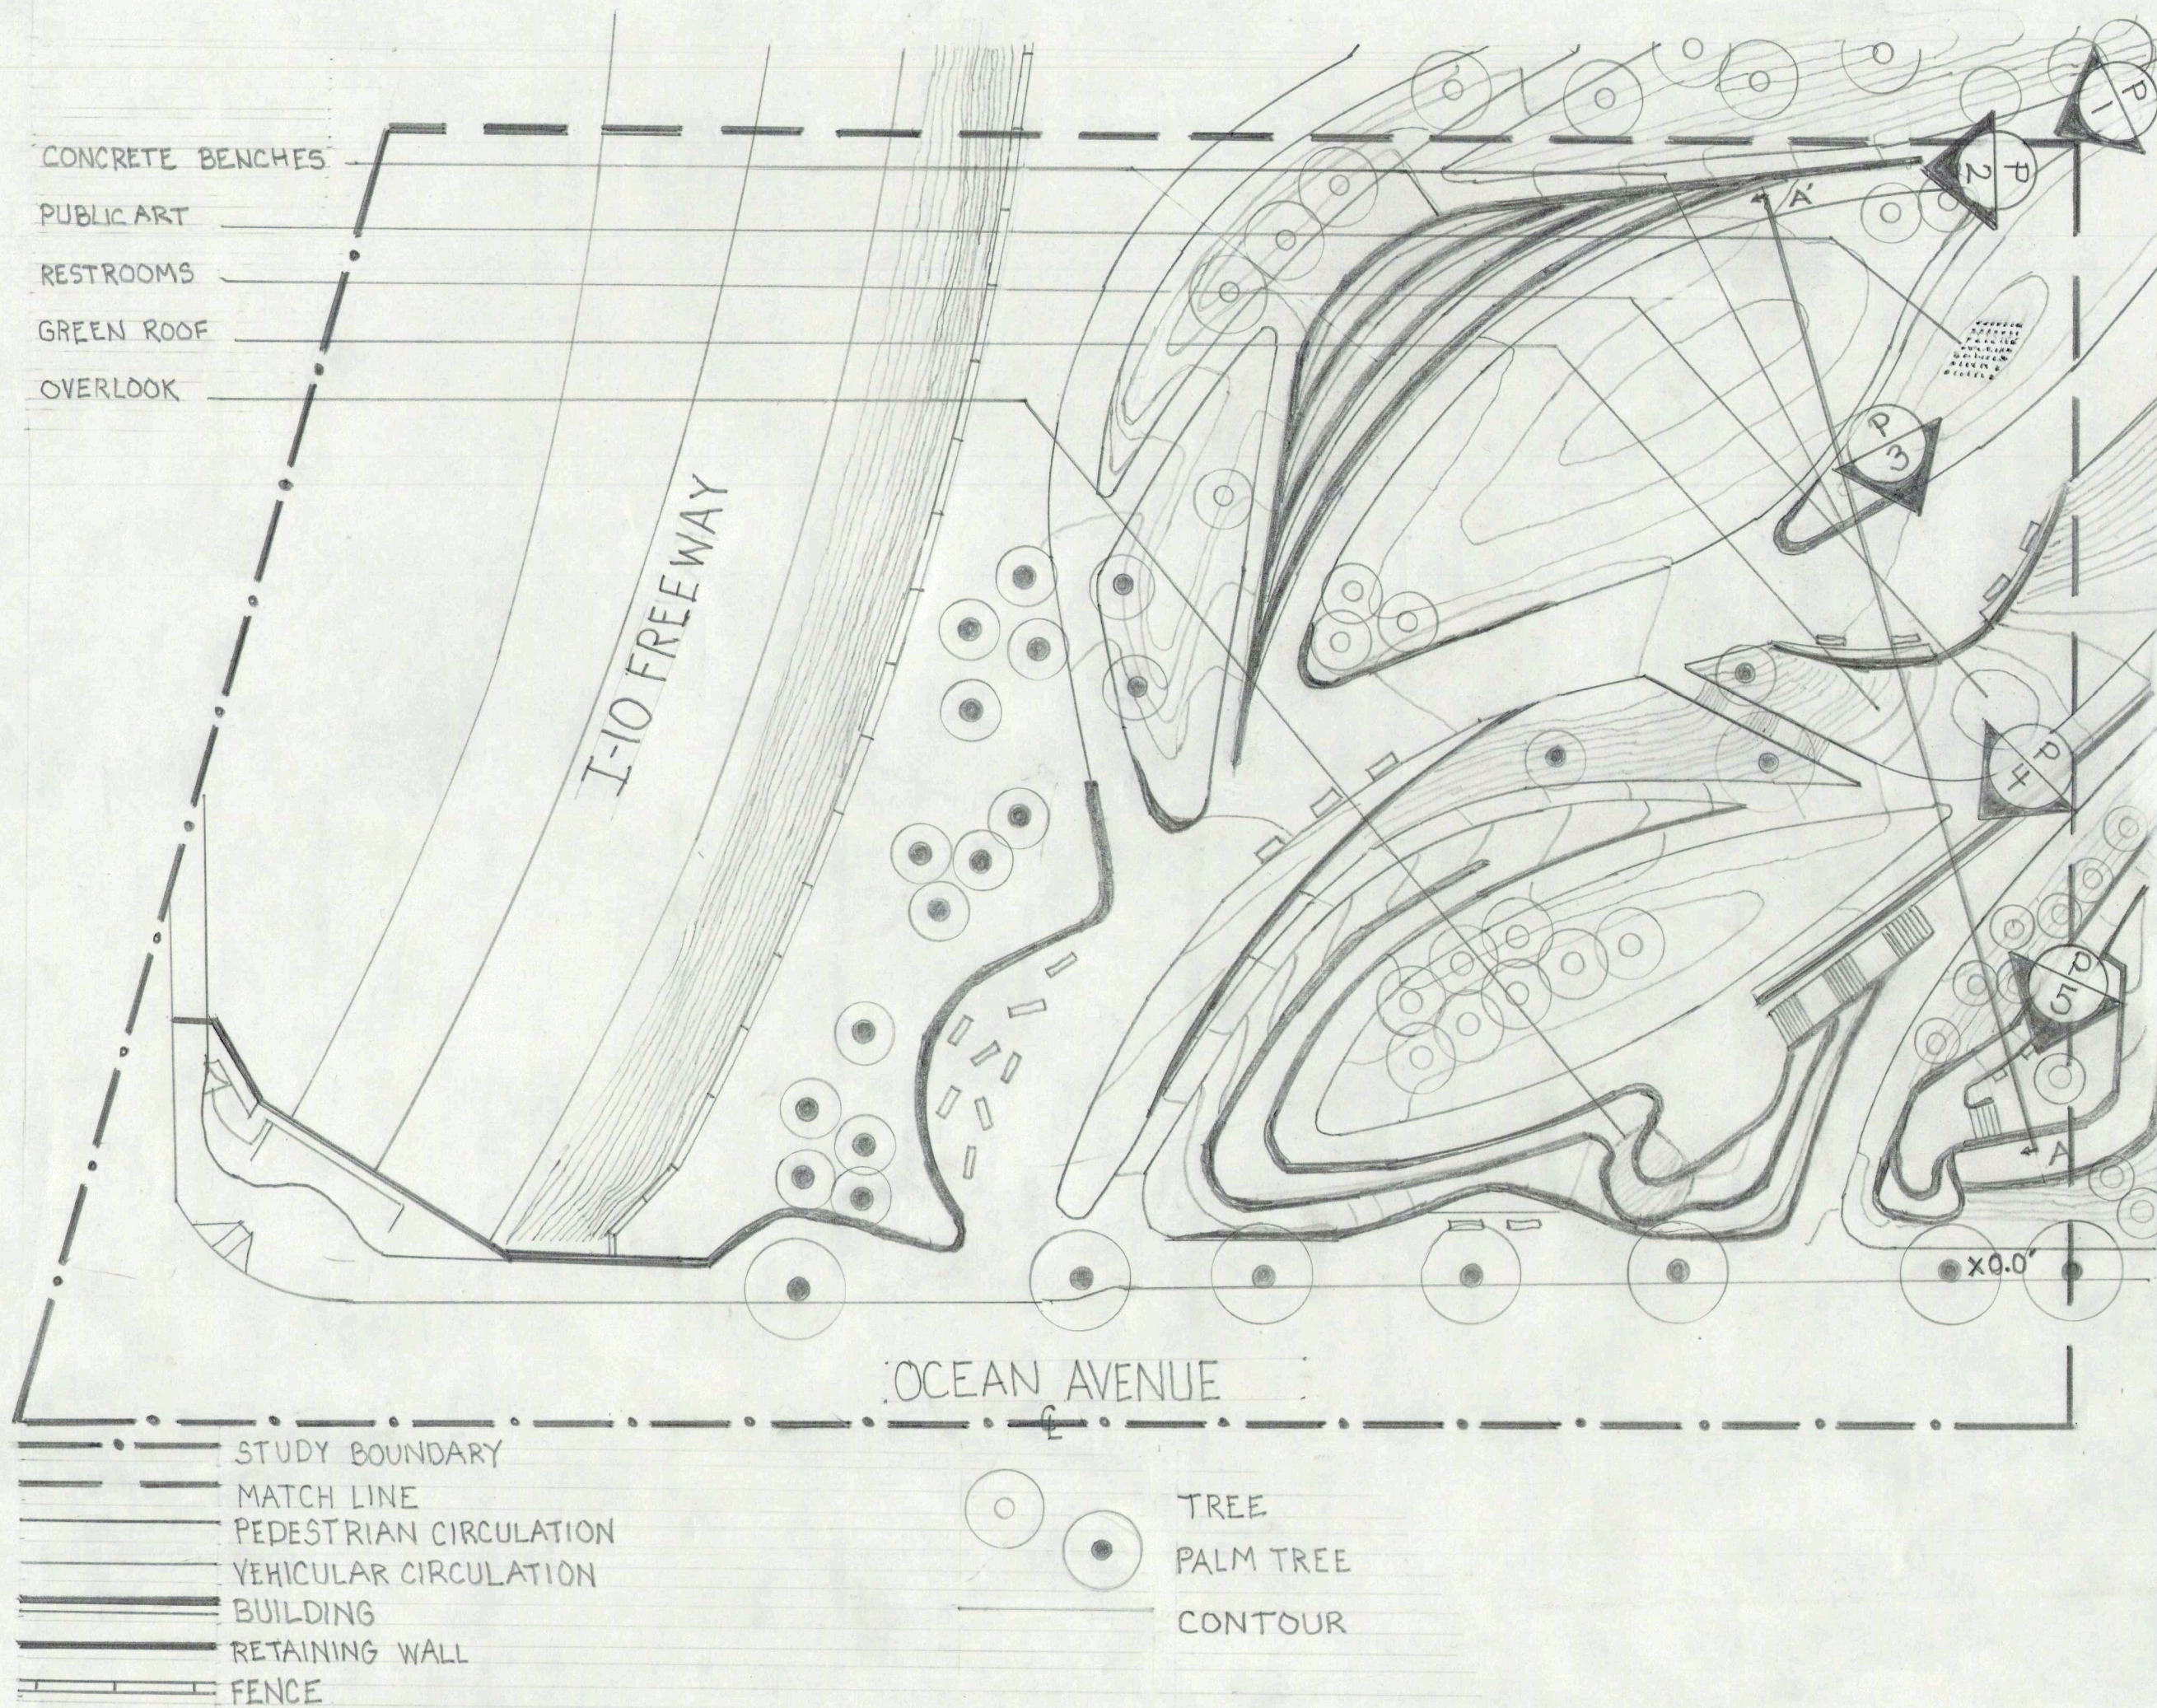


LAYOUT PLAN 3W

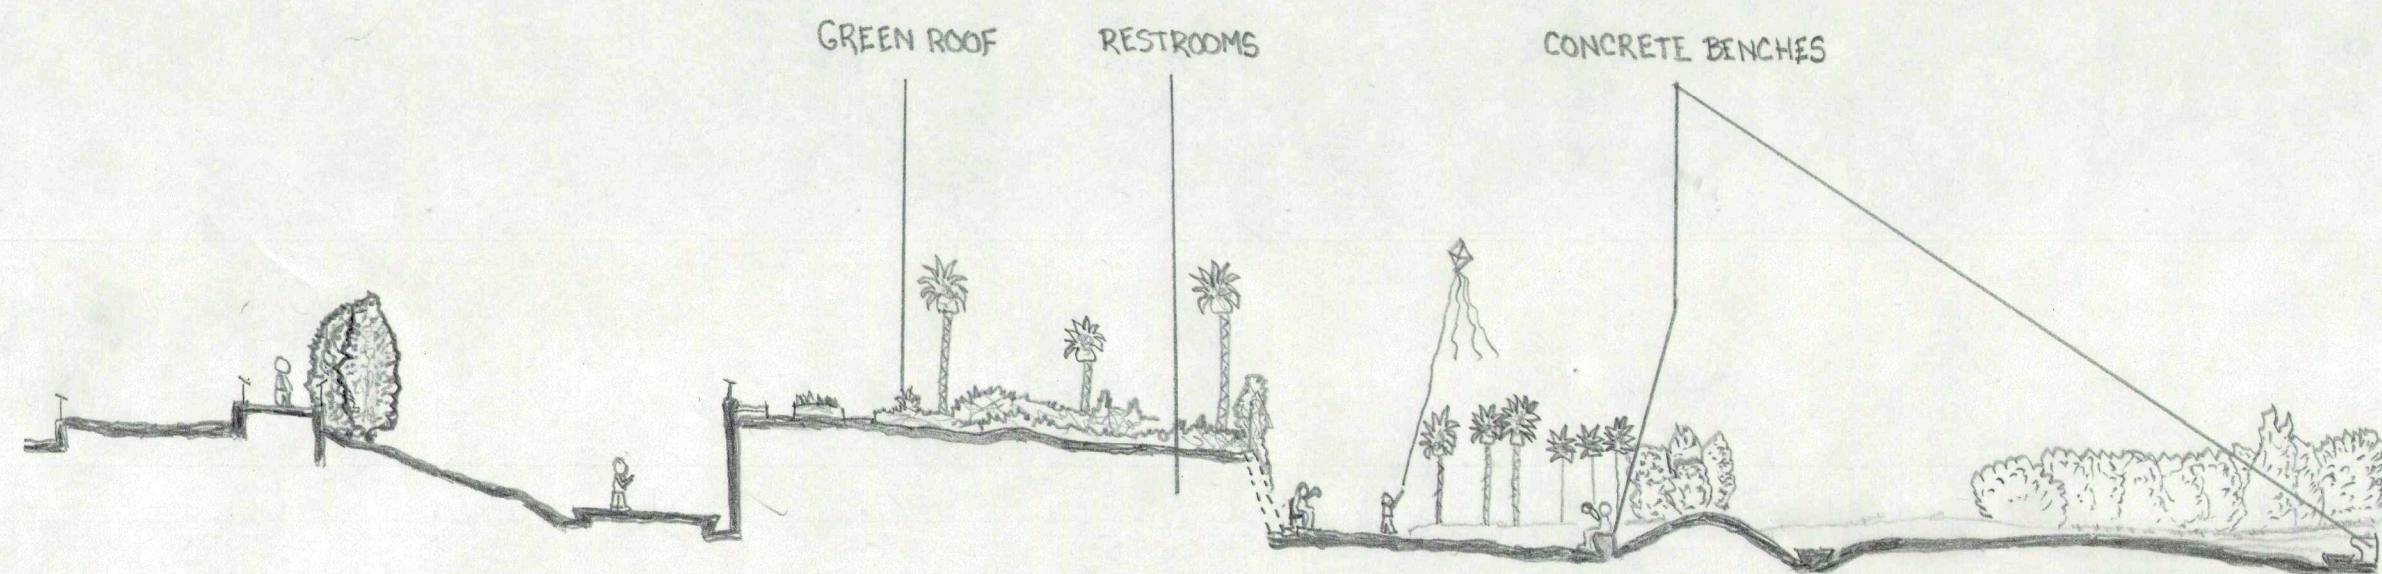


SECTION ELEVATION 3W

0 5 10 20 40
1" = 20'

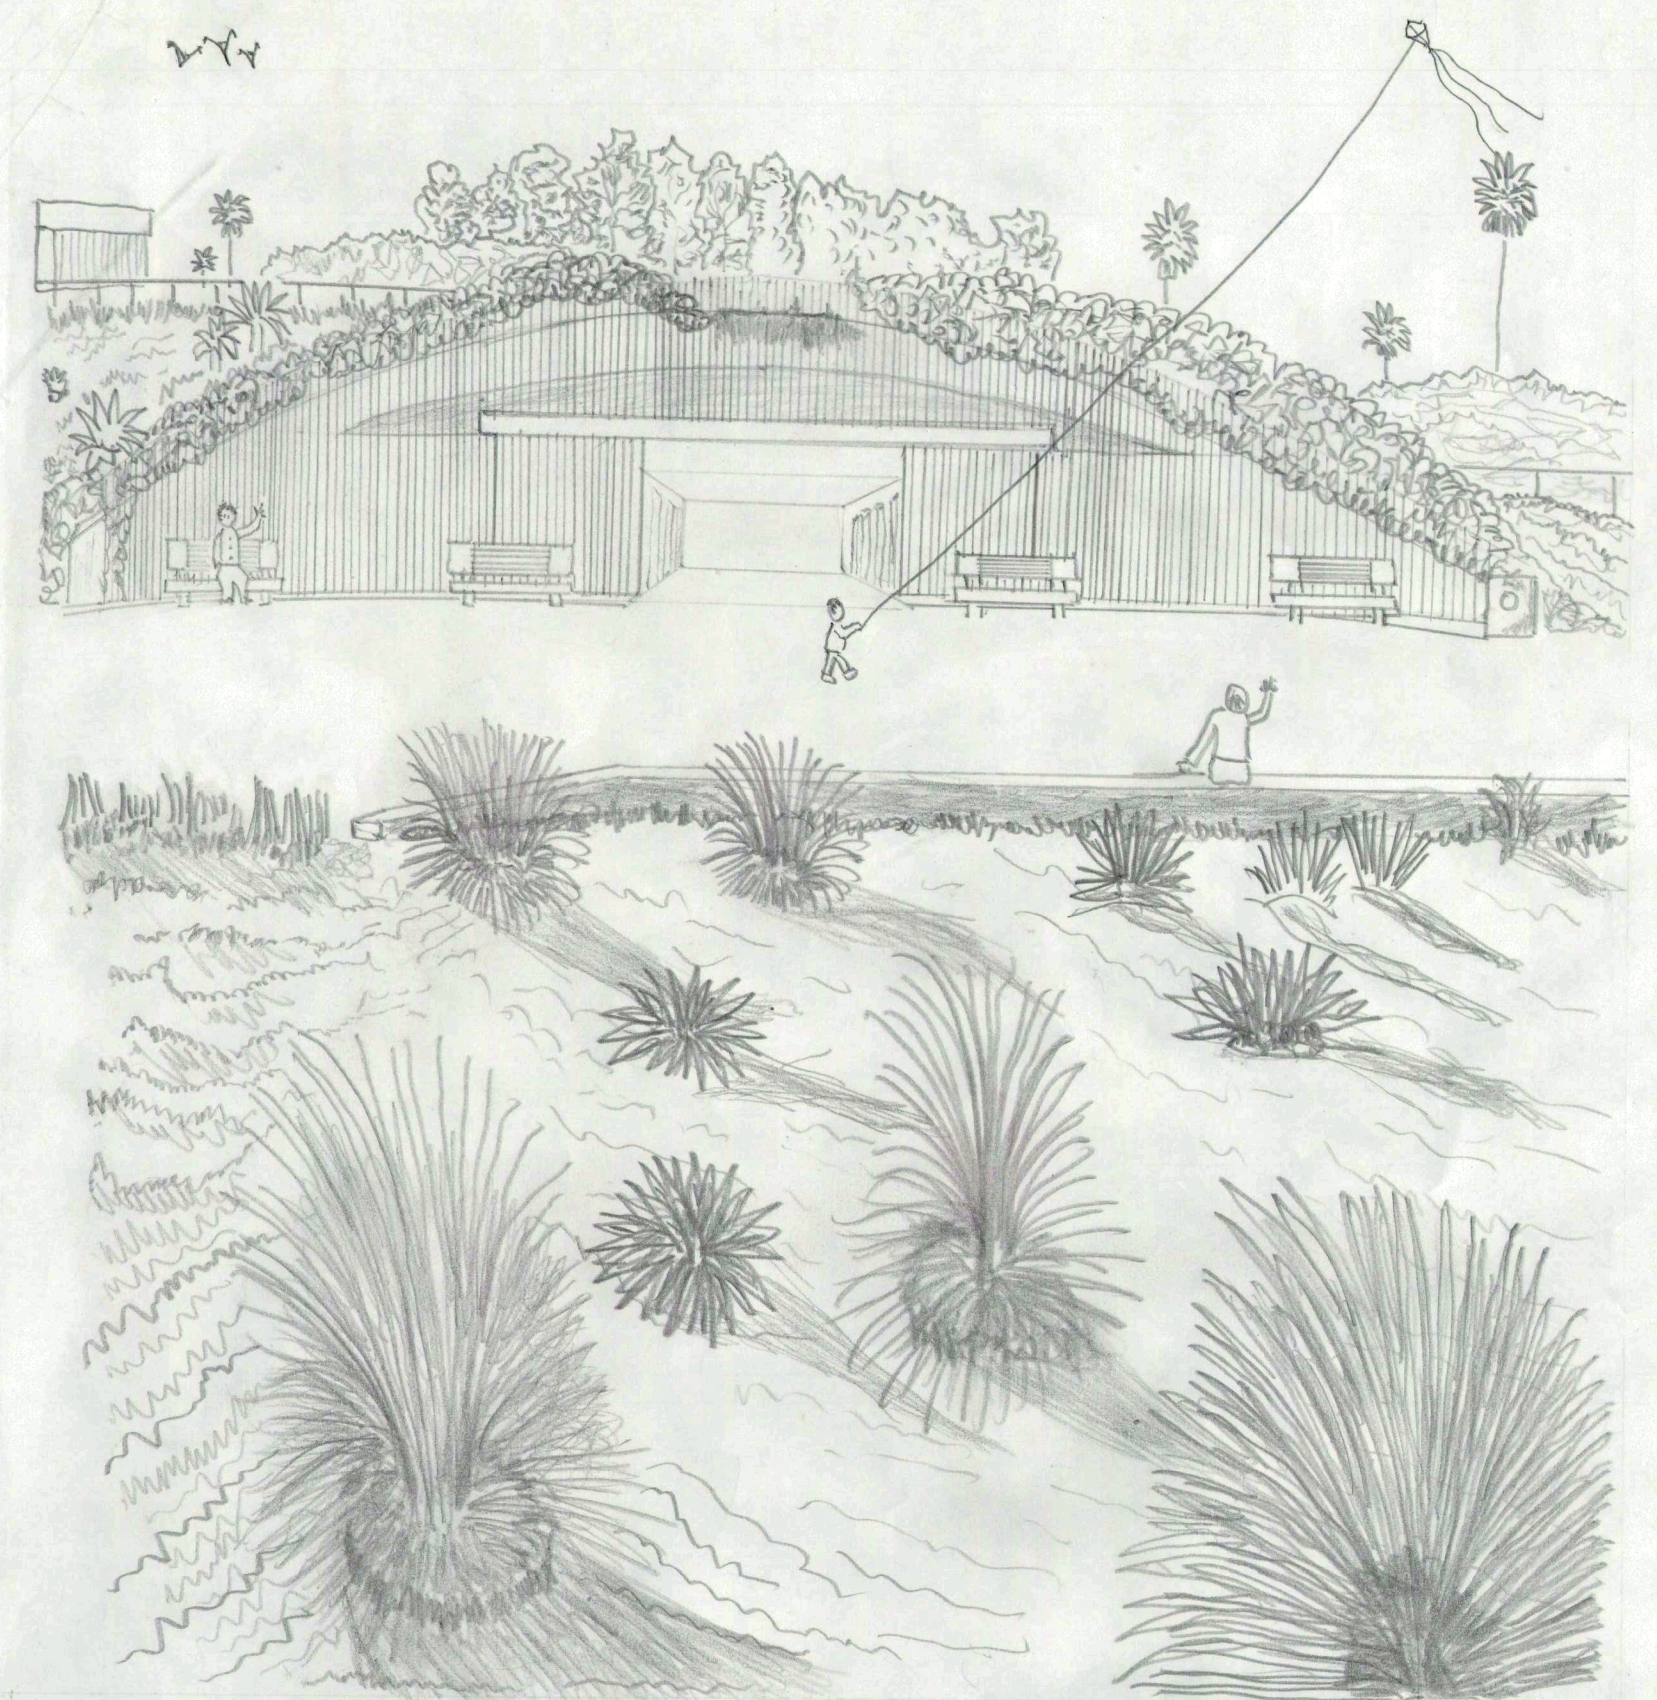

PERSPECTIVE

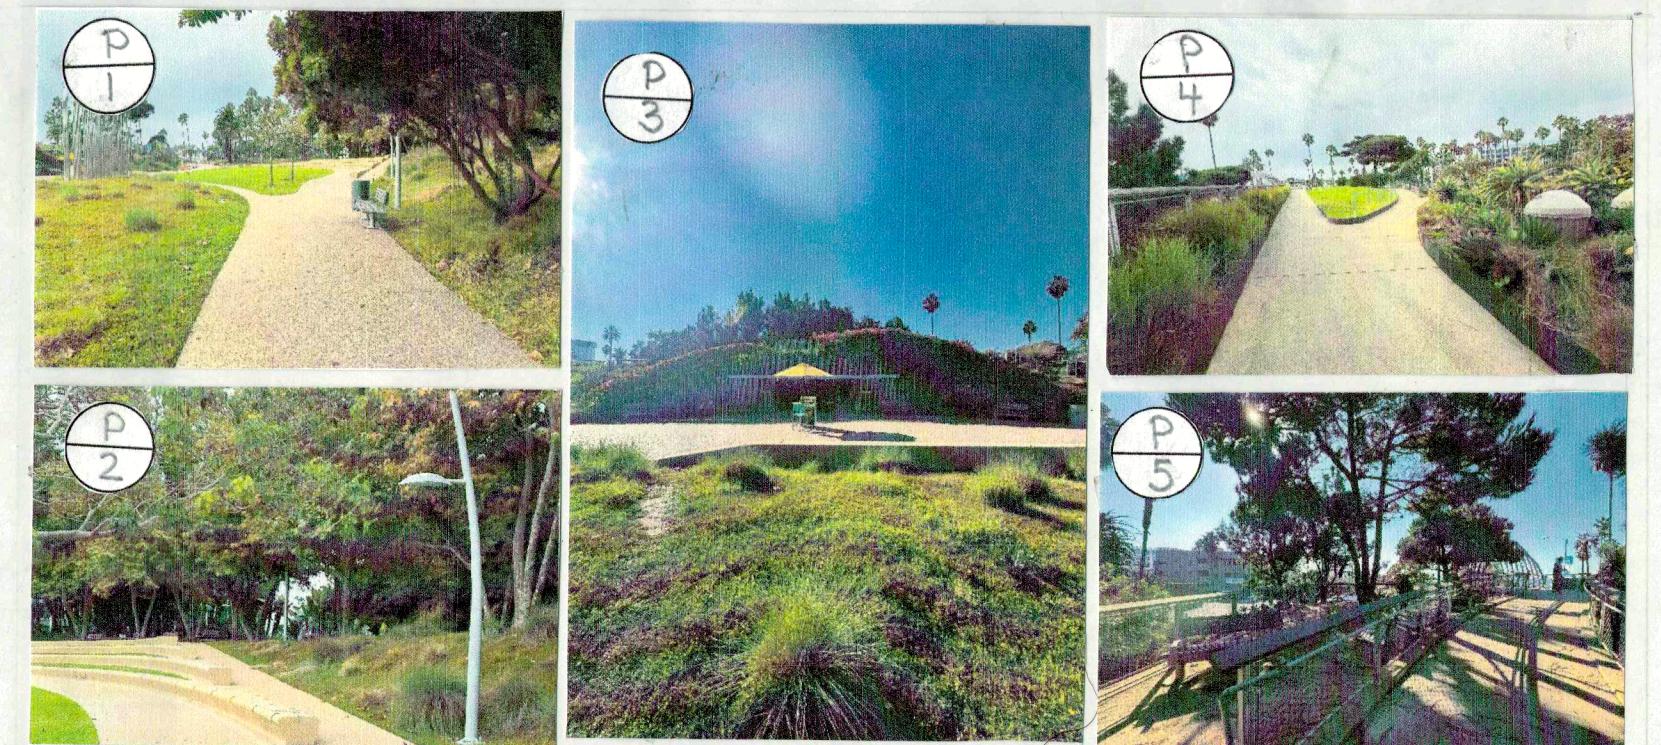

DECEMBER 11, 2025
DATE

TONGVA PARK

APPROVAL/SCORE

DESIGN GRAPHICS I - TUESDAY SQUIRES
DRAWN BY RACHEL NOLL

SEE BAR SCALE
SCALE

1/1
SHEET NO