

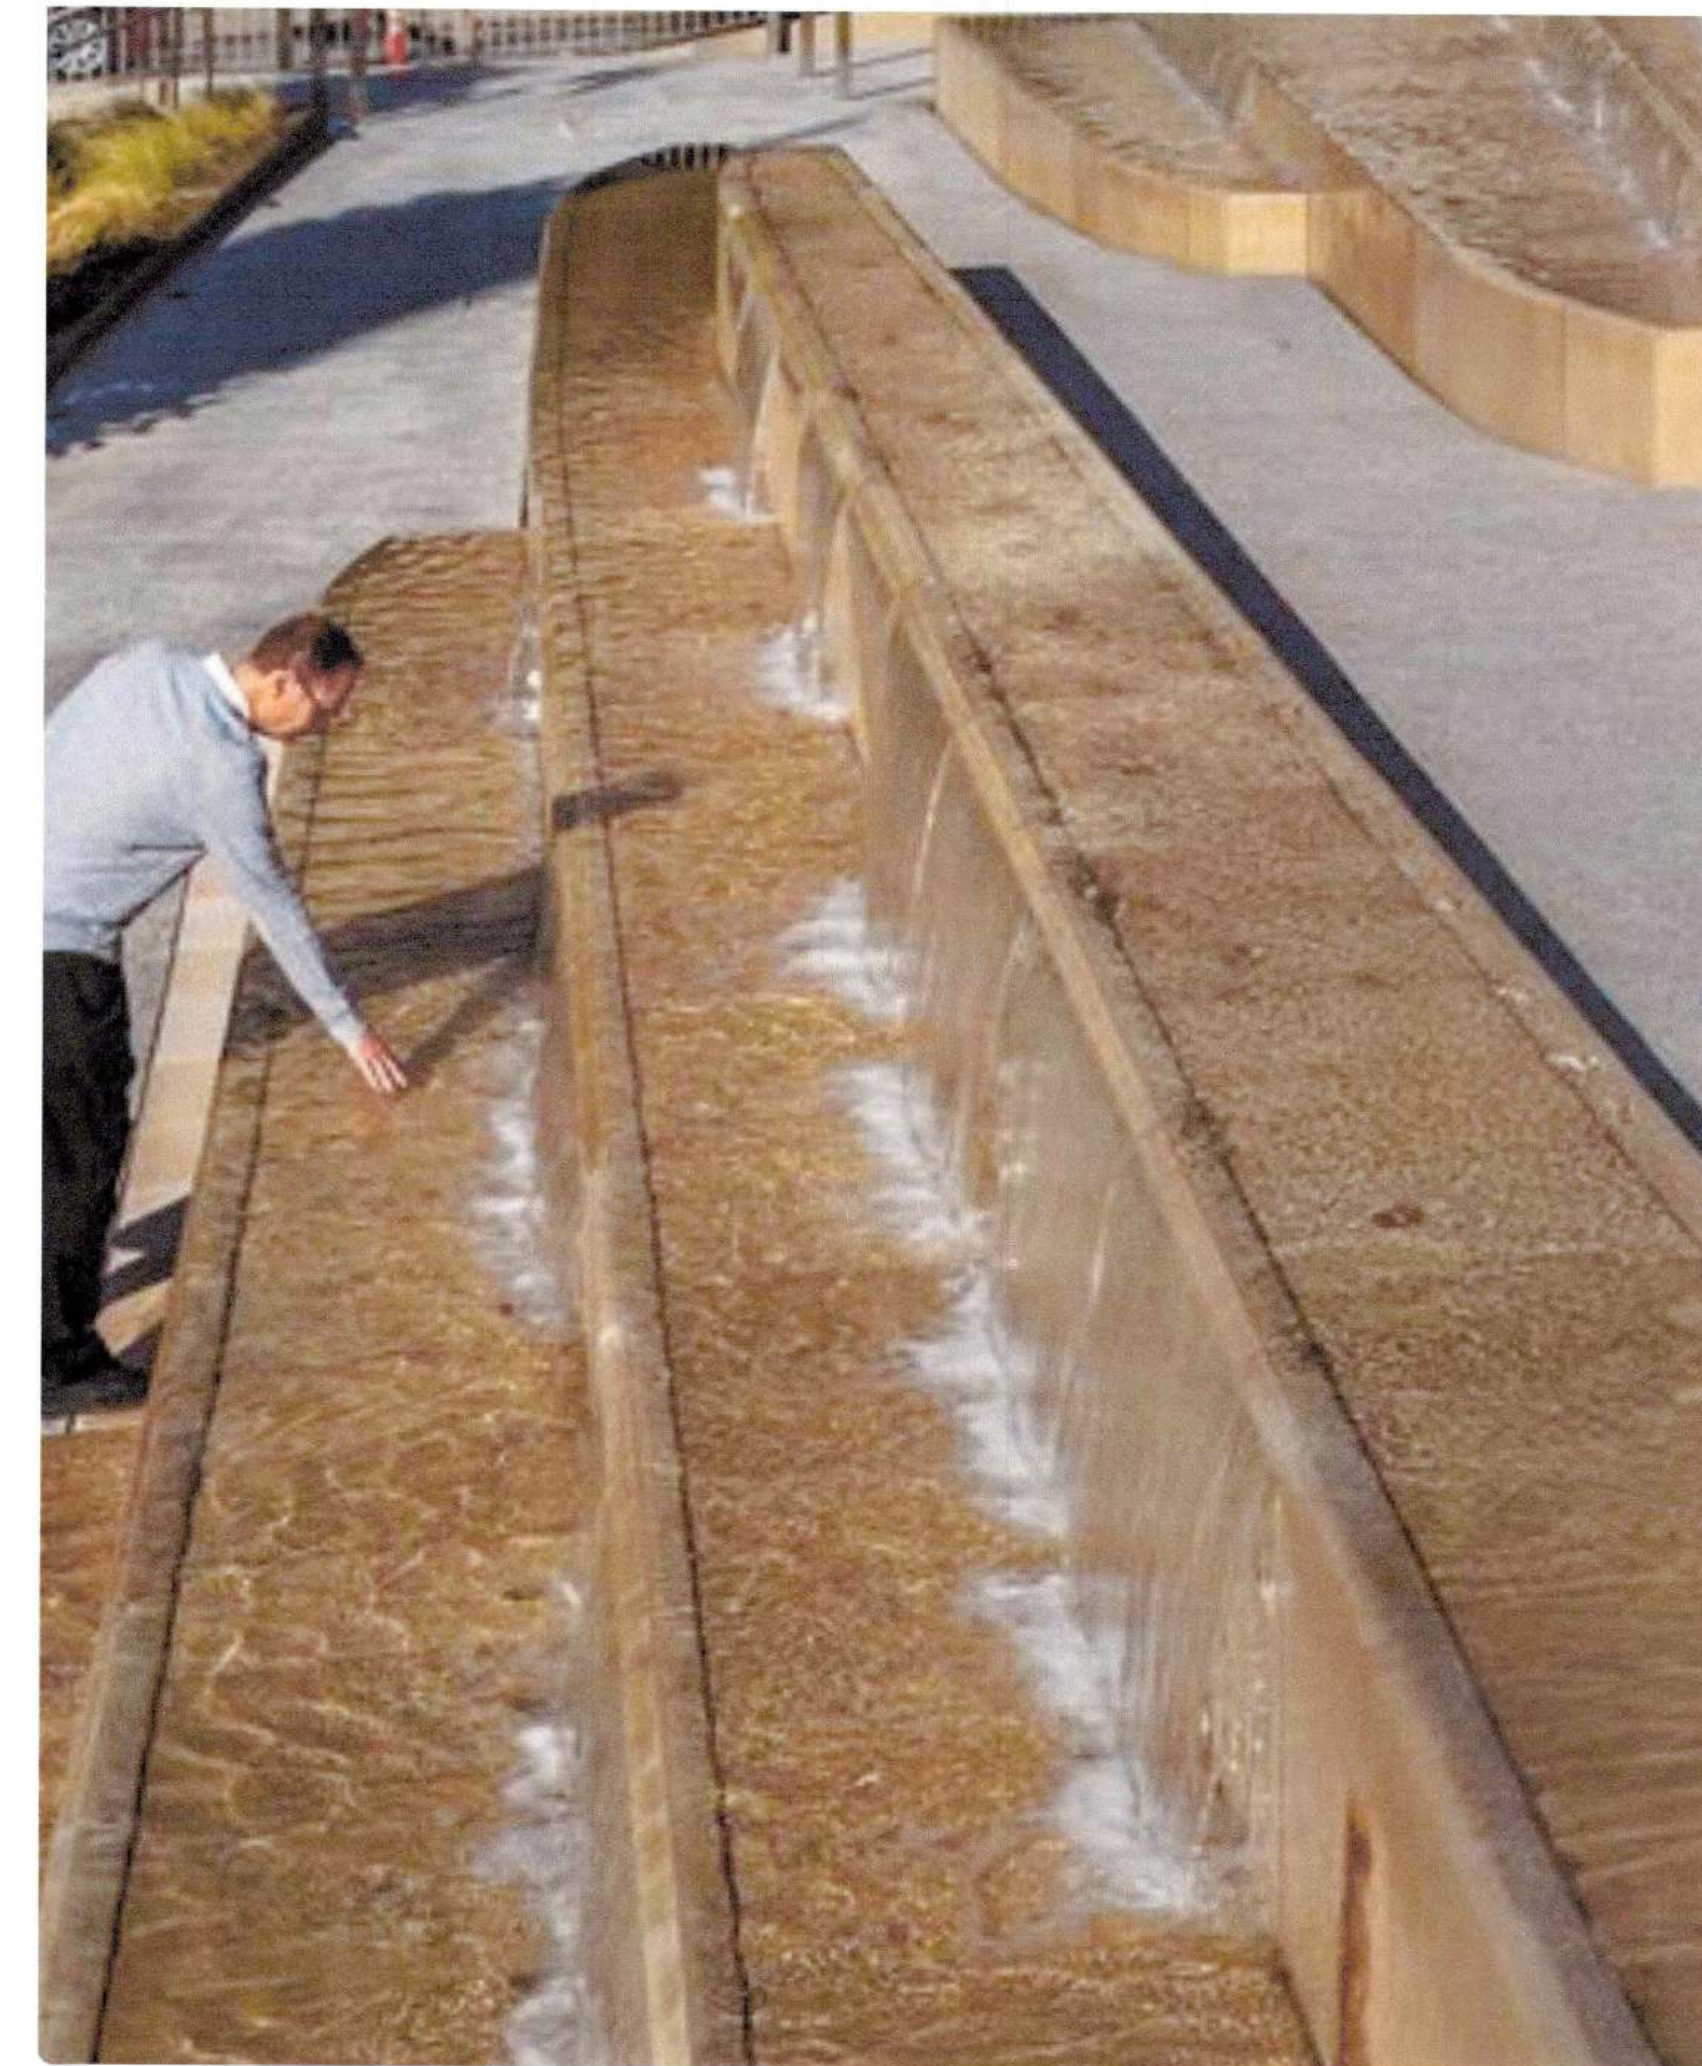


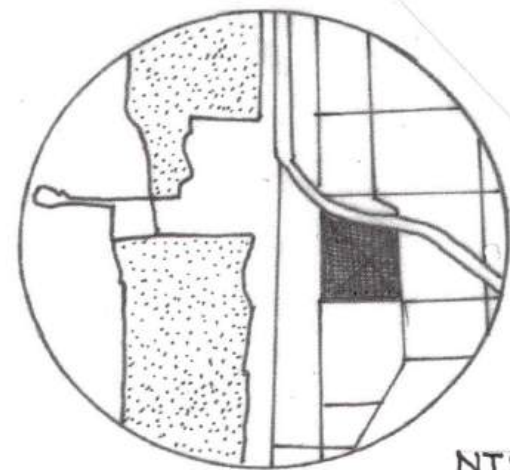


INSPIRATION

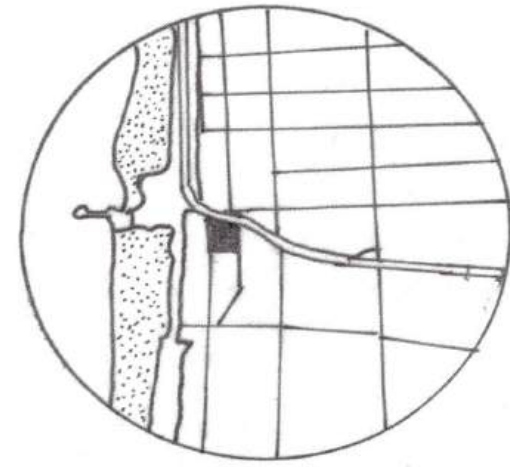

LOCATION


NTS

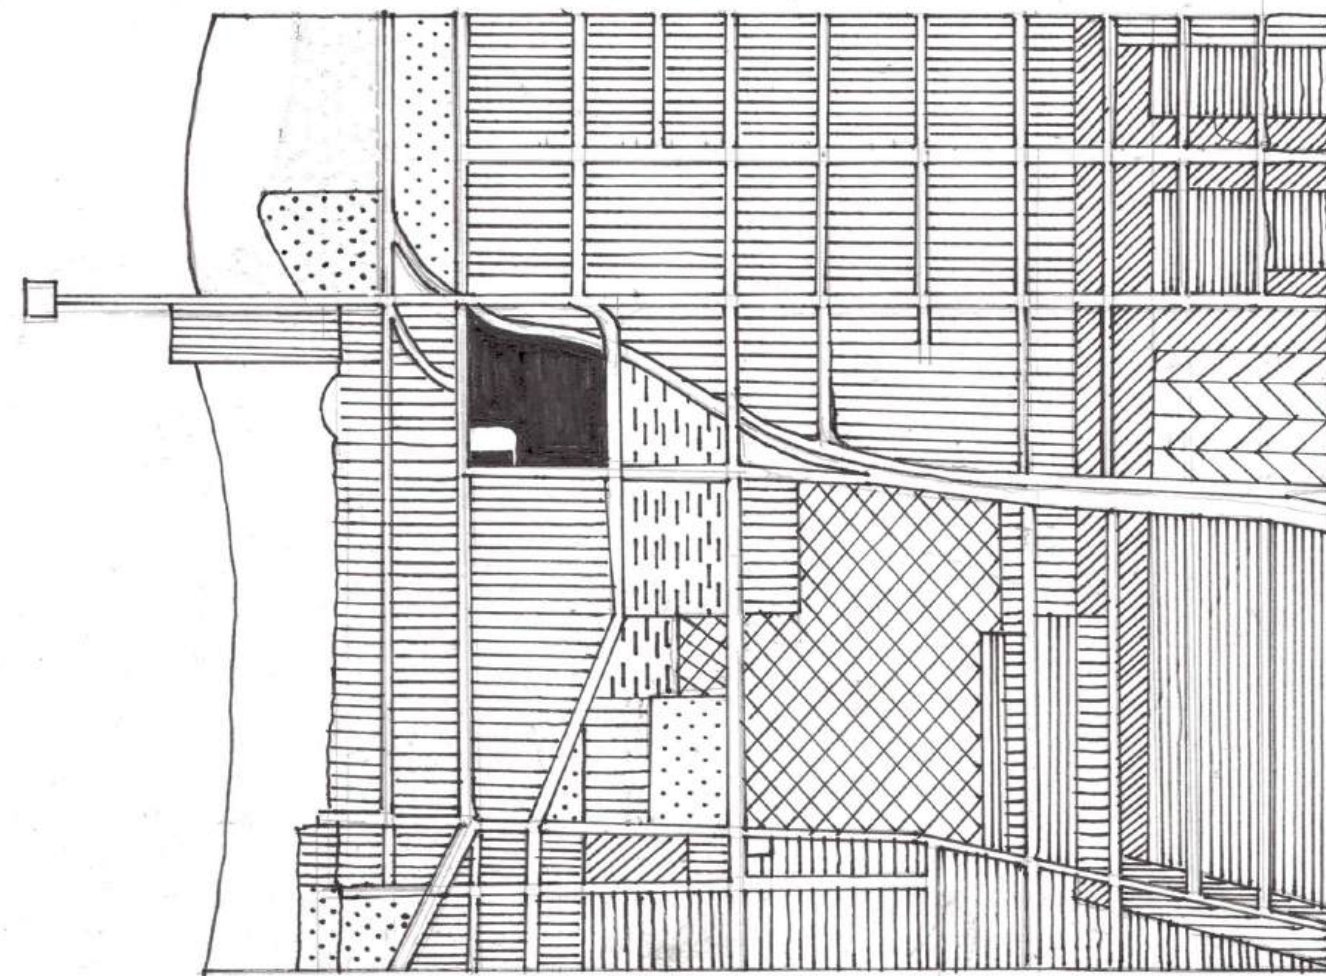

CONTEXT


NTS

- | | |
|-------------|----------------|
| RESIDENTIAL | SCHOOL |
| COMMERCIAL | MUNICIPAL |
| MIXED USE | PUBLIC/OUTDOOR |
| INDUSTRIAL | |

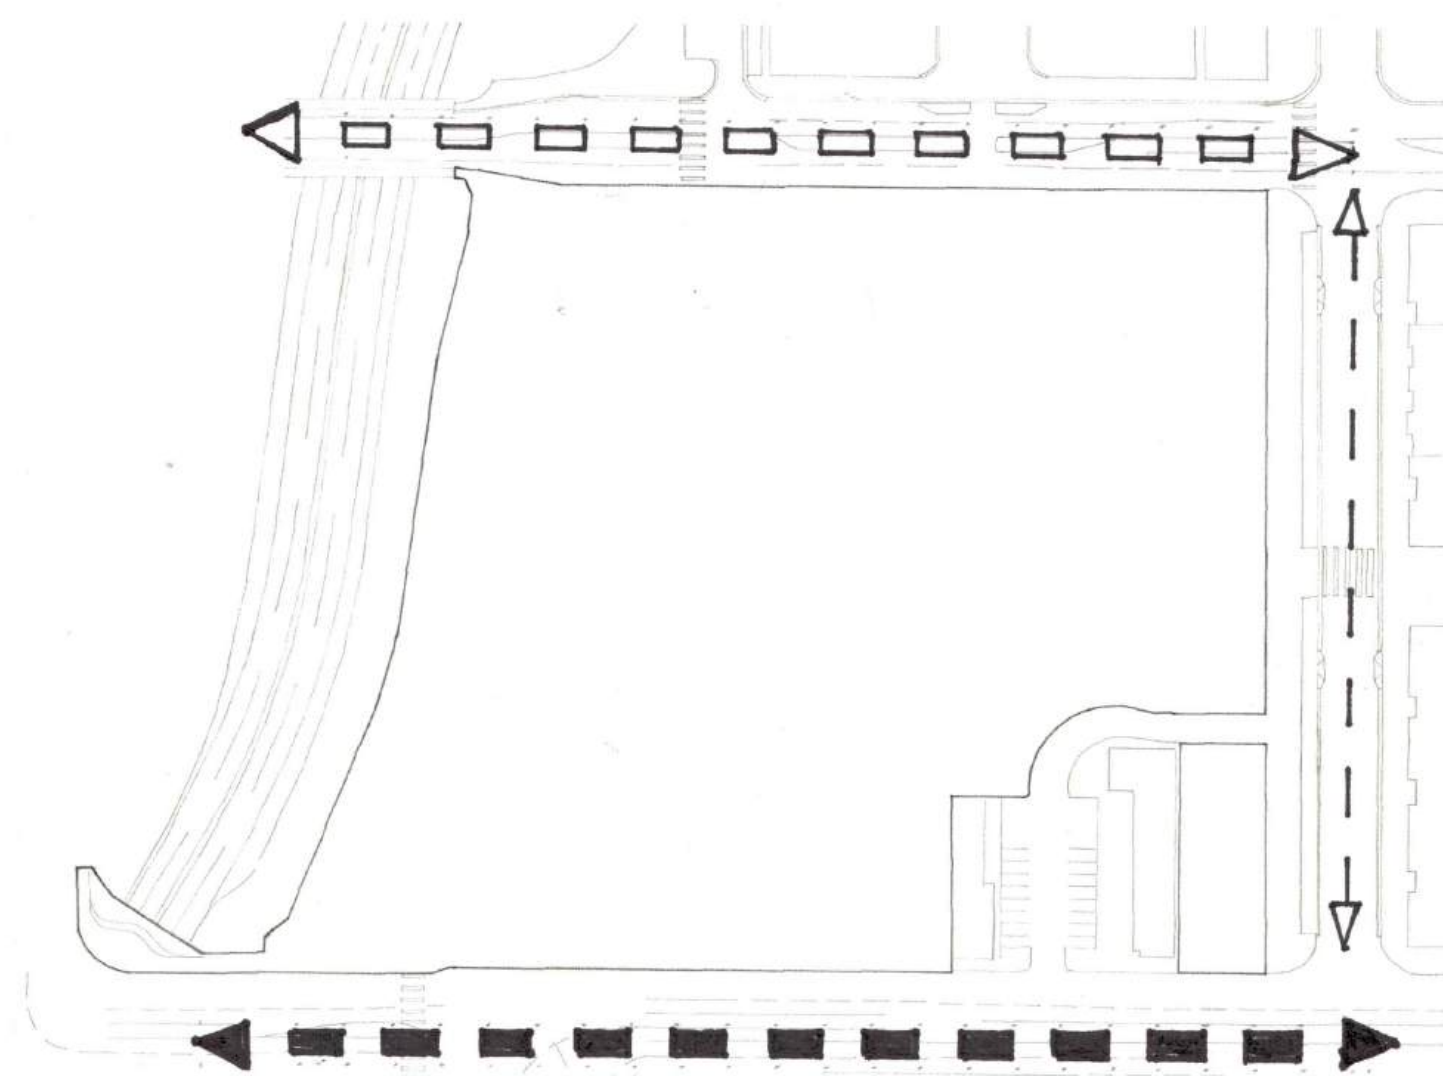


VEHICULAR CIRCULATION

- | | |
|--|-----------|
| | PRIMARY |
| | SECONDARY |
| | TERTIARY |

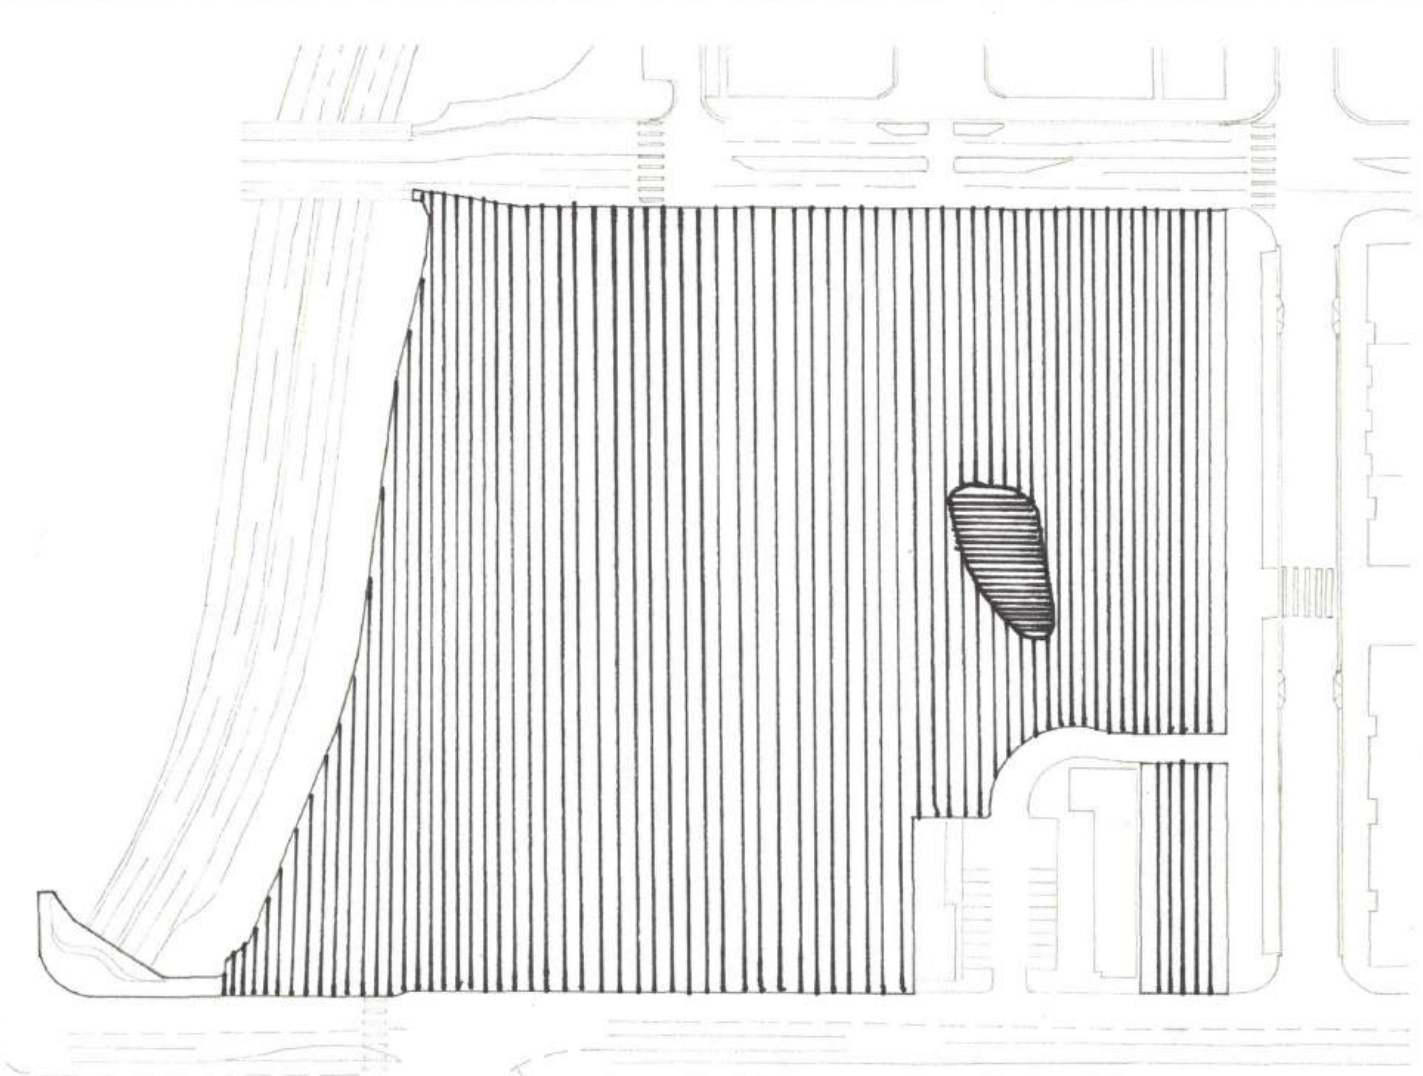


PROGRAM

- | | |
|--|---------|
| | ACTIVE |
| | PASSIVE |

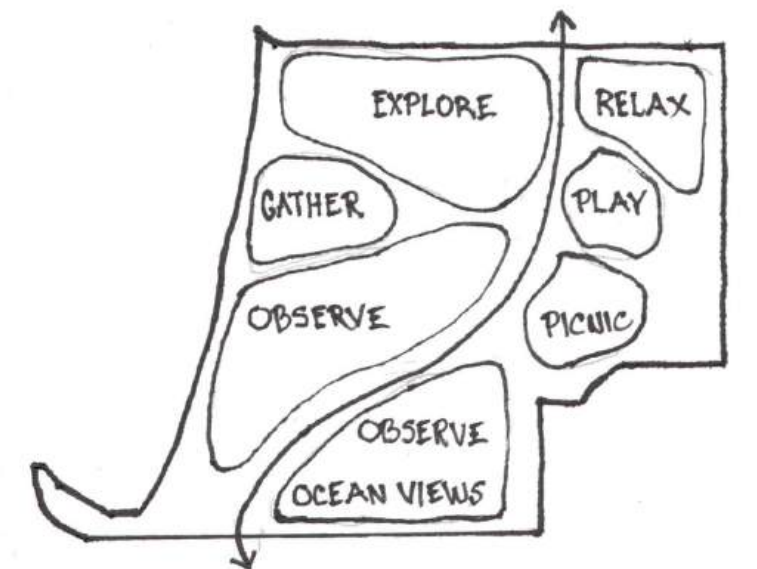


CONCEPT

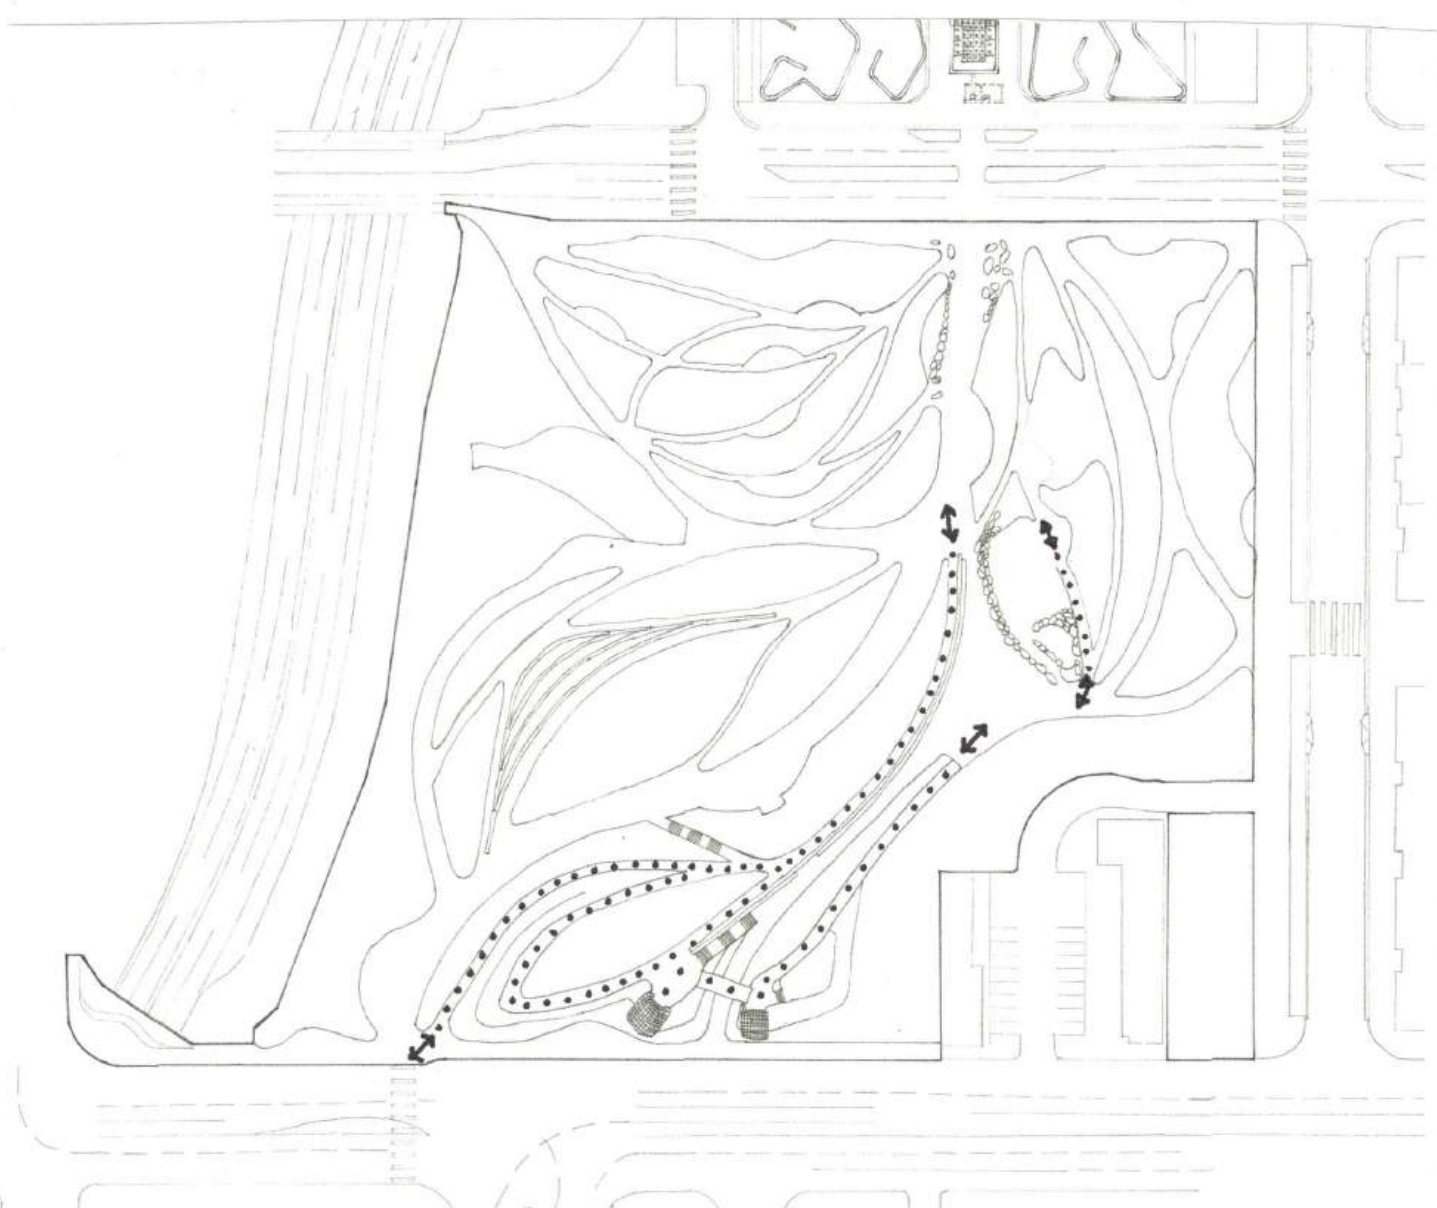

ACCESSIBILITY

- | | |
|--|----------|
| | ADA RAMP |
|--|----------|

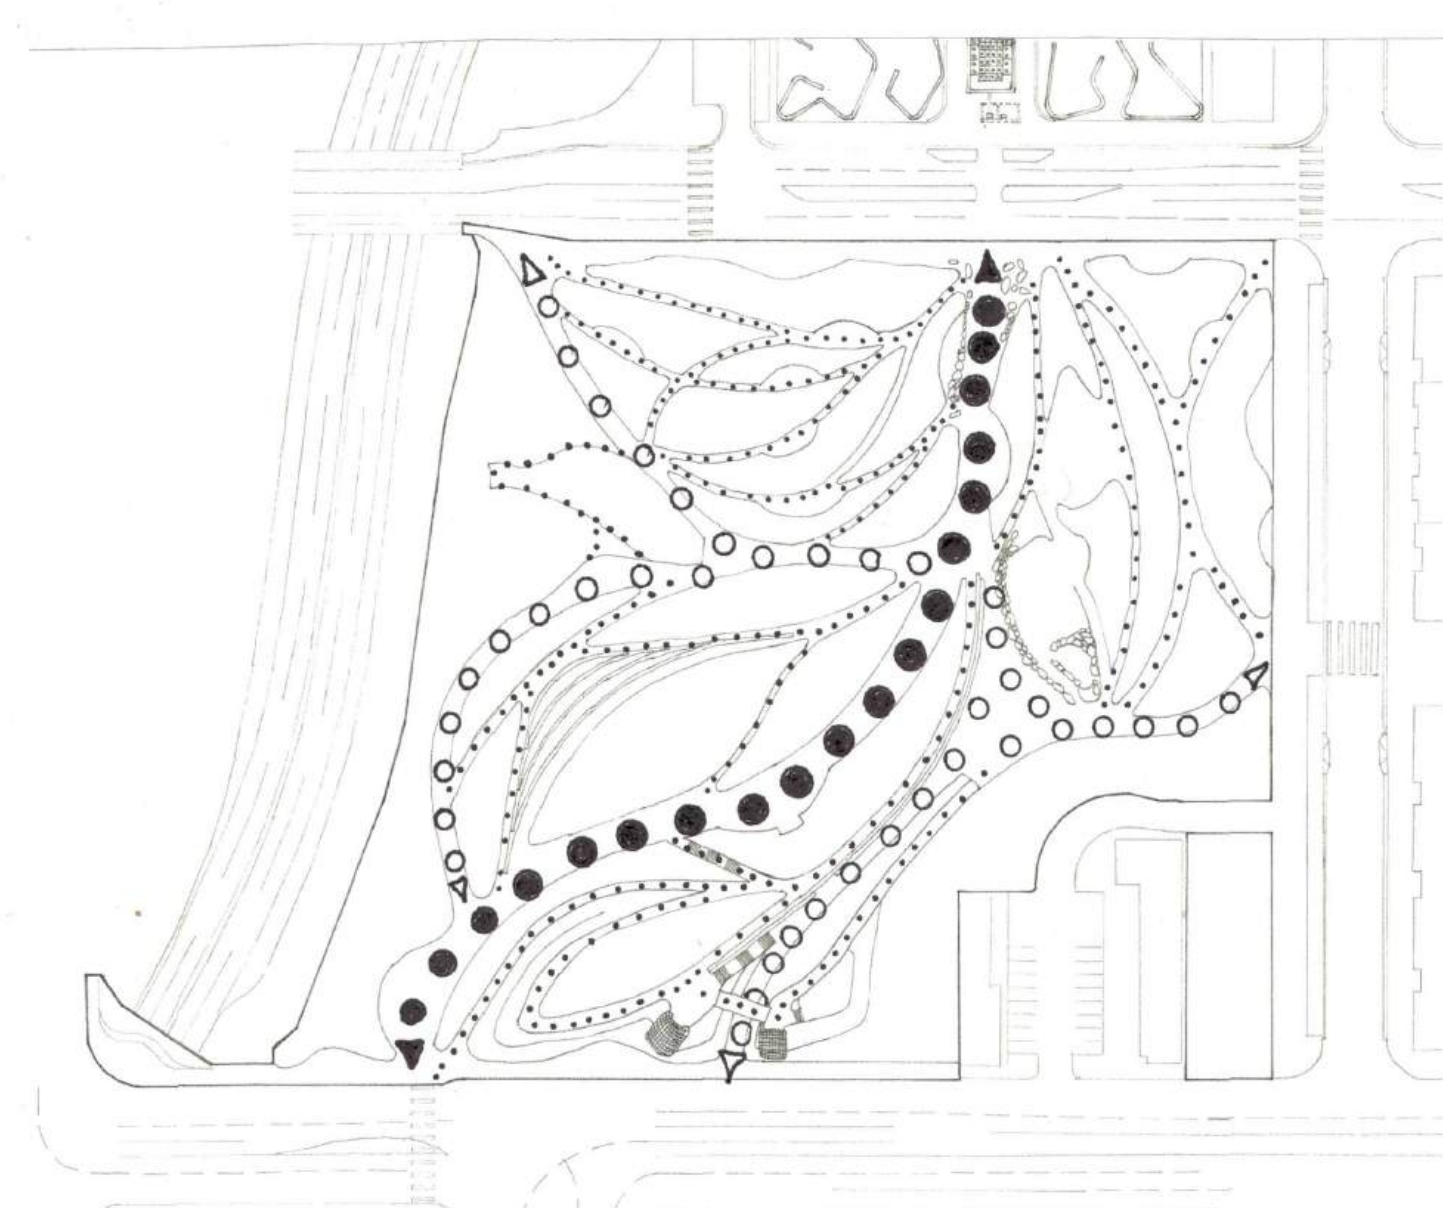

PEDESTRIAN CIRCULATION

- | | |
|--|-----------|
| | PRIMARY |
| | SECONDARY |
| | TERTIARY |




WATER

SITE ANALYSIS

1"=120'-0"
0 12.0' 24.0'



TONGVA PARK
RACHEL NOLL
DESIGN GRAPHICS 2
WINTER 2026

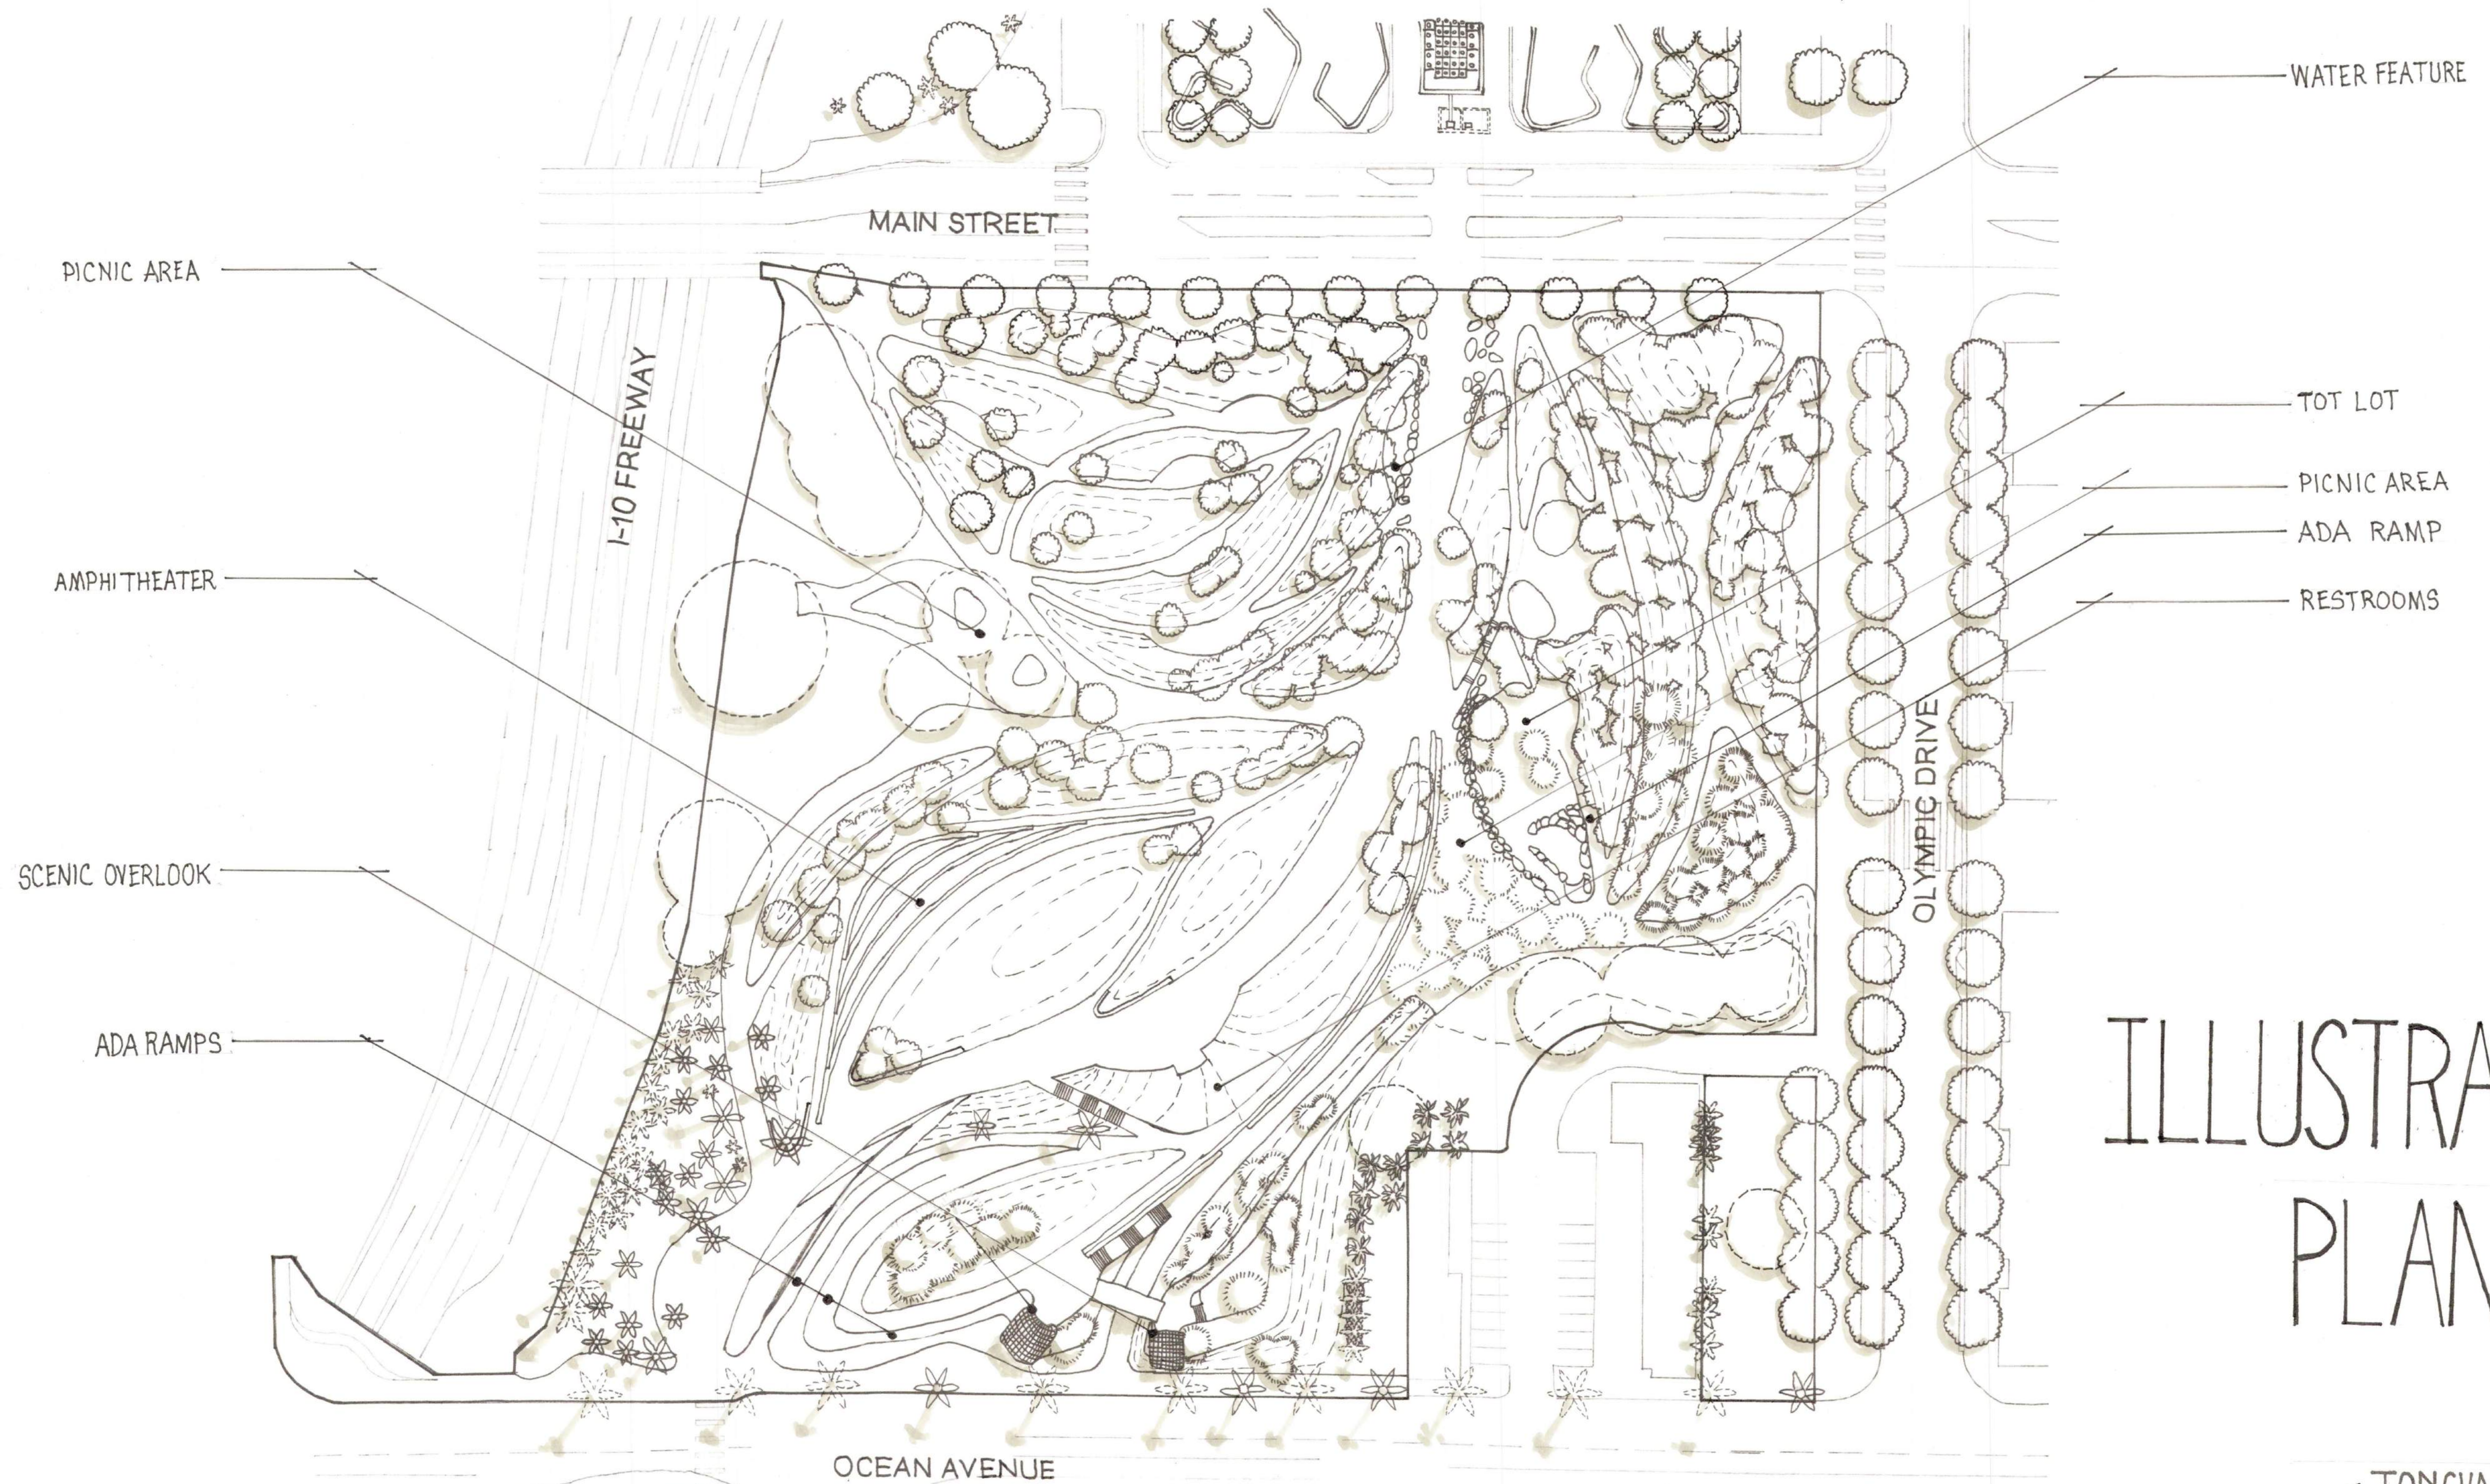


ILLUSTRATIVE PLAN




ILLUSTRATIVE PLAN-COLOR

1"=40'-0"

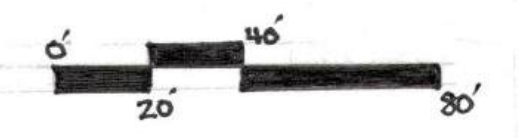


TONGVA PARK
RACHEL NOLL
DESIGN GRAPHICS 2
WINTER 2026

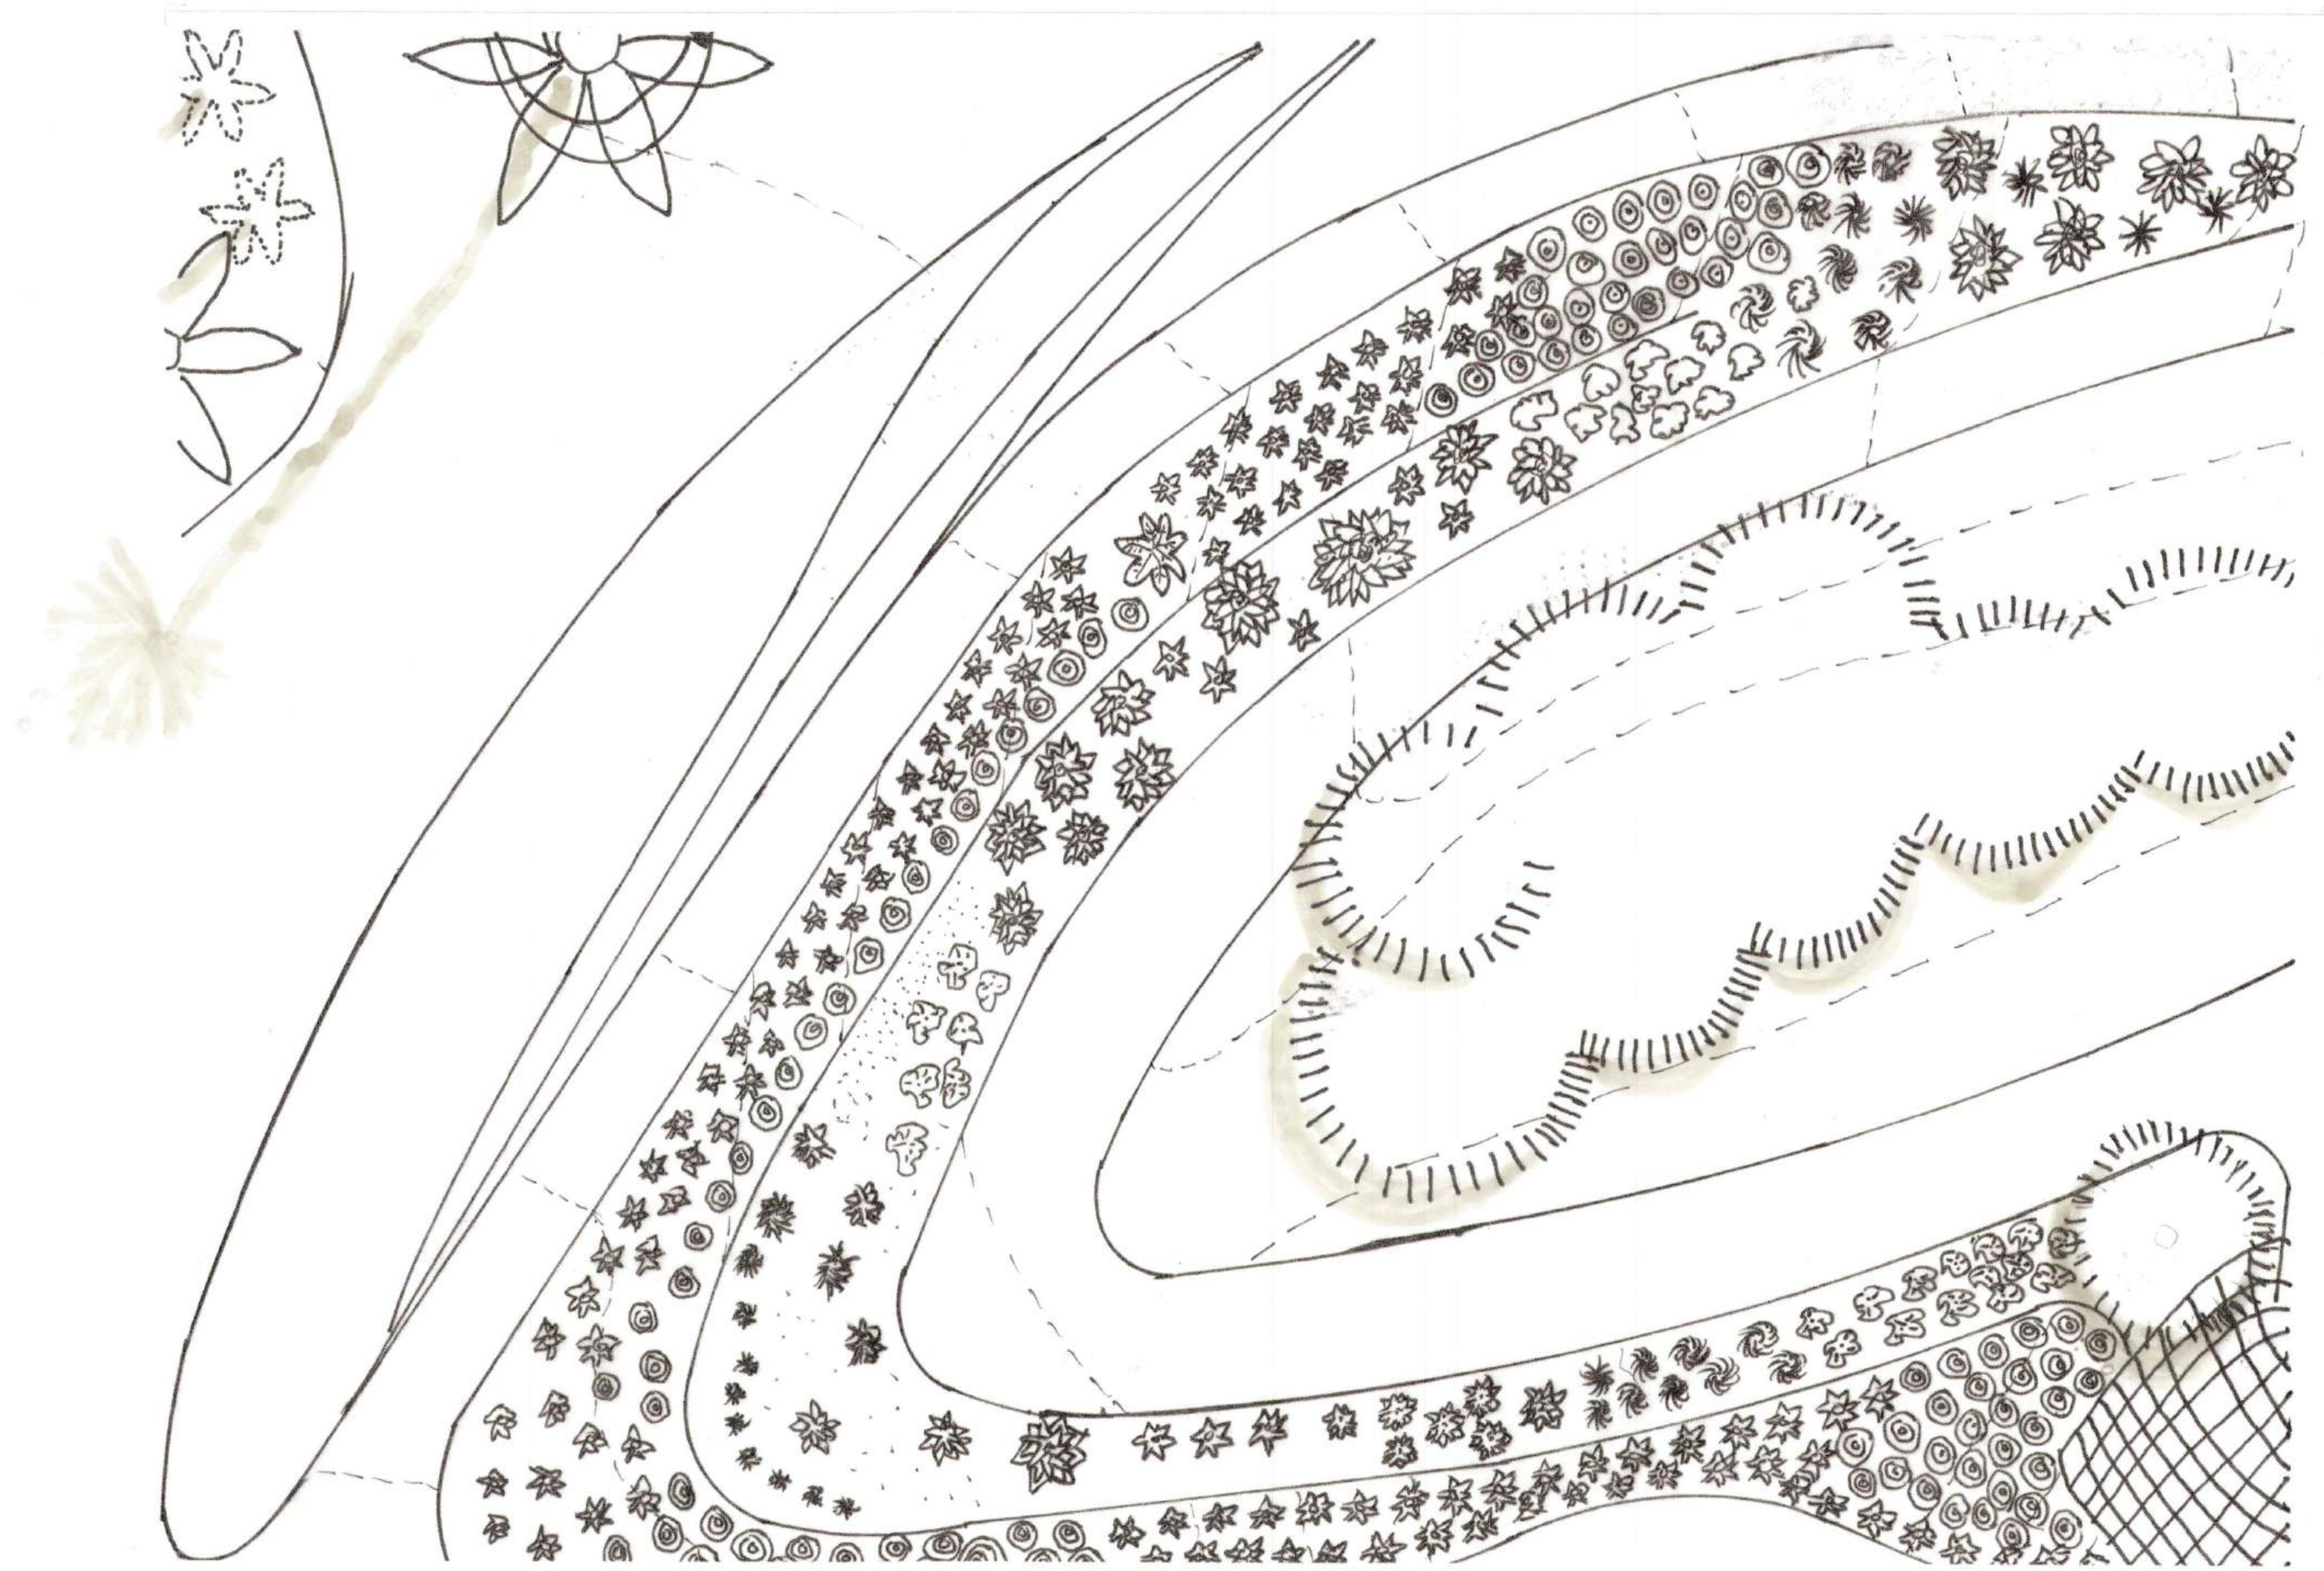


ENLARGEMENT

1" = 10'-0"
0' 5' 10' 20'

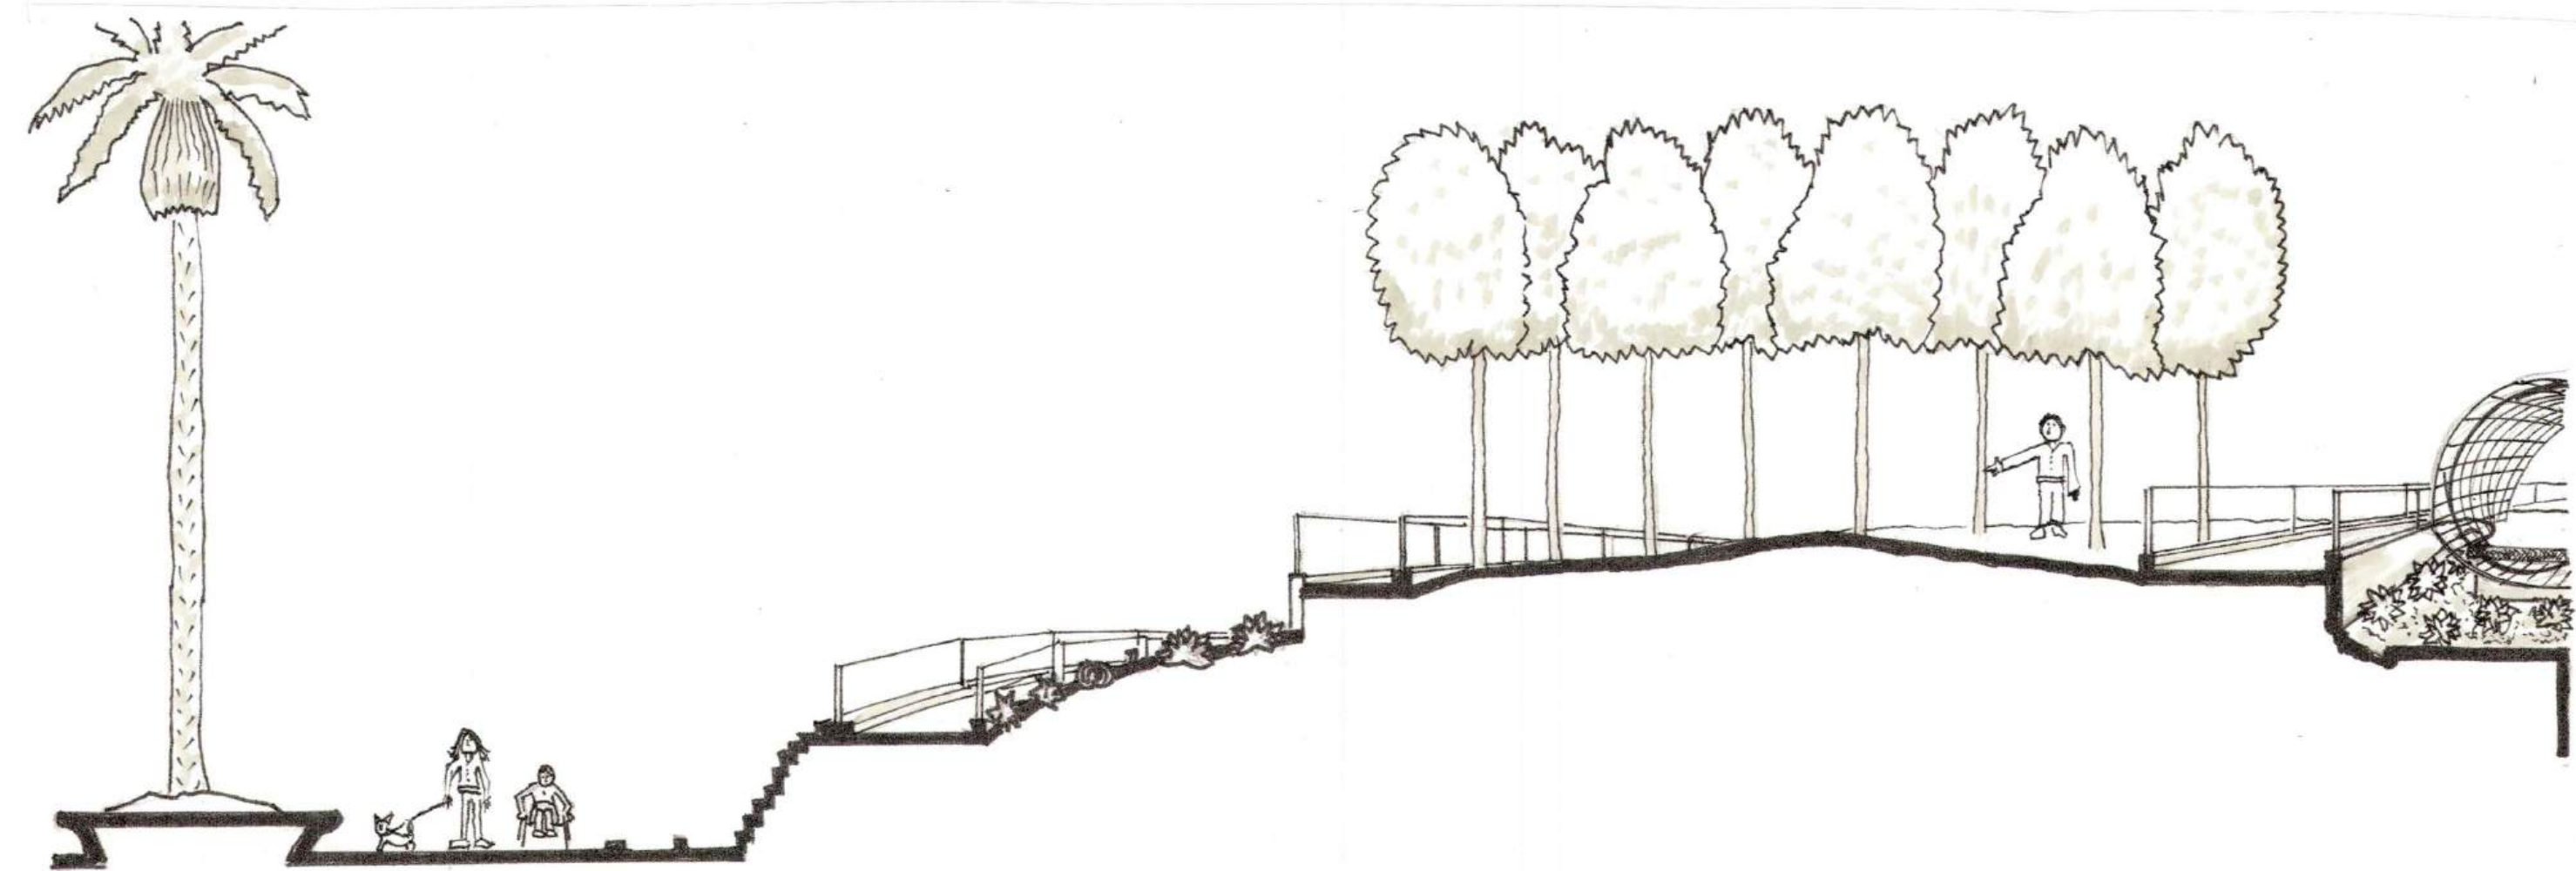


SECTION ELEVATION

1" = 10'-0"
0' 5' 10' 20'

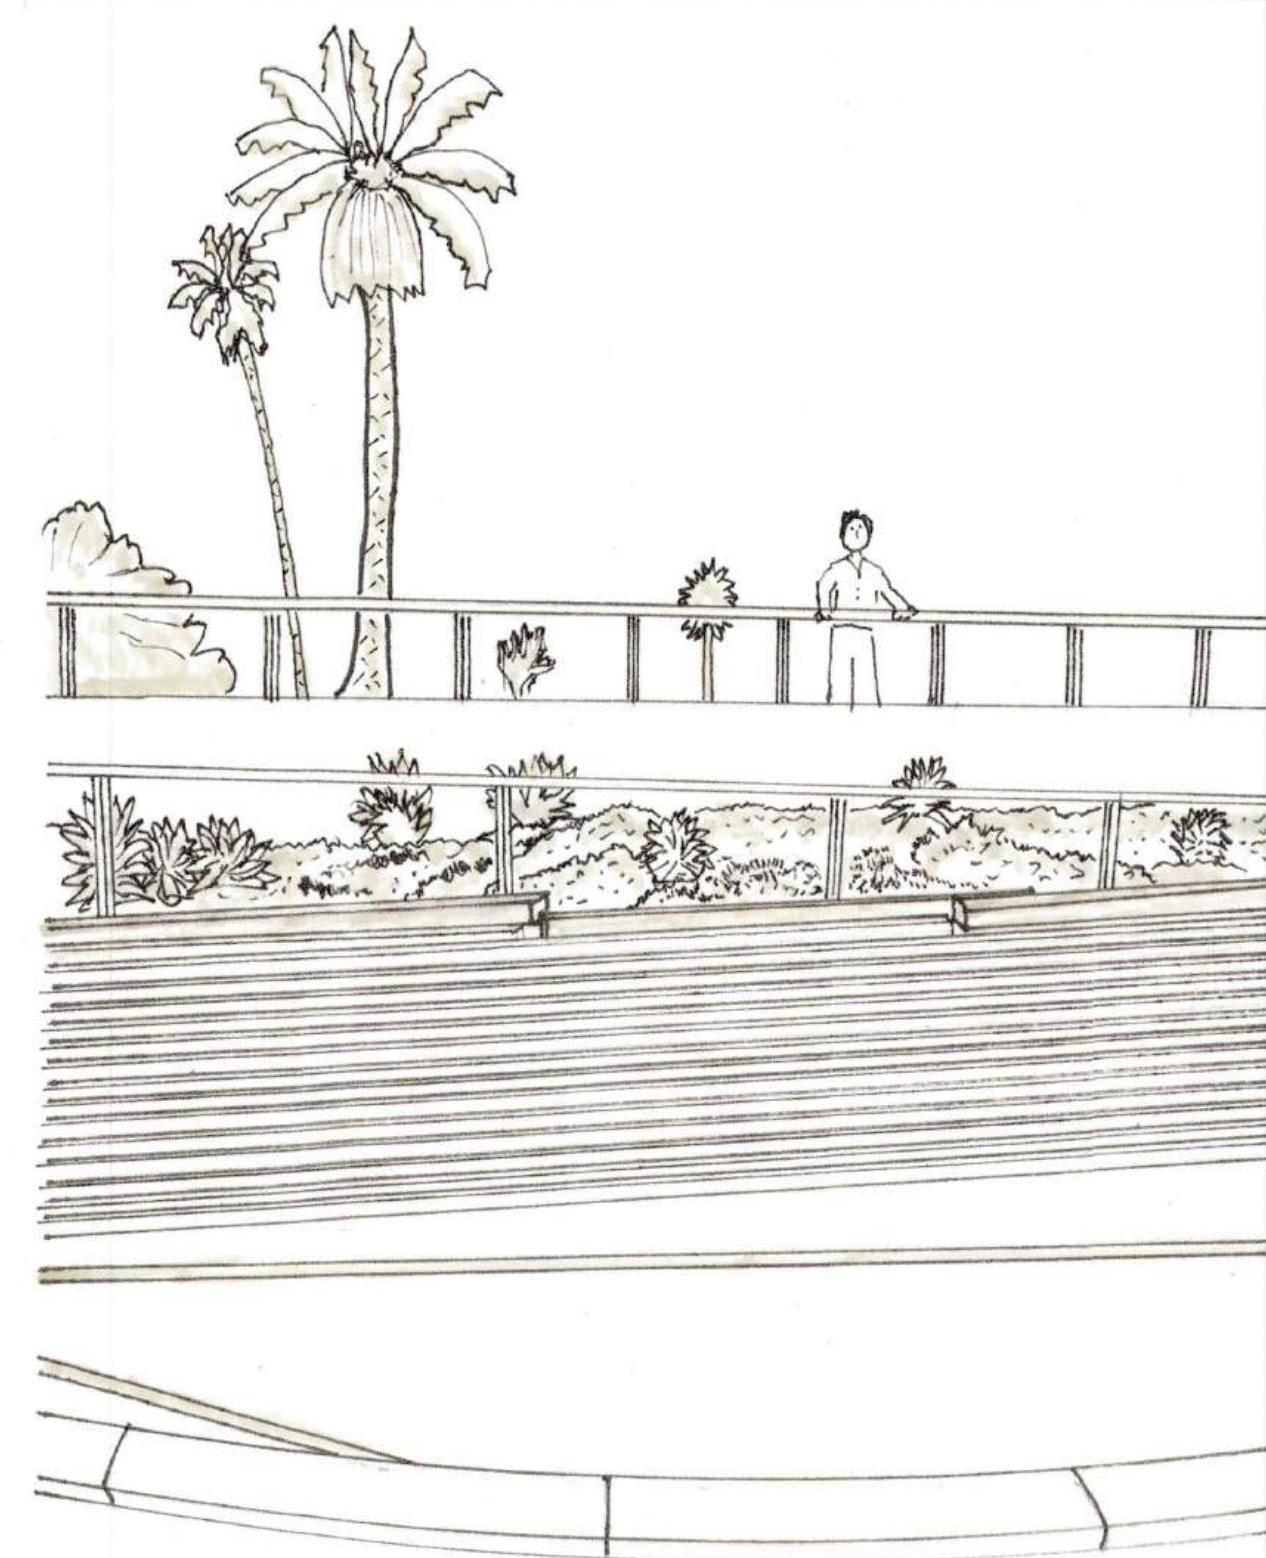

PERSPECTIVE 1

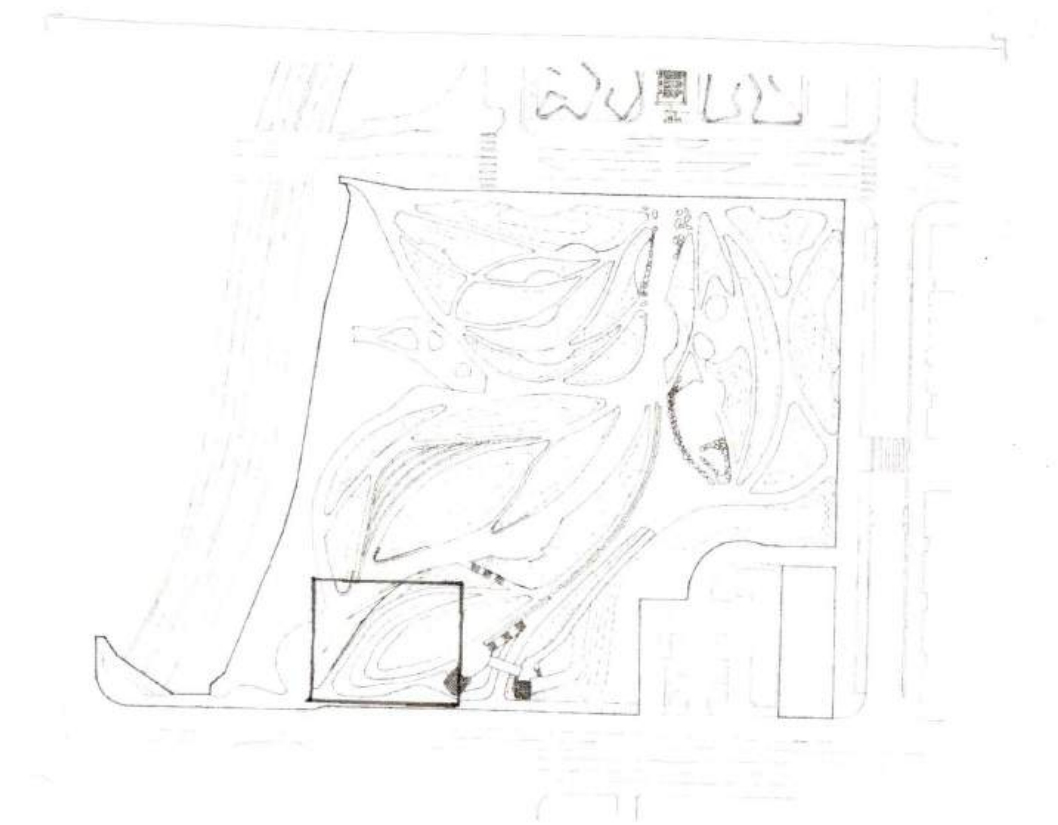

KEY



PERSPECTIVE 2

DETAILS

TONGVA PARK
RACHEL NOLL
DESIGN GRAPHICS 2
WINTER 2026