



Elementary School Site Proposal


Kara Ford-Martinez

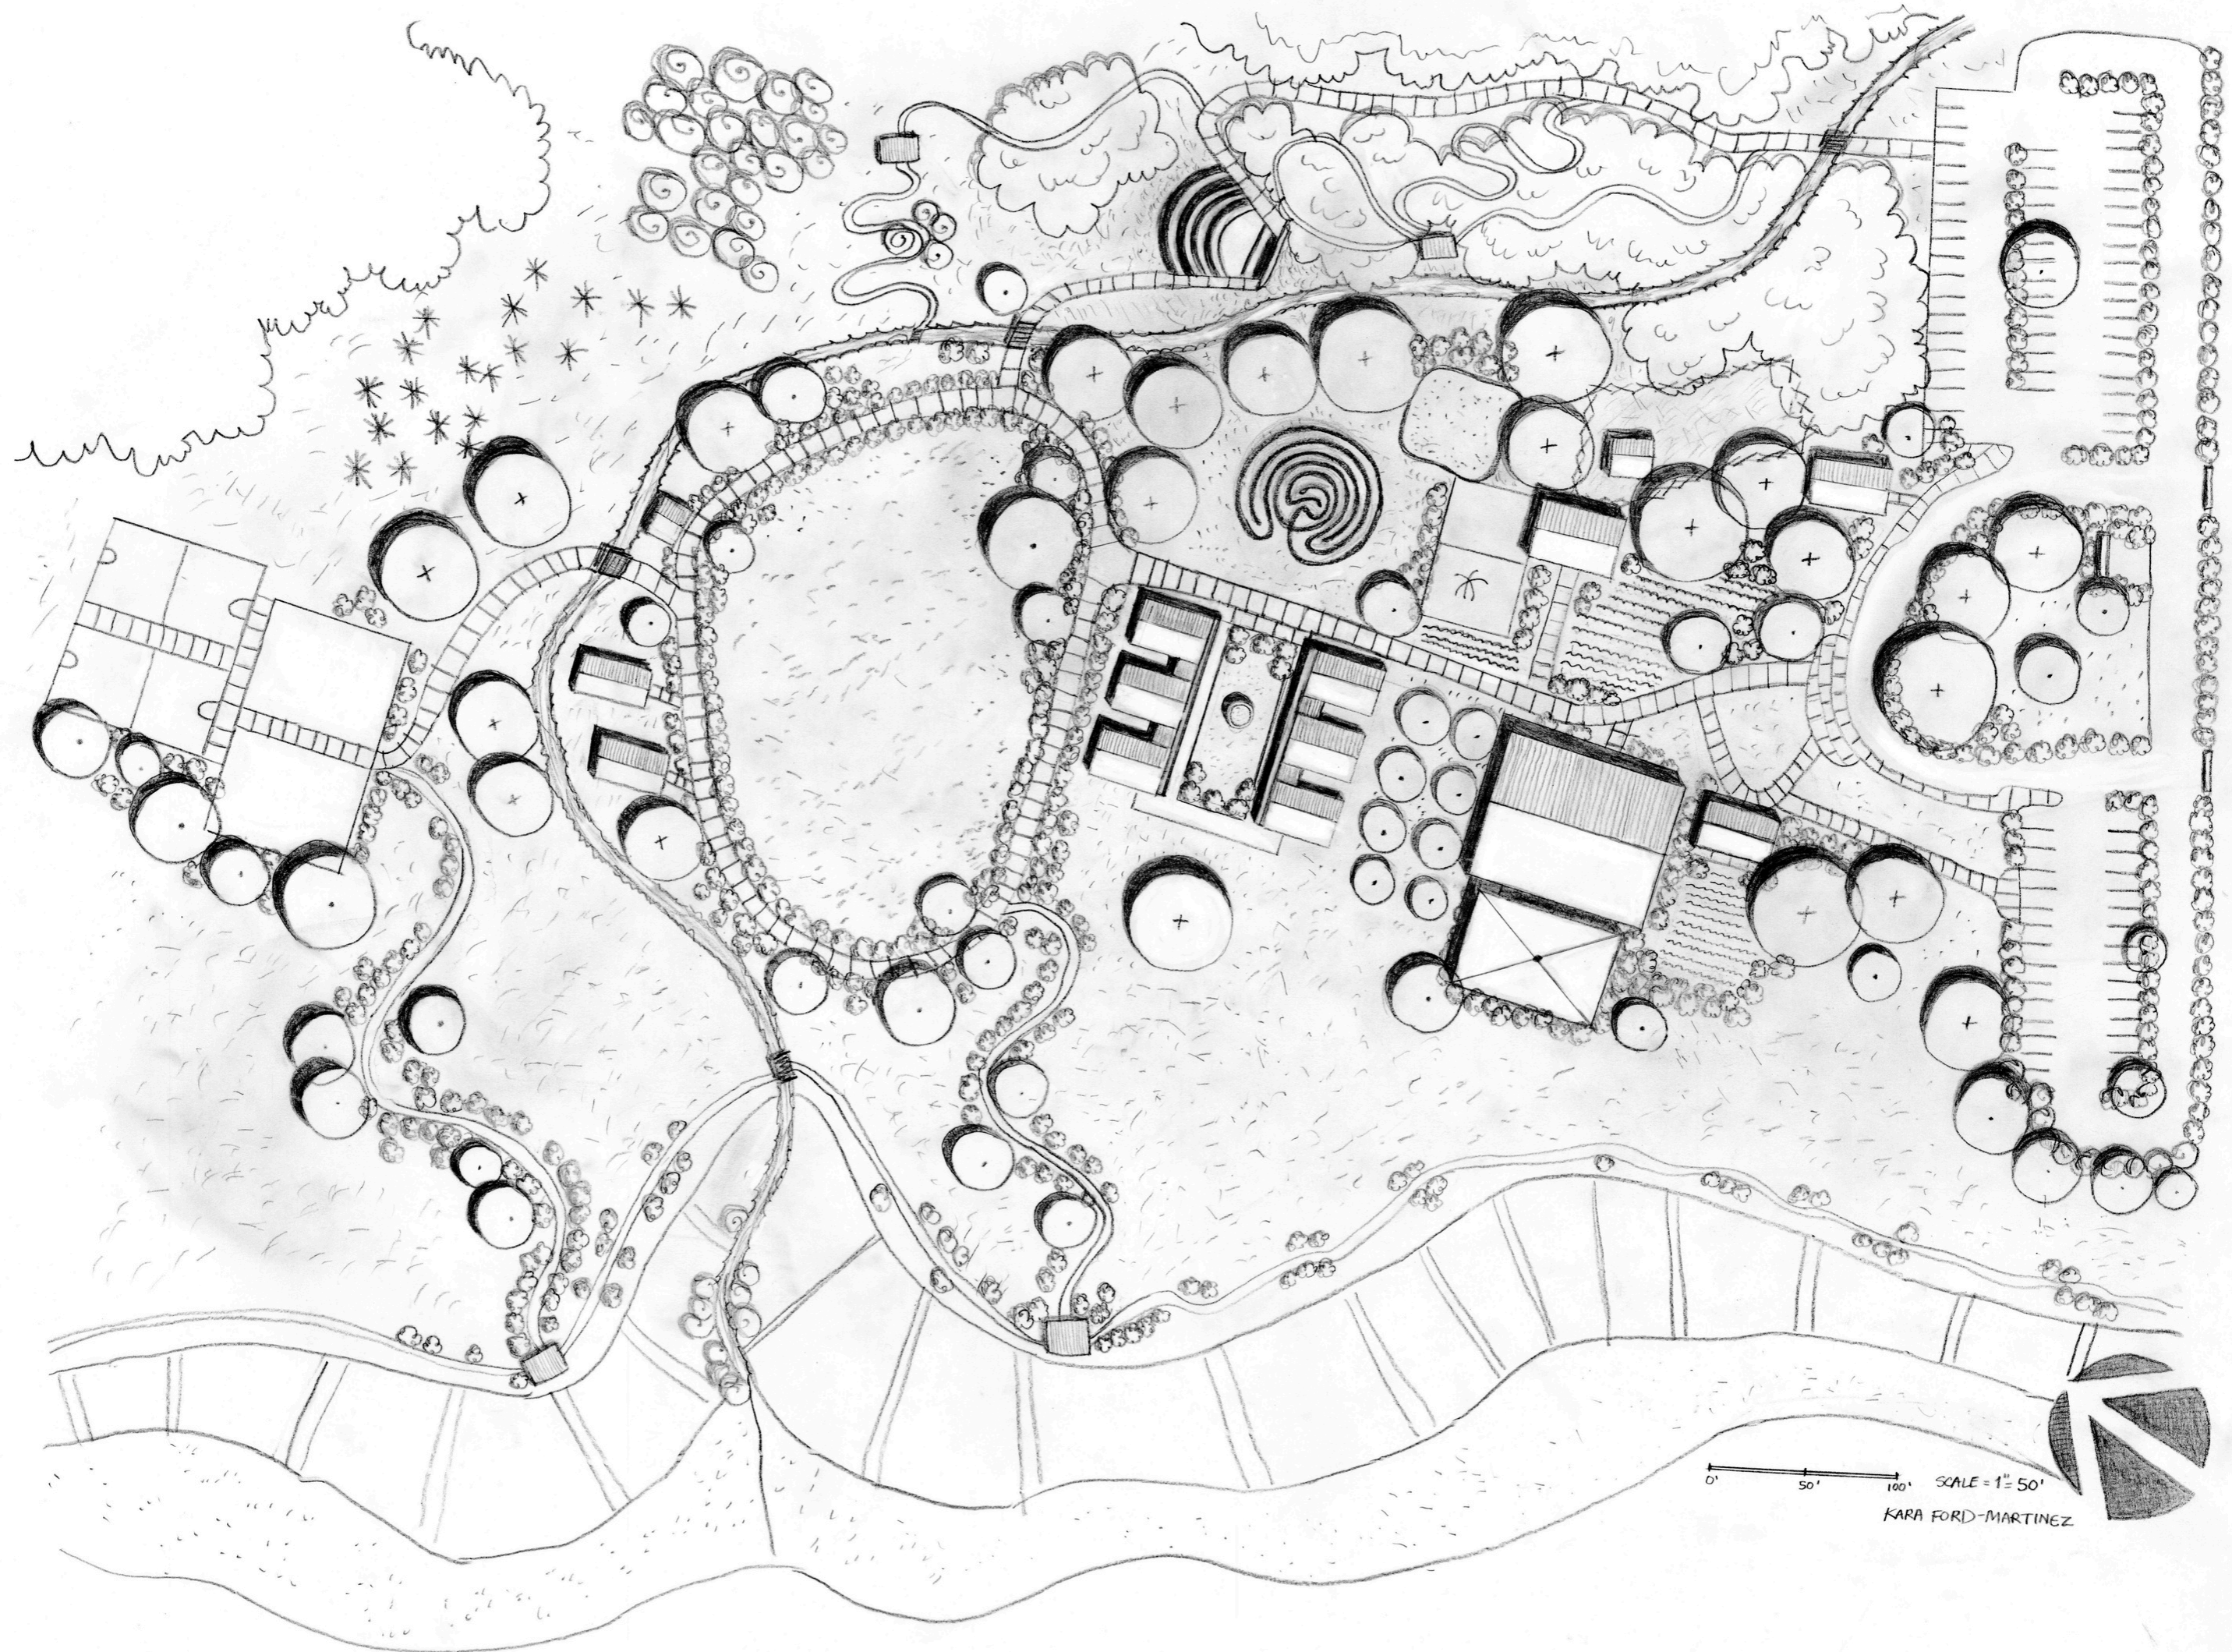

0' 50' 100' SCALE = 1" = 50'

KARA FORD-MARTINEZ

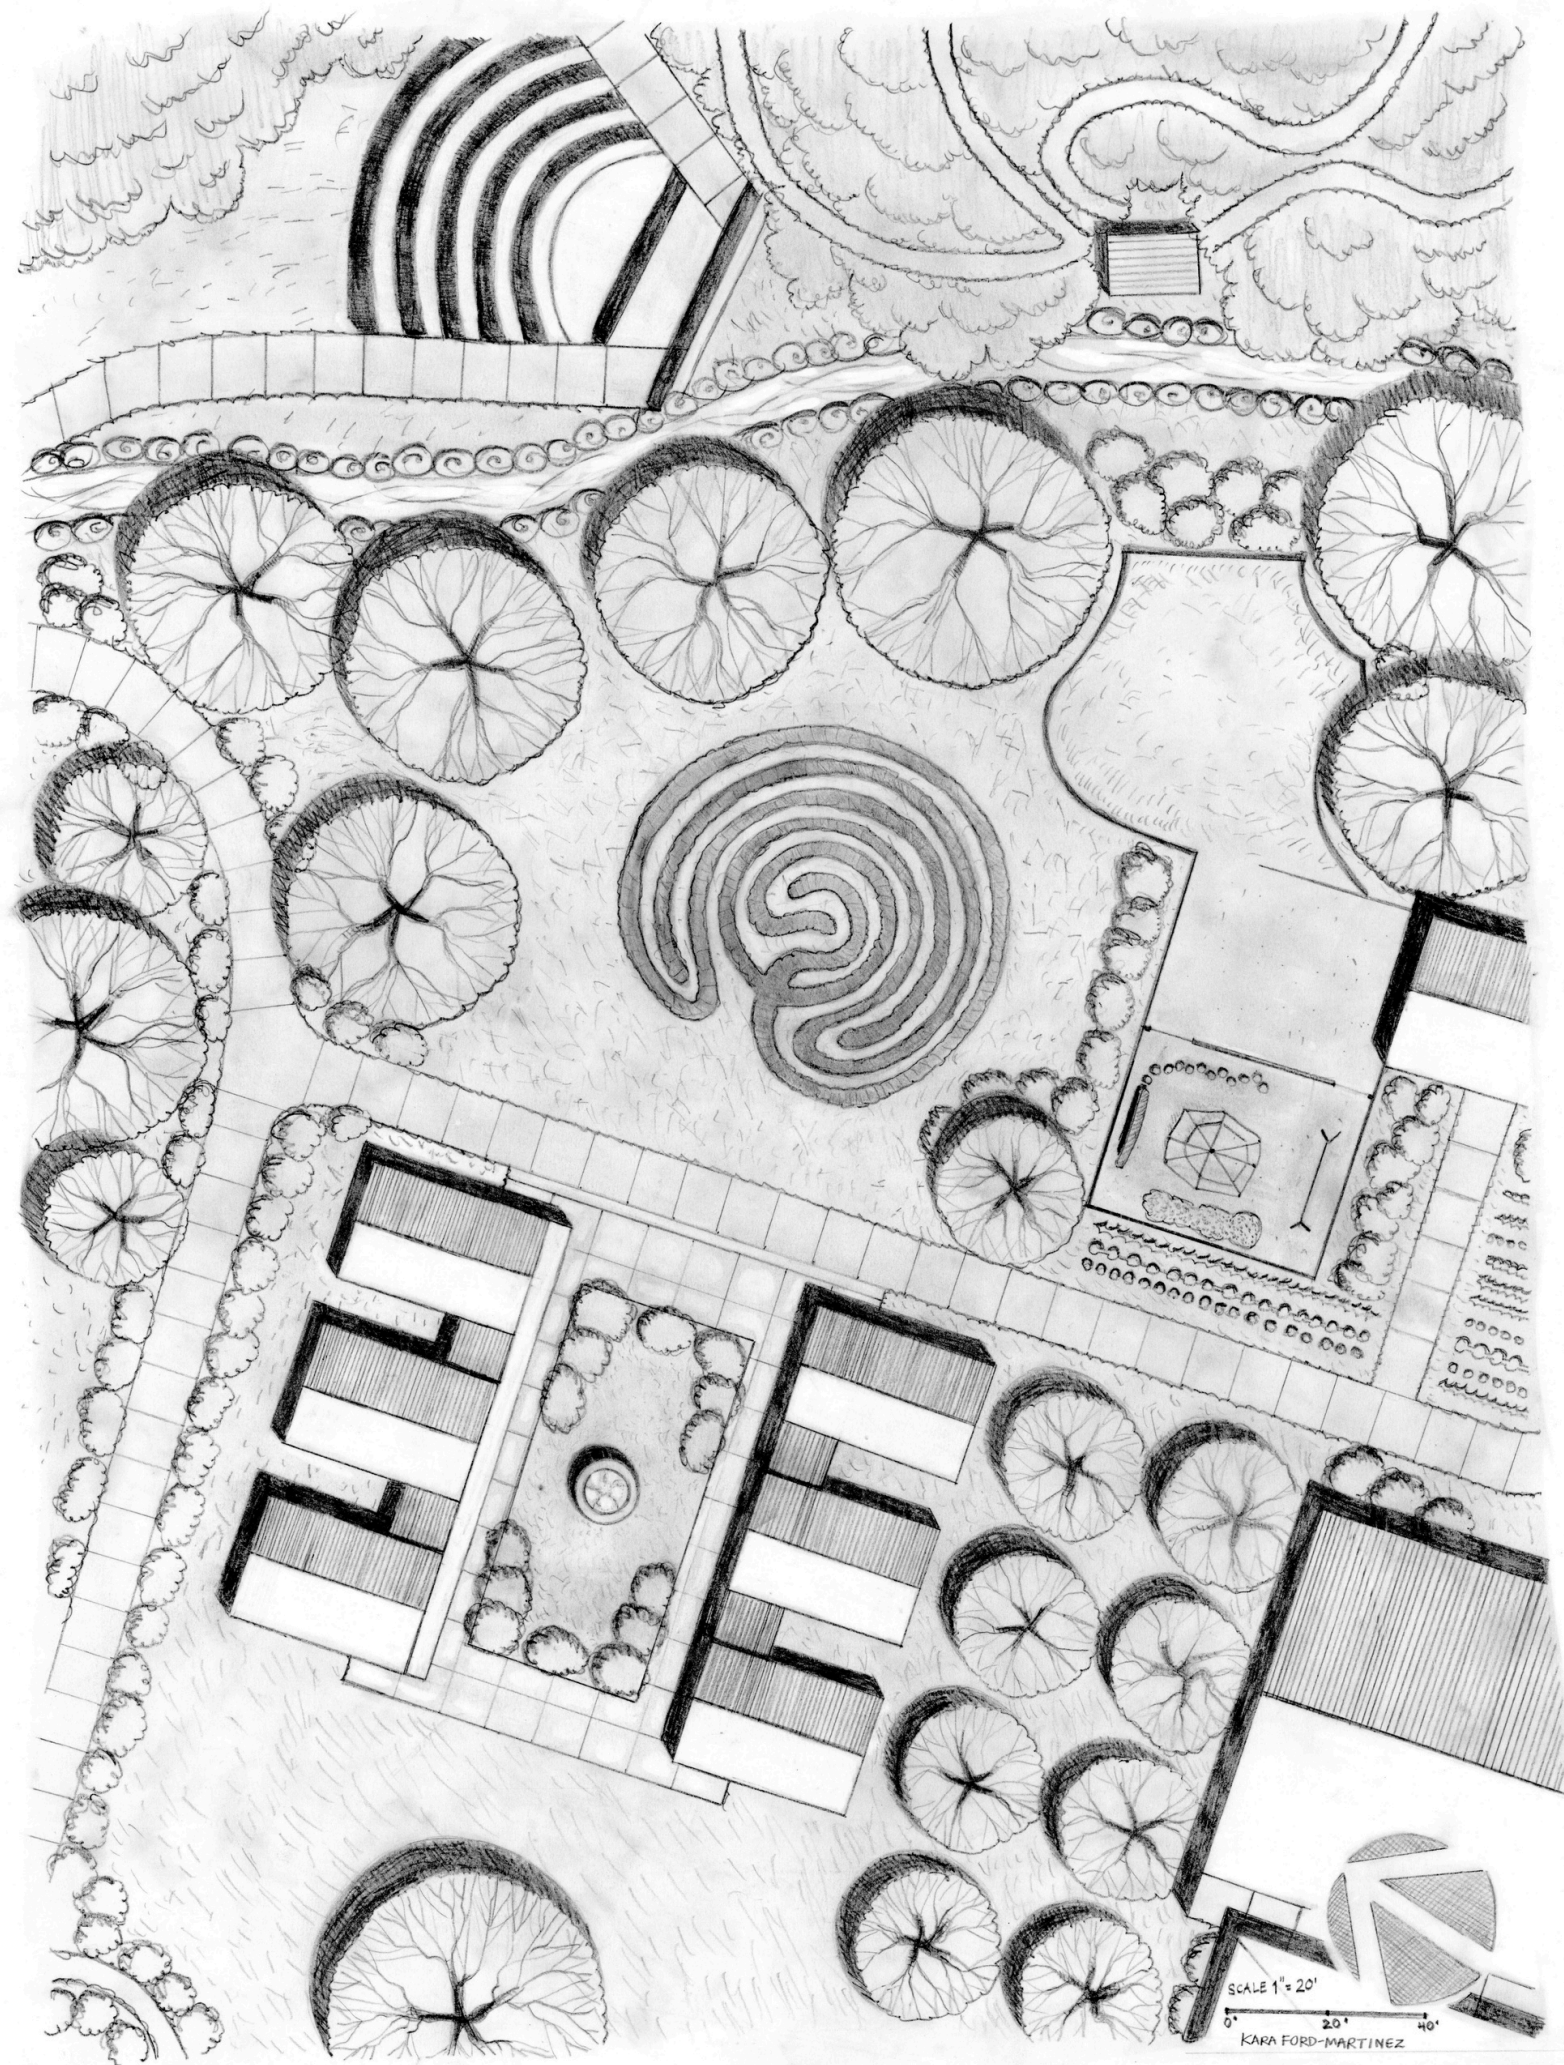

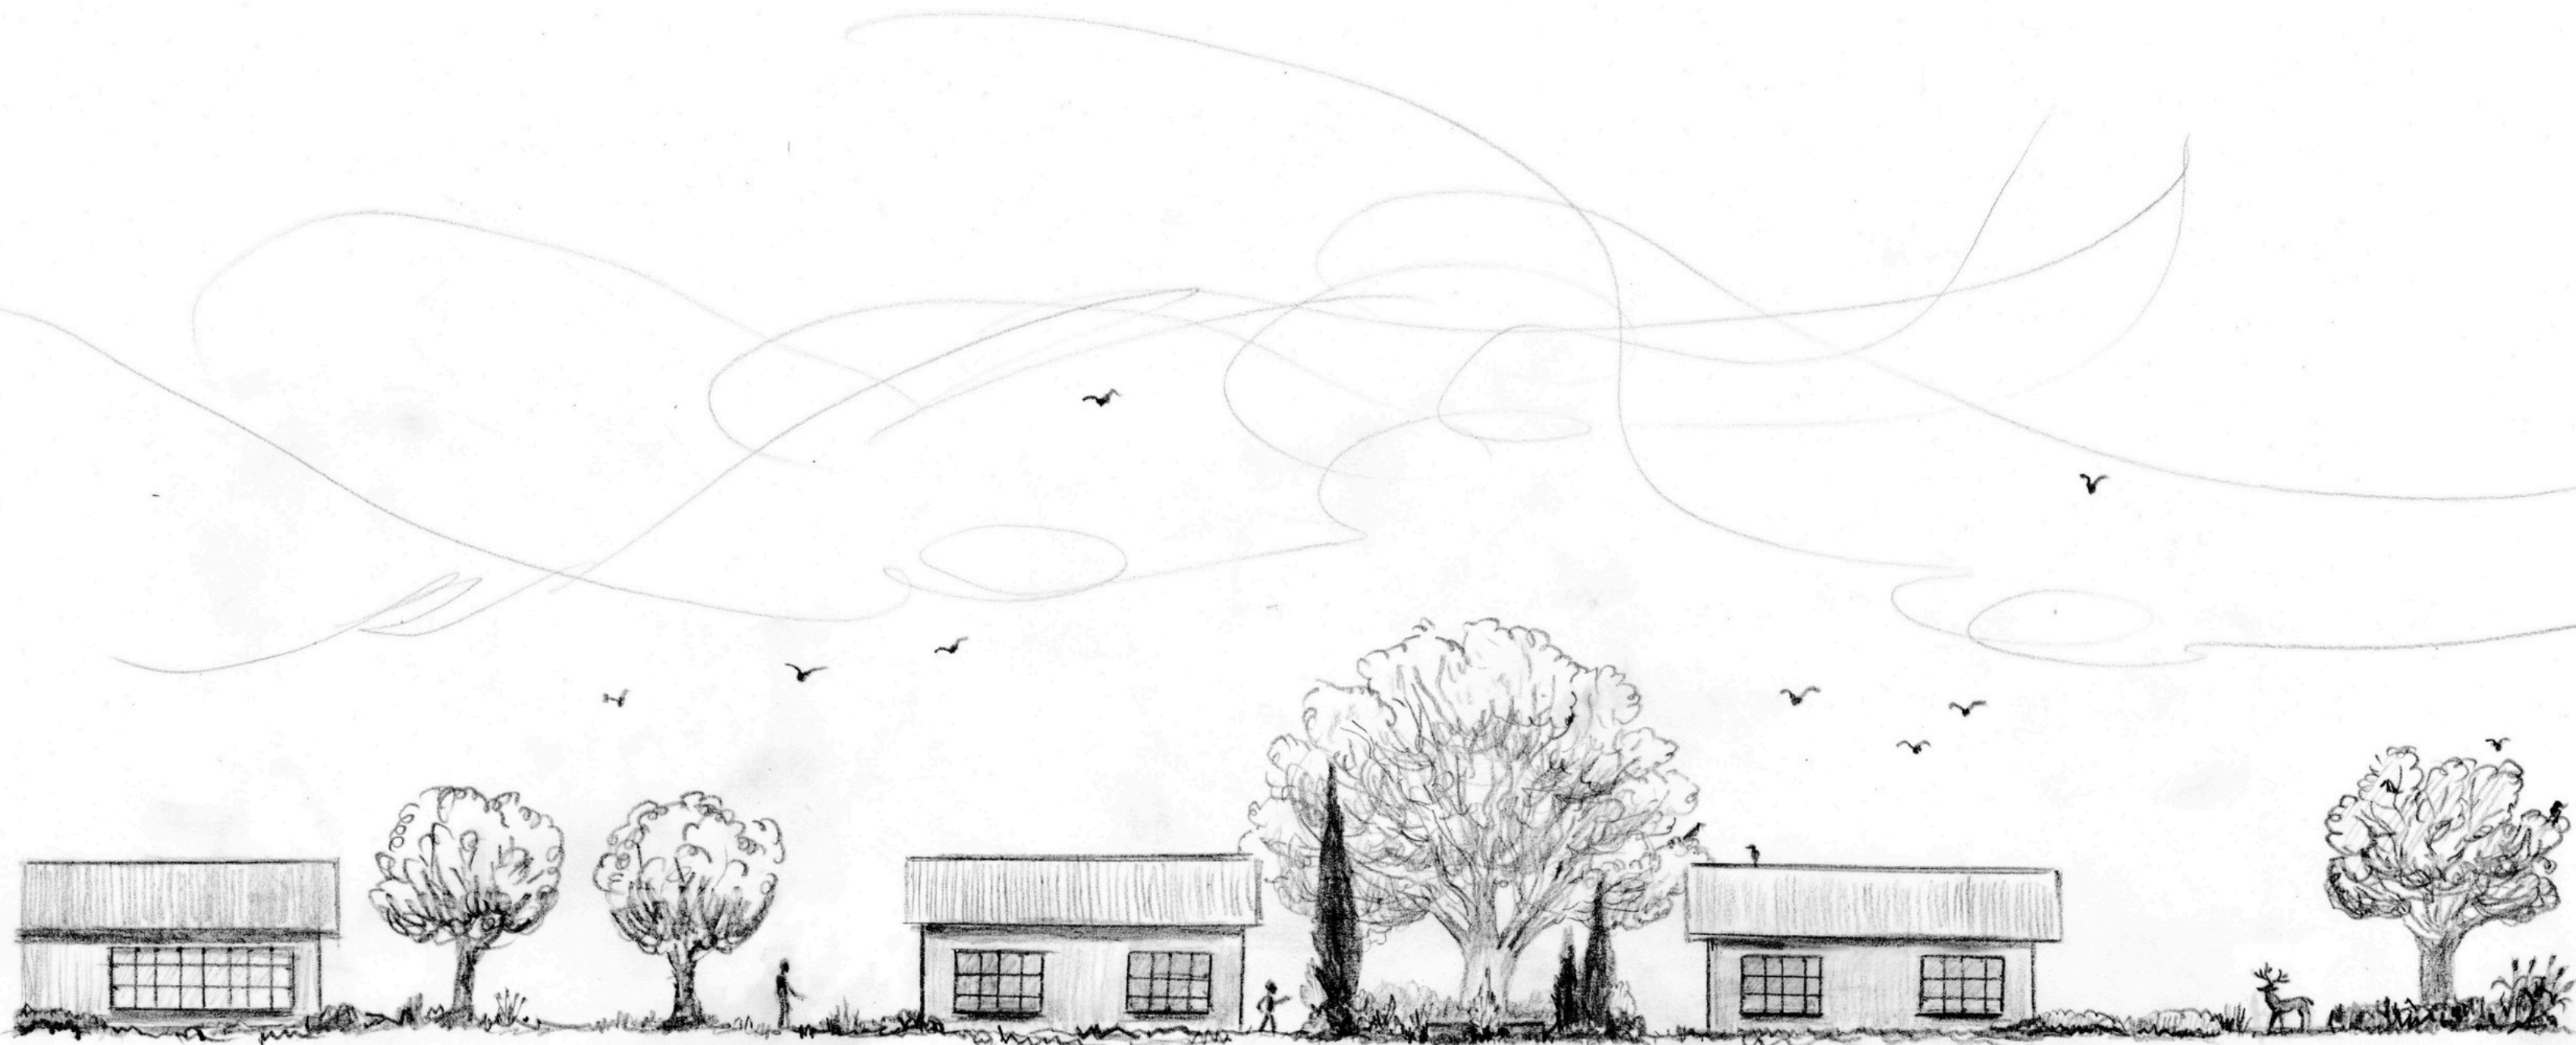

1" = 20' = 0"
KARA FORD-MARTINEZ















