




INTRODUCTION TO THE LANDSCAPE DESIGN PROFESSIONS


(ARCH X 472)

SPRING SEMESTER, 2025
INSTRUCTOR: STEVE LANG

CHARLES FOLLETTE

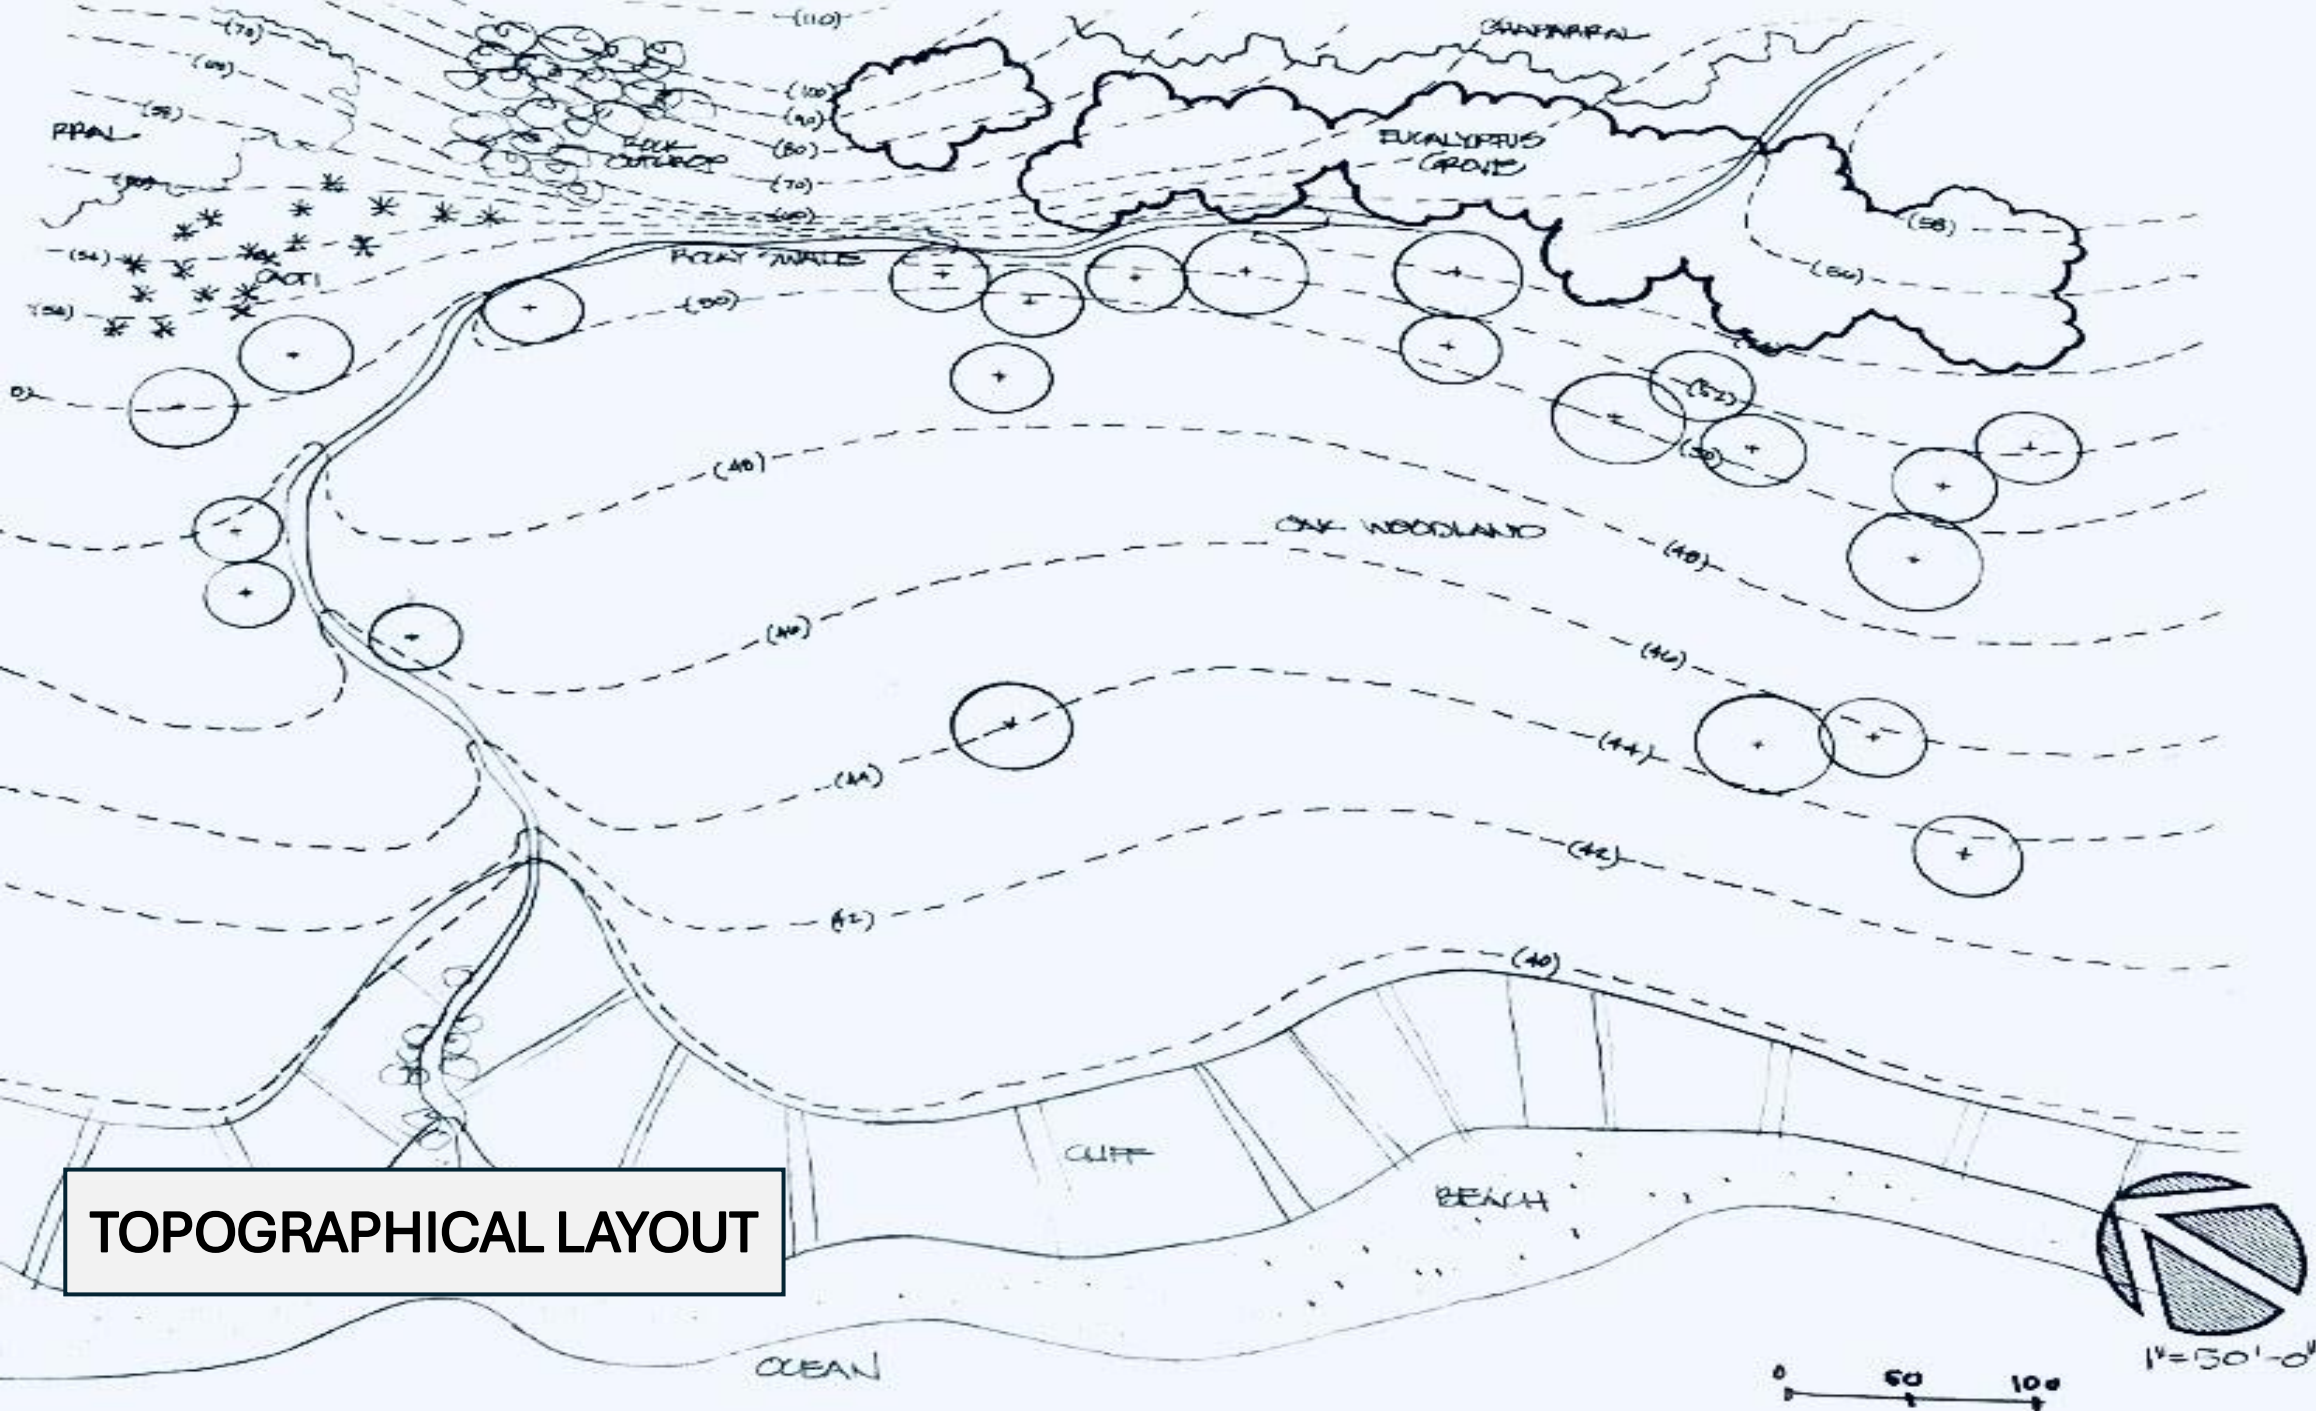


CAMPUS SITE PLAN

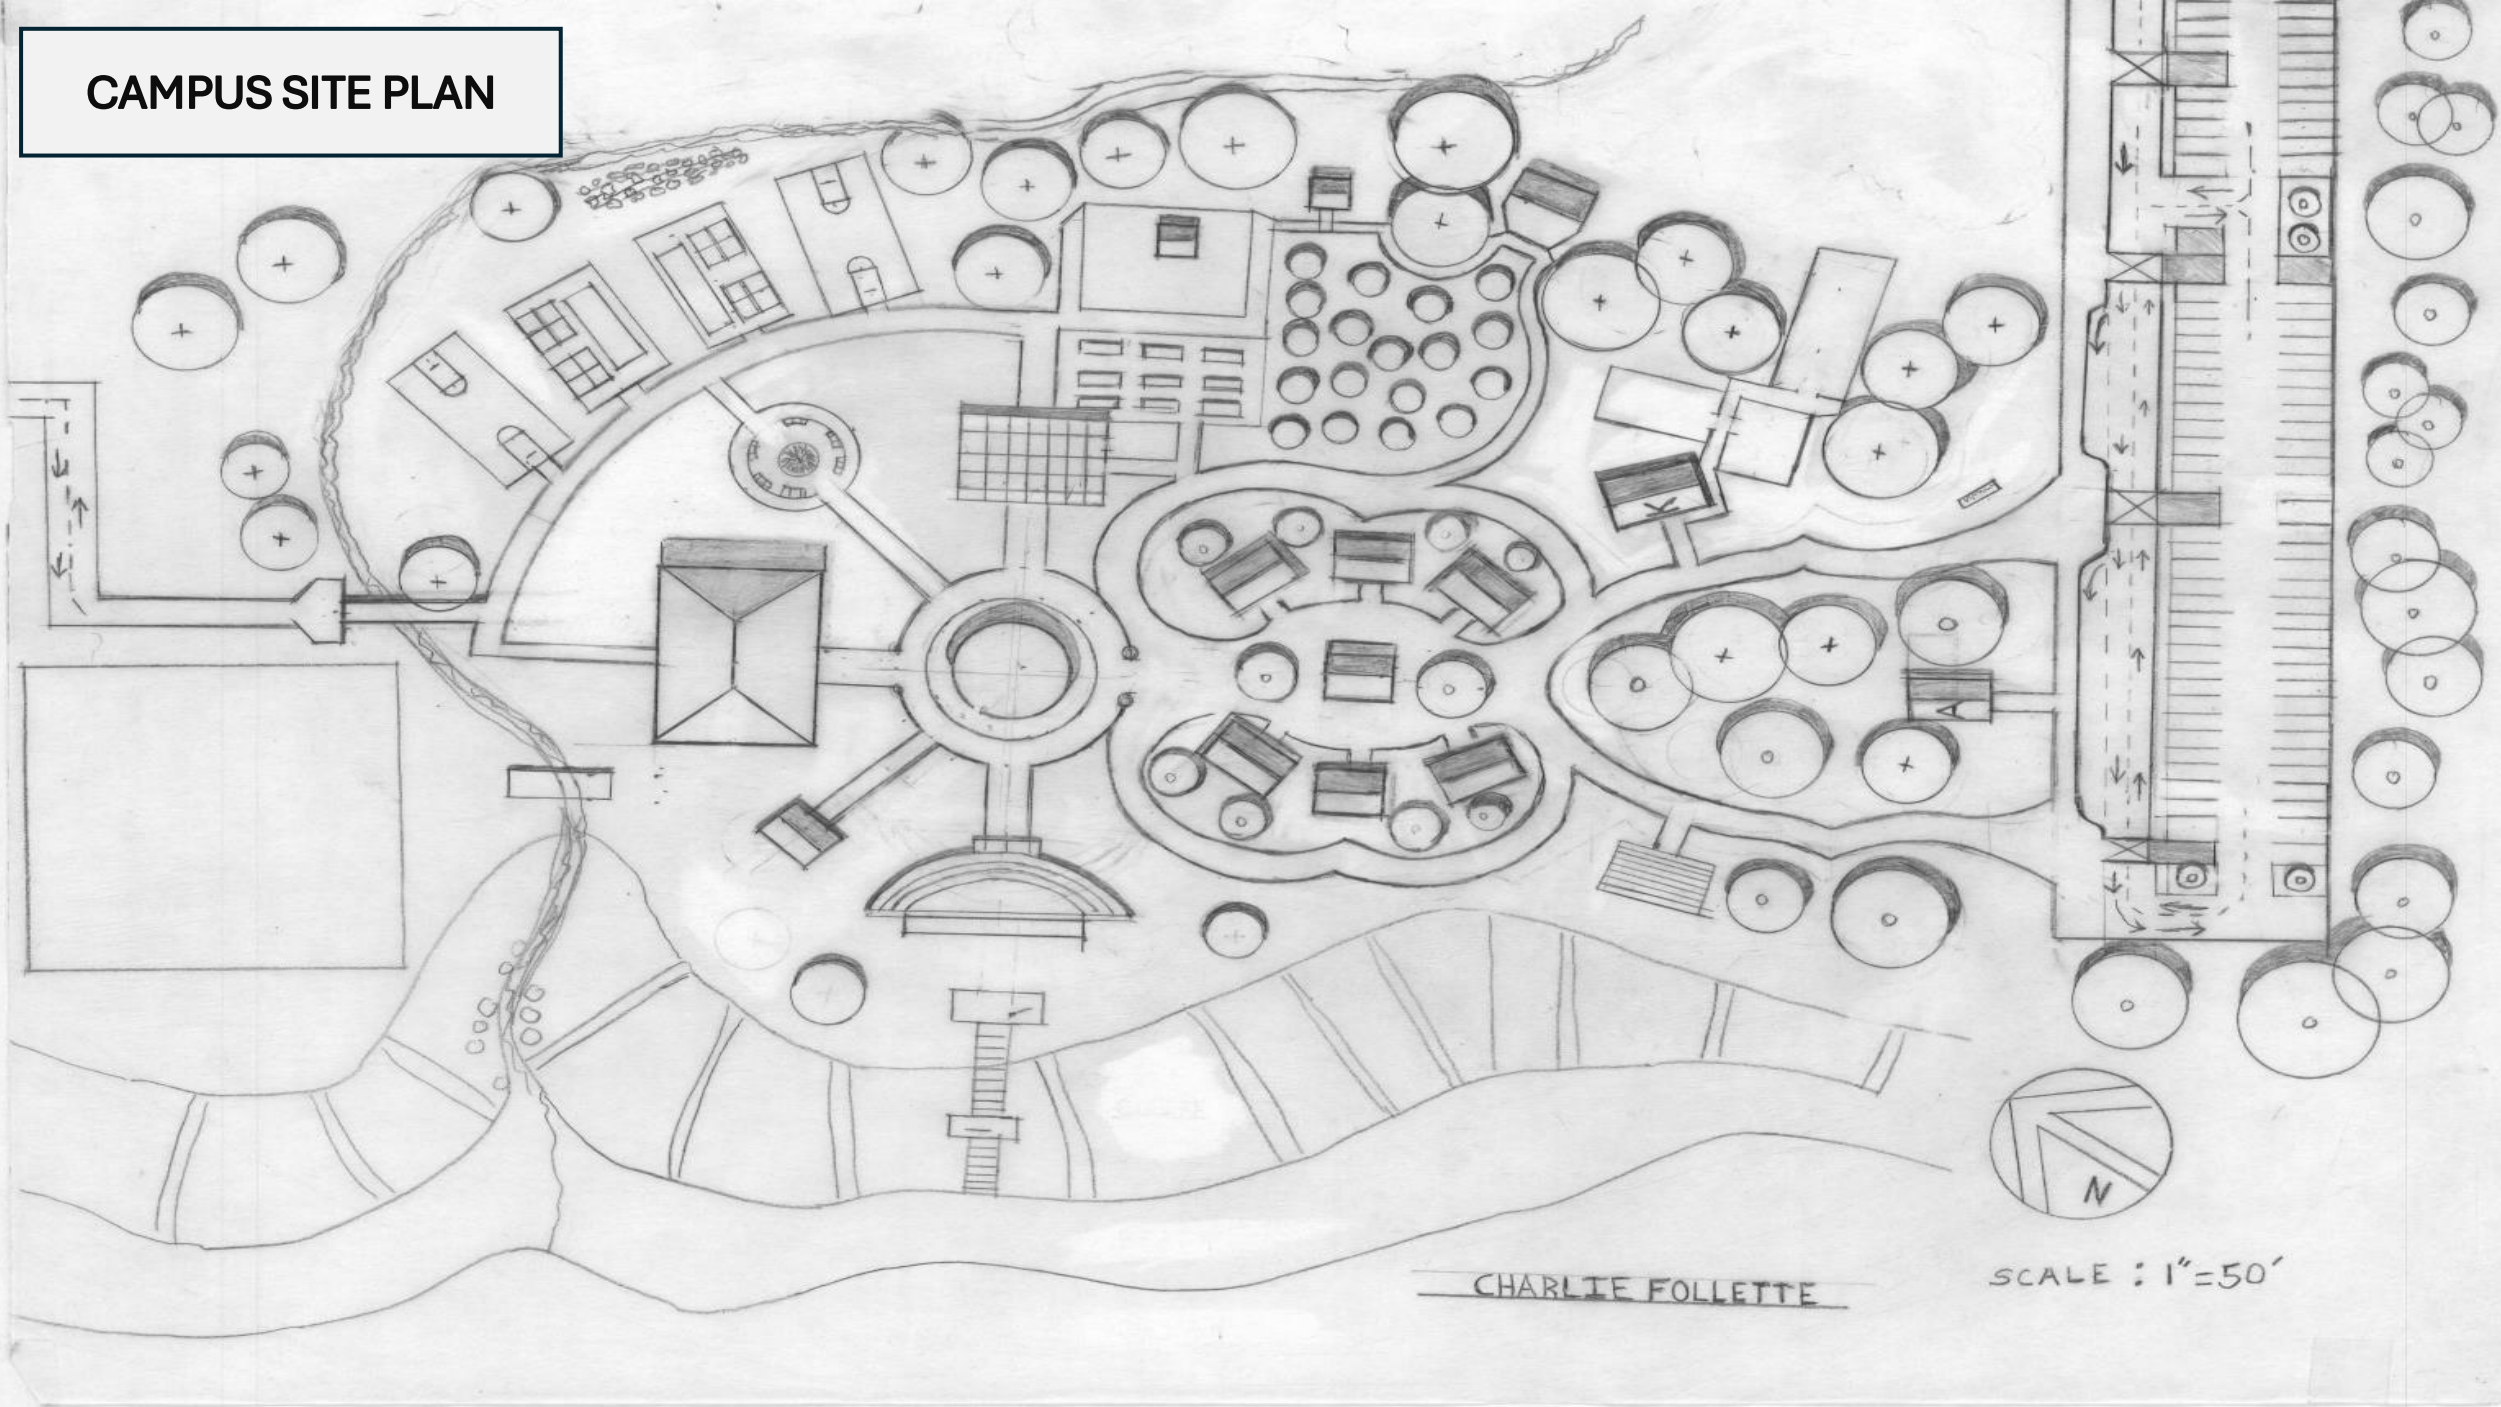


LAYOUT CONCEPT


UPON LEARNING LANDSCAPE ARCHITECTURE HISTORY IN THIS COURSE, MY PROJECT WAS MOTIVATED BY THE ANCIENT CONCEPT OF BILATERAL SYMMETRY. THUS, I HAVE INCORPORATED THIS CONCEPT, AS SEEN ON MY CAMPUS SITE PLAN.

WITH THE LEGACY OAK AS THE FOCAL POINT, WE CREATE A DESTINATION THAT THE EYE IS DRAWN TO AS VISITORS TAKE A 'JOURNEY' ALONG THE AXIS, THROUGH THE CAMPUS

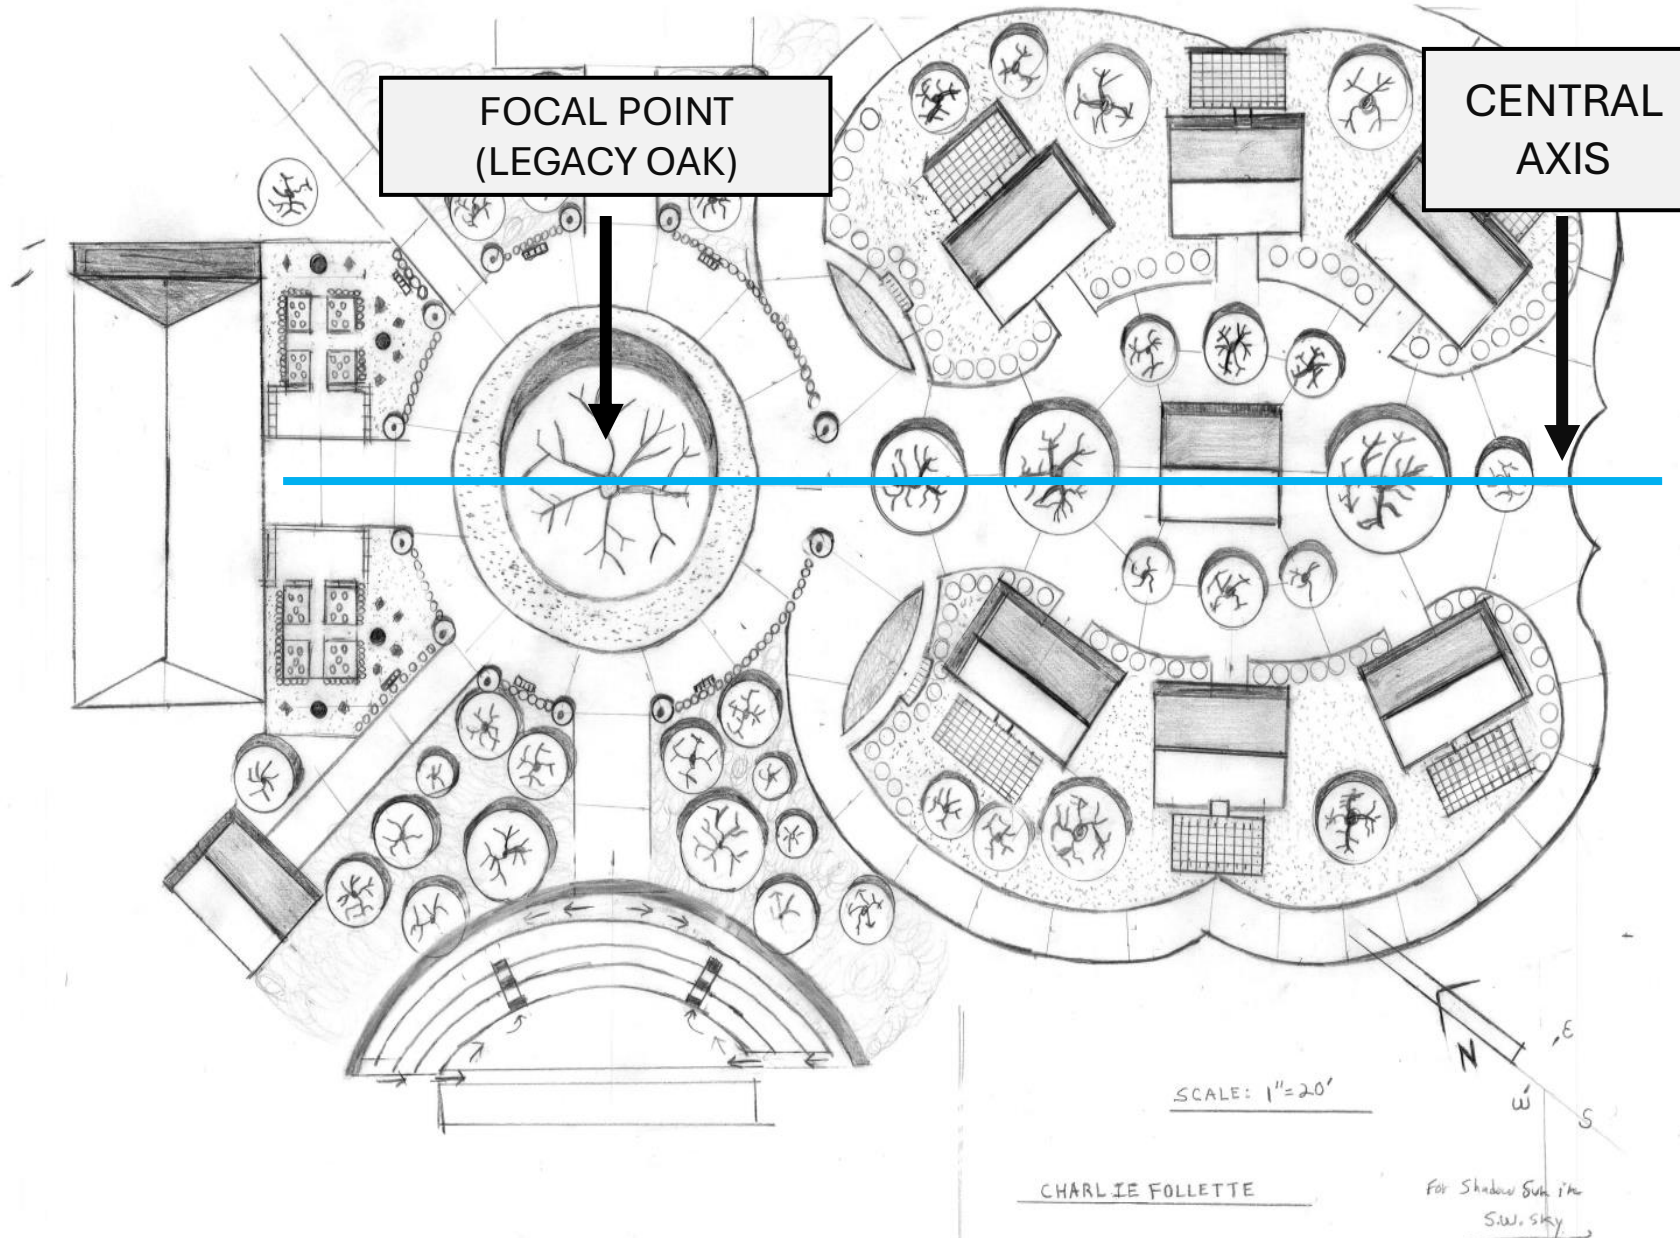


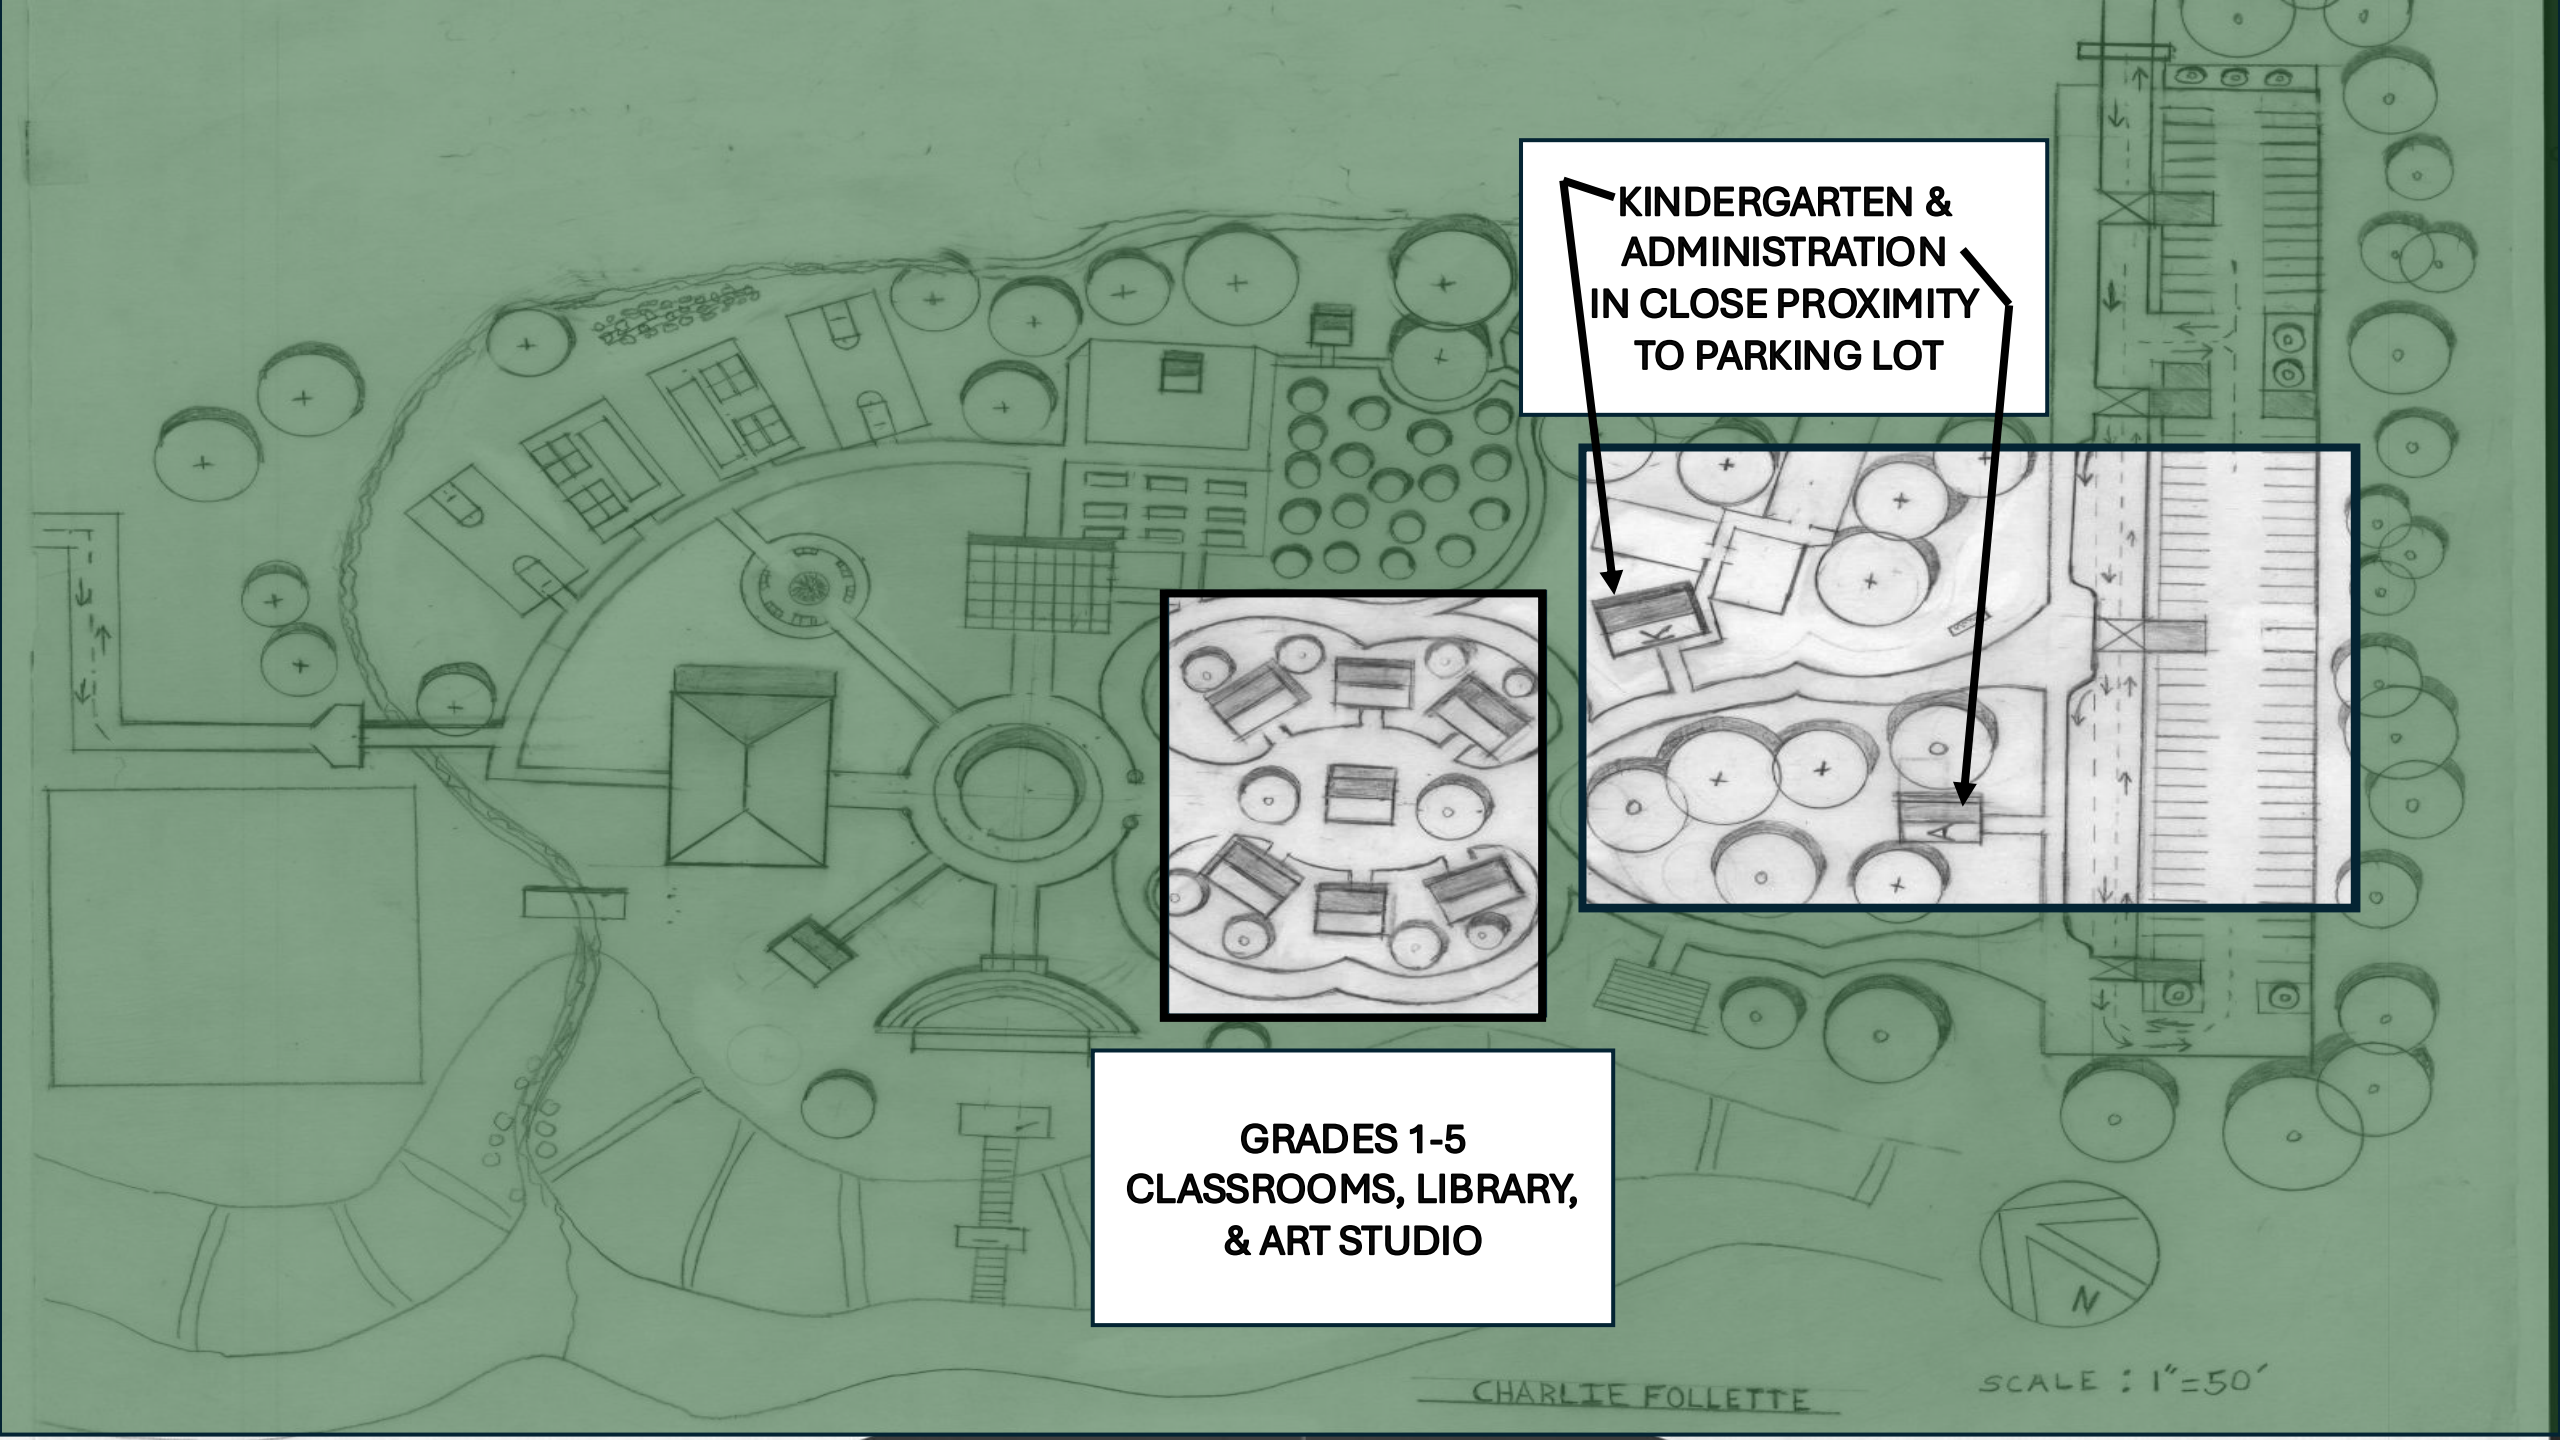

**KINDERGARTEN &
ADMINISTRATION
IN CLOSE PROXIMITY
TO PARKING LOT**

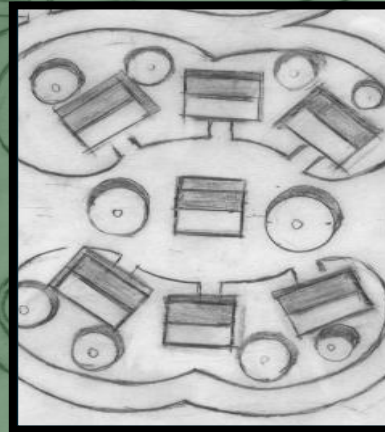

**GRADES 1-5
CLASSROOMS, LIBRARY,
& ART STUDIO**

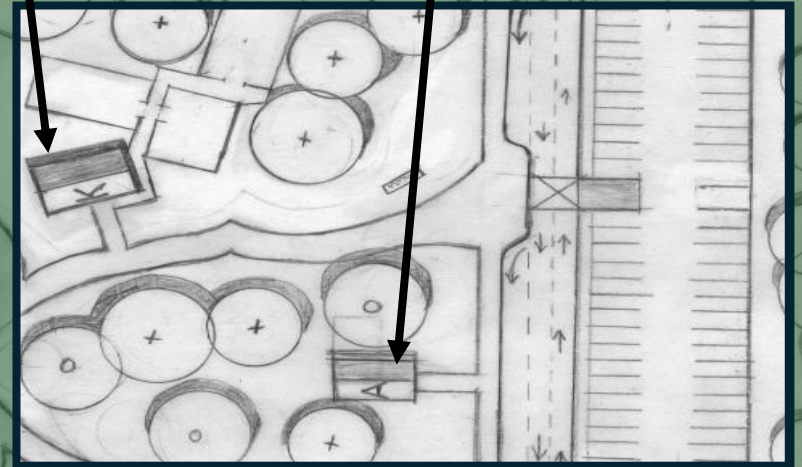

CHARLIE FOLLETTE

SCALE : 1"=50'

**FRUIT TREE ORCHARD
FARMYARD AREA**

**RAISED PLANTER BOXES,
OUTDOOR LUNCH AREA**

**THE AMPHITHEATRE WAS
PLACED USING THE
'BORROWED VIEW' OF THE
PACIFIC OCEAN**

**LEGACY OAK
AMPHITHEATRE
STAIRS & VIEWING DECKS
LEADING TO BEACH**

CHARLIE FOLLETTE

SCALE : 1"=50'


**COMMERCIAL LOADING DOCK
WITH 'ANVIL' TURN AROUND**

**WATER FOUNTAIN FEATURE
CAFETERIA/ AUDOTORIUM**


**PARENTAL AND
TEACHER OCEAN
VIEWING AREA**

CHARLIE FOLLETTE

SCALE : 1"=50'

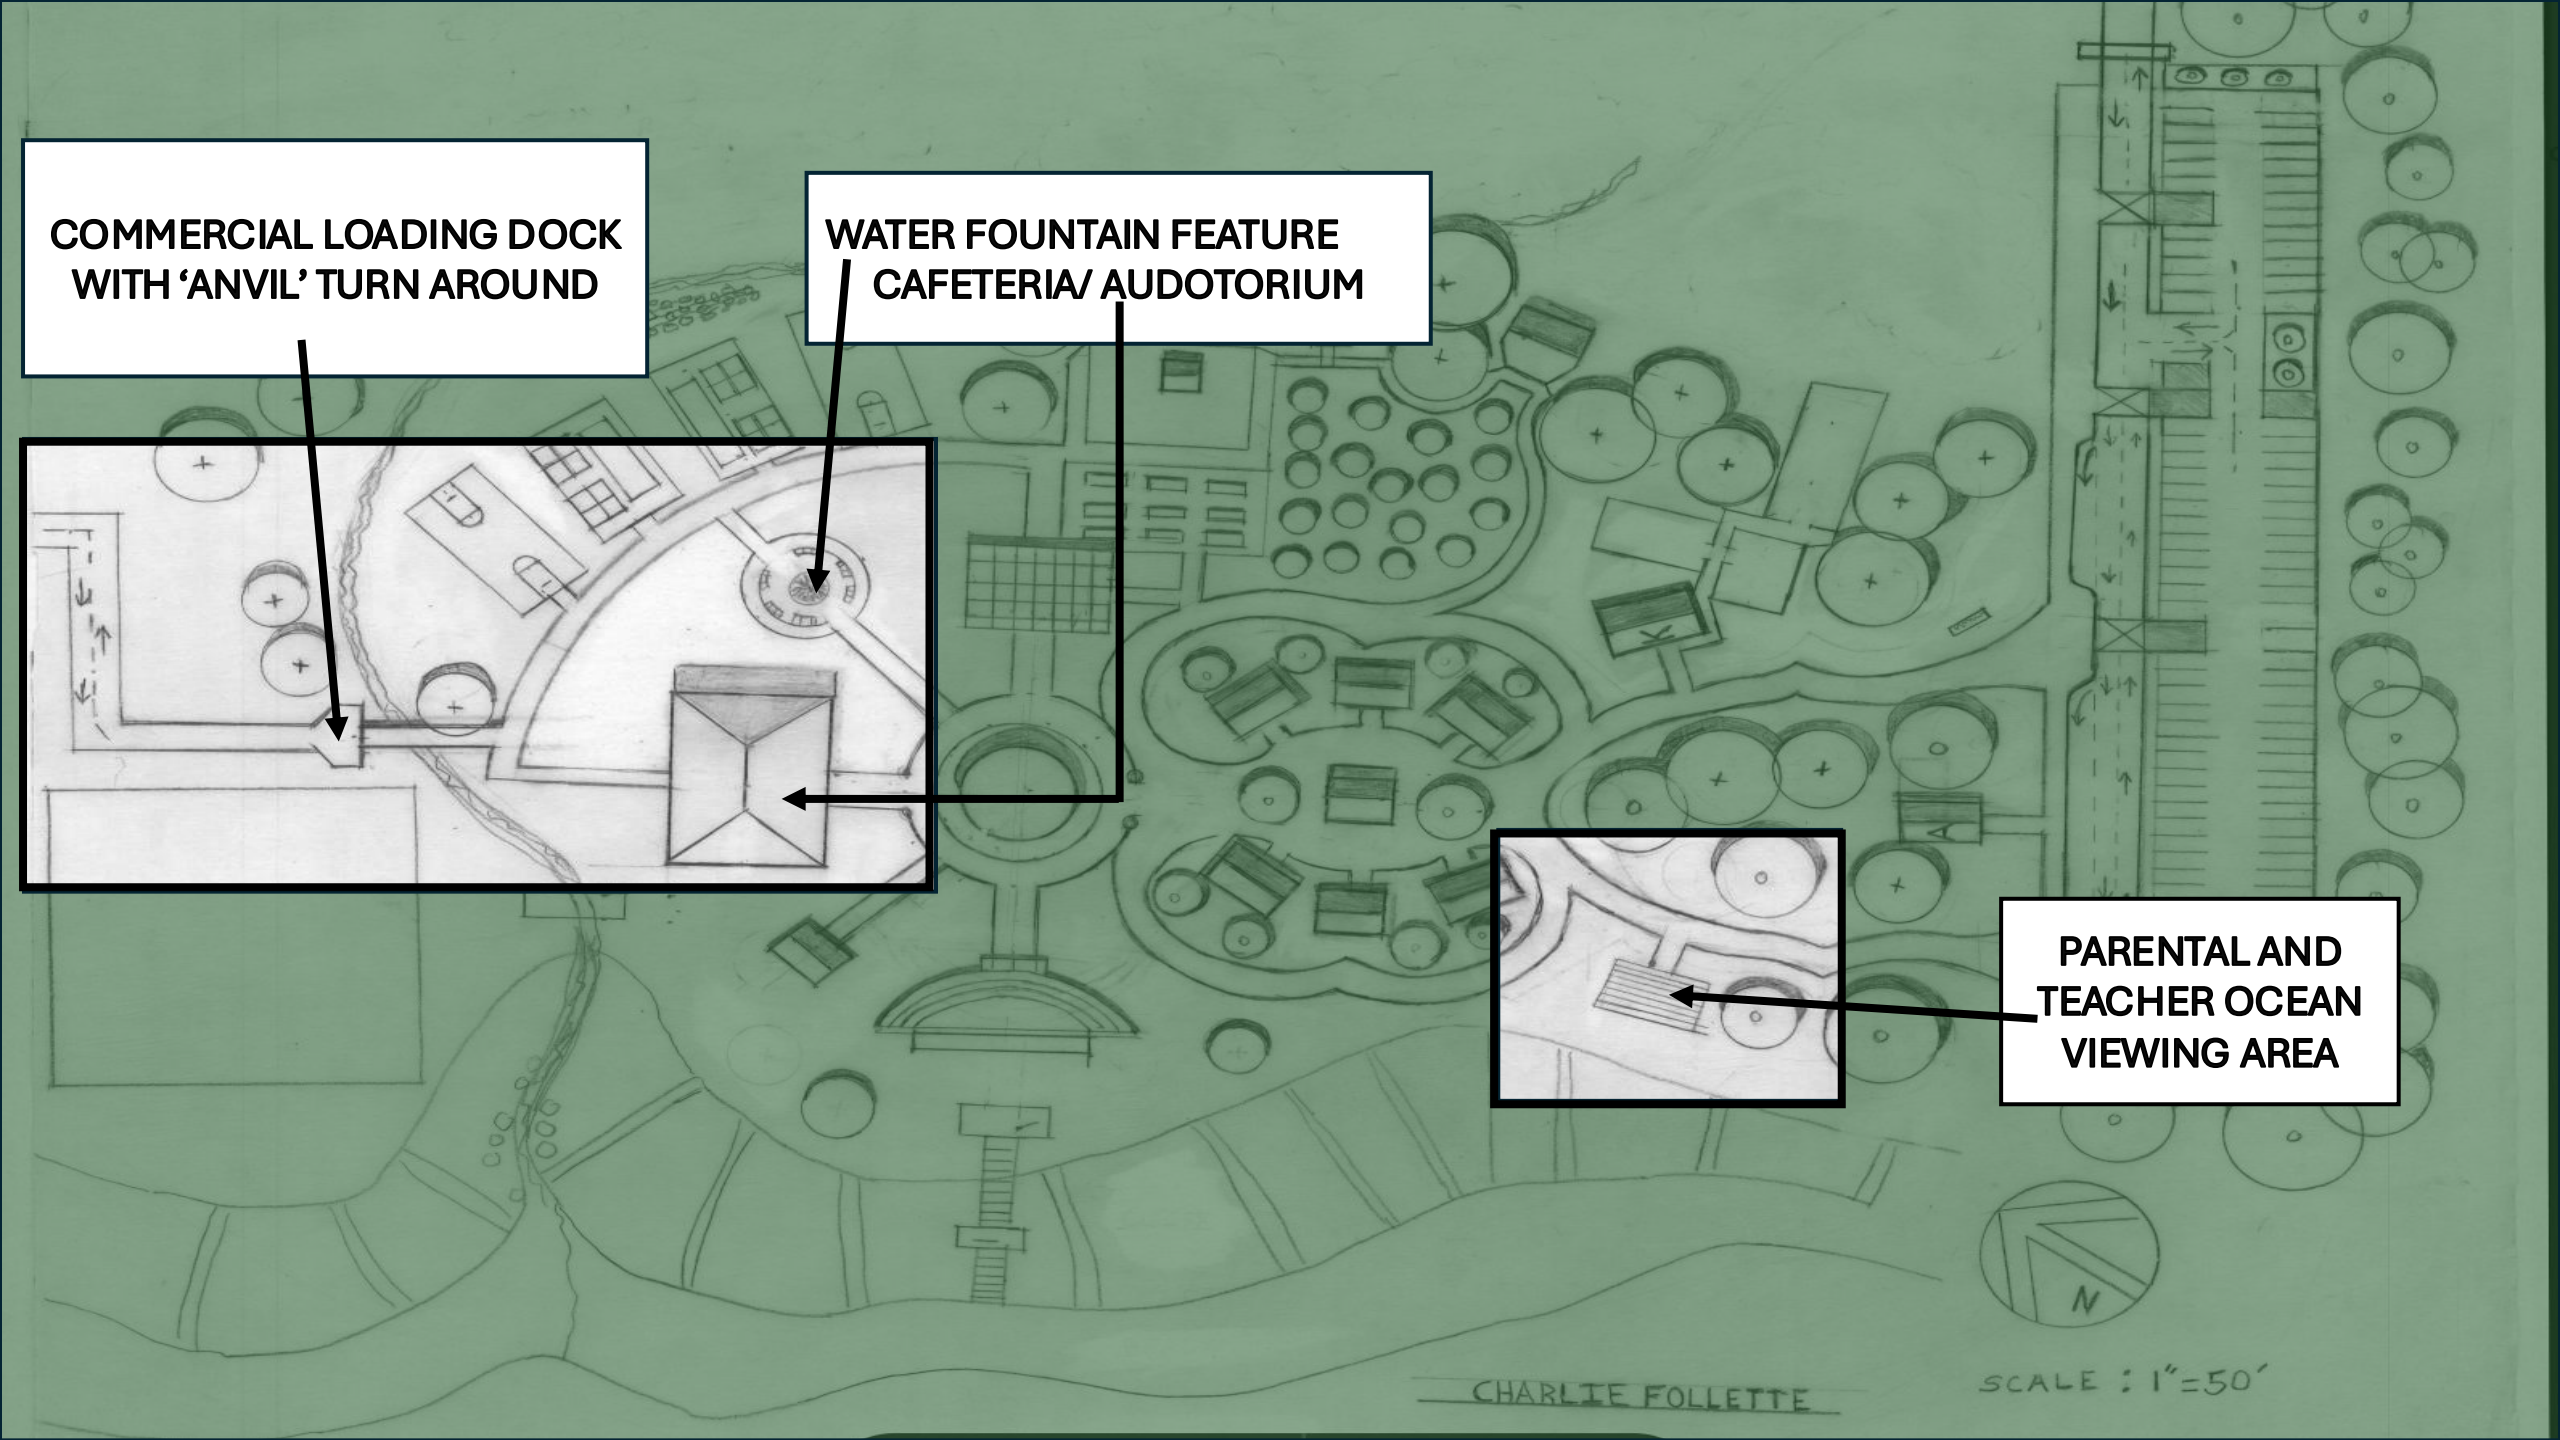


ENLARGEMENT

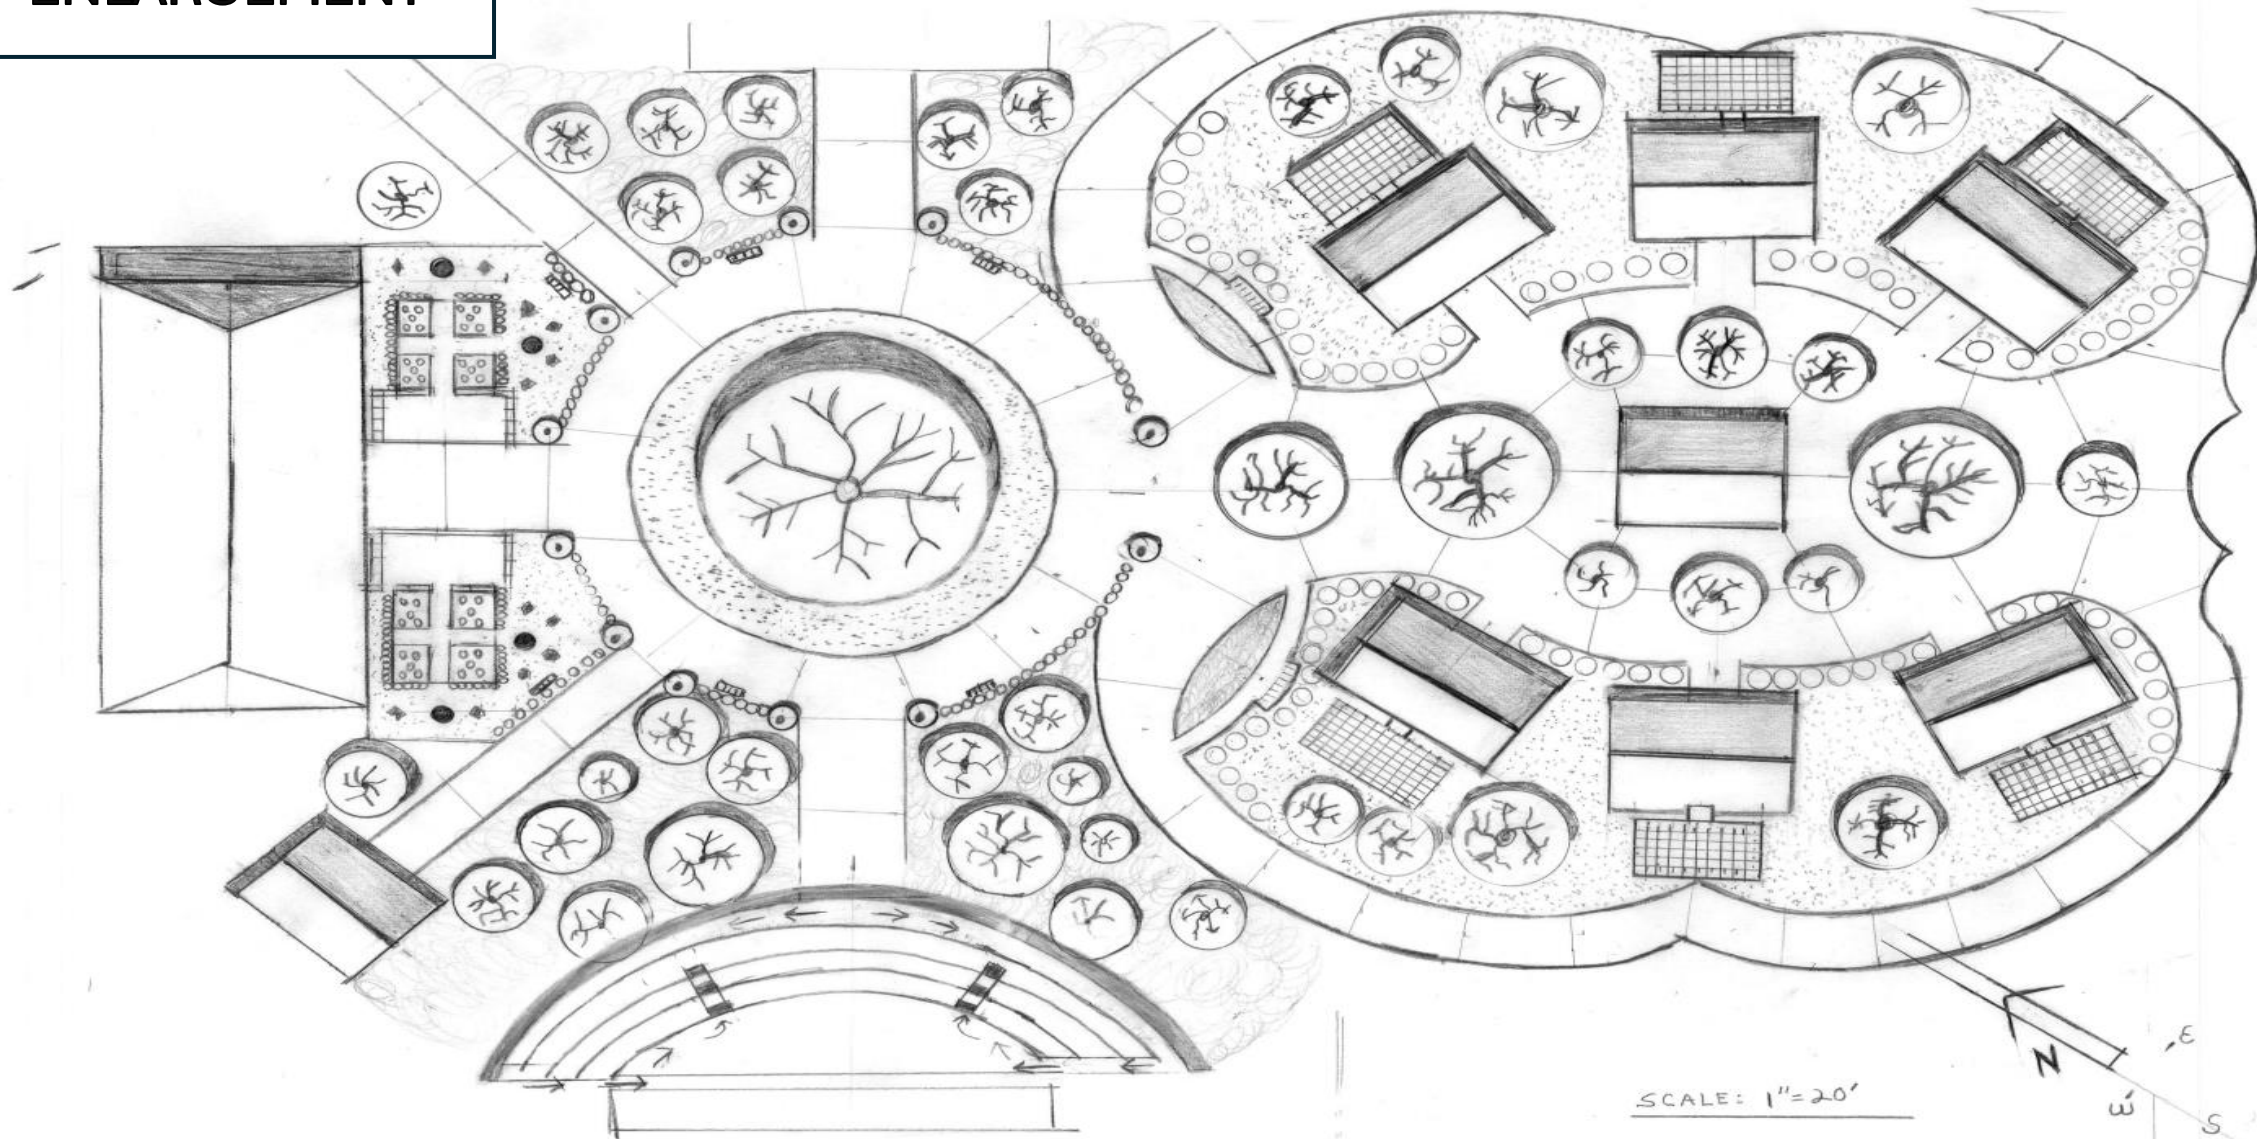



CHARLIE FOLLETTE

For Shadow Sun in
S.W. Sky



HORTICULTURAL
ROSE GARDEN

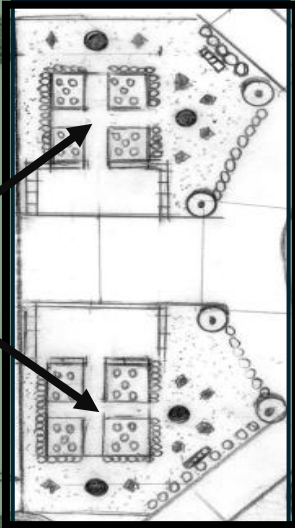

LEGACY OAK
(*Quercus agrifolia*)

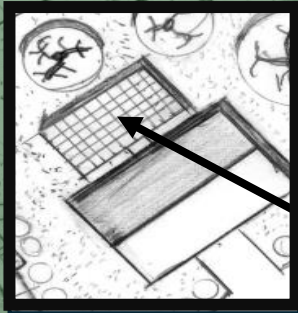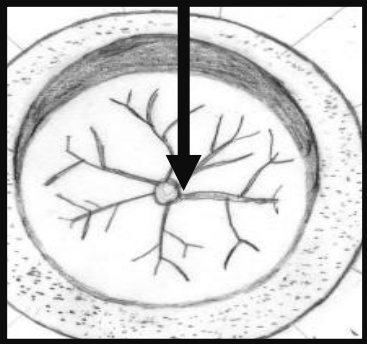


LATTICE COVERED
OUTDOOR STUDENT
LEARNING AREA

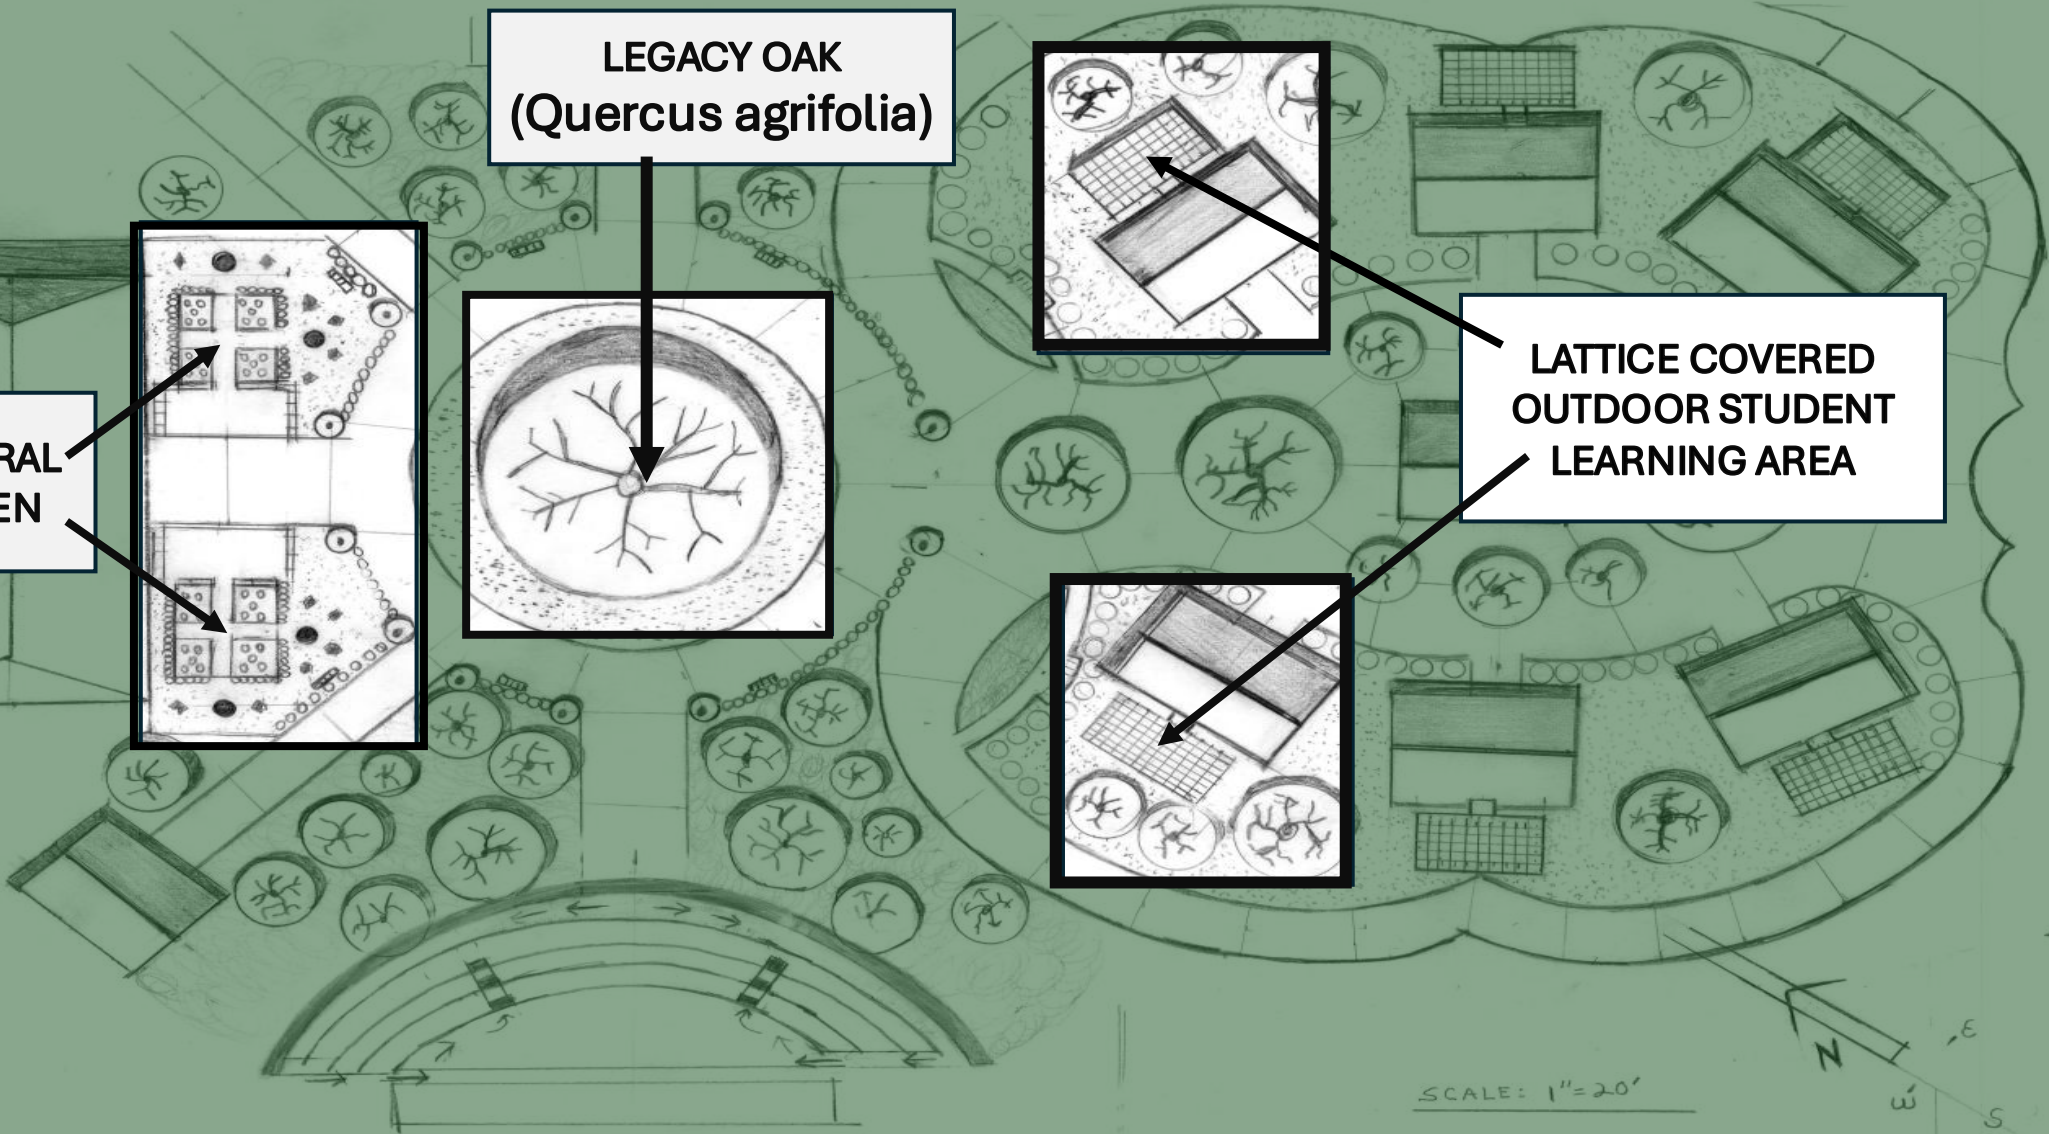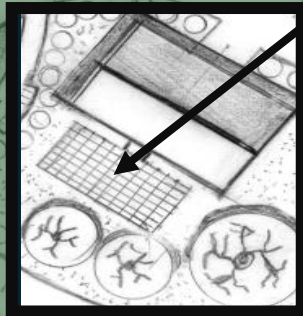

SCALE: 1"=20'

CHARLIE FOLLETTE

For Shadow Sun in
S.W. Sky

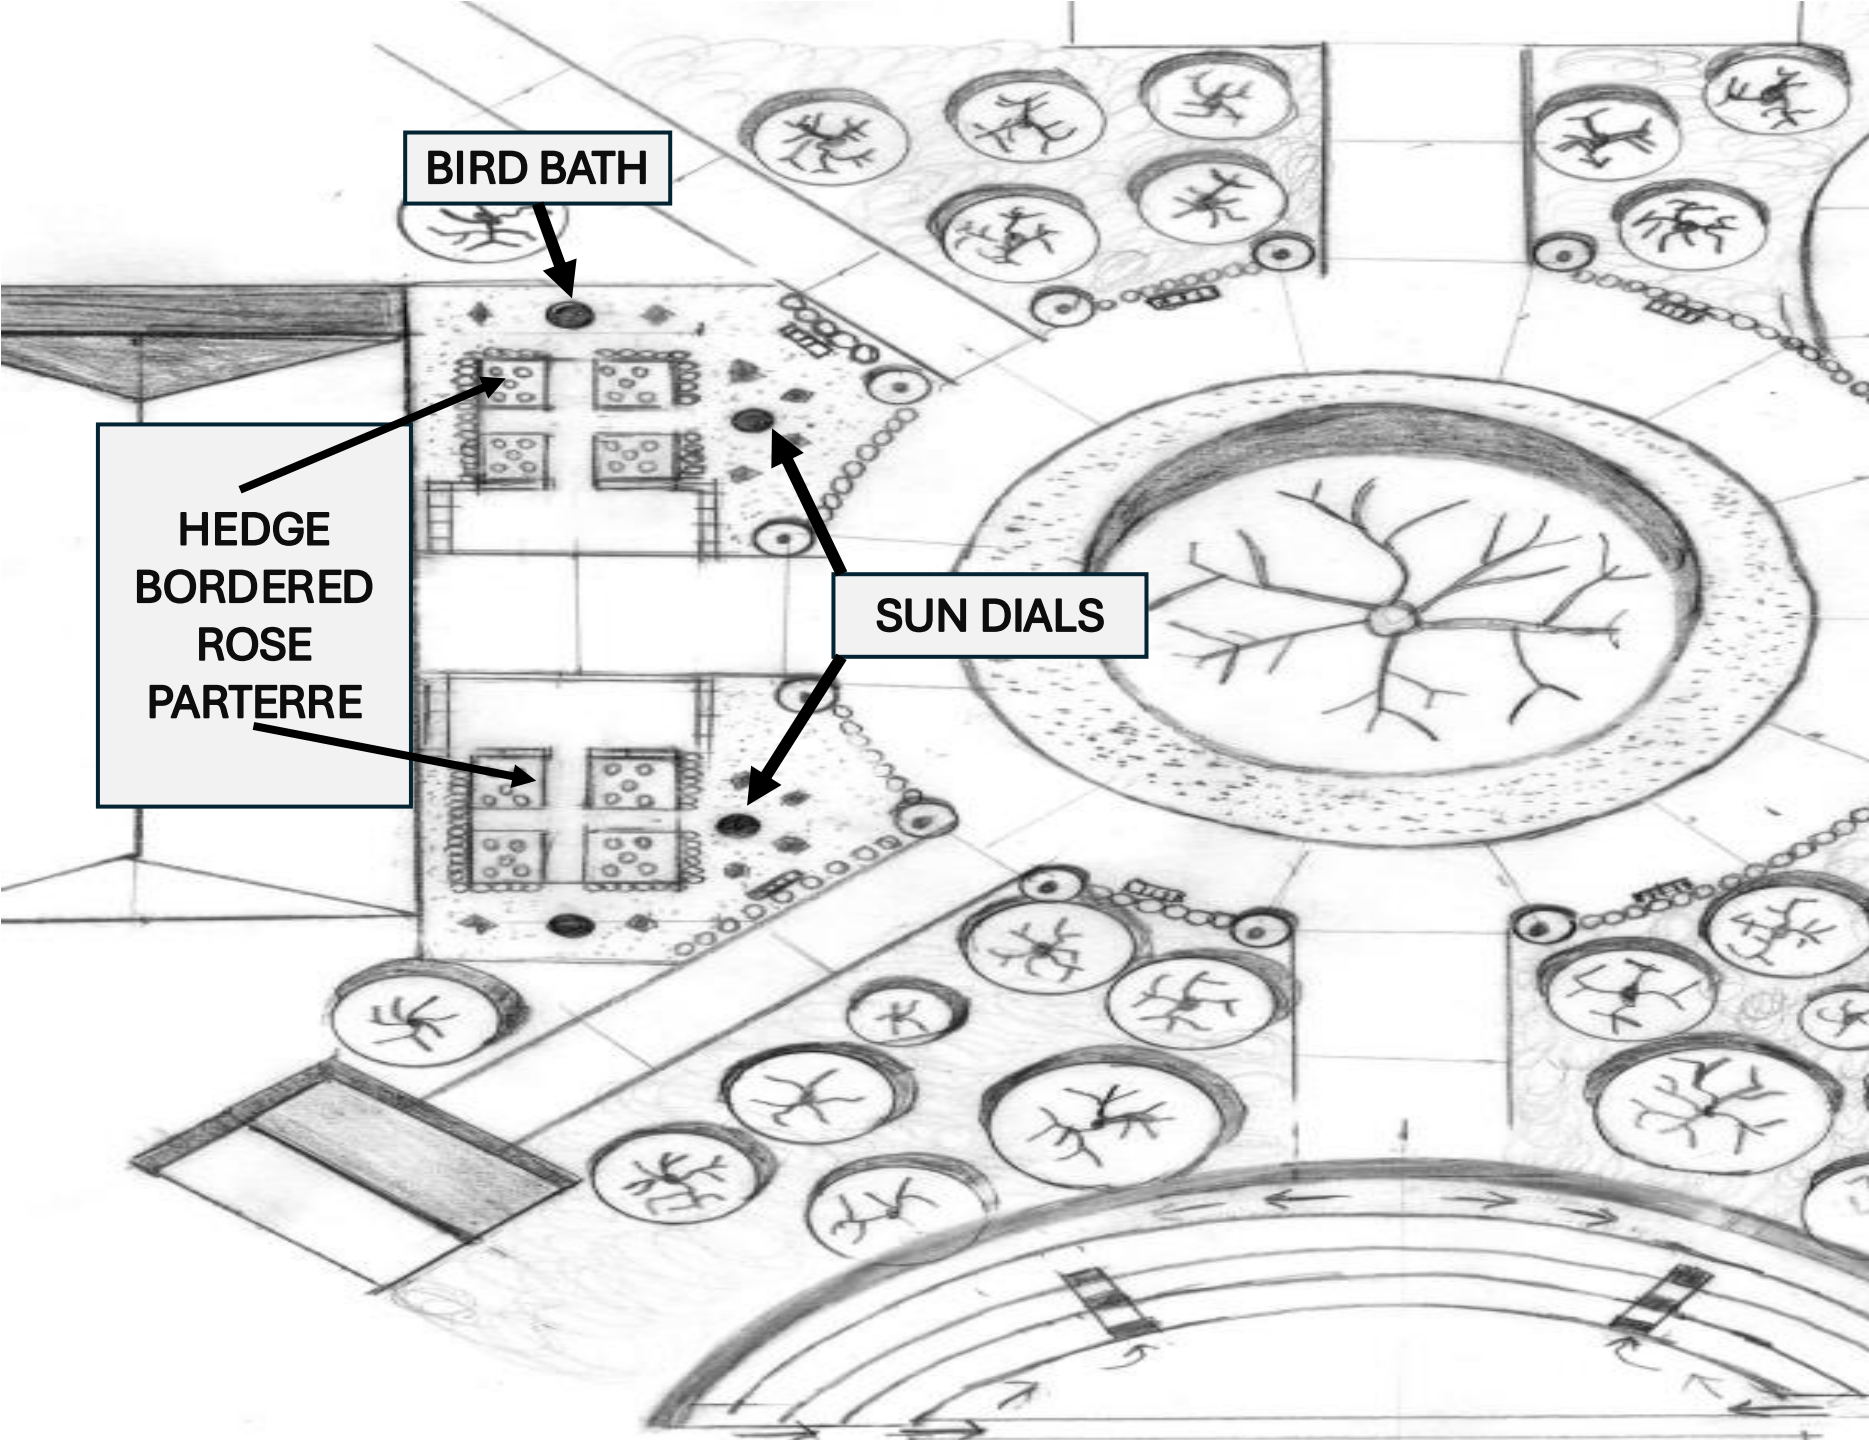

BIRD BATH


**HEDGE
BORDERED
ROSE
PARTERRE**

SUN DIALS

HORTICULTURAL LEARNING ROSE GARDENS

**TO HAVE AN INVITING
ENTRANCE TO THE
AUDITORIUM, WE
INCLUDED THE NATURAL
BEAUTY OF ROSE GARDENS,
WHICH OFFERS STUDENTS
AN OPPORTUNITY TO LEARN
THE BASIC TEACHINGS OF
GARDEN DESIGN ELEMENTS**


SECTION/ ELEVATION

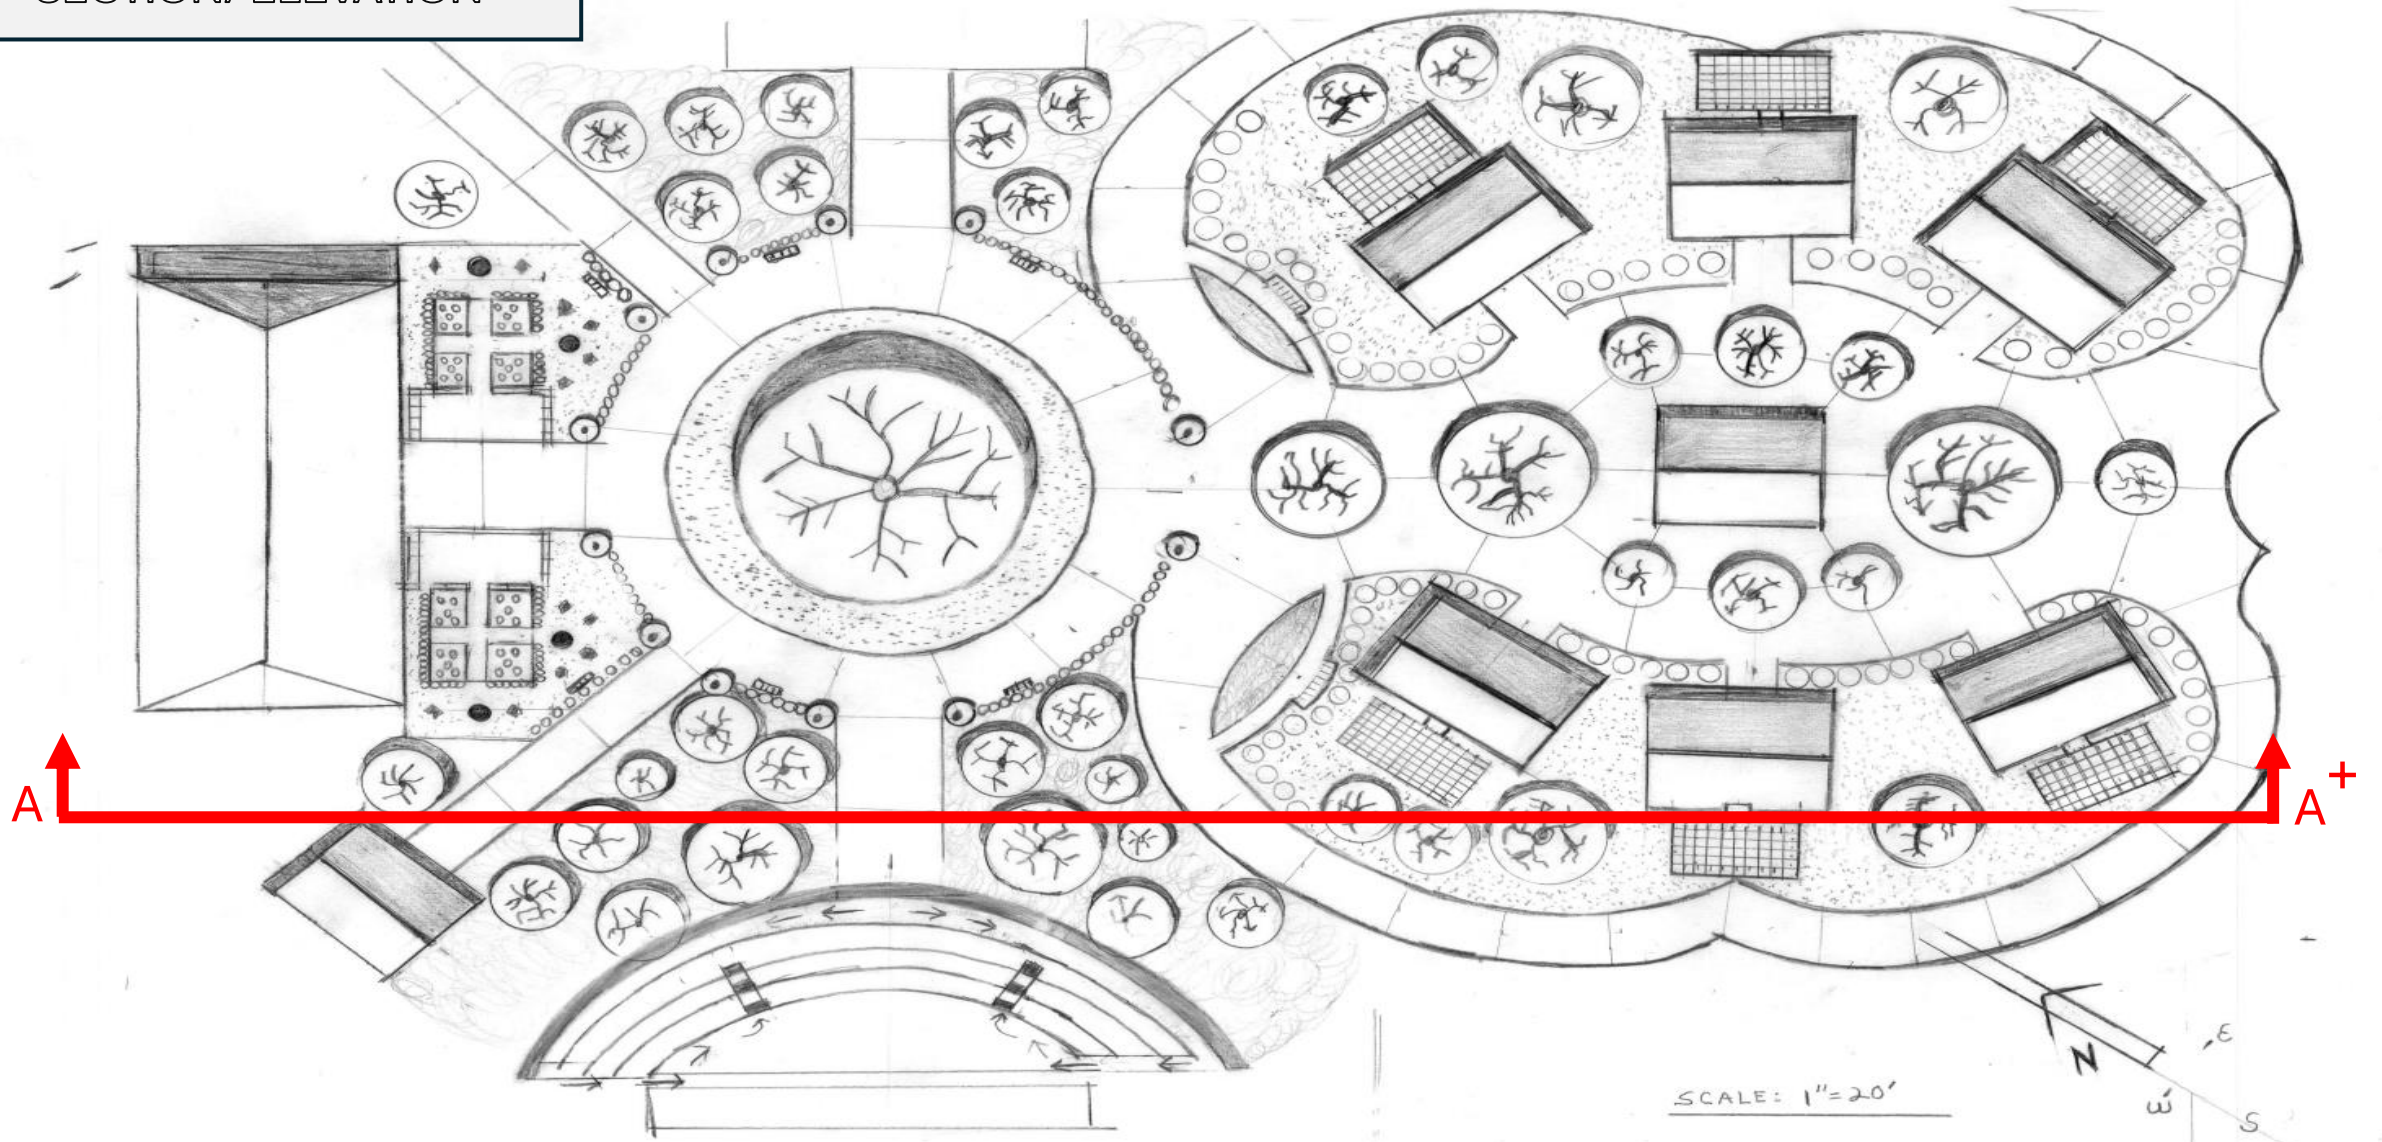

CHARLIE FOLLETTE

For Shadow Study in
S.W. Sky

SECTION/ ELEVATION

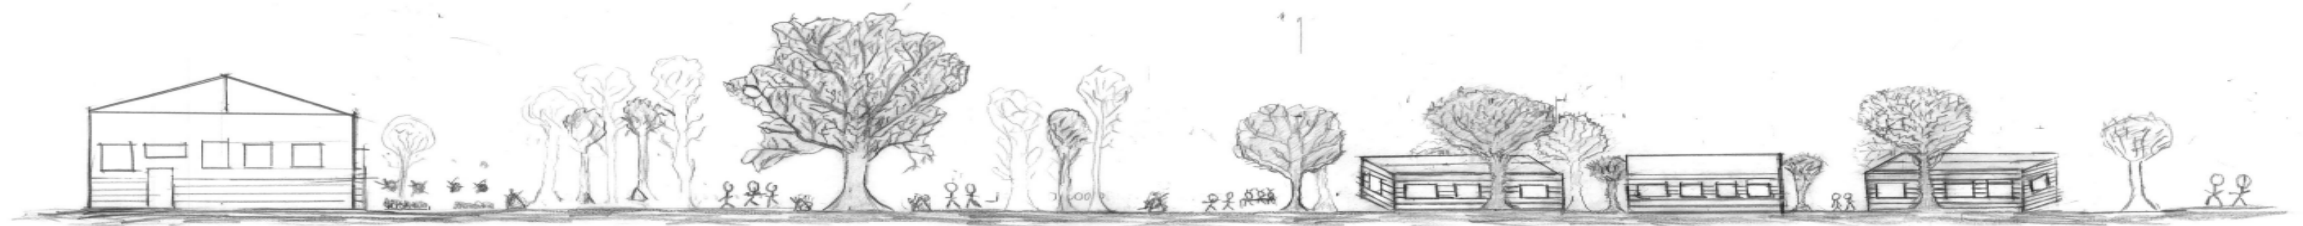

Scale: 1"=20'



CHARLIE FOLLETTE



















Thank You!

