


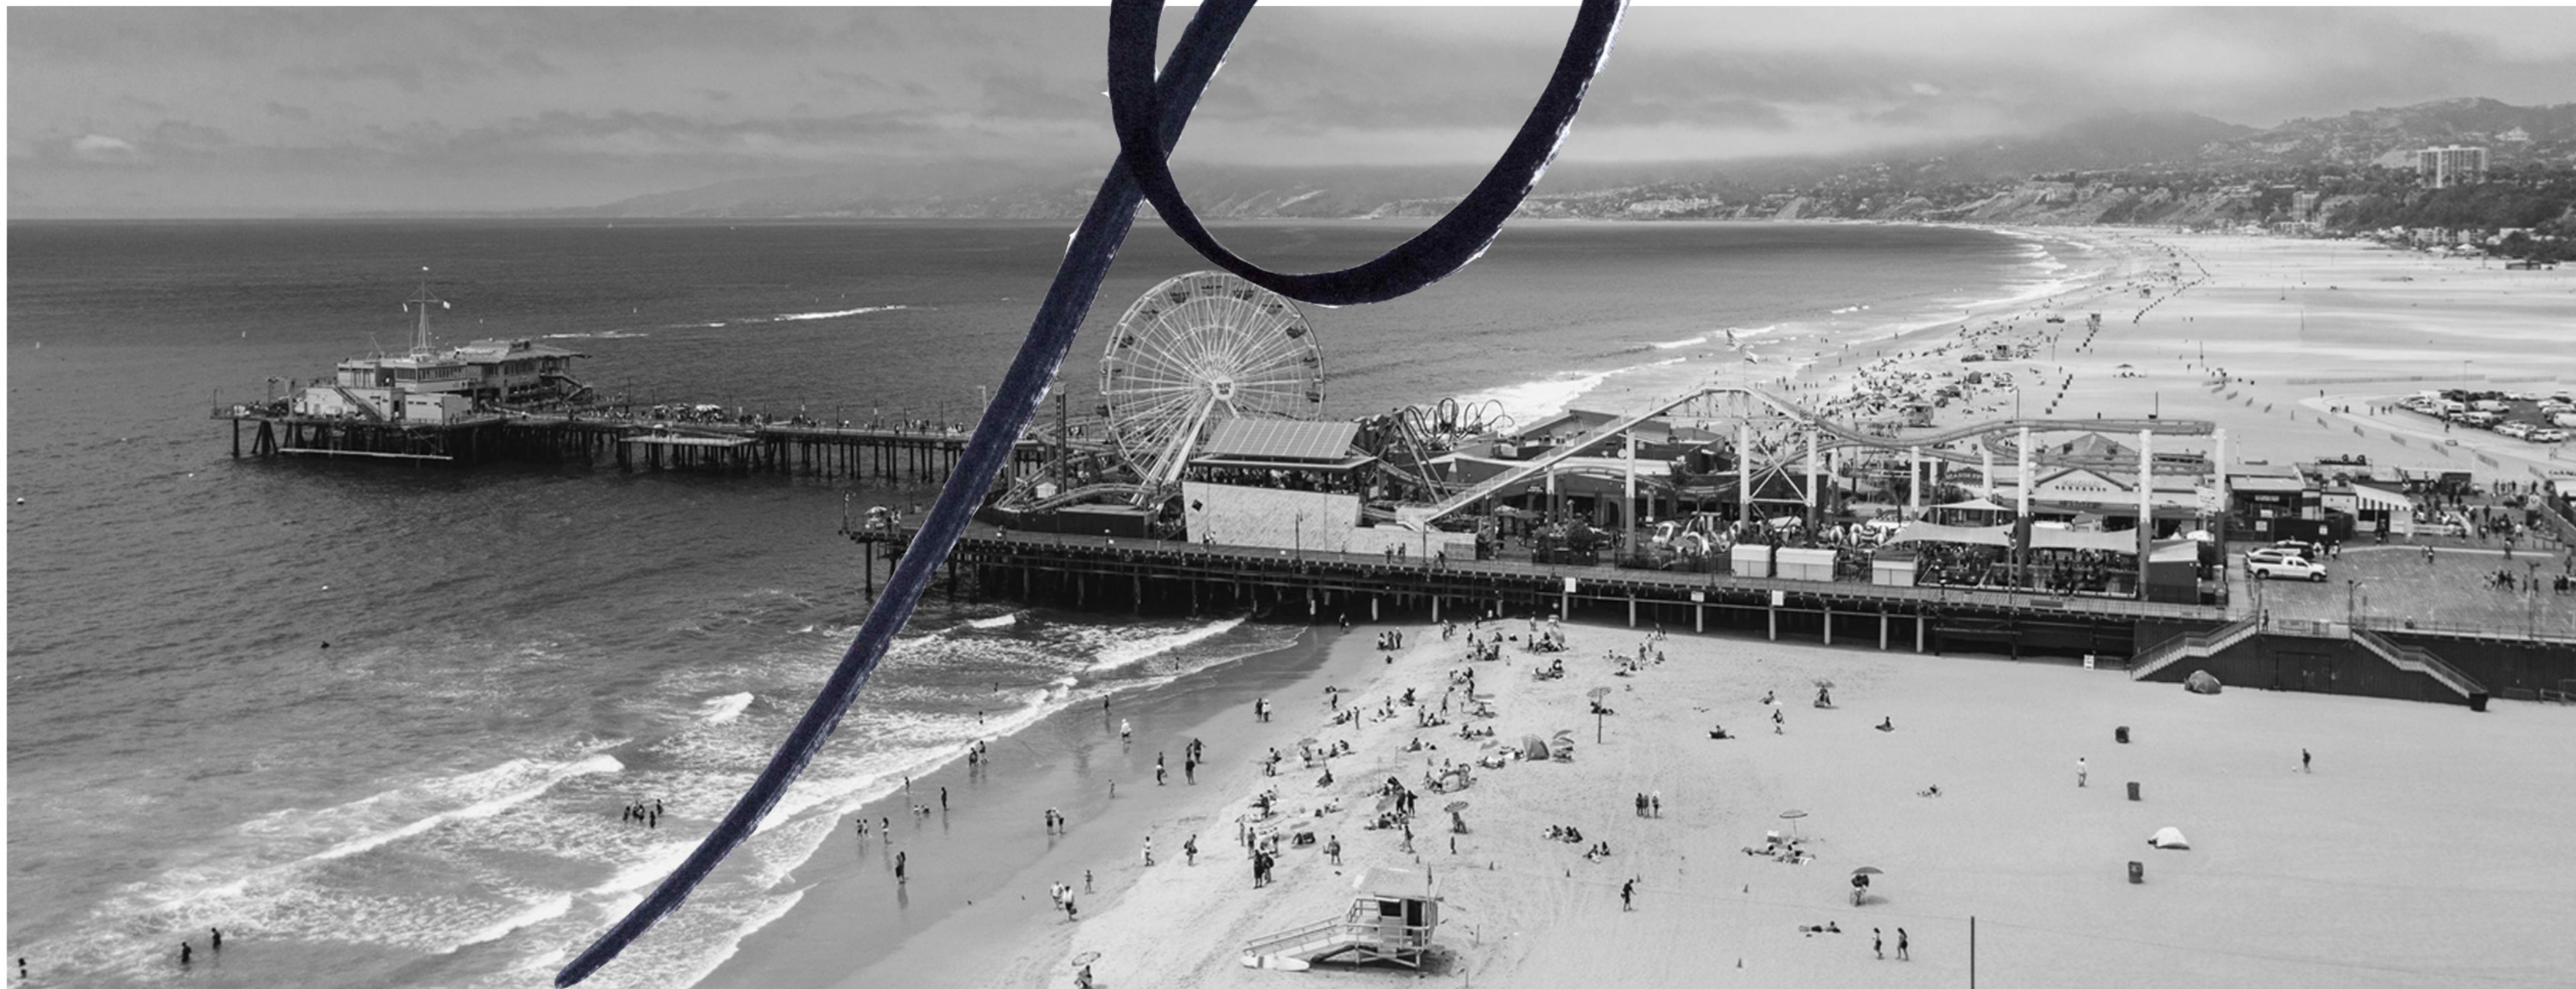


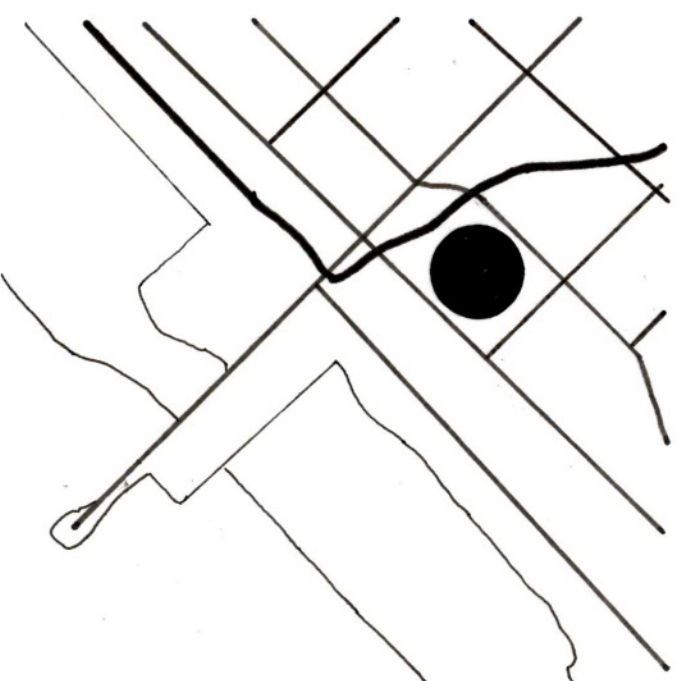




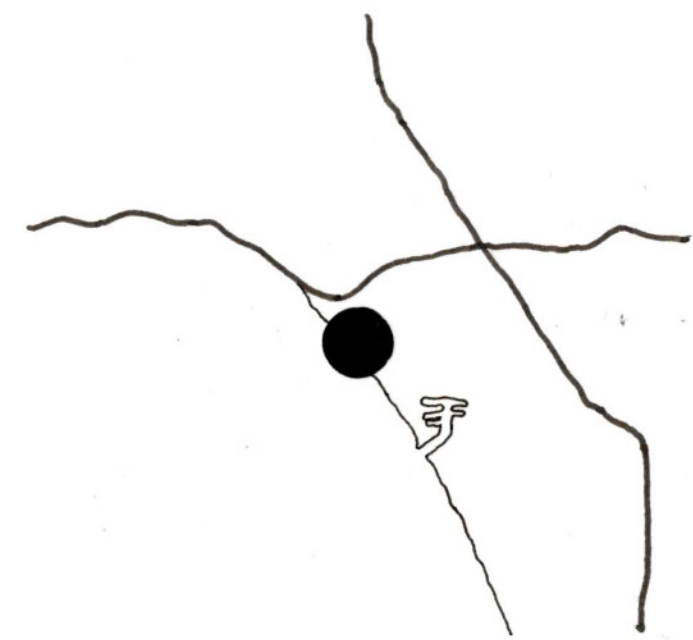



LOCATION MAPS

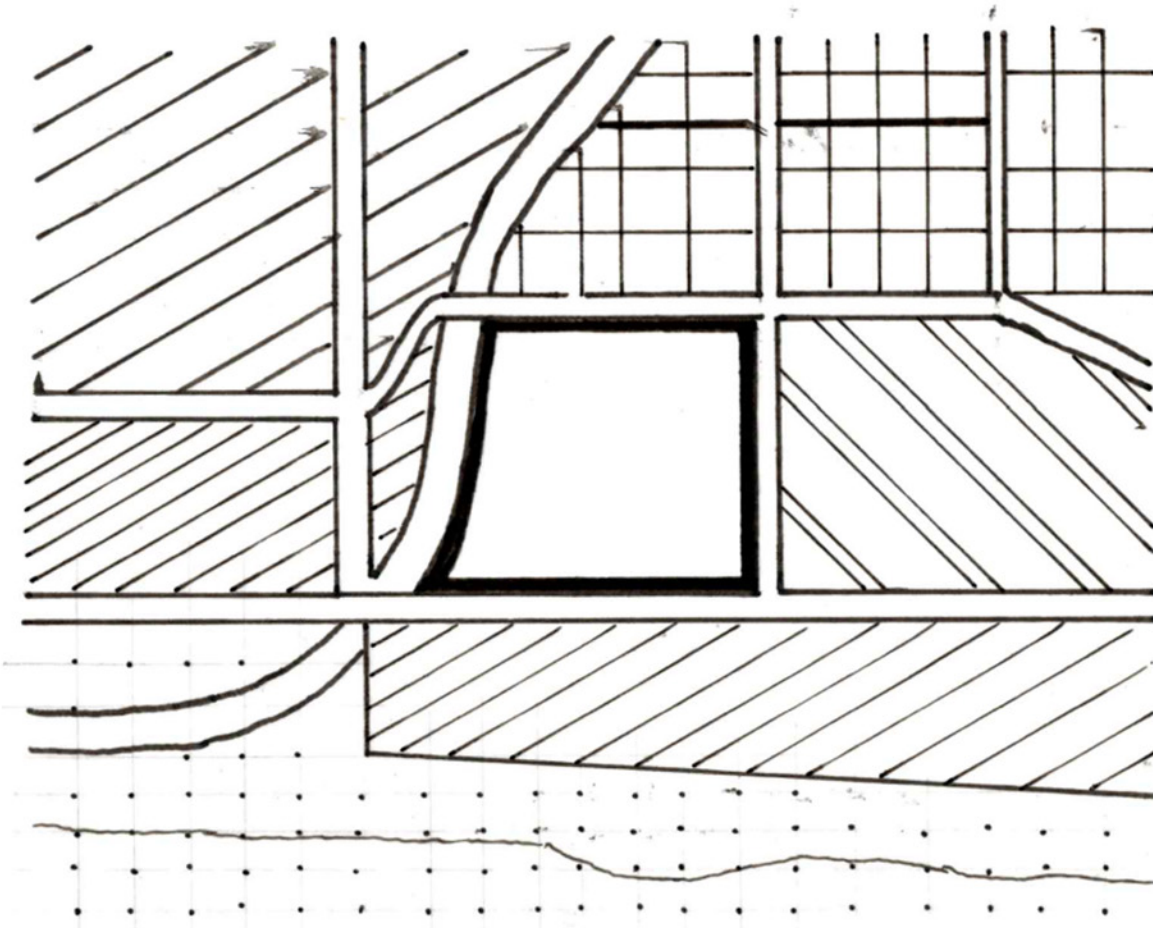

CONTEXT

SITE
GOVERNMENT
COMMERCIAL
MIXED USE
OPEN USE

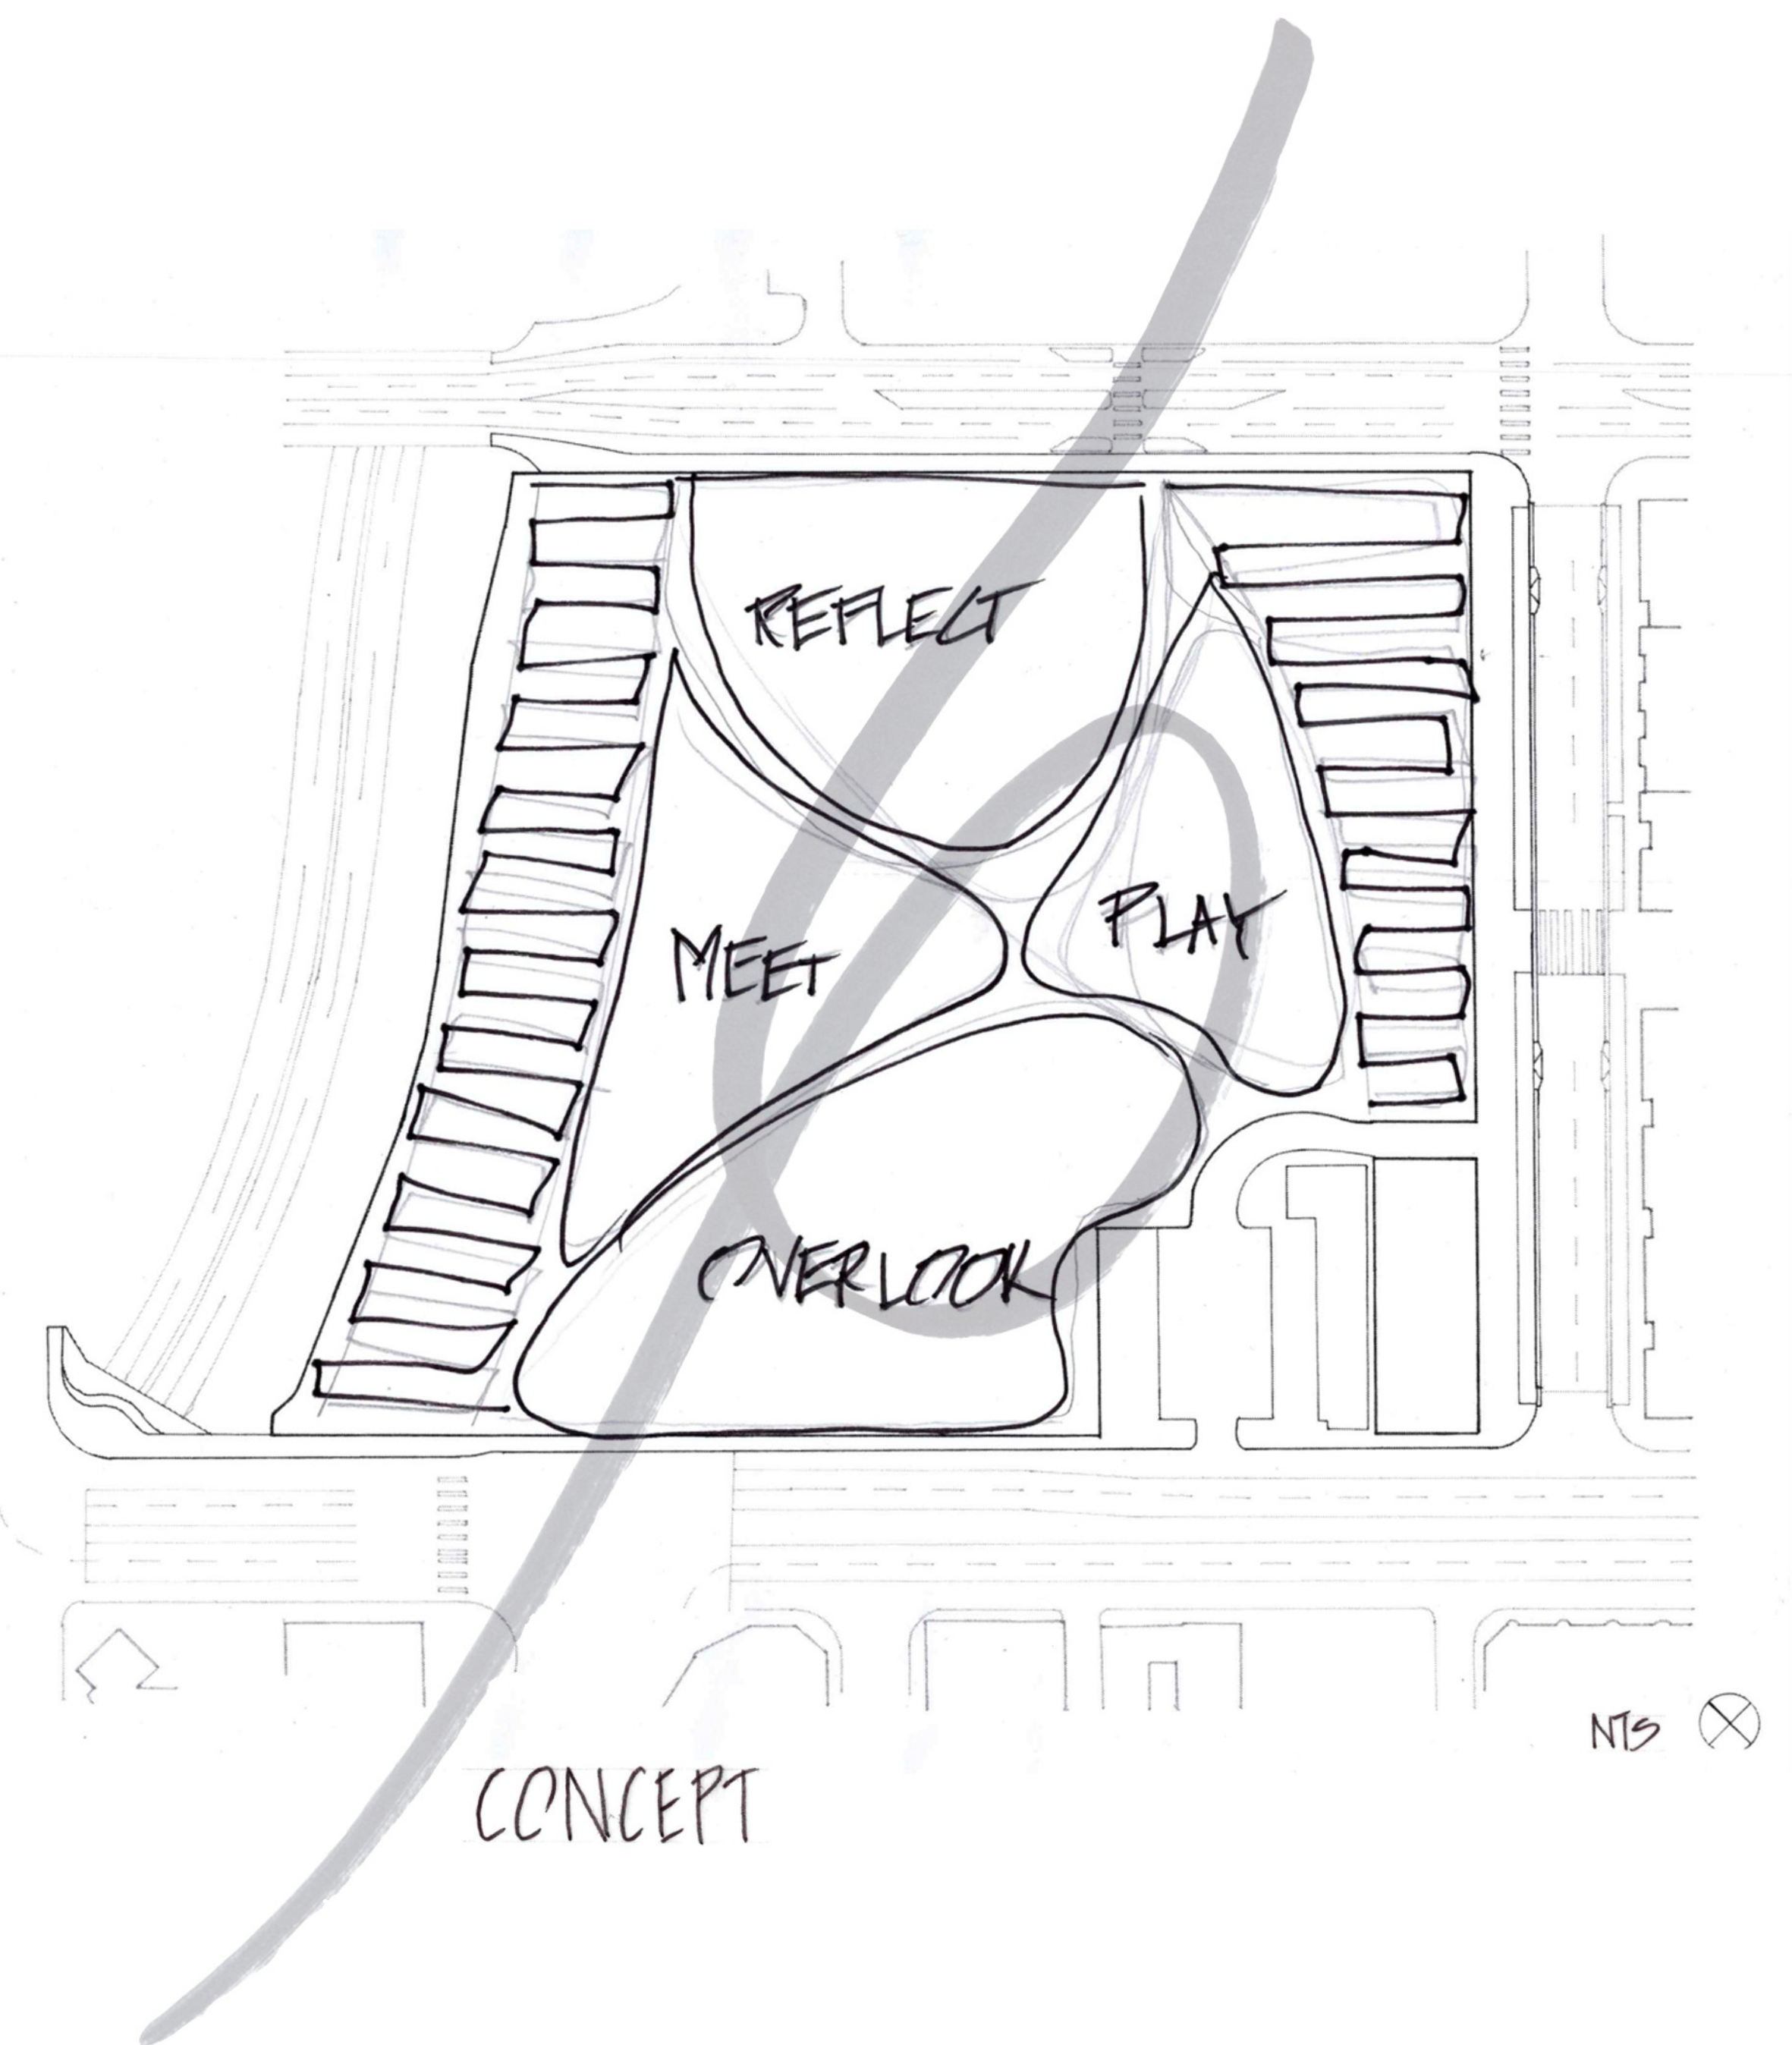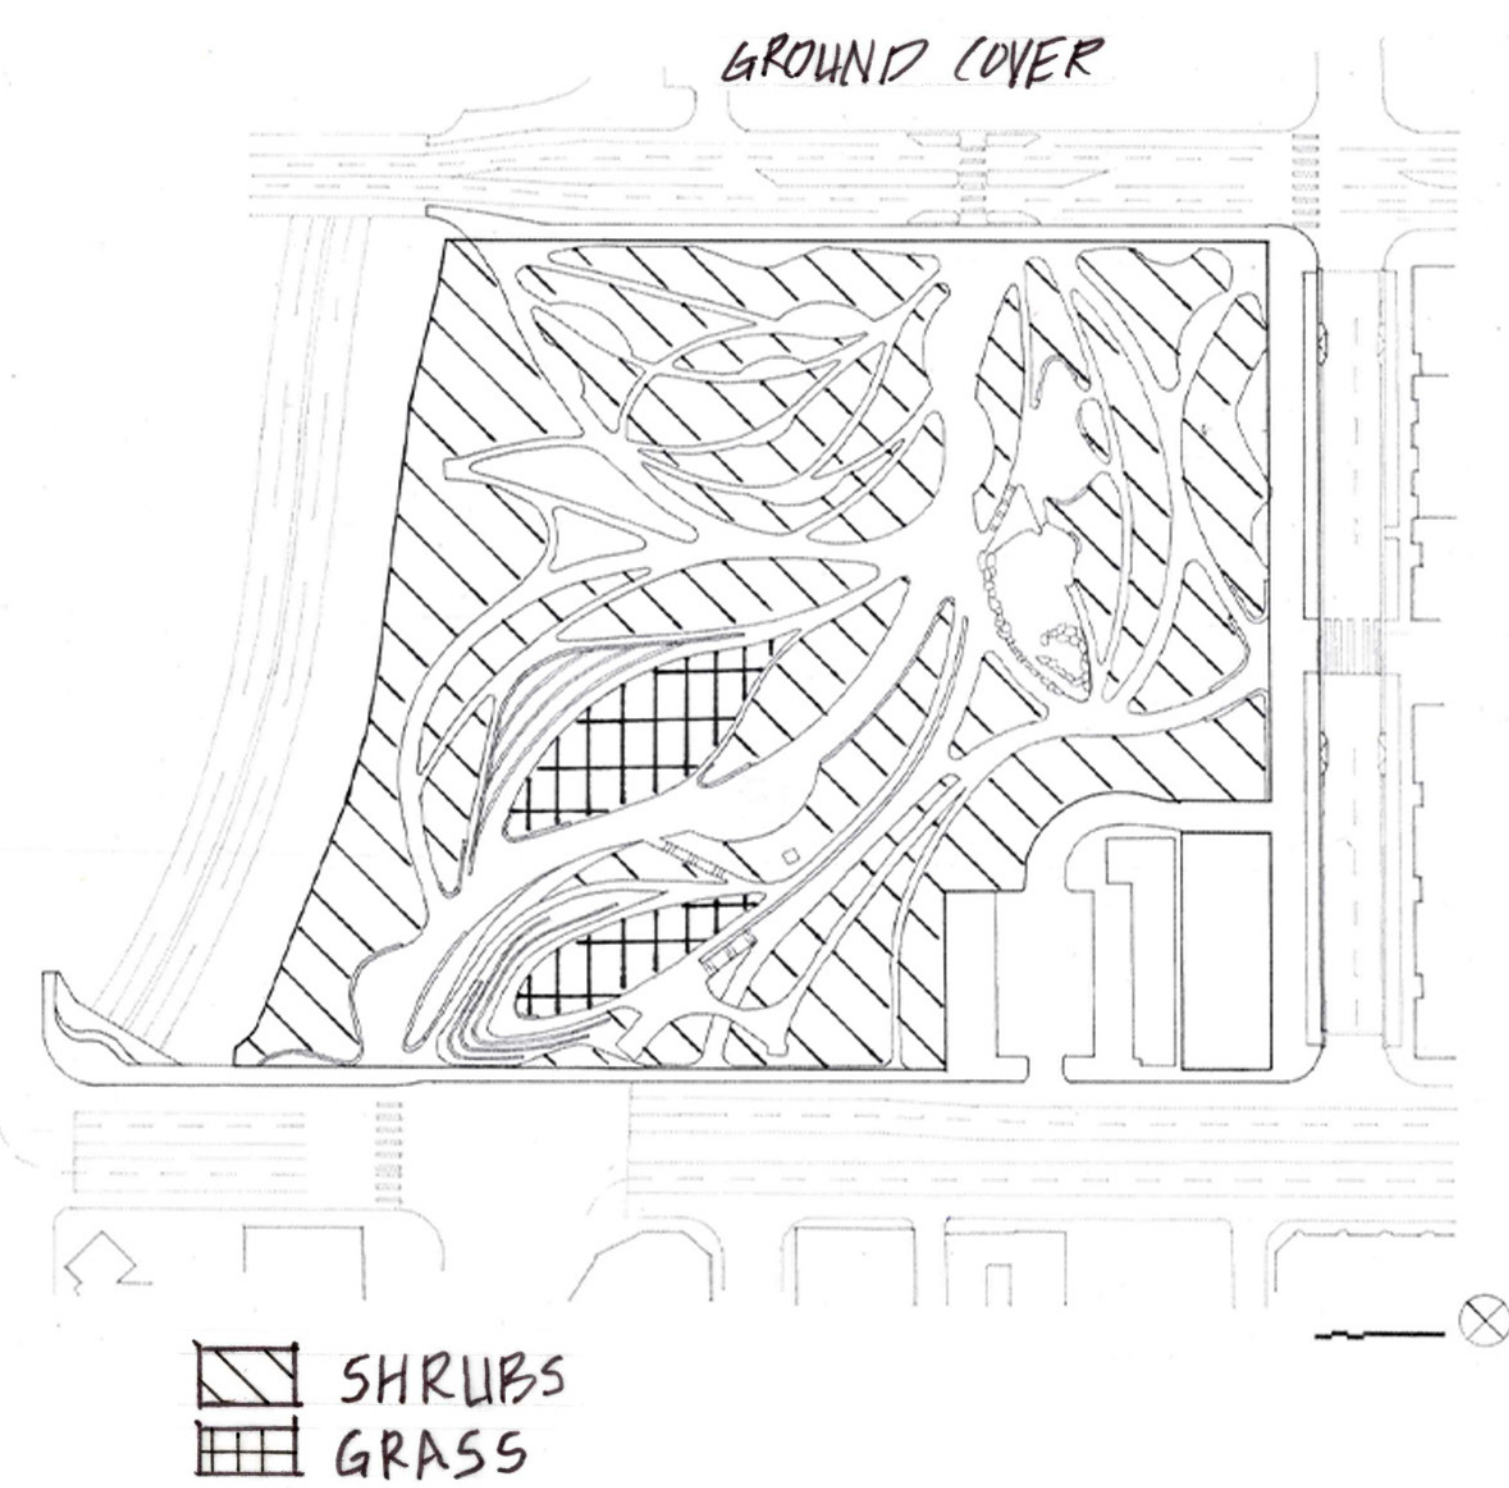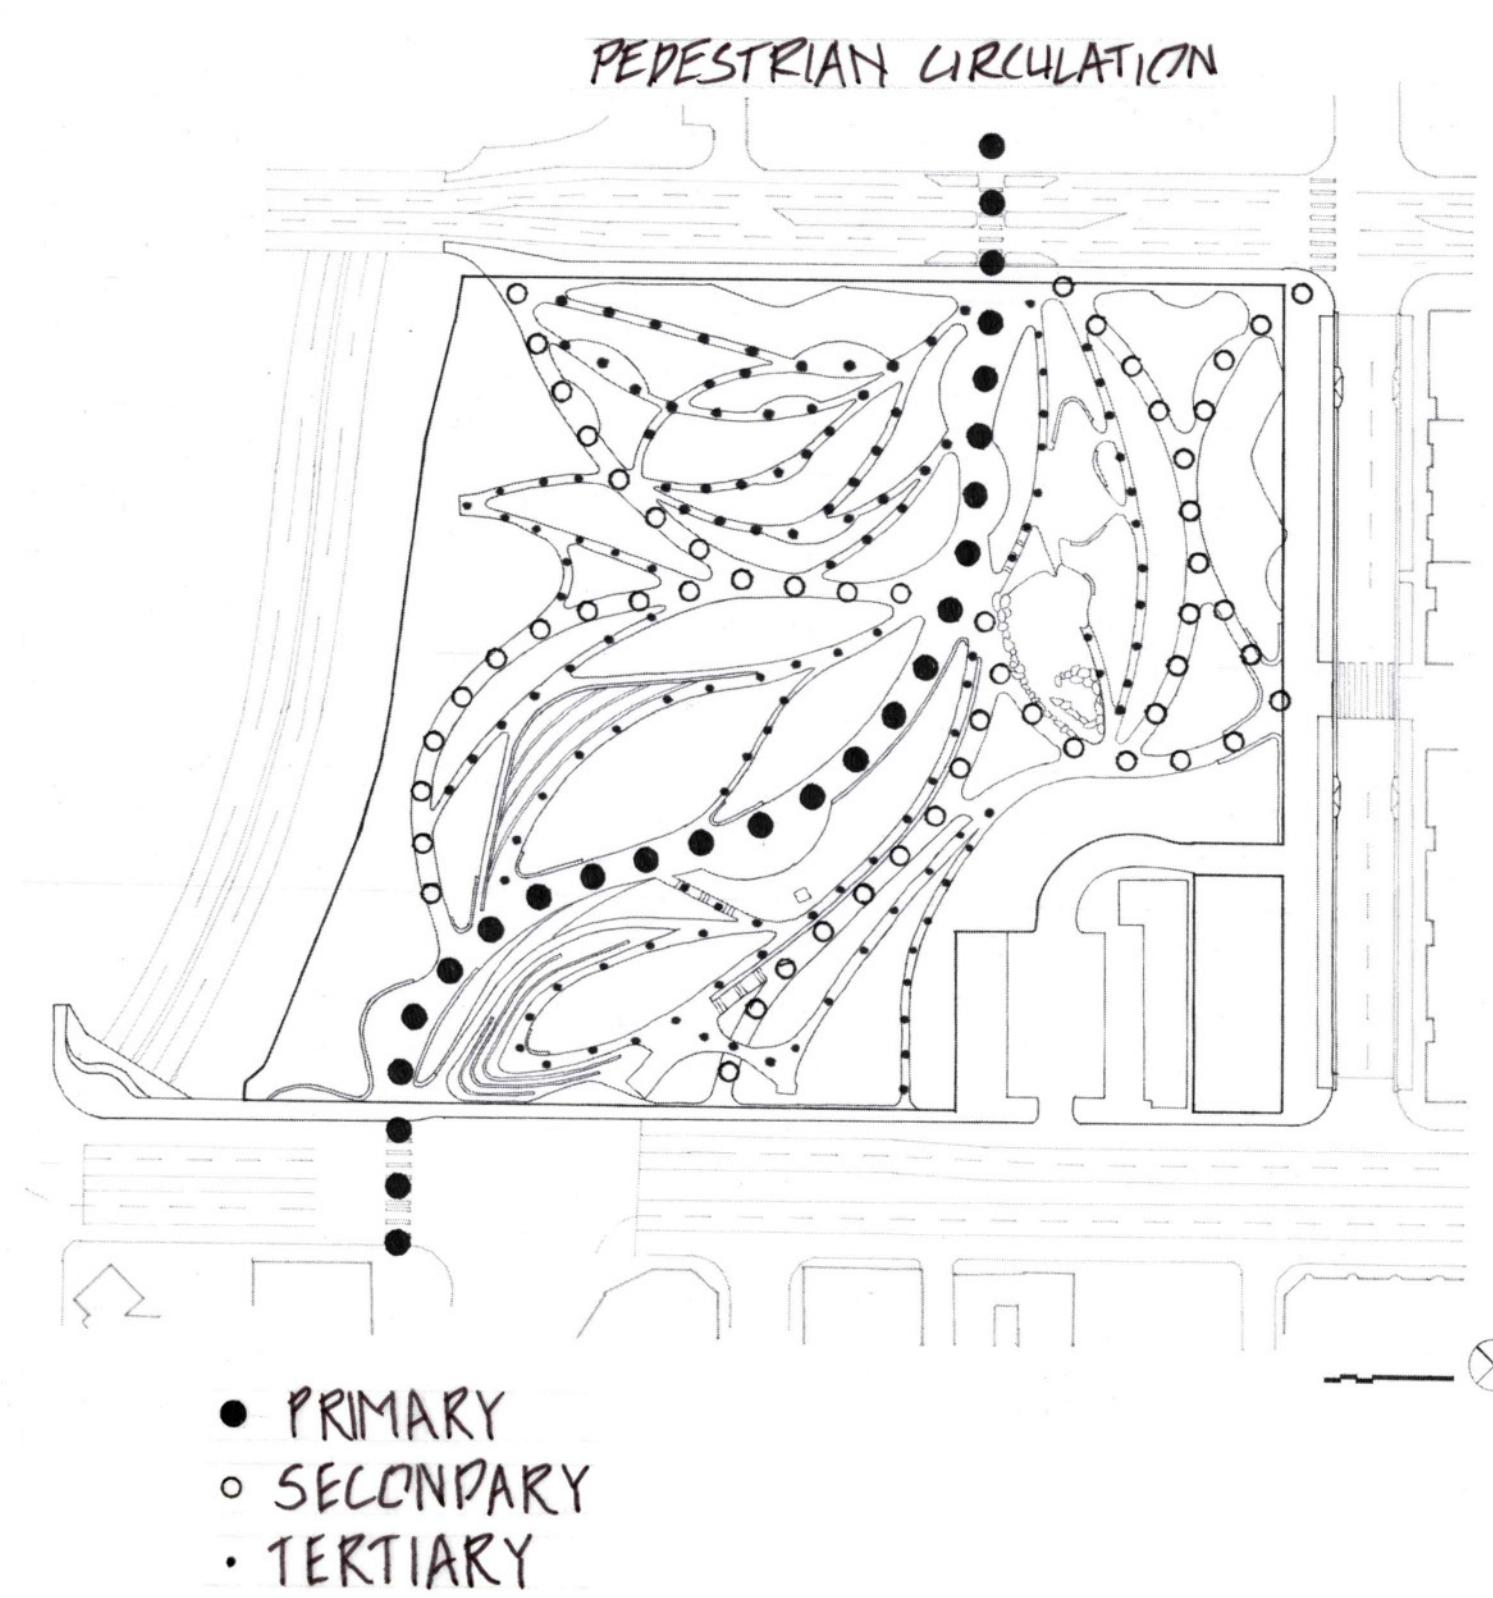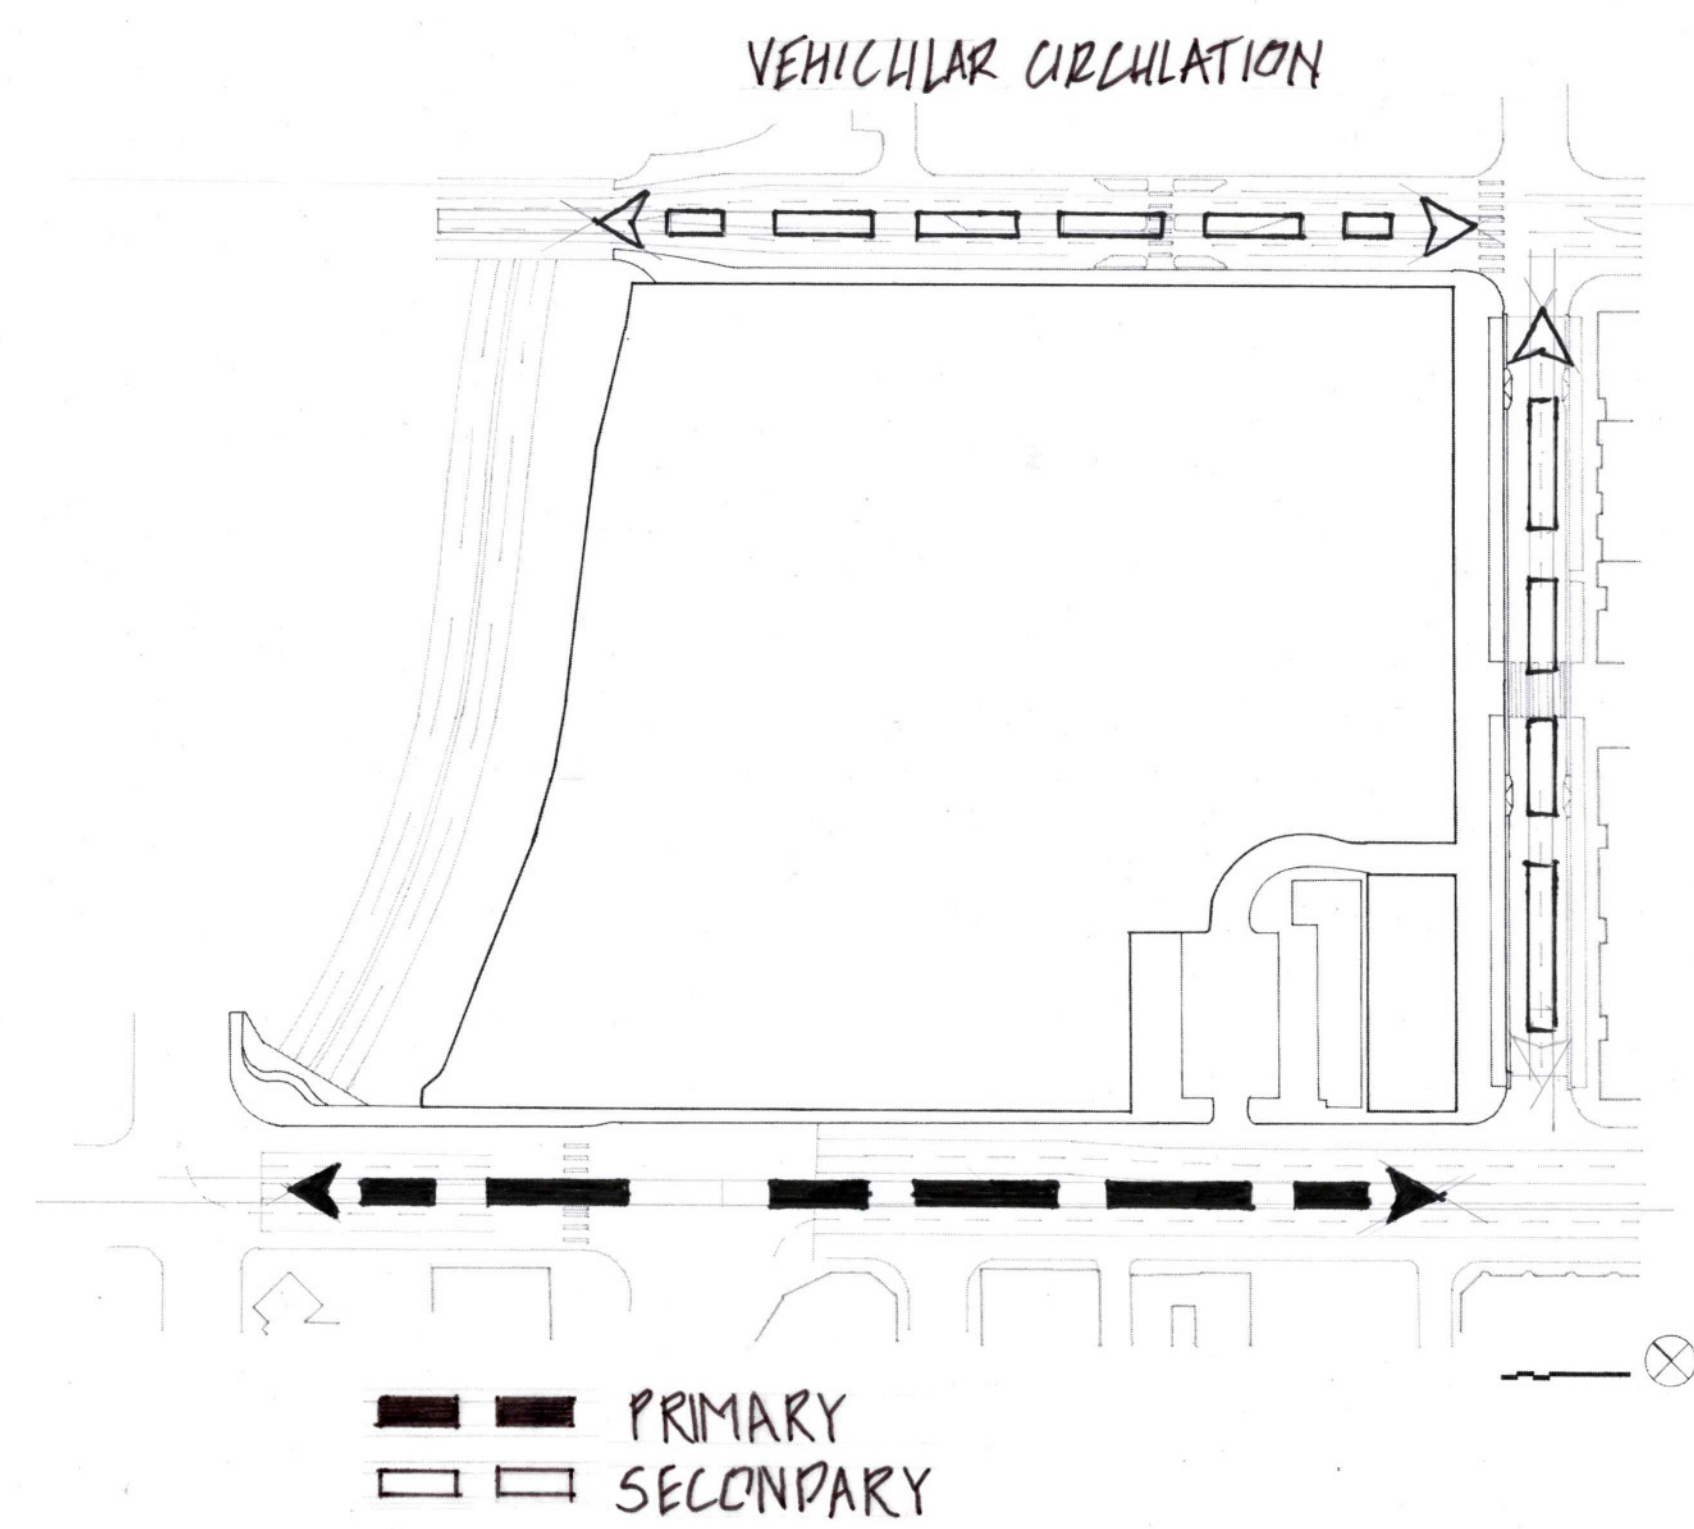


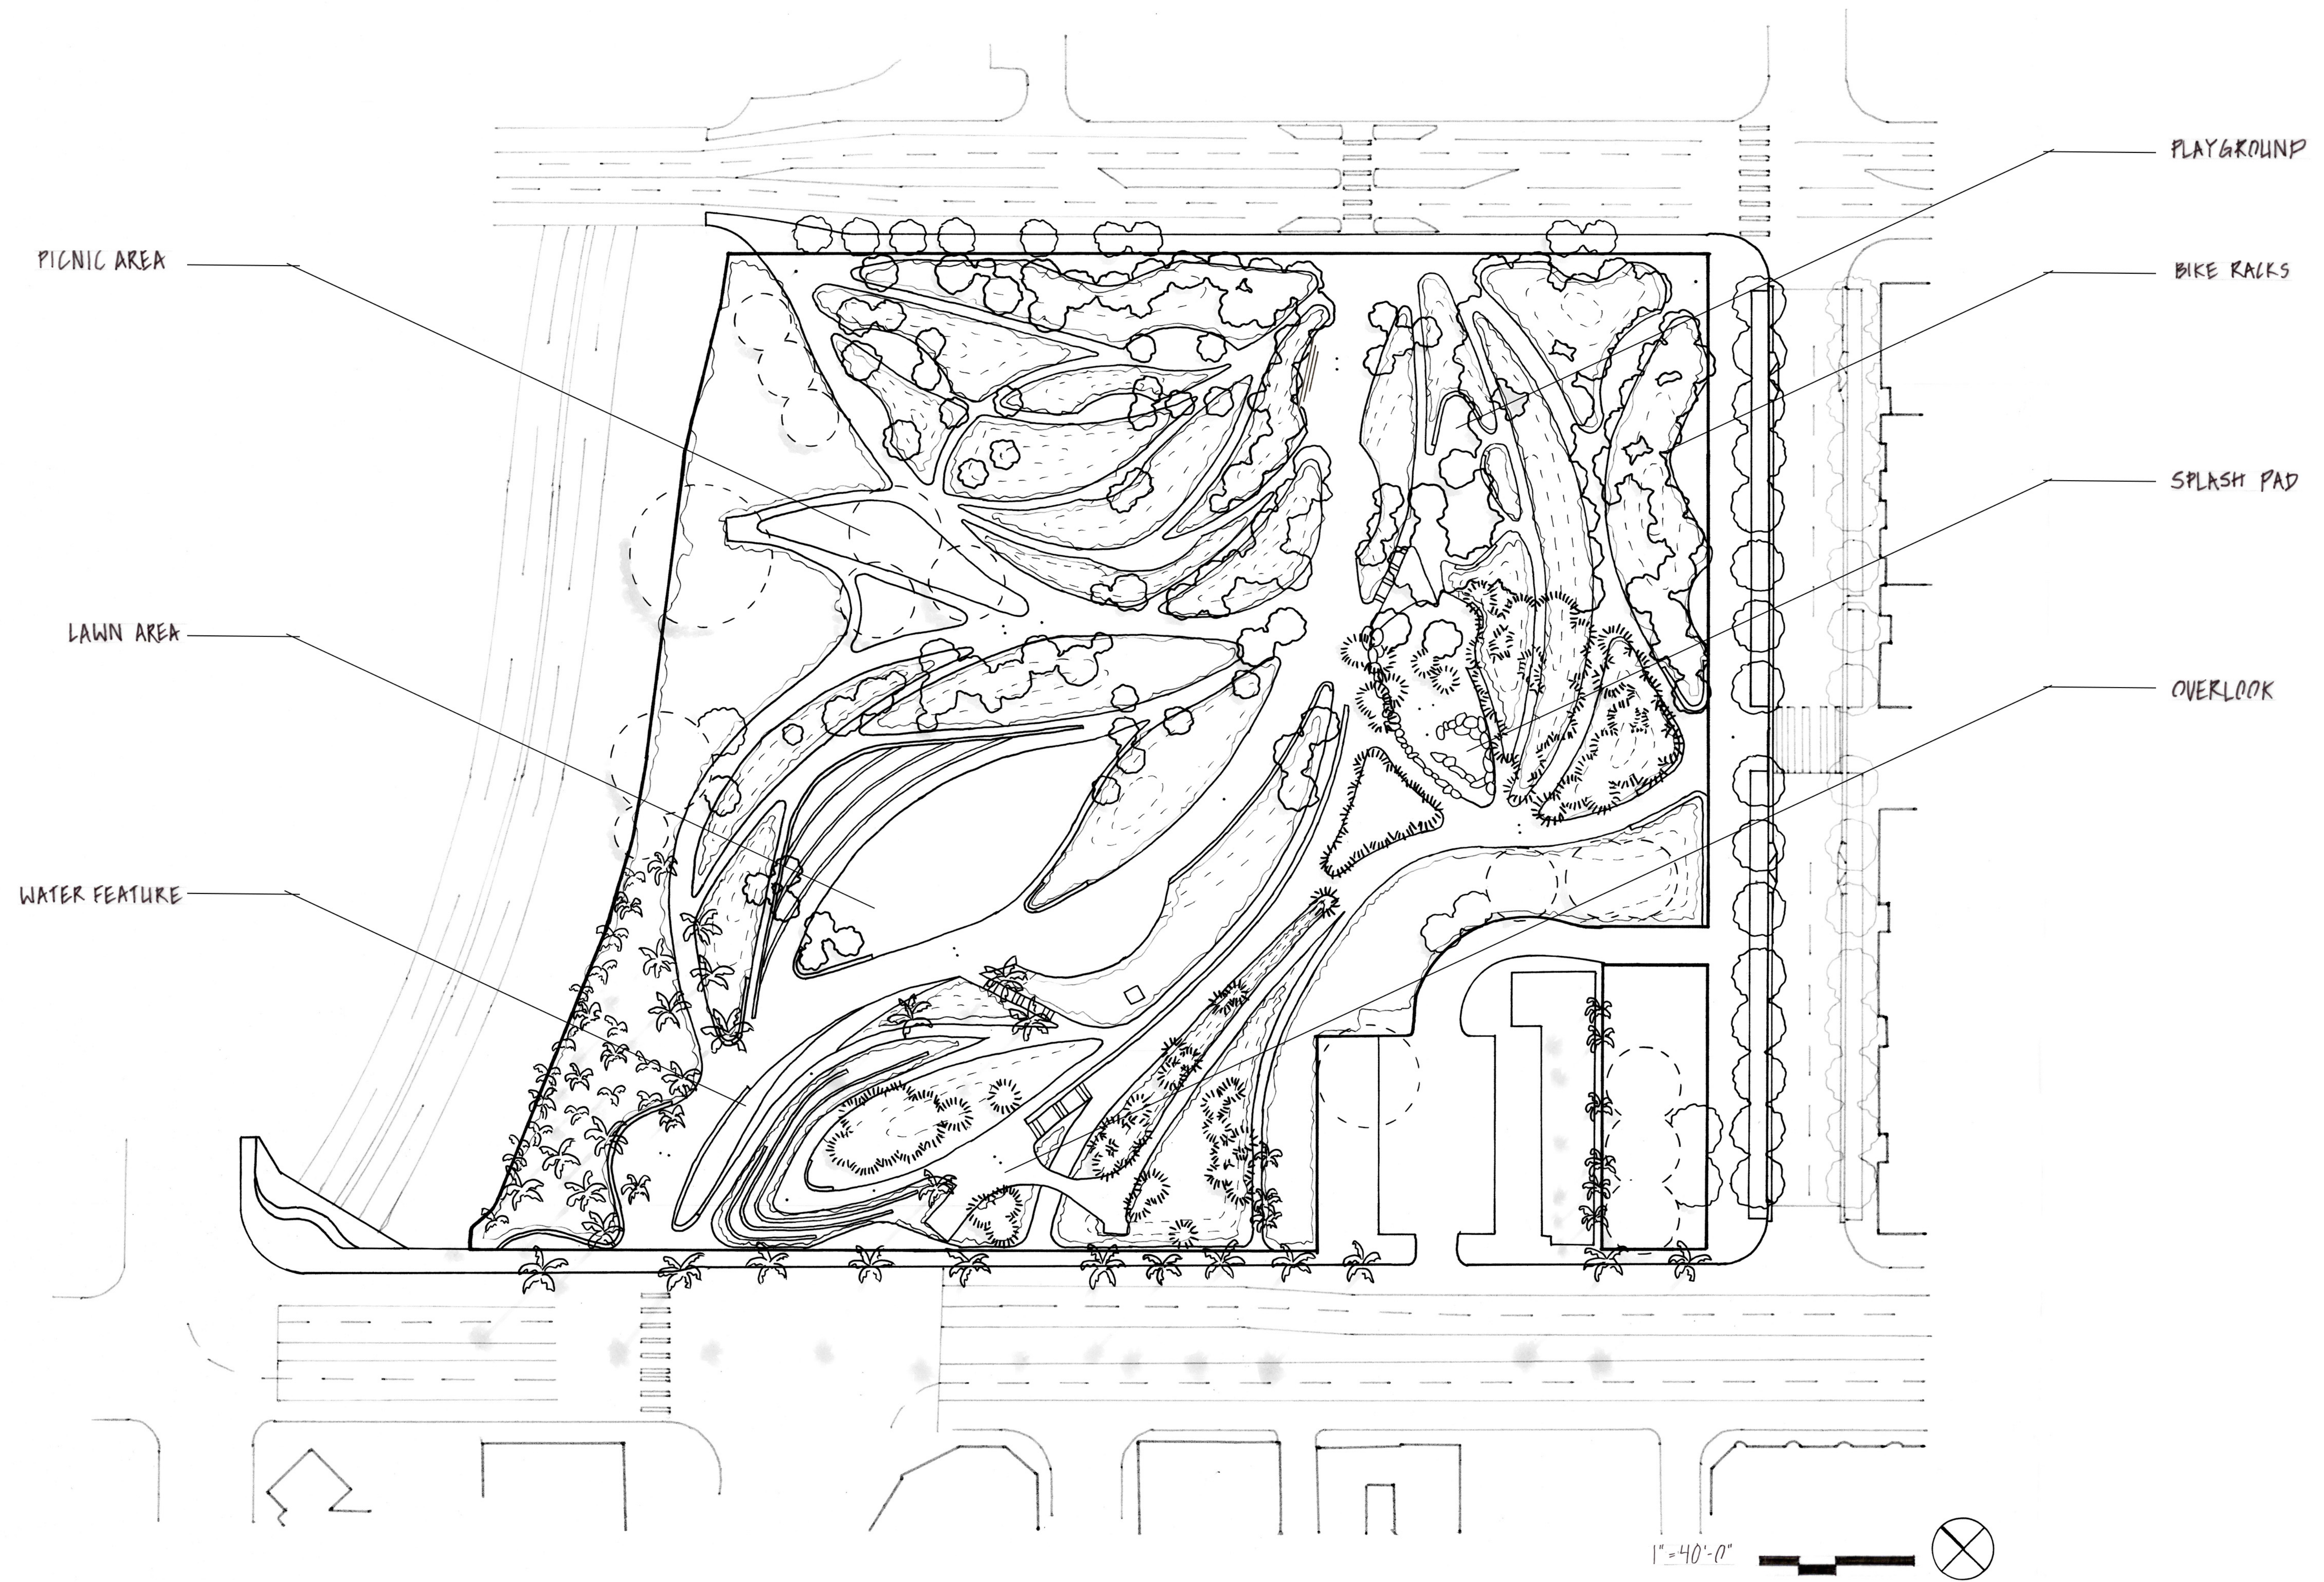

ILLUSTRATIVE PLAN - B&W






ILLUSTRATIVE PLAN - COLOR

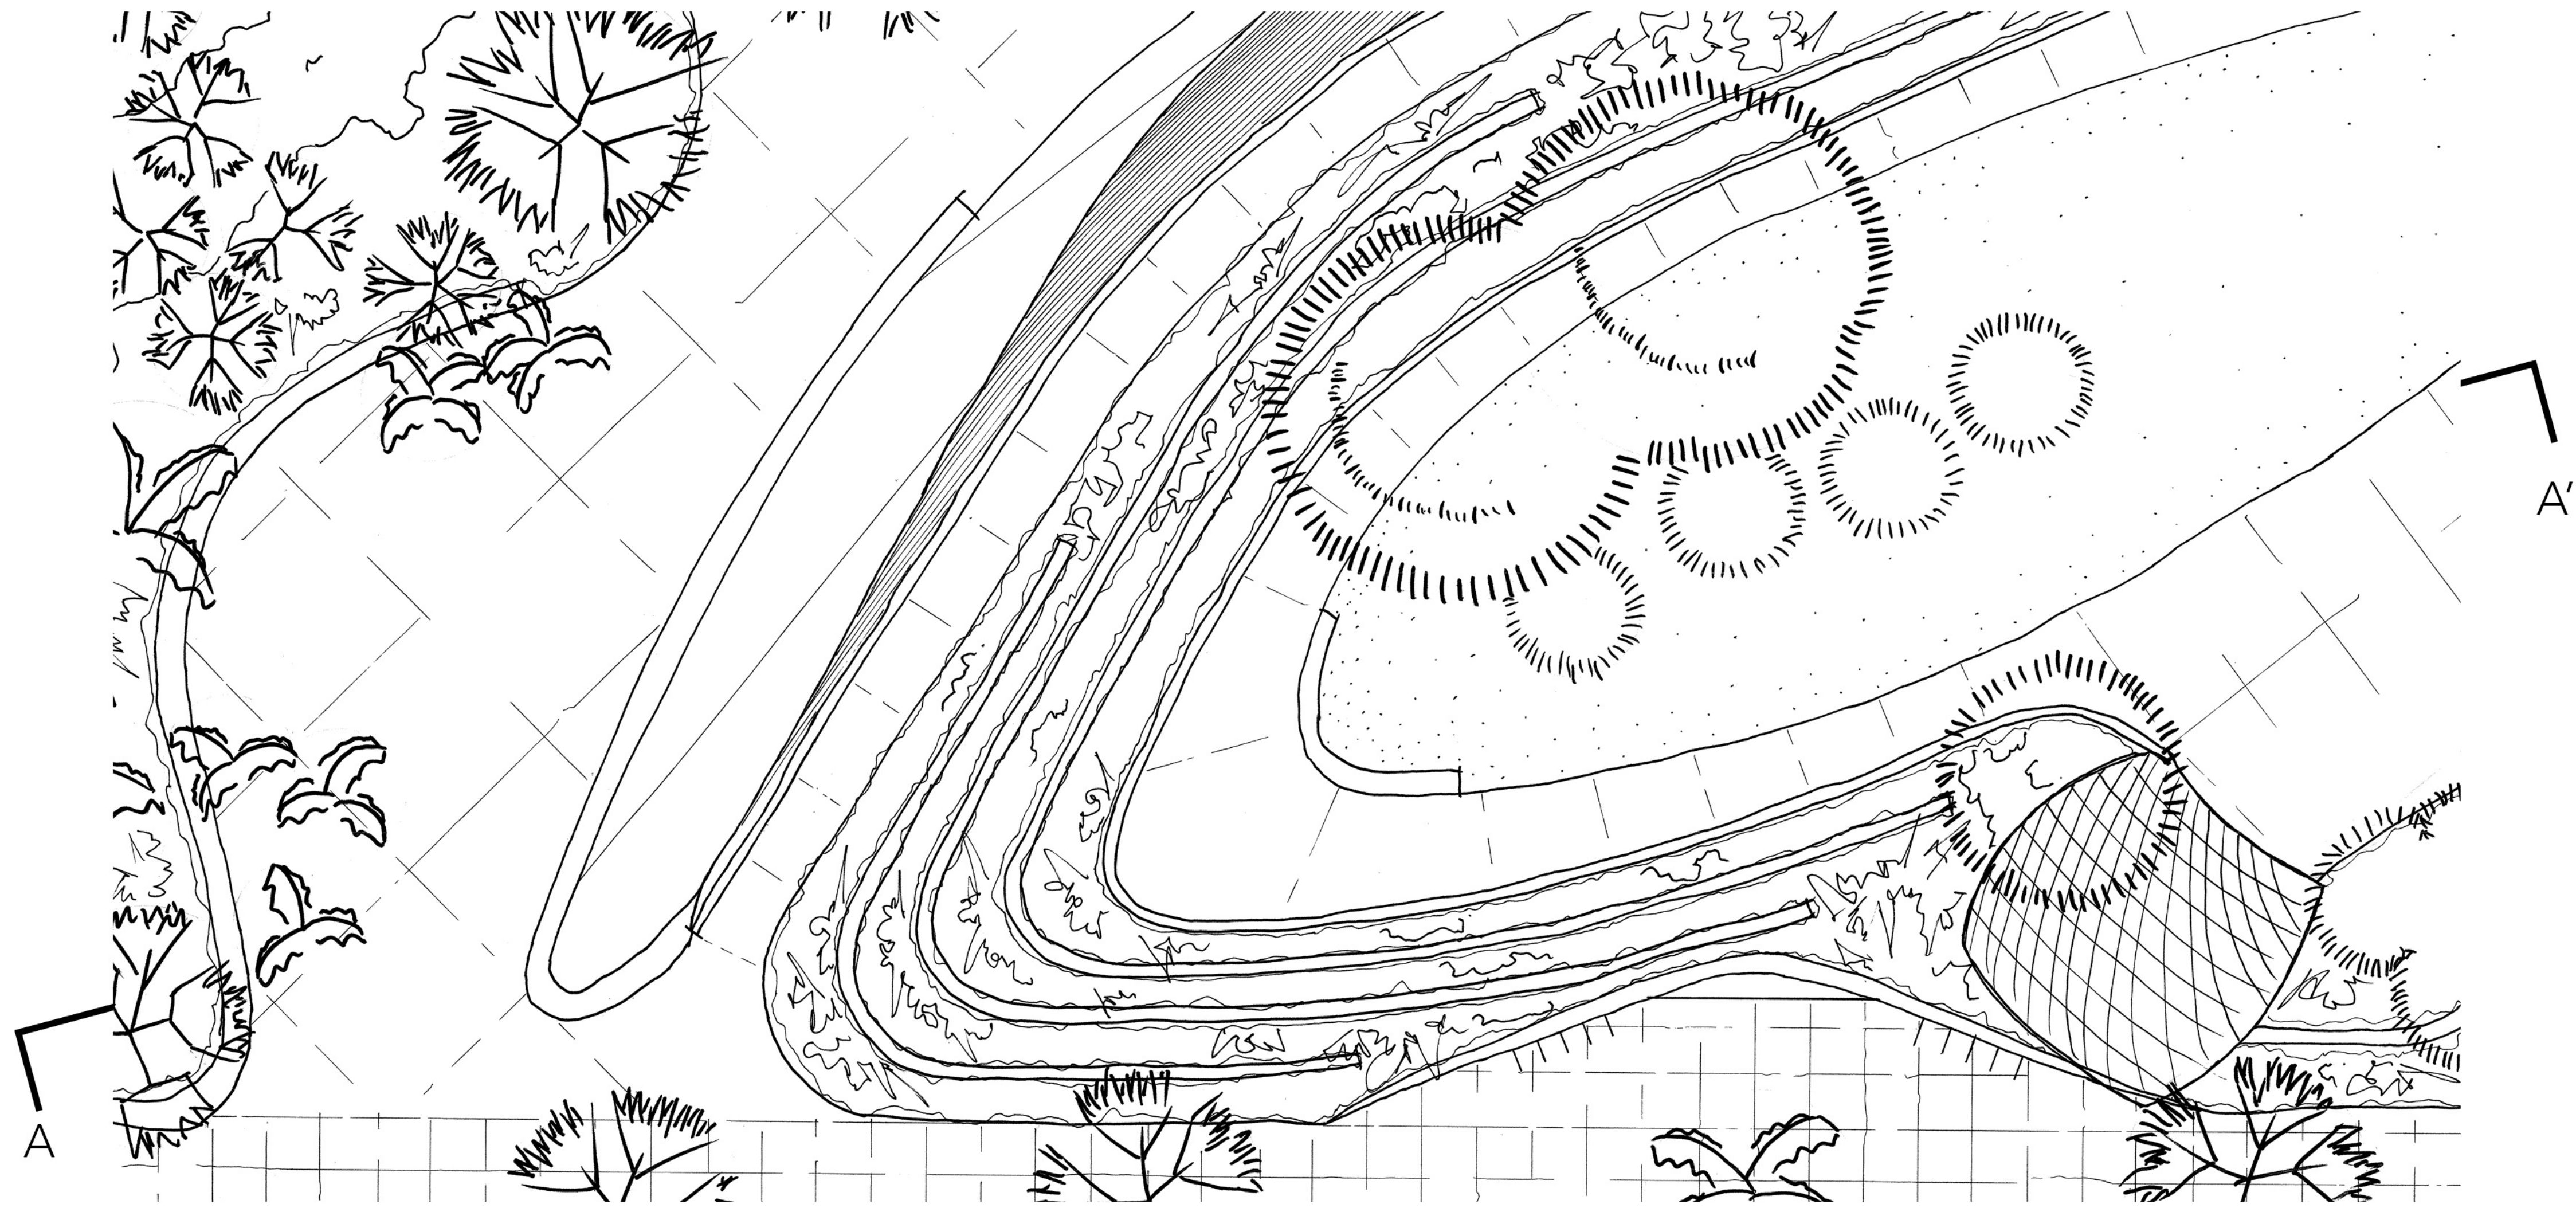



ENLARGEMENT

1" = 10'-0"

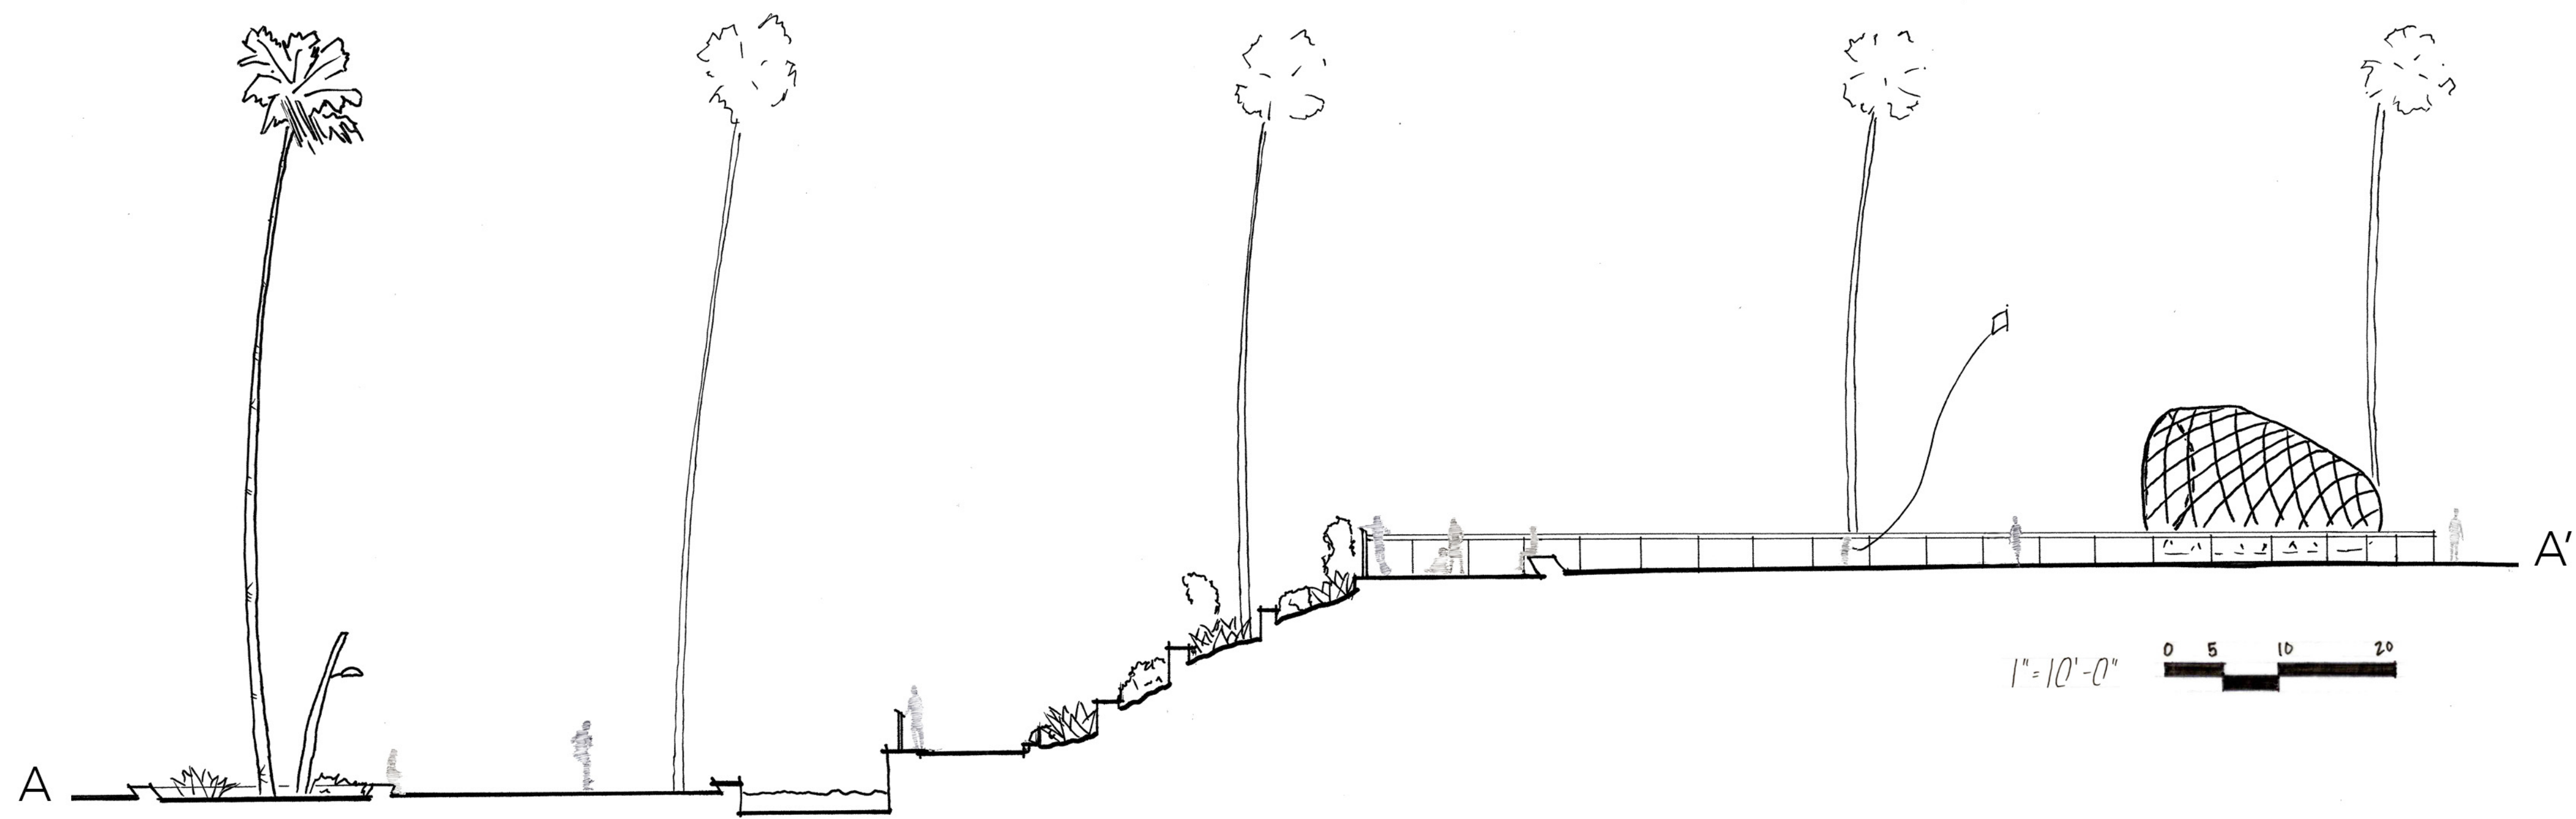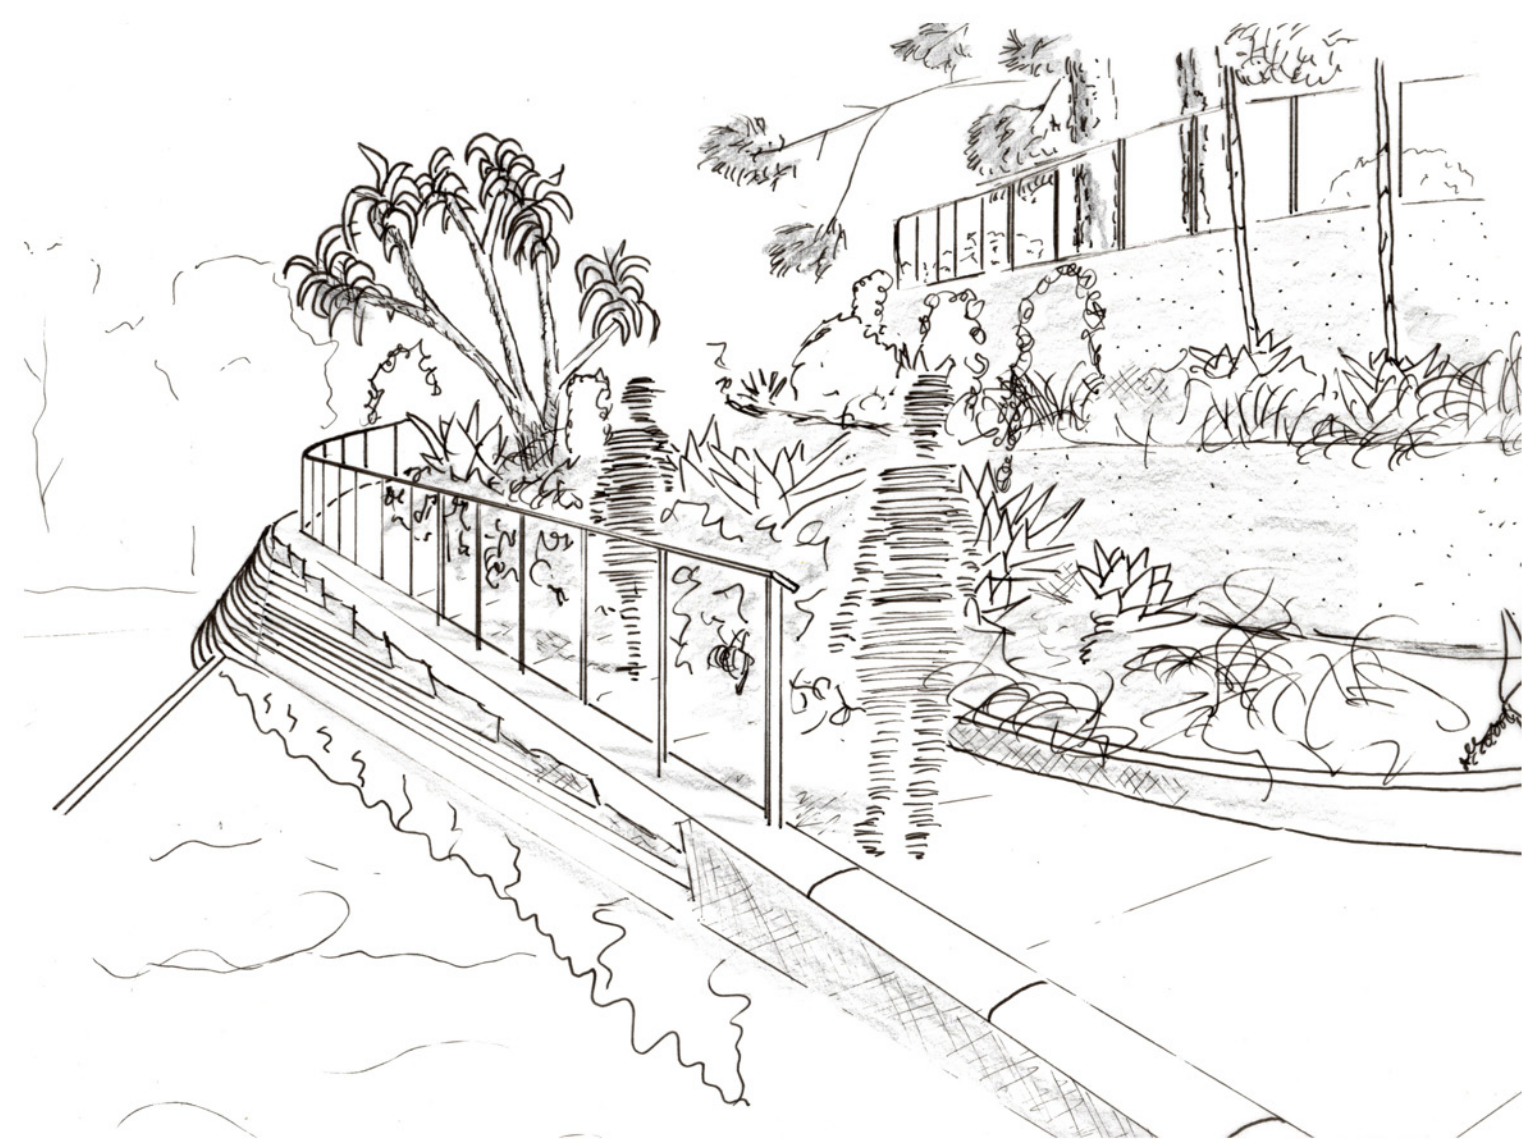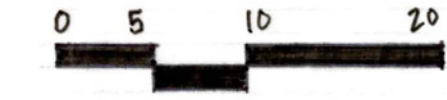

SECTION

1" = 10'-0"

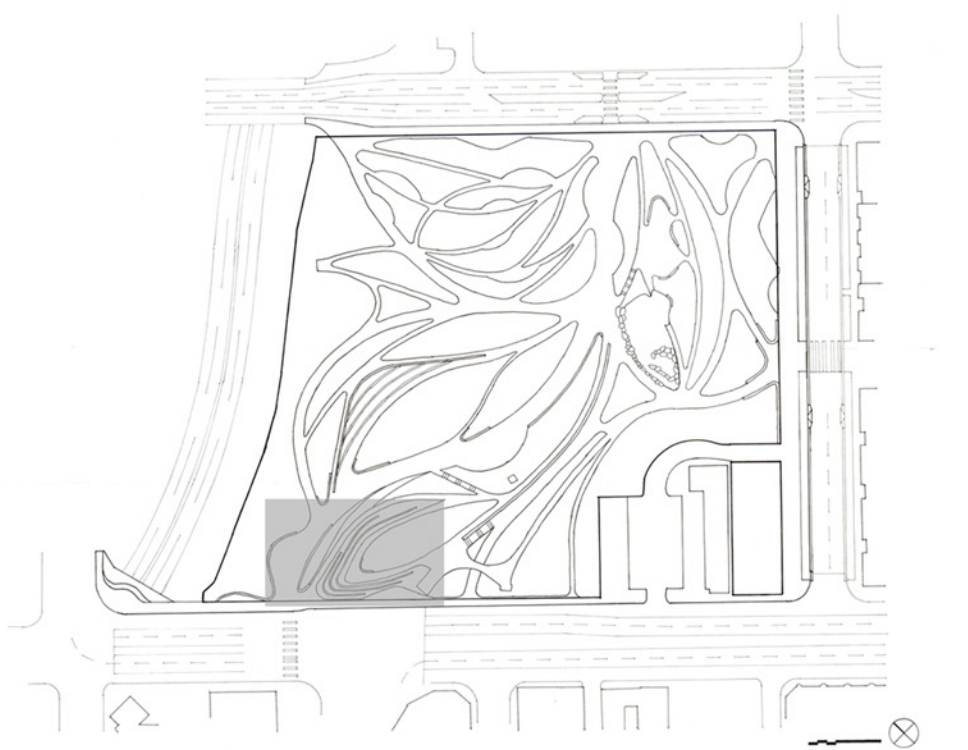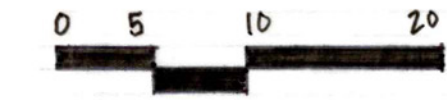

KEY MAP